

OUTSIDE
O-Z
VOL. 5
1923




Assessors Map Book
of
SACRAMENTO COUNTY
(Outside City Limits)
Accompanying Assessors Roll
for
1923

I hereby certify that the following is a true and correct Map of the lands embraced within the boundaries of SACRAMENTO COUNTY (Outside City Limits) exclusive of Sacramento City as drawn and compiled by me from official data and surveys of record.


Sacramento March 1st 1923.

.....
County Surveyor.

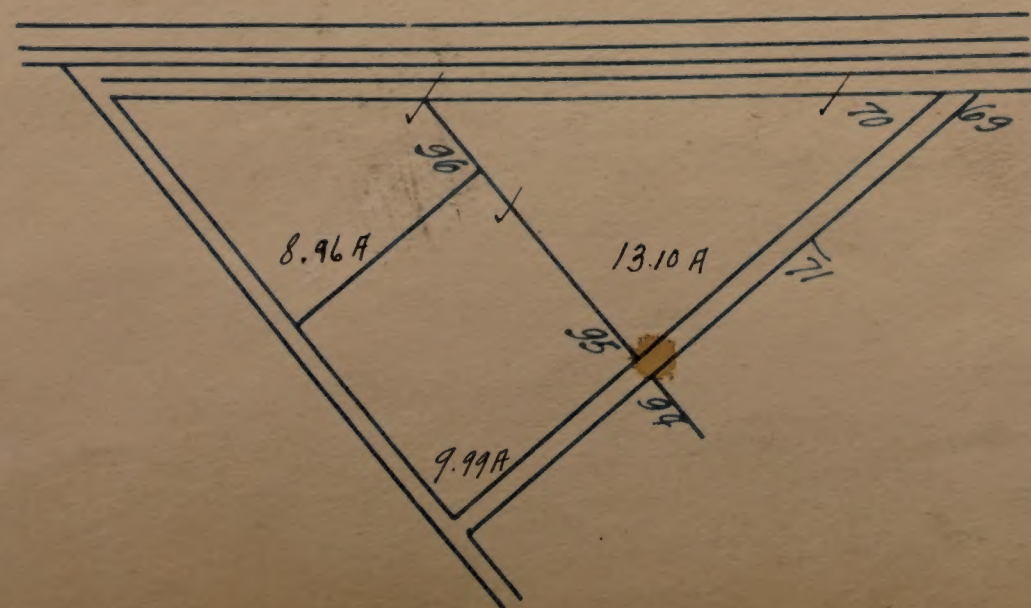

Arden S.D.

Blanks to Julia Eastman
All Lots 10 Acres unless otherwise noted.

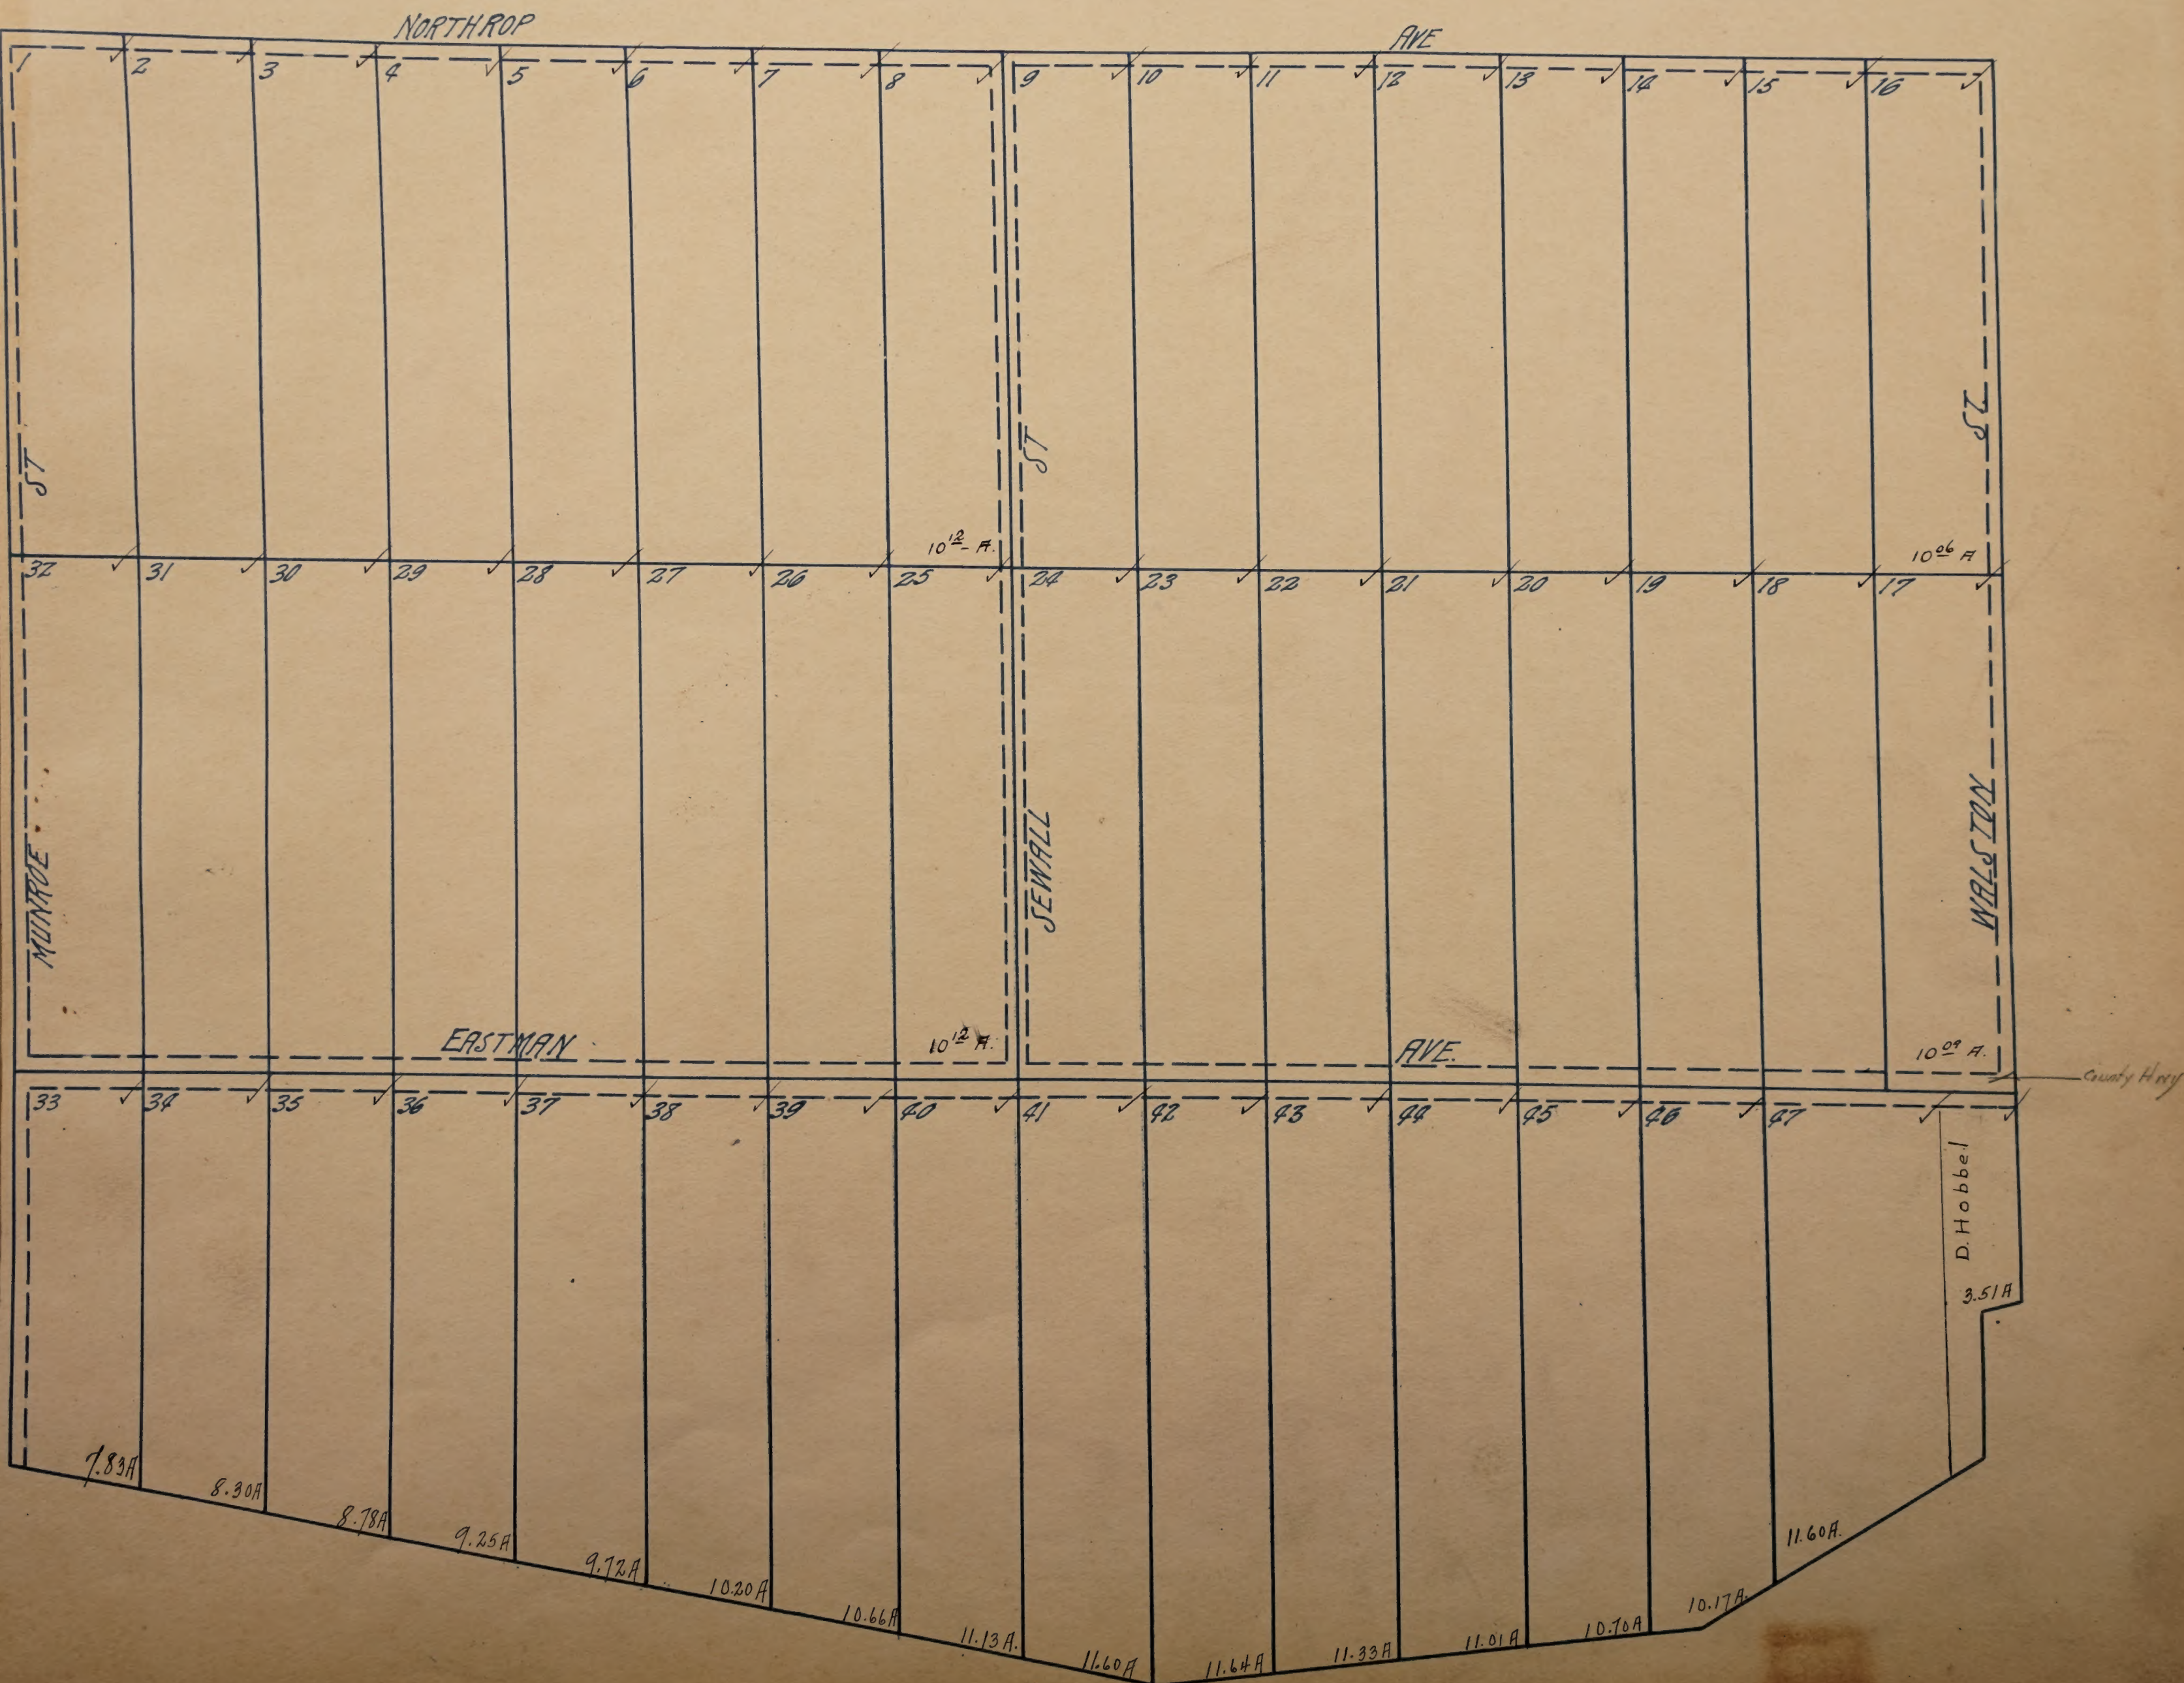

✓

DEL PASO HT'S. S.D.

Scale 400' = 1"



OAK PLAINS SUB. NO. 1


located in
S 1/2 Sec. 40 N 1/2 Sec. 41 Rancho Del Paso
Scale: 1" = 400'

Blanks to United States Farm Lands Co.

Arcade S.D.

ARCADE PARK

All Lots 10 Acres unless otherwise noted

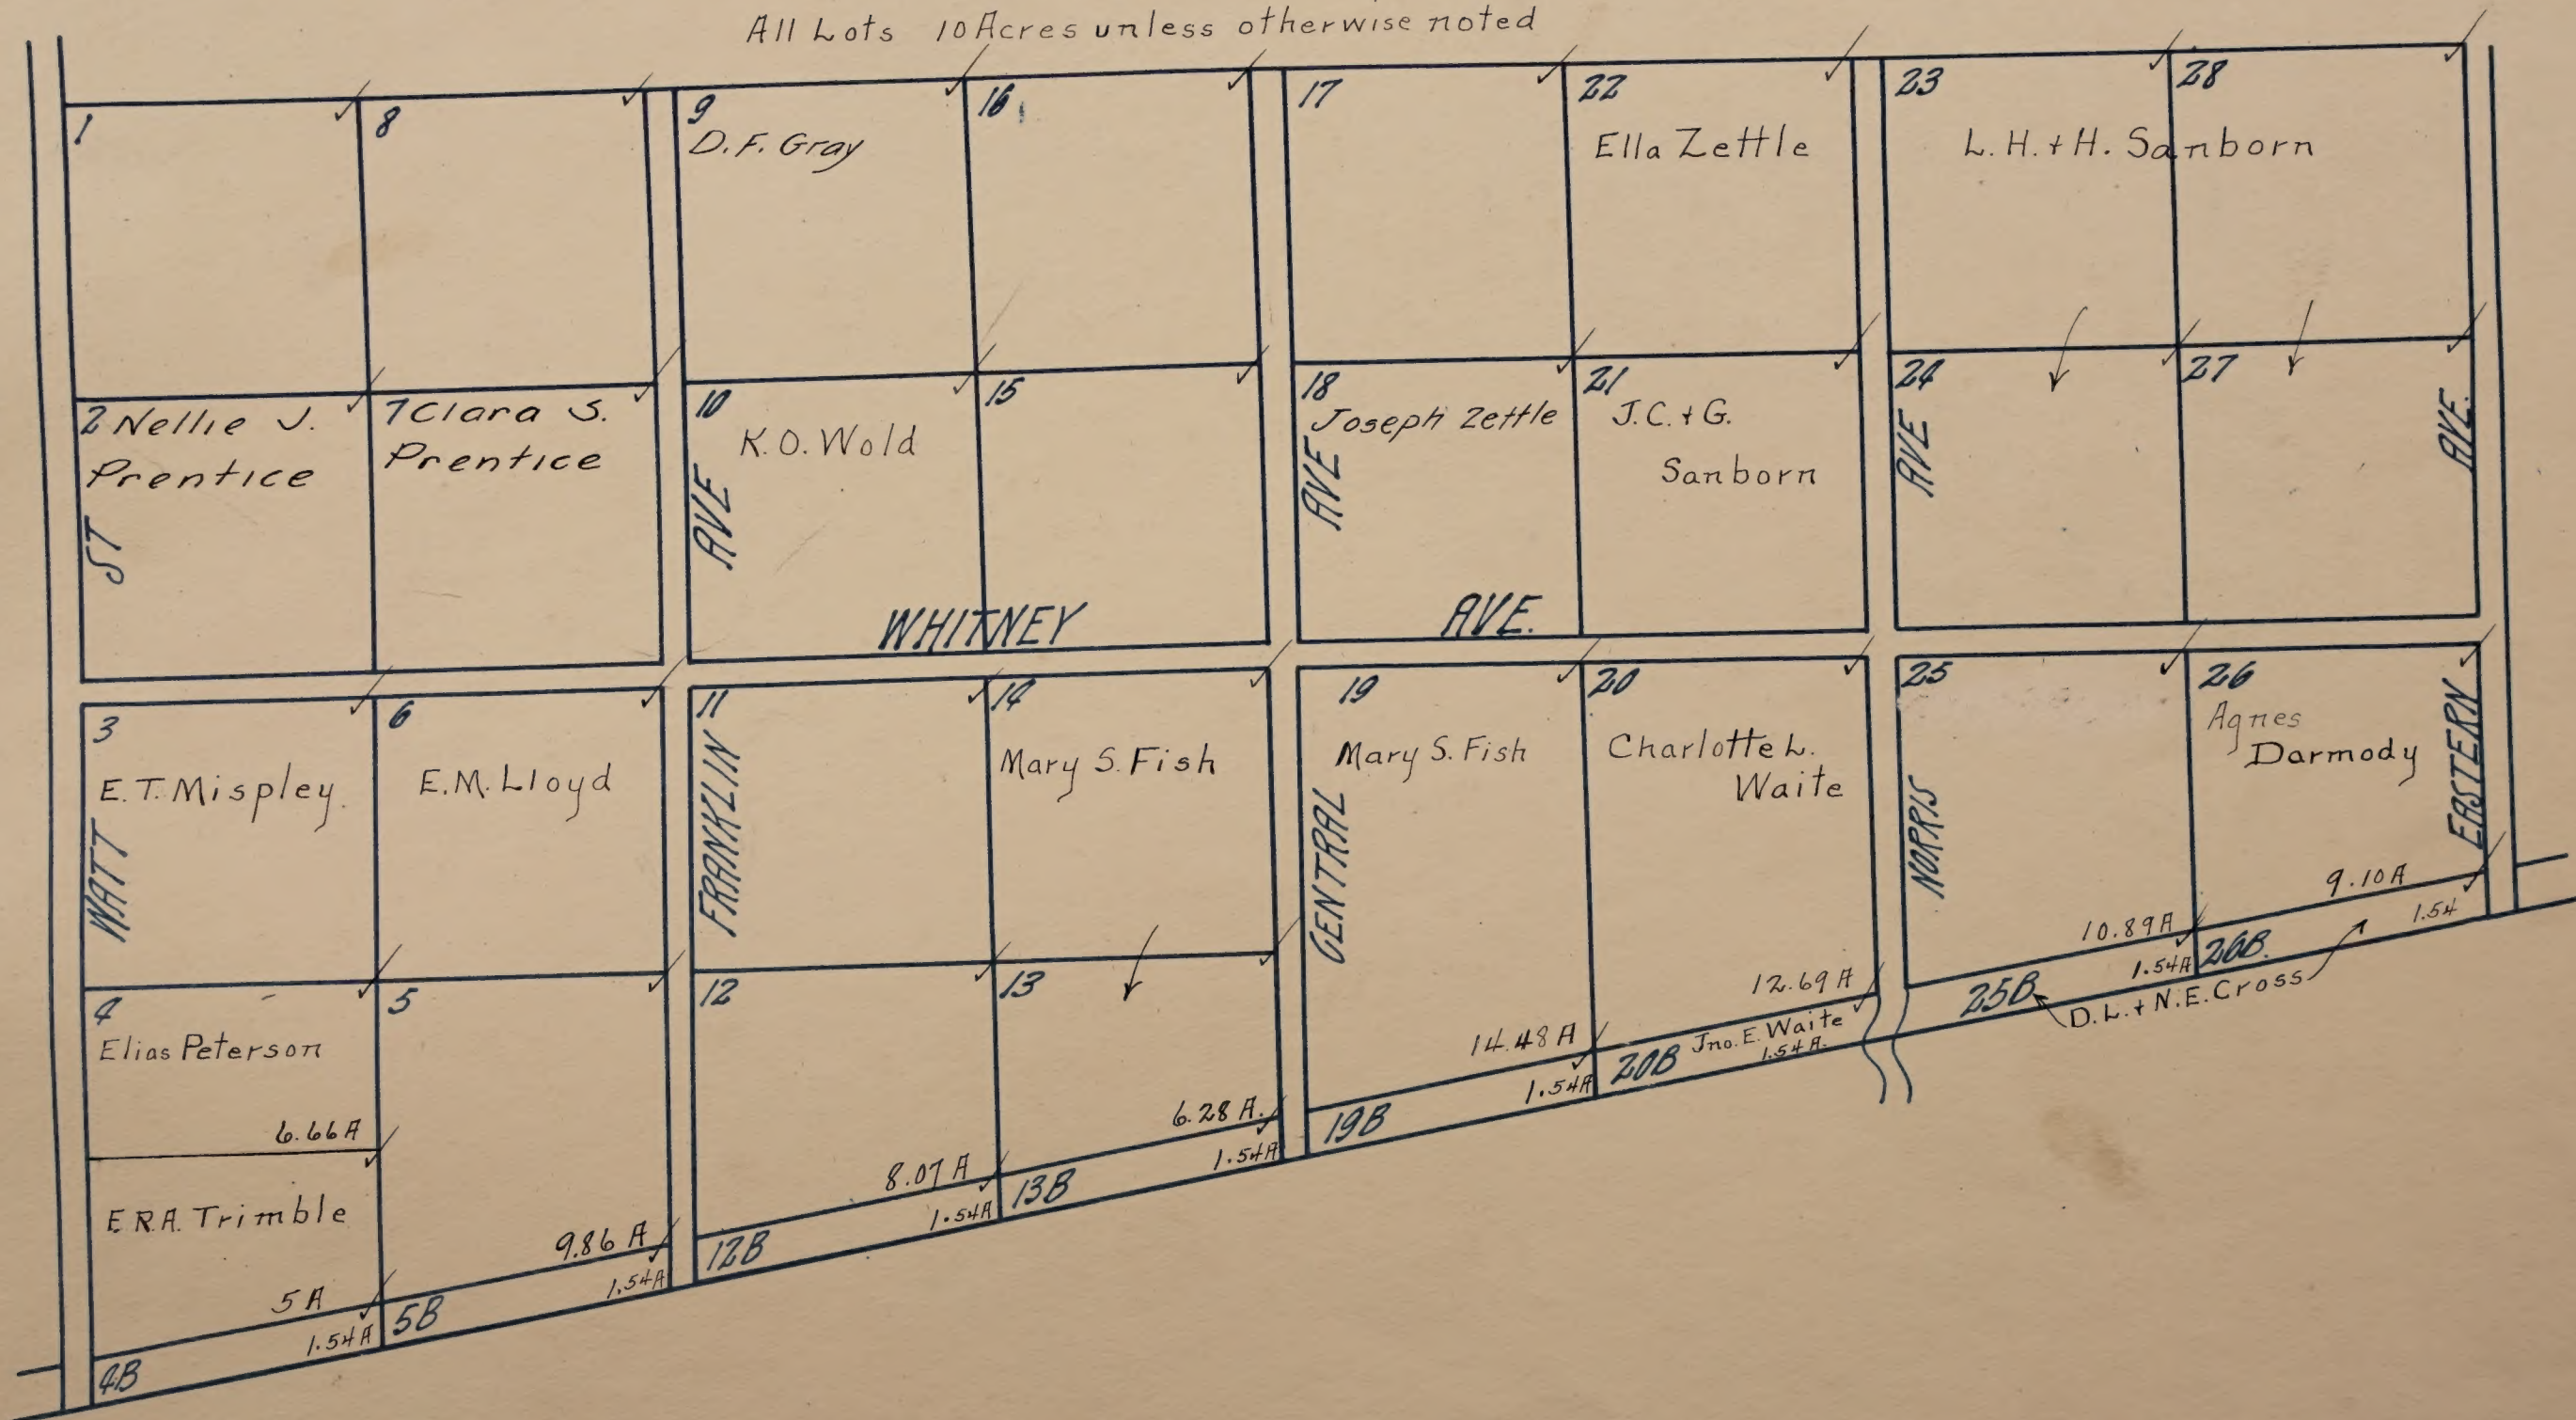

PARK VIEW


Oak Plains

OAK PLAINS SUB. NO. 2

located in
S. 1/2 of Sec. 40 N. 1/2 Sec. 41 Rancho Del Paso
Scale: 1" = 400'

Arco S.D.

Blanks to United States Farm Lands Co.
All Lots 10 Acres unless otherwise noted

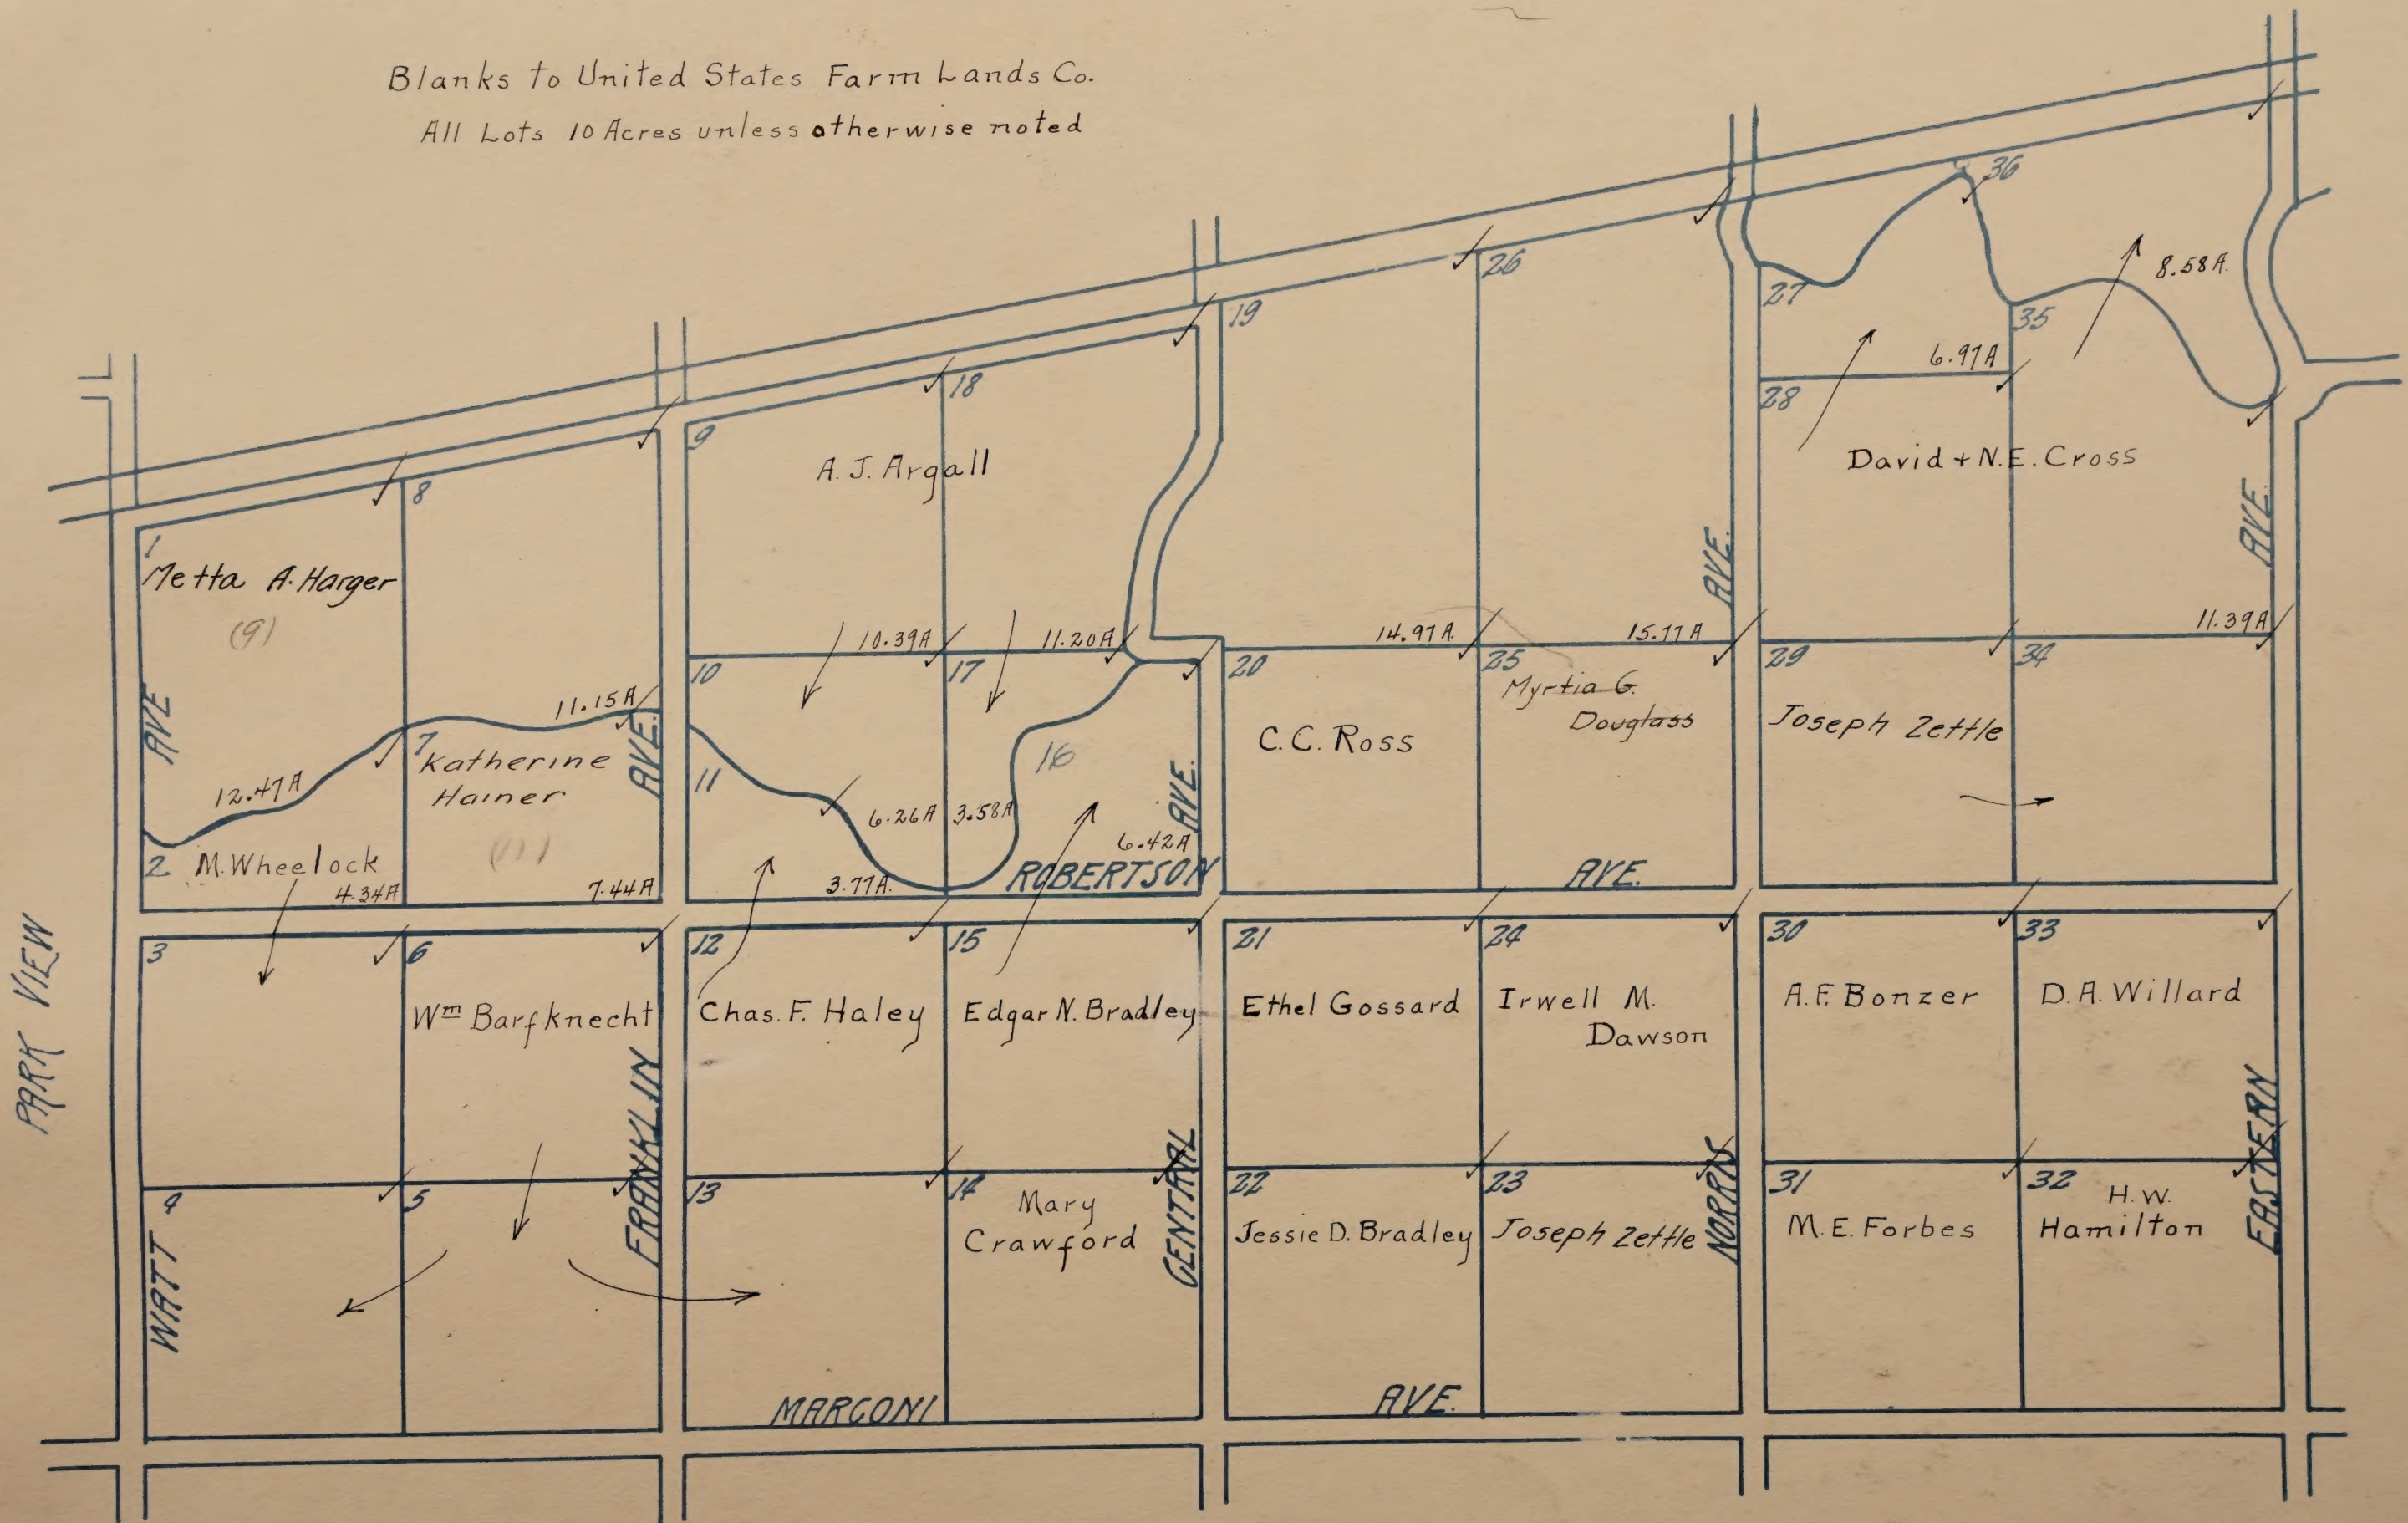


OAK RIDGE ACRES

located in
Sec's 12-17 Rancho Del Paso
Scale 1" =

Blanks to N.S.L.Co.
All Lots 1 Acre unless otherwise noted

DEL PASO Hts. S.D. NORTH SACTO. S.D.

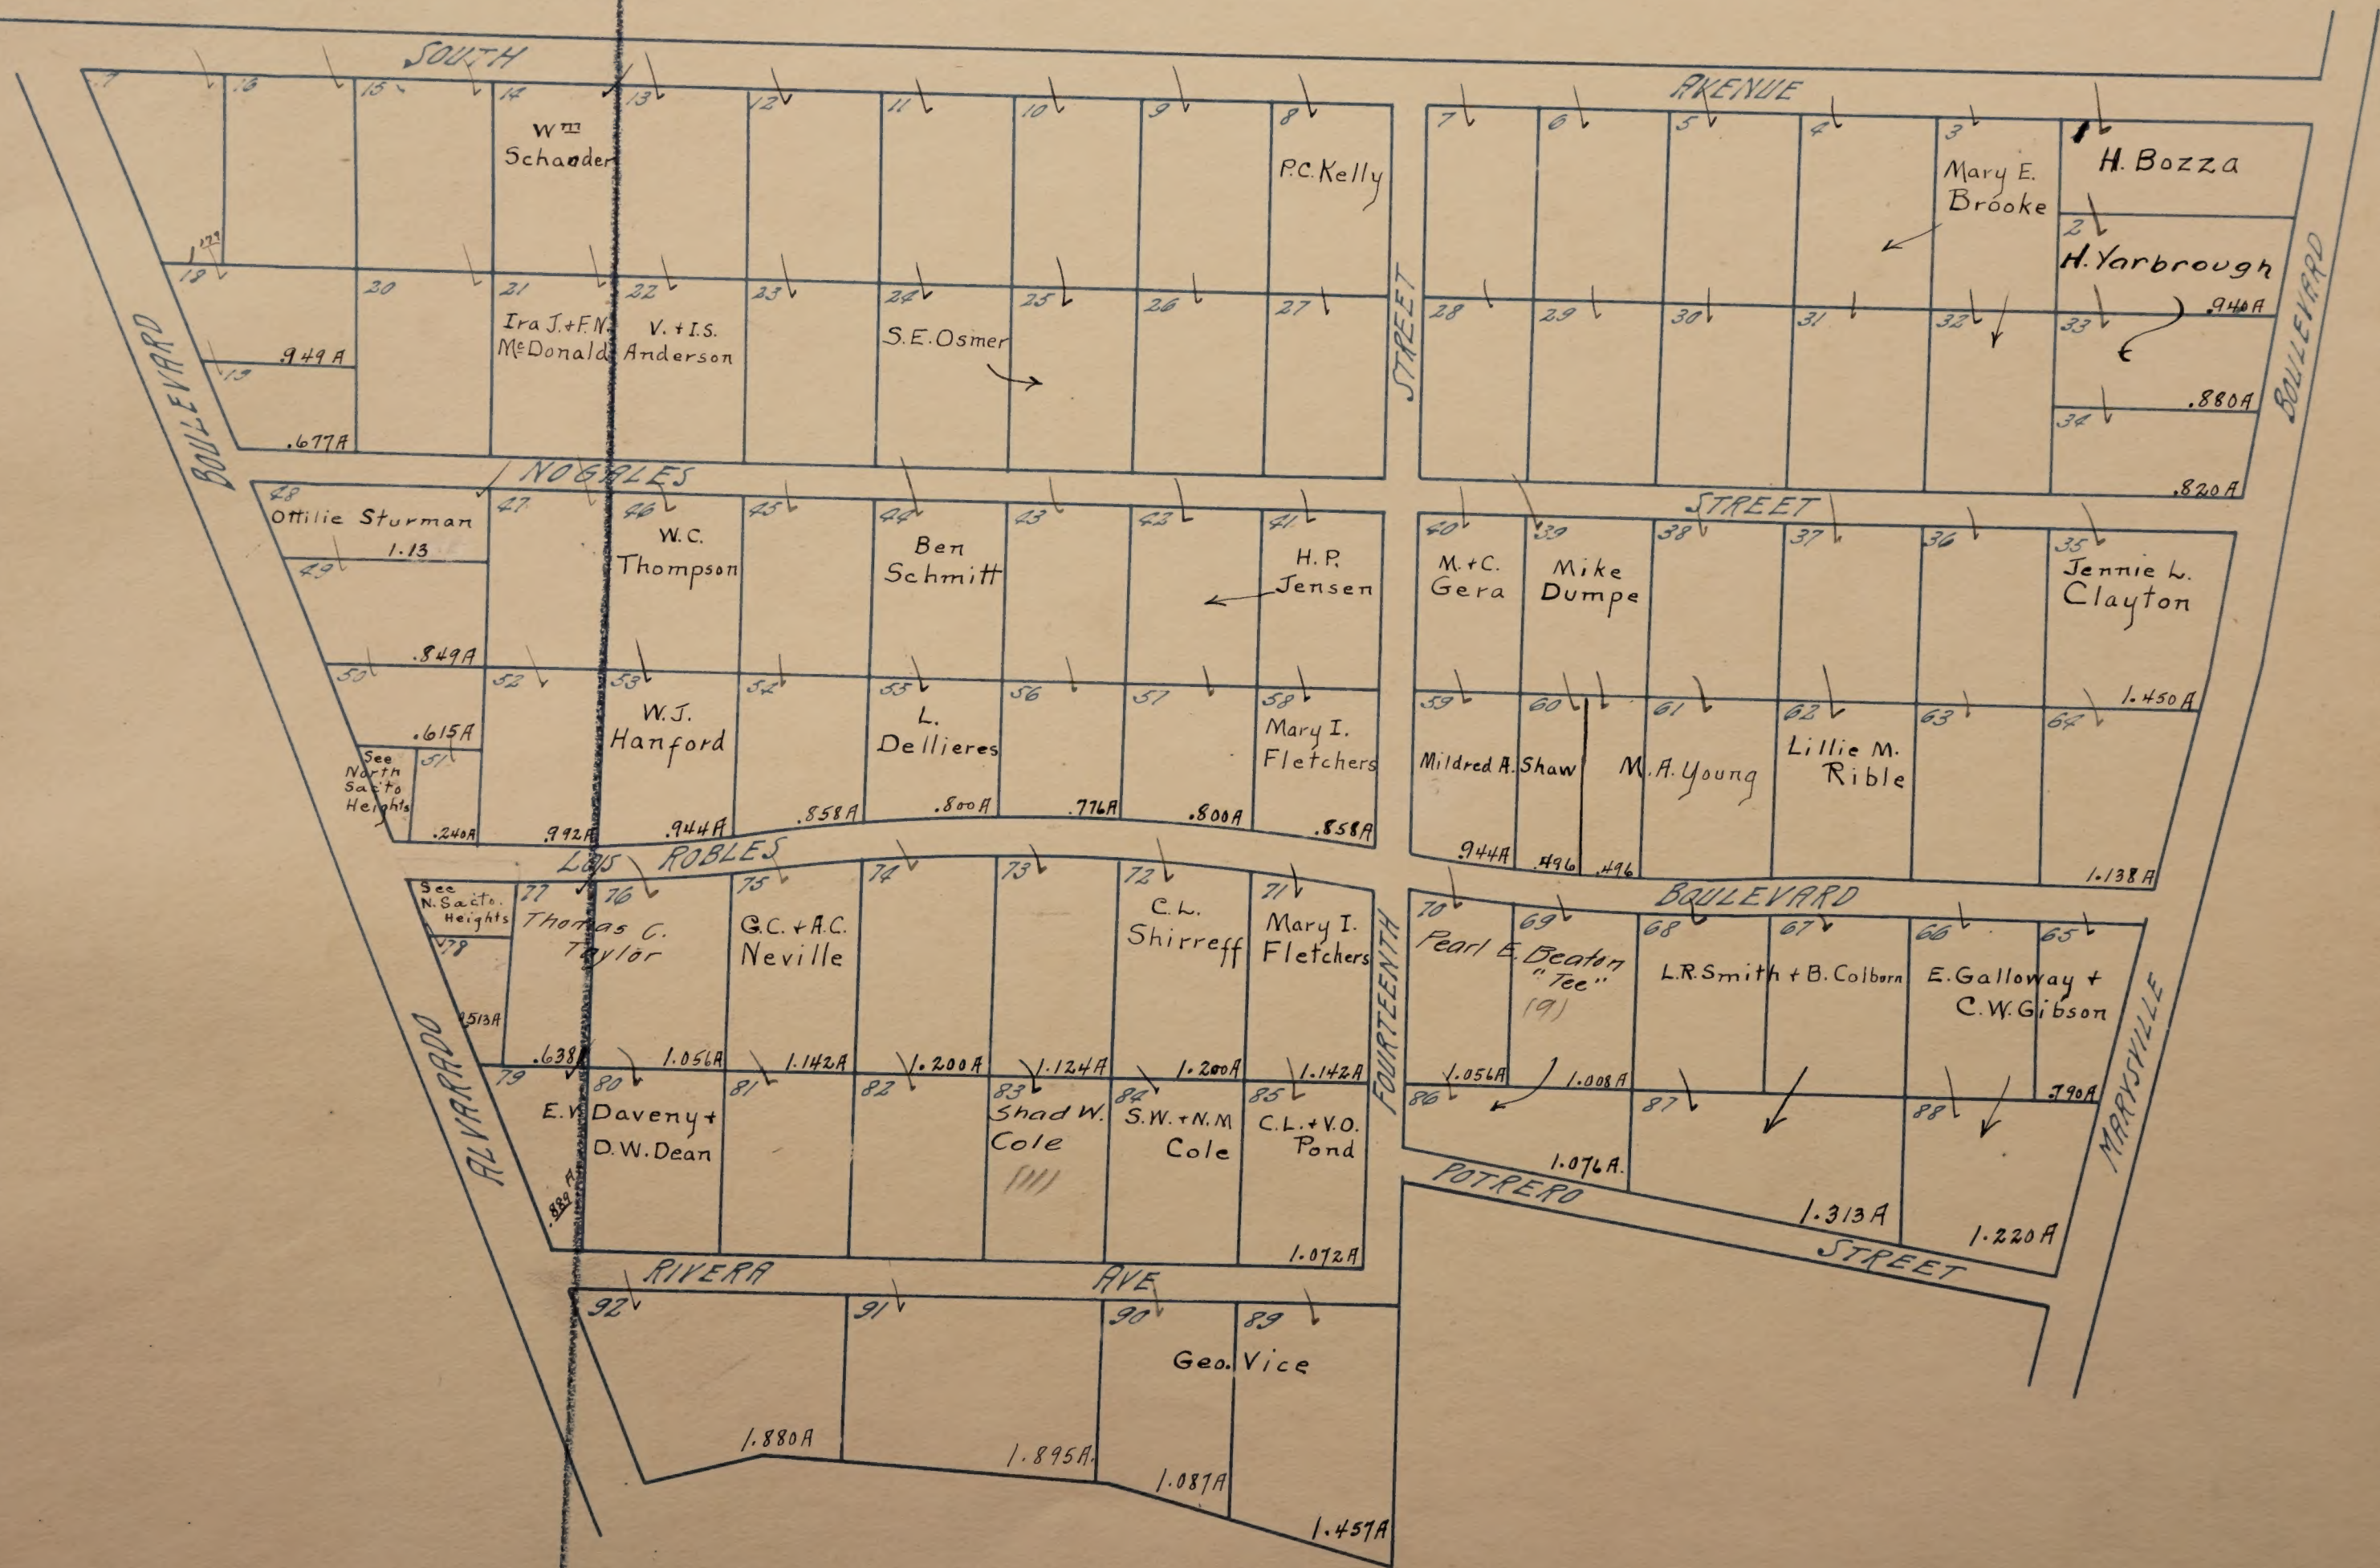


Oak Ridge

16 YARDS
10 YARDS
10 YARDS

OLIVE HEIGHTS
OR
Brooke Realty Co's. Subdivision No 121.
LOCATED IN
S.W. 1/4 of Sec. 16, T. 10 N., R. 6 E.
Scale: 1" = 300'

DRY CREEK S.D.

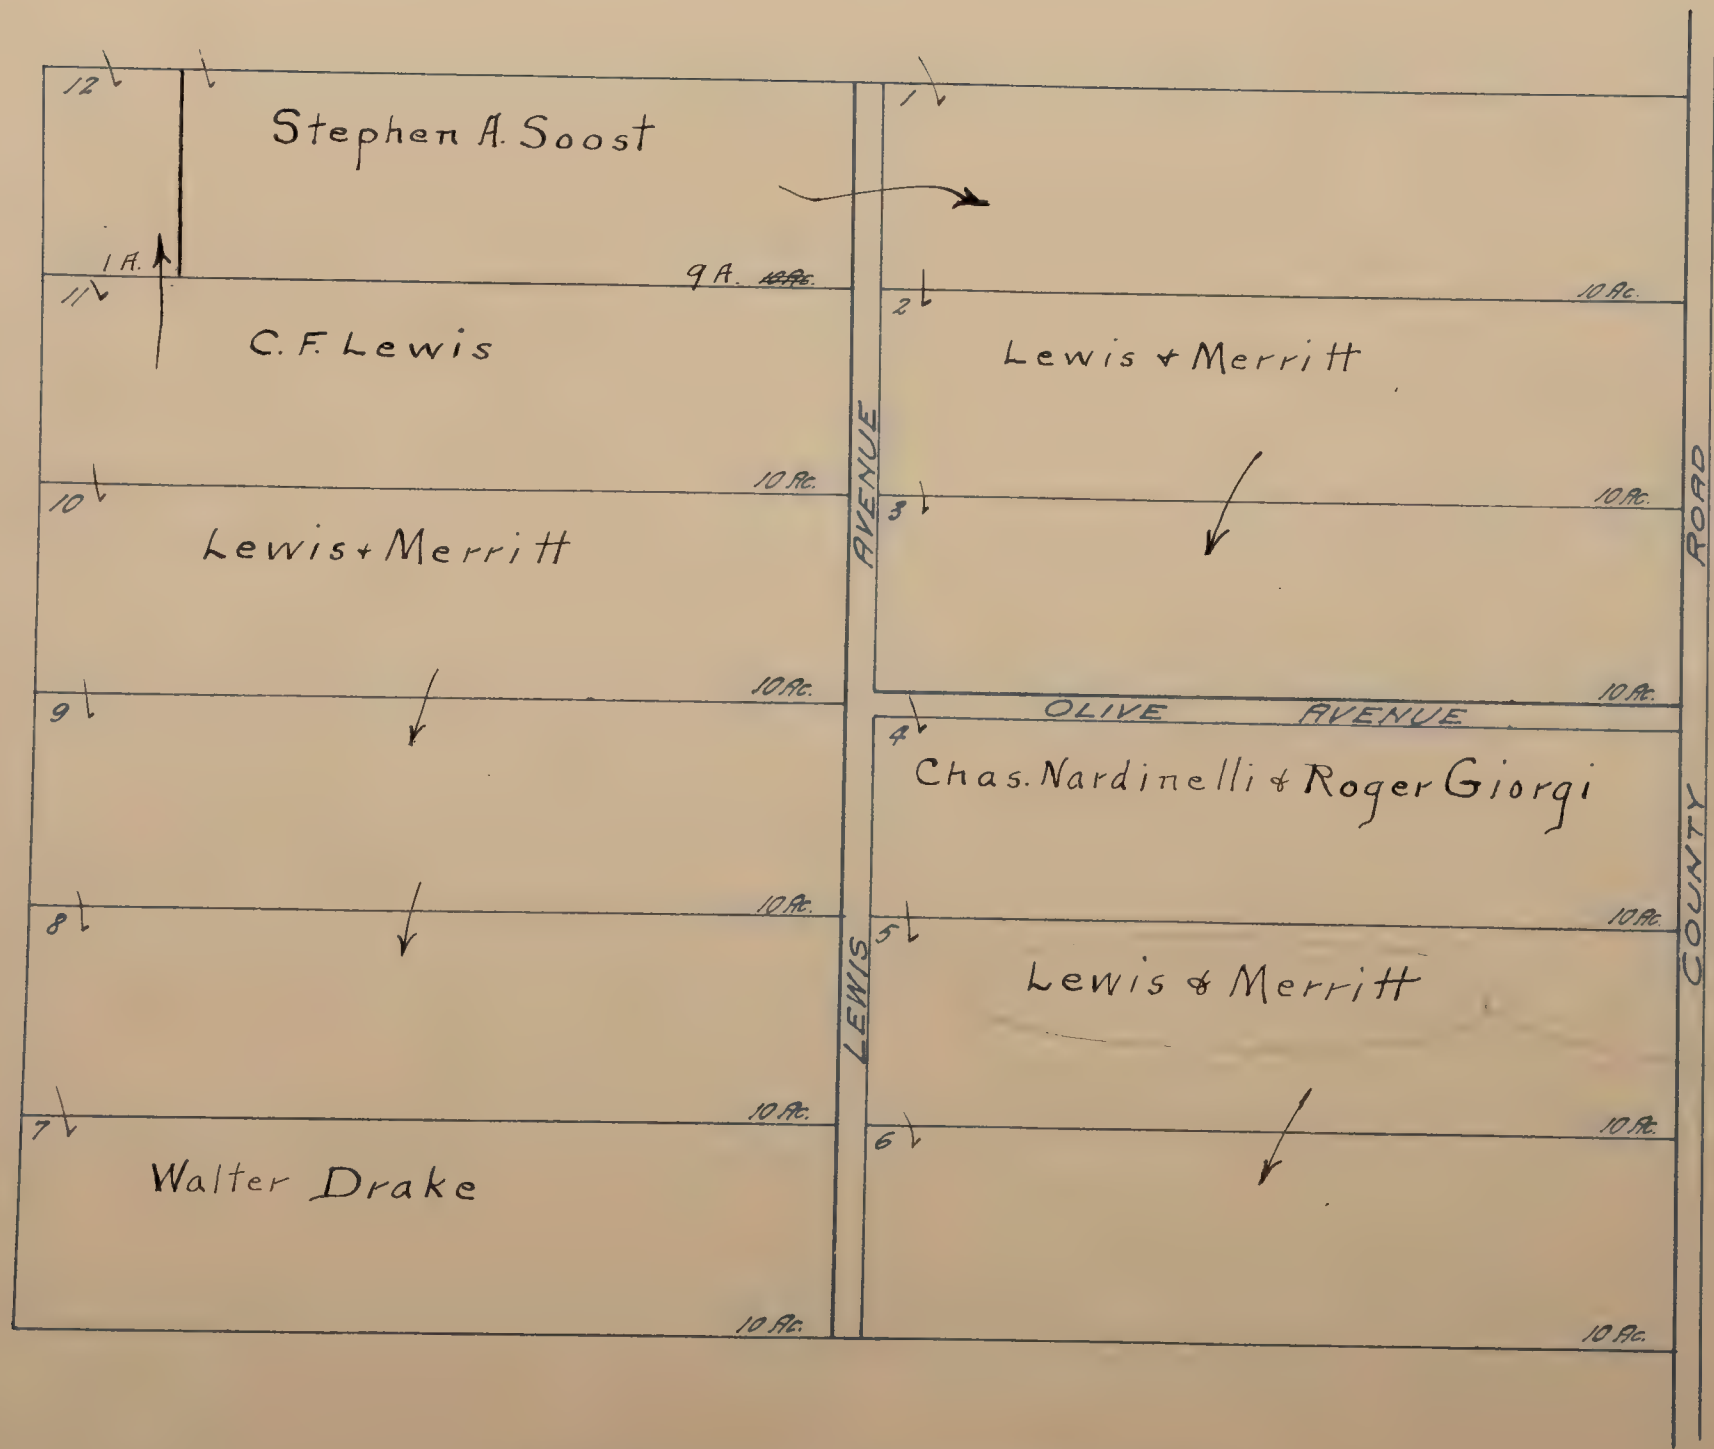

J.F. CROSS SUBDIVISION.

William Hines
1924

Olive Hgts.

ORANGEMEAD COLONY ✓

located in

Lots 4 & 5 Upper Daylor Estate


Scale: 1" = 600 feet.

Blanks to John & Mary A. Sturgis

Wilson S.D.

All Lots 10 Acres unless otherwise noted

A. MULL

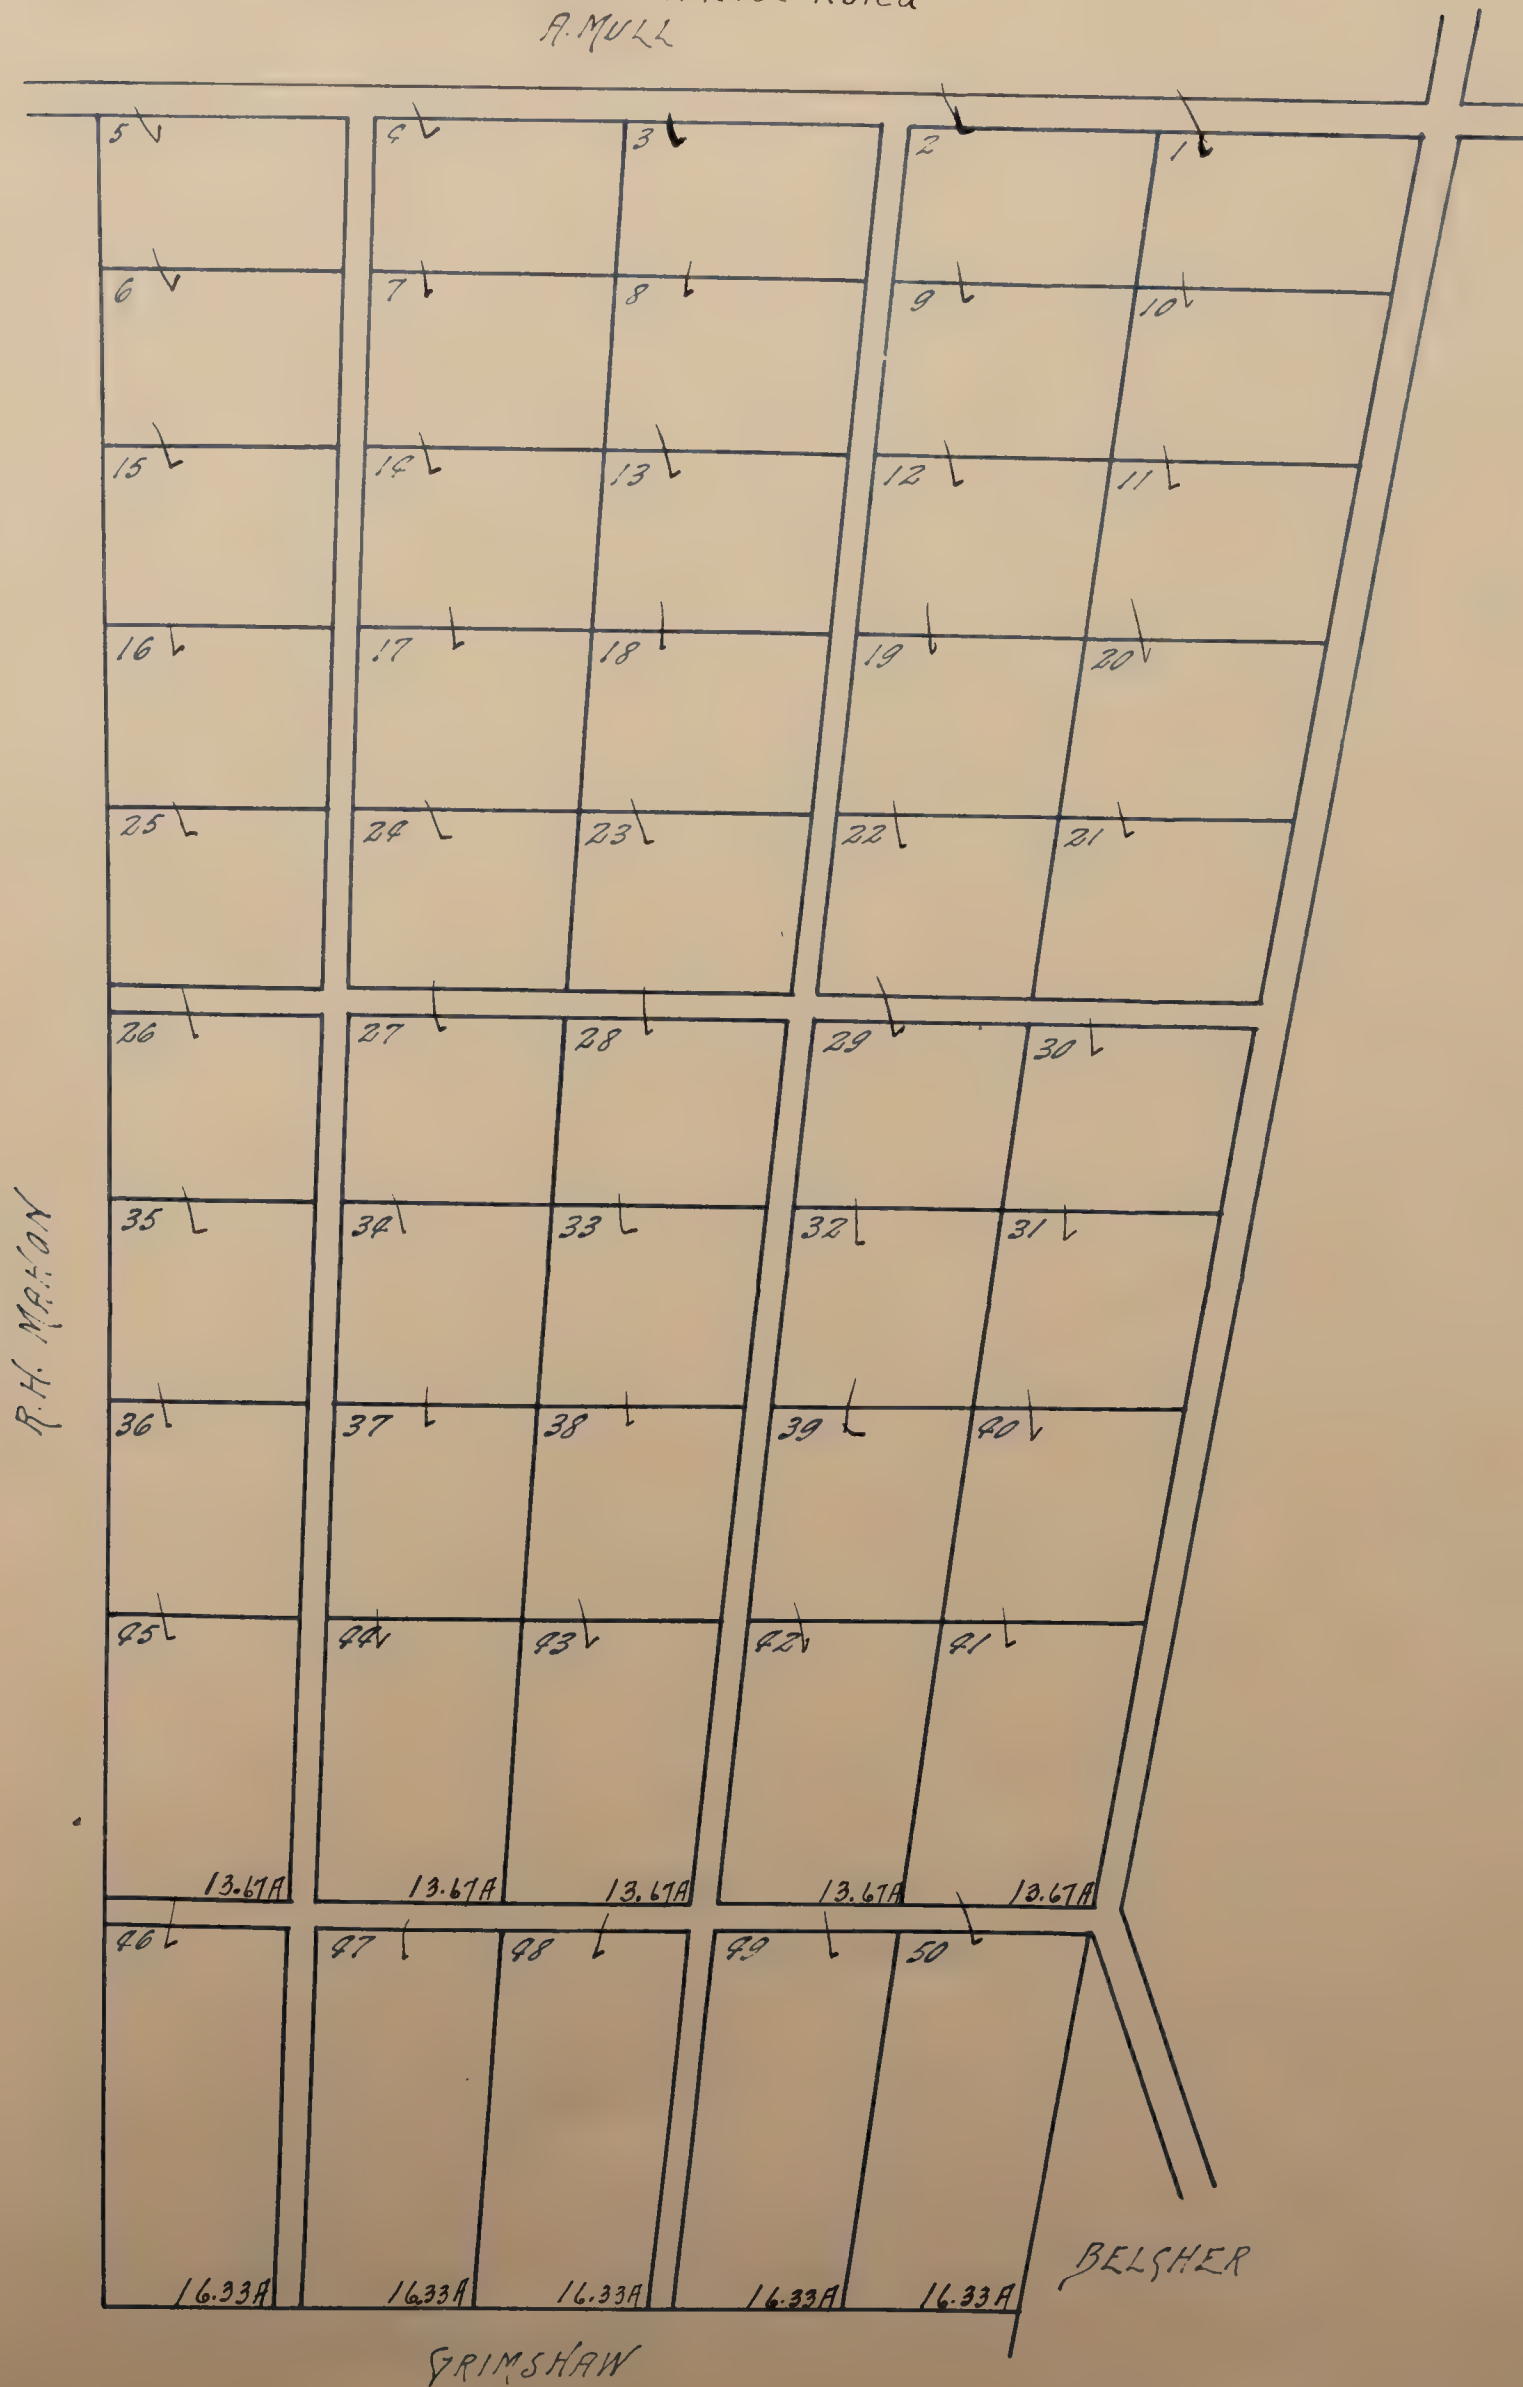


ORANGEVALE BLUFFS

LOCATED IN THE
E. 1/2 of S.W. 1/4 of Sec. 34, T. 10 N., R. 7 E.

Scale: 150' = 1"

Blanks to Orangevale Townsite Co.

ORANGEVALE S.D.

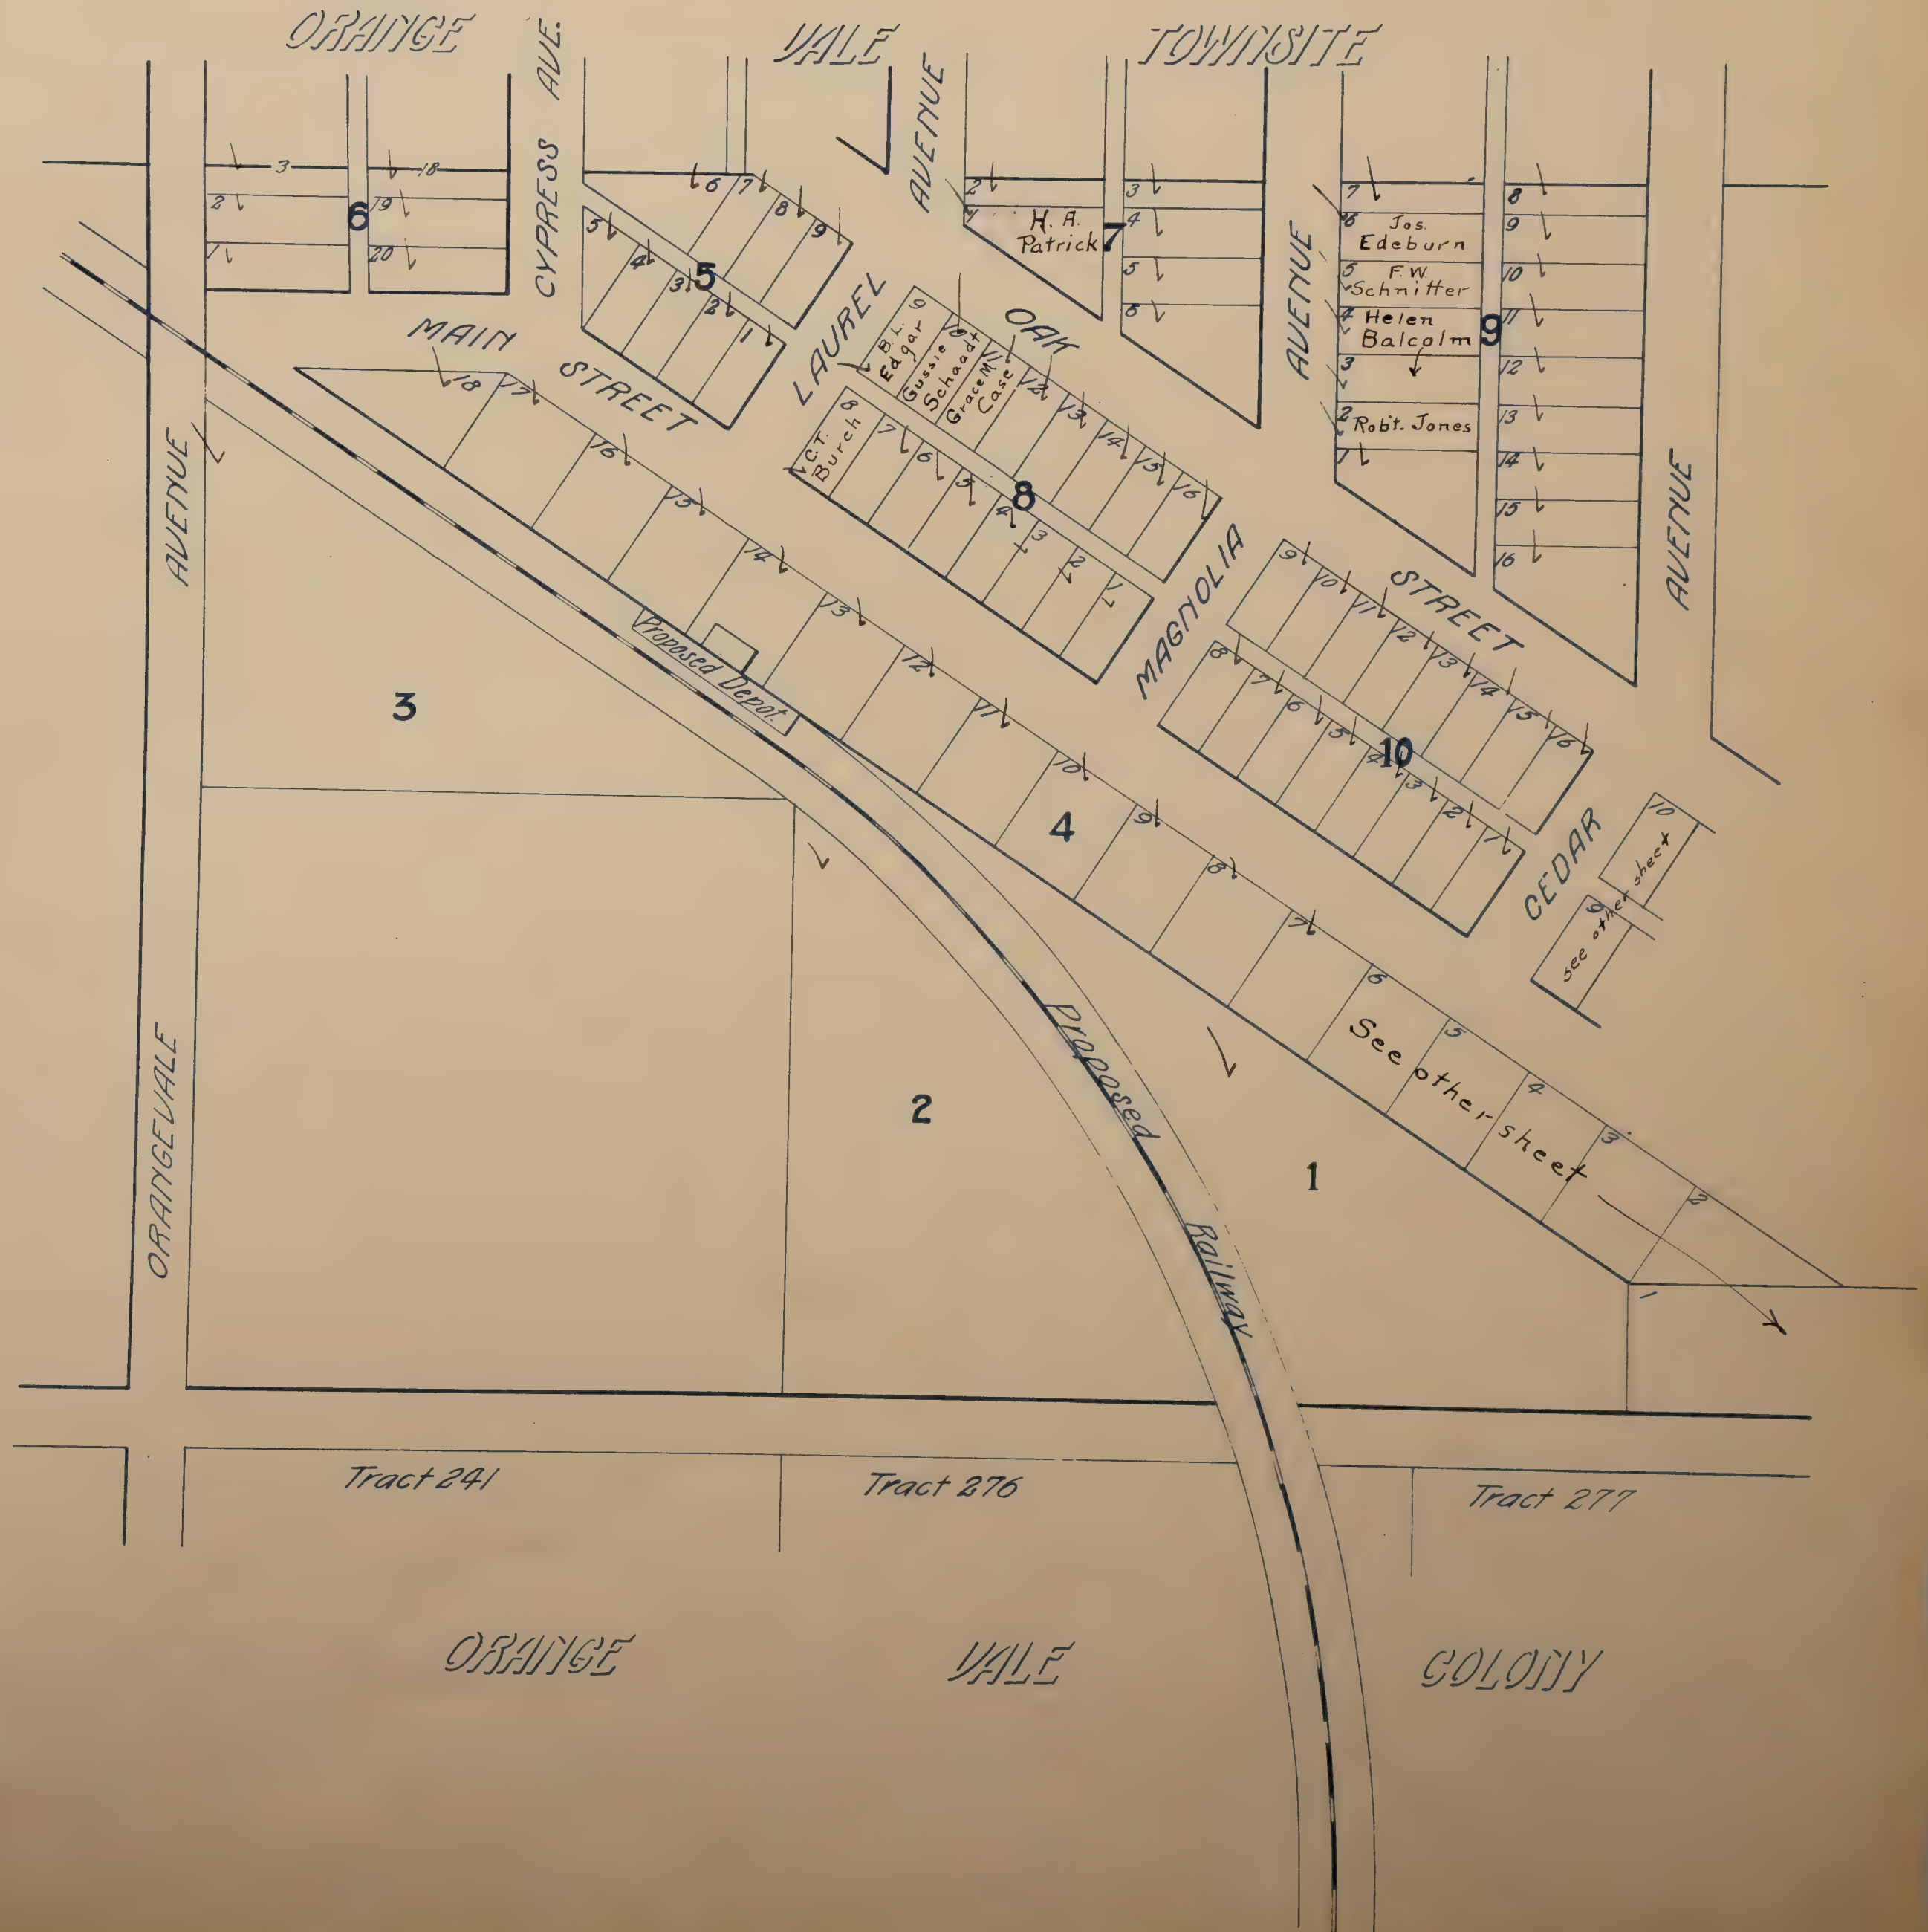


ORANGEVALE BLUFFS ✓

LOCATED IN THE
E. 1/2 of S.W. 1/4 of Sec. 34, T. 10 N., R. 7 E.

Scale: 150' = 1"

Blanks to Orangevale Townsite Co.

ORANGEVALE S.D.

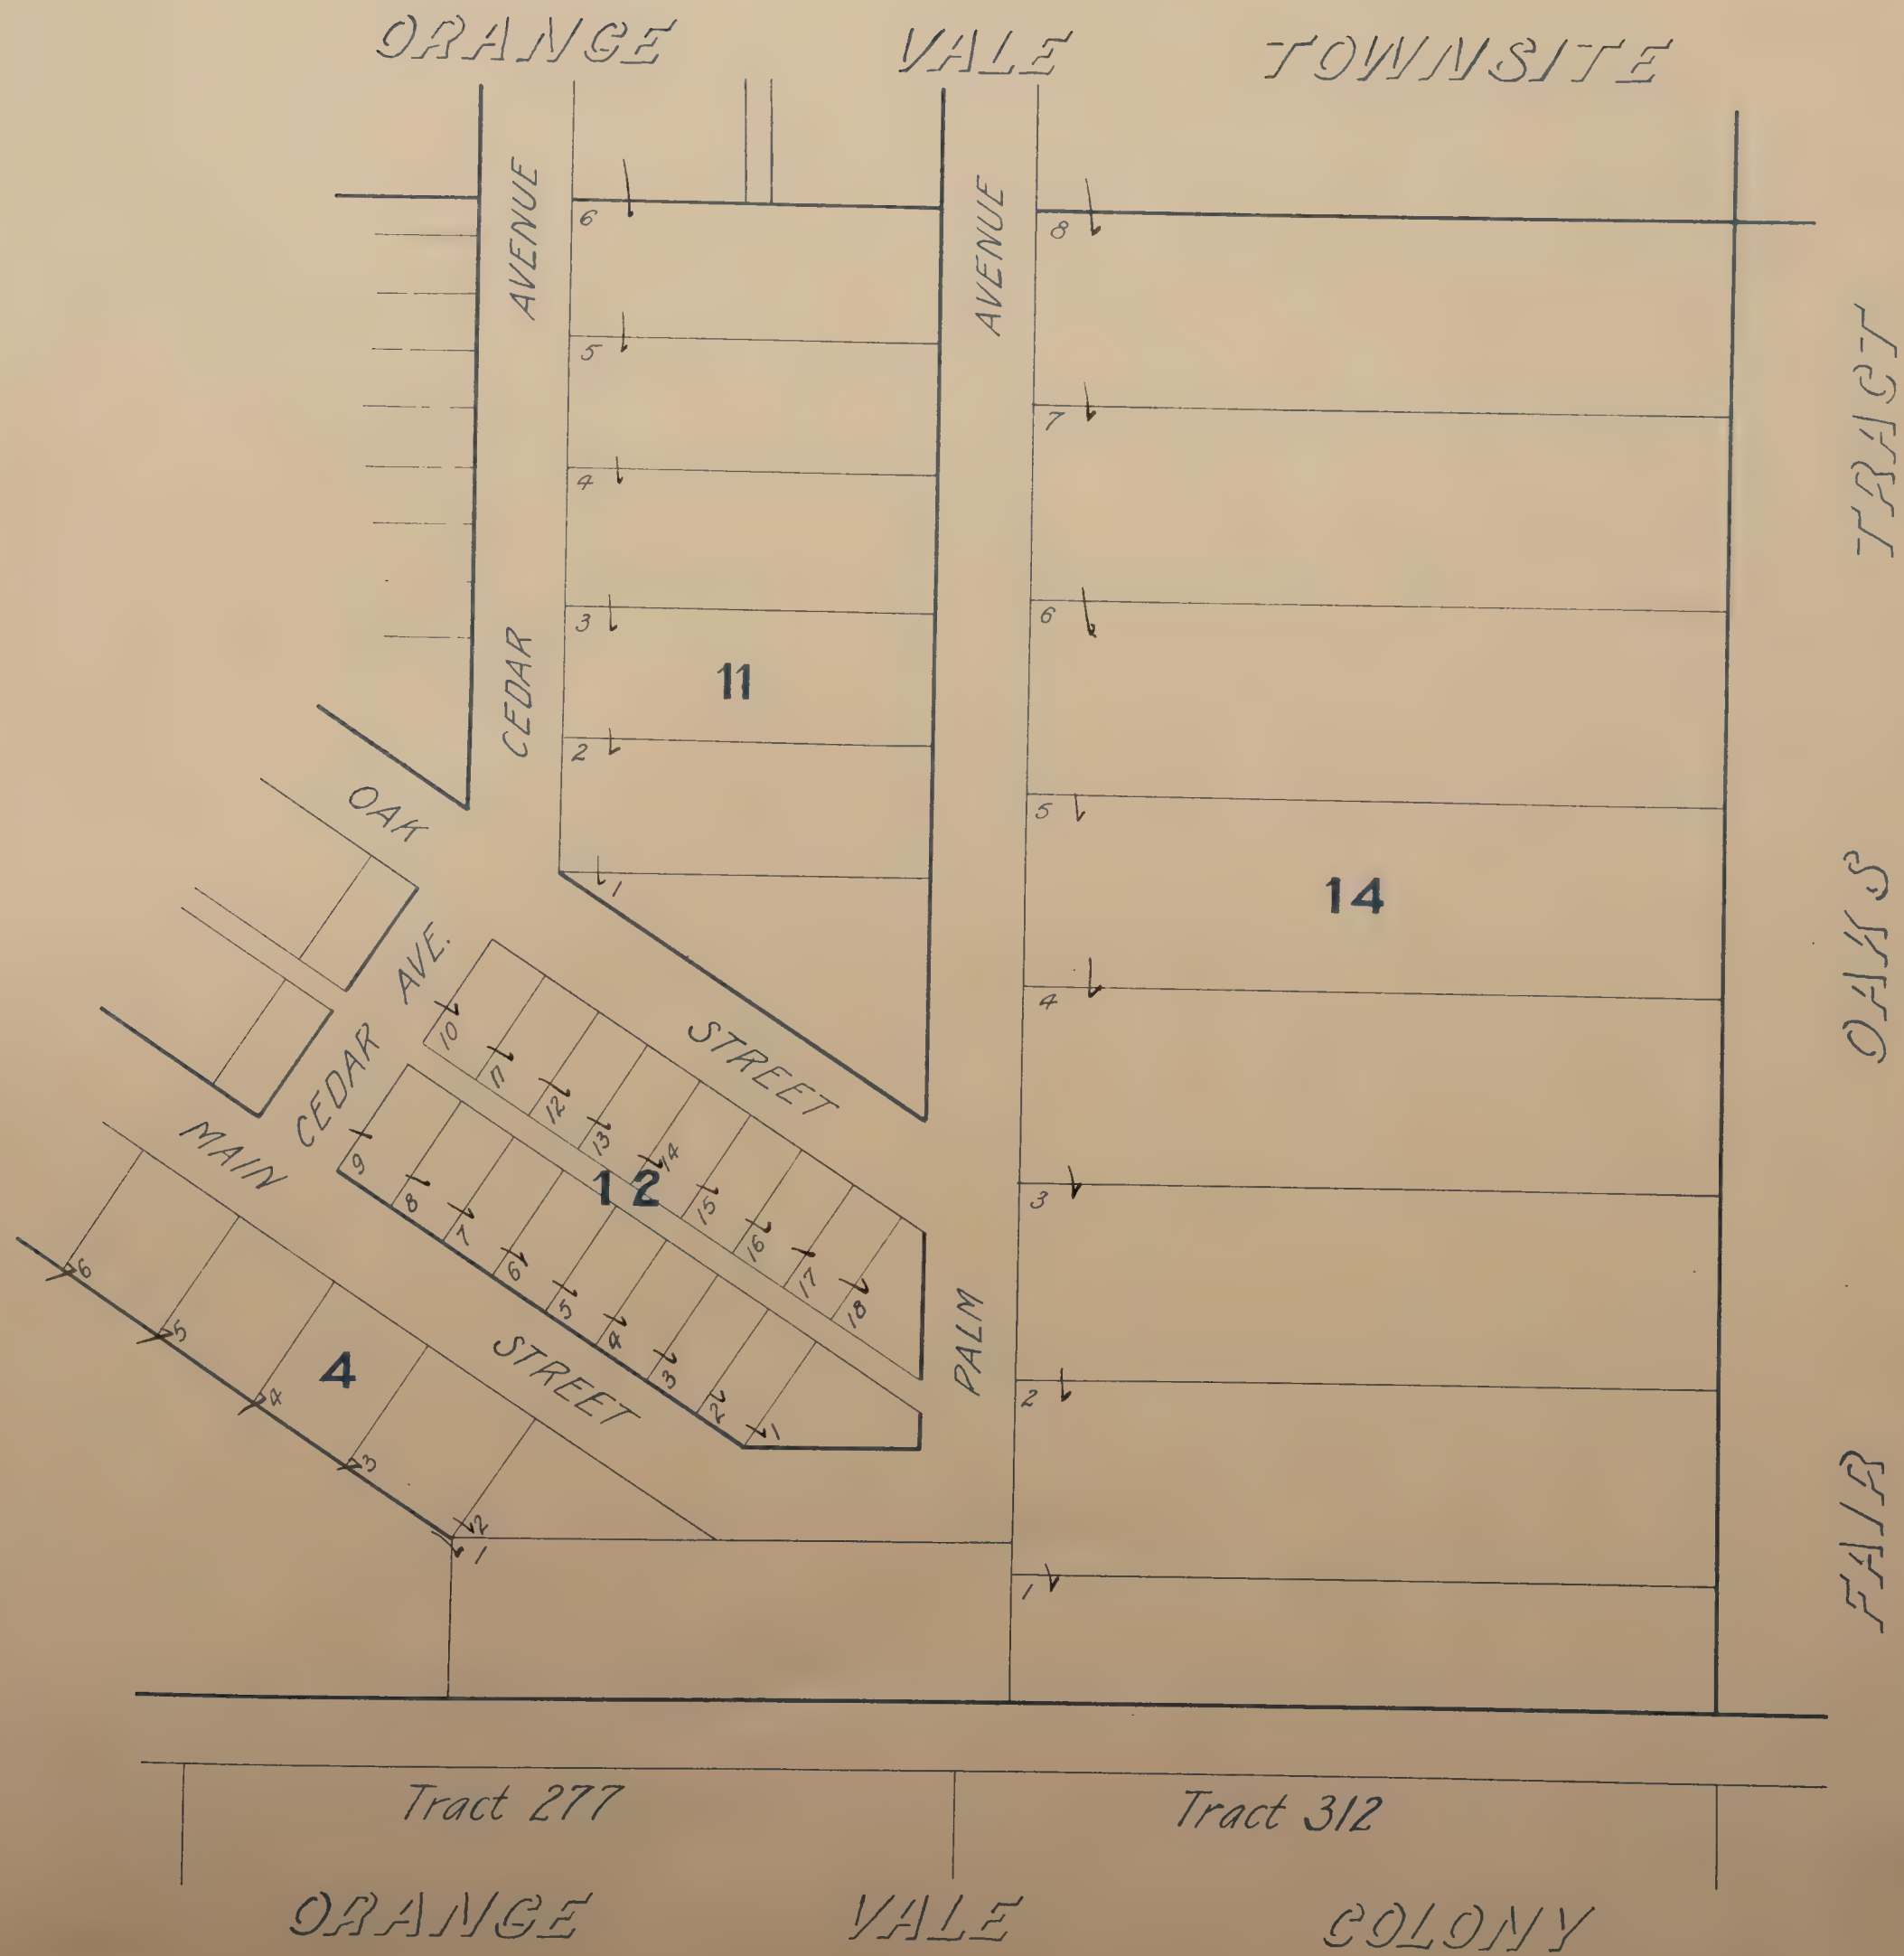


ORANGE PARK

LOCATED IN
Section 4 T.7N.R.5E.
Scale: 1 in = 200 feet.

Blanks to C. M. Goethe

Prairie S.D.

UPPER STOCKTON FORD

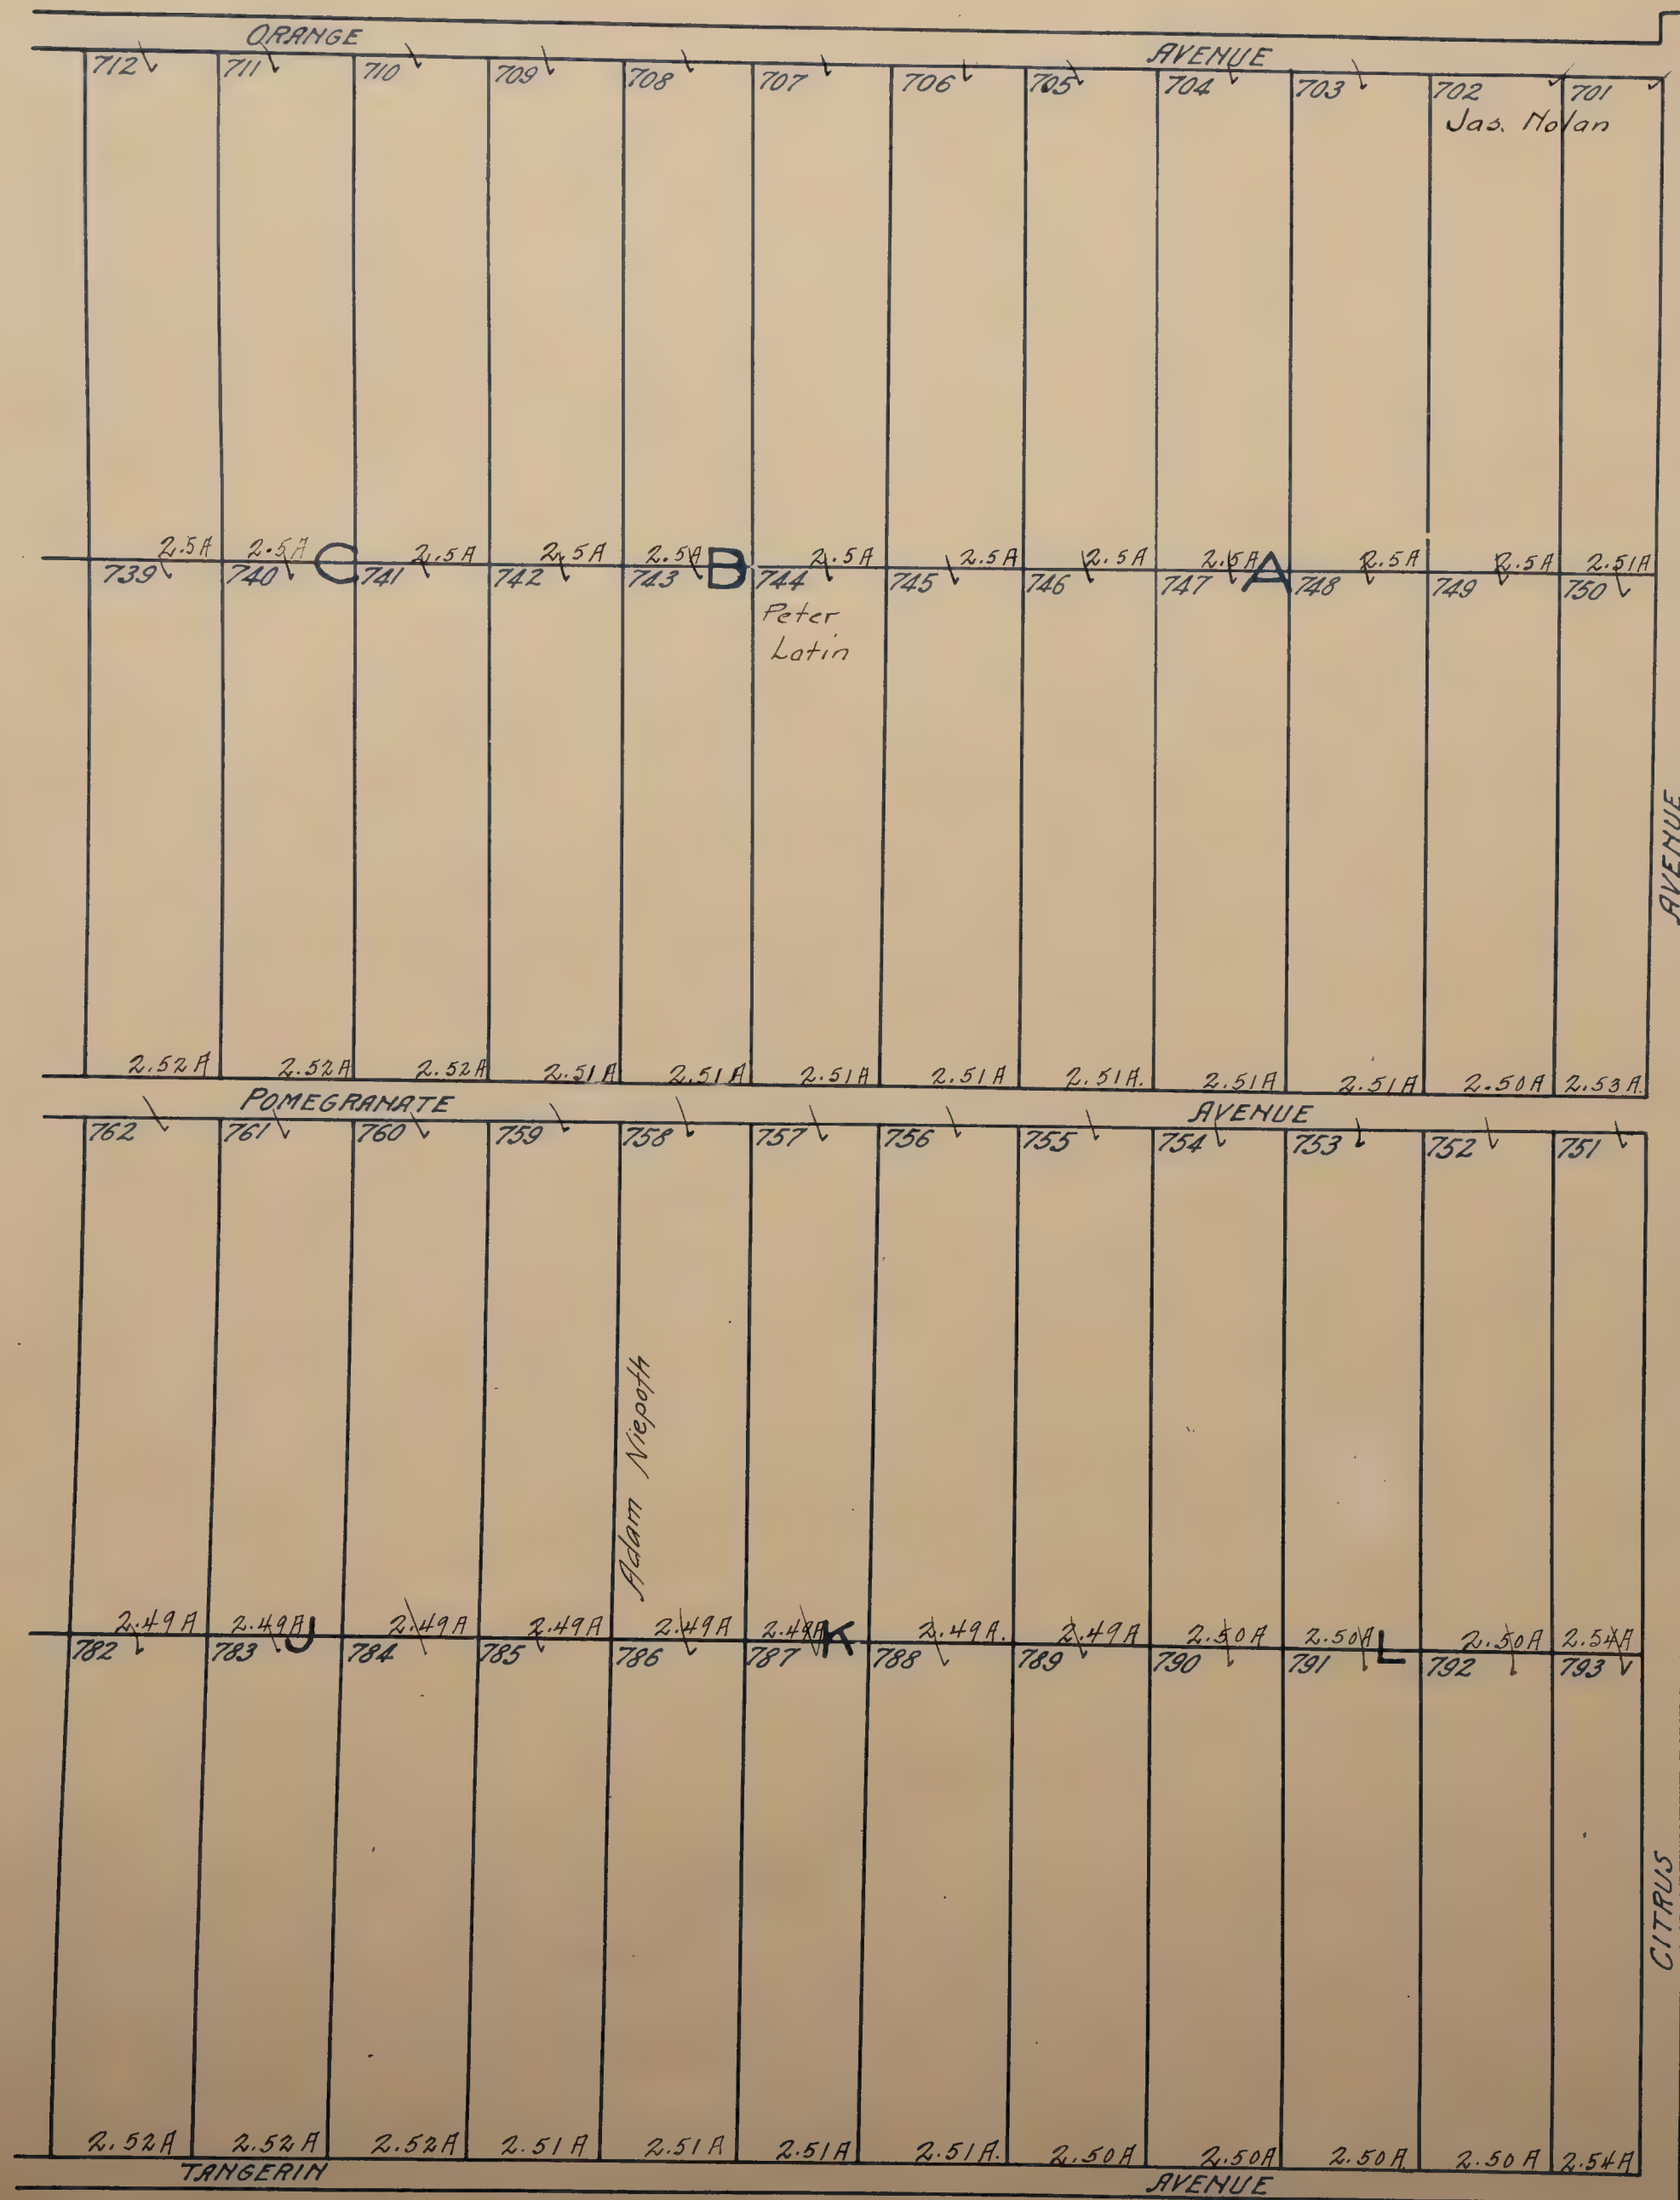


ORANGE PARK ✓

LOCATED IN
Section 4 T.7N.R.5E.
Scale: 1 in = 200 feet.

Blanks to C.M. Goethe

Prairie S.D.

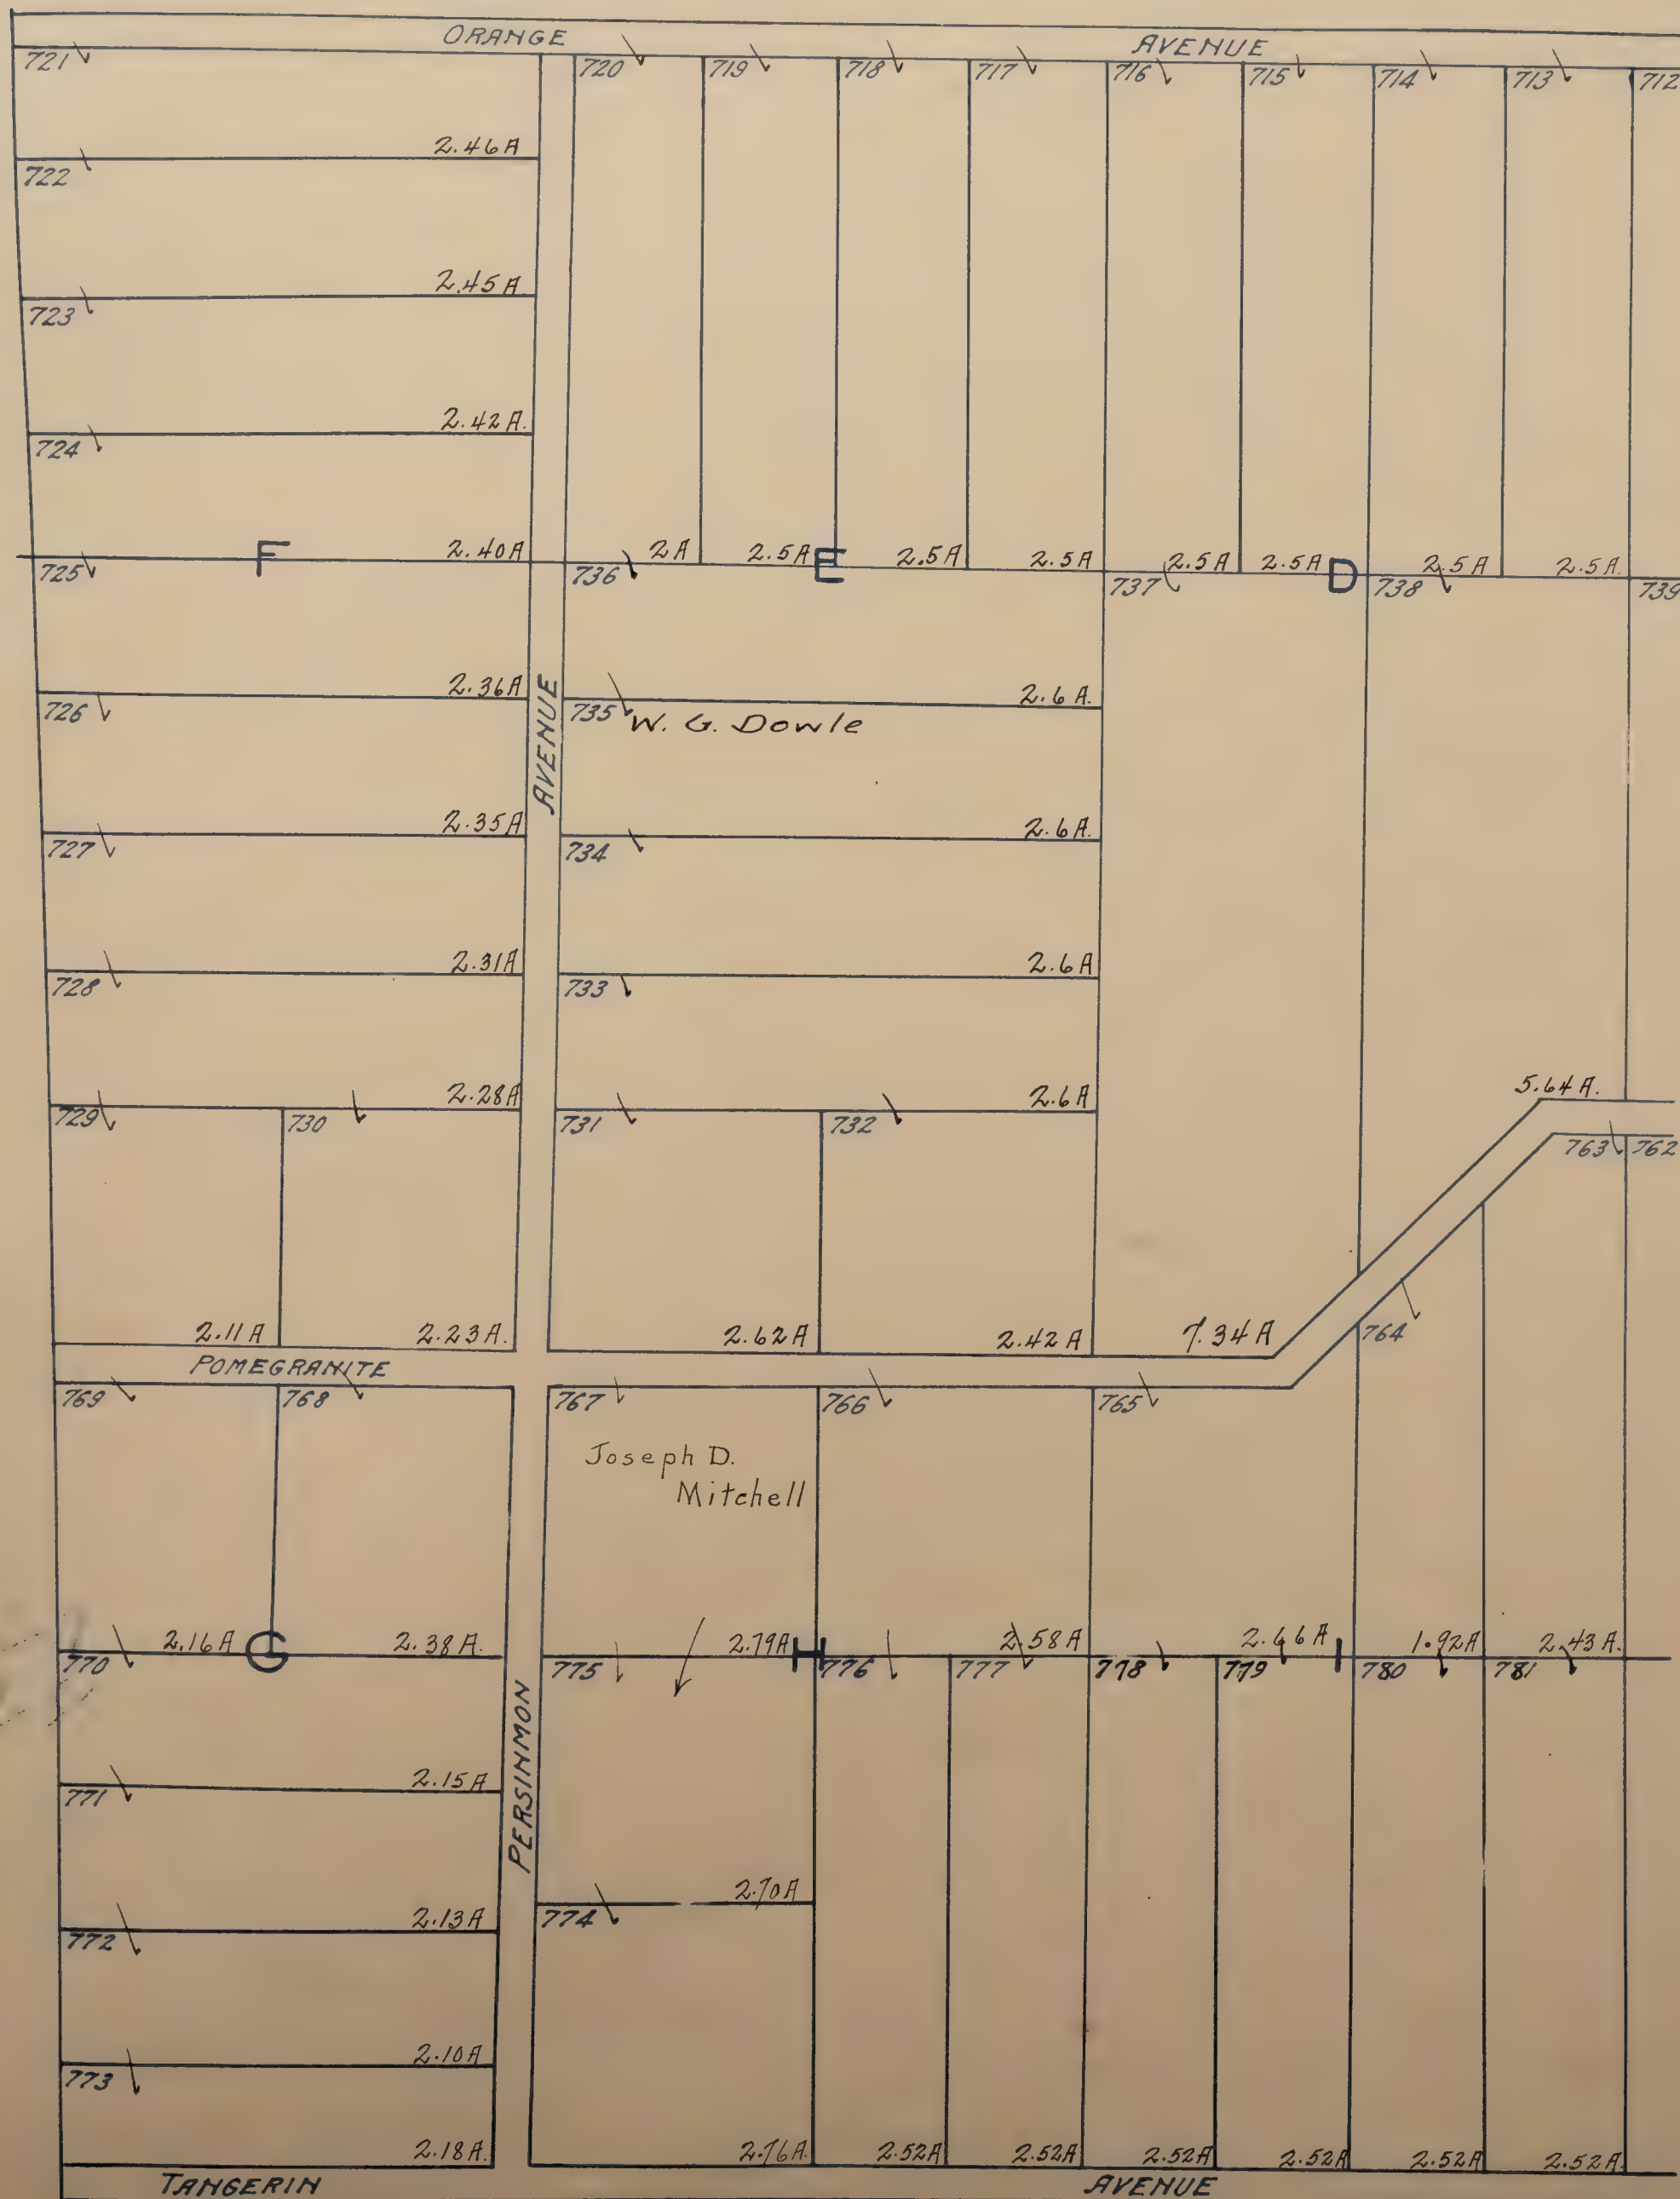


ORANGE VALE COLONY

Scale 15 chains = 1 inch.

*Engraved
Quick to fill
Partial - Orange*

Roberts. S.D.
Orange. S.D.

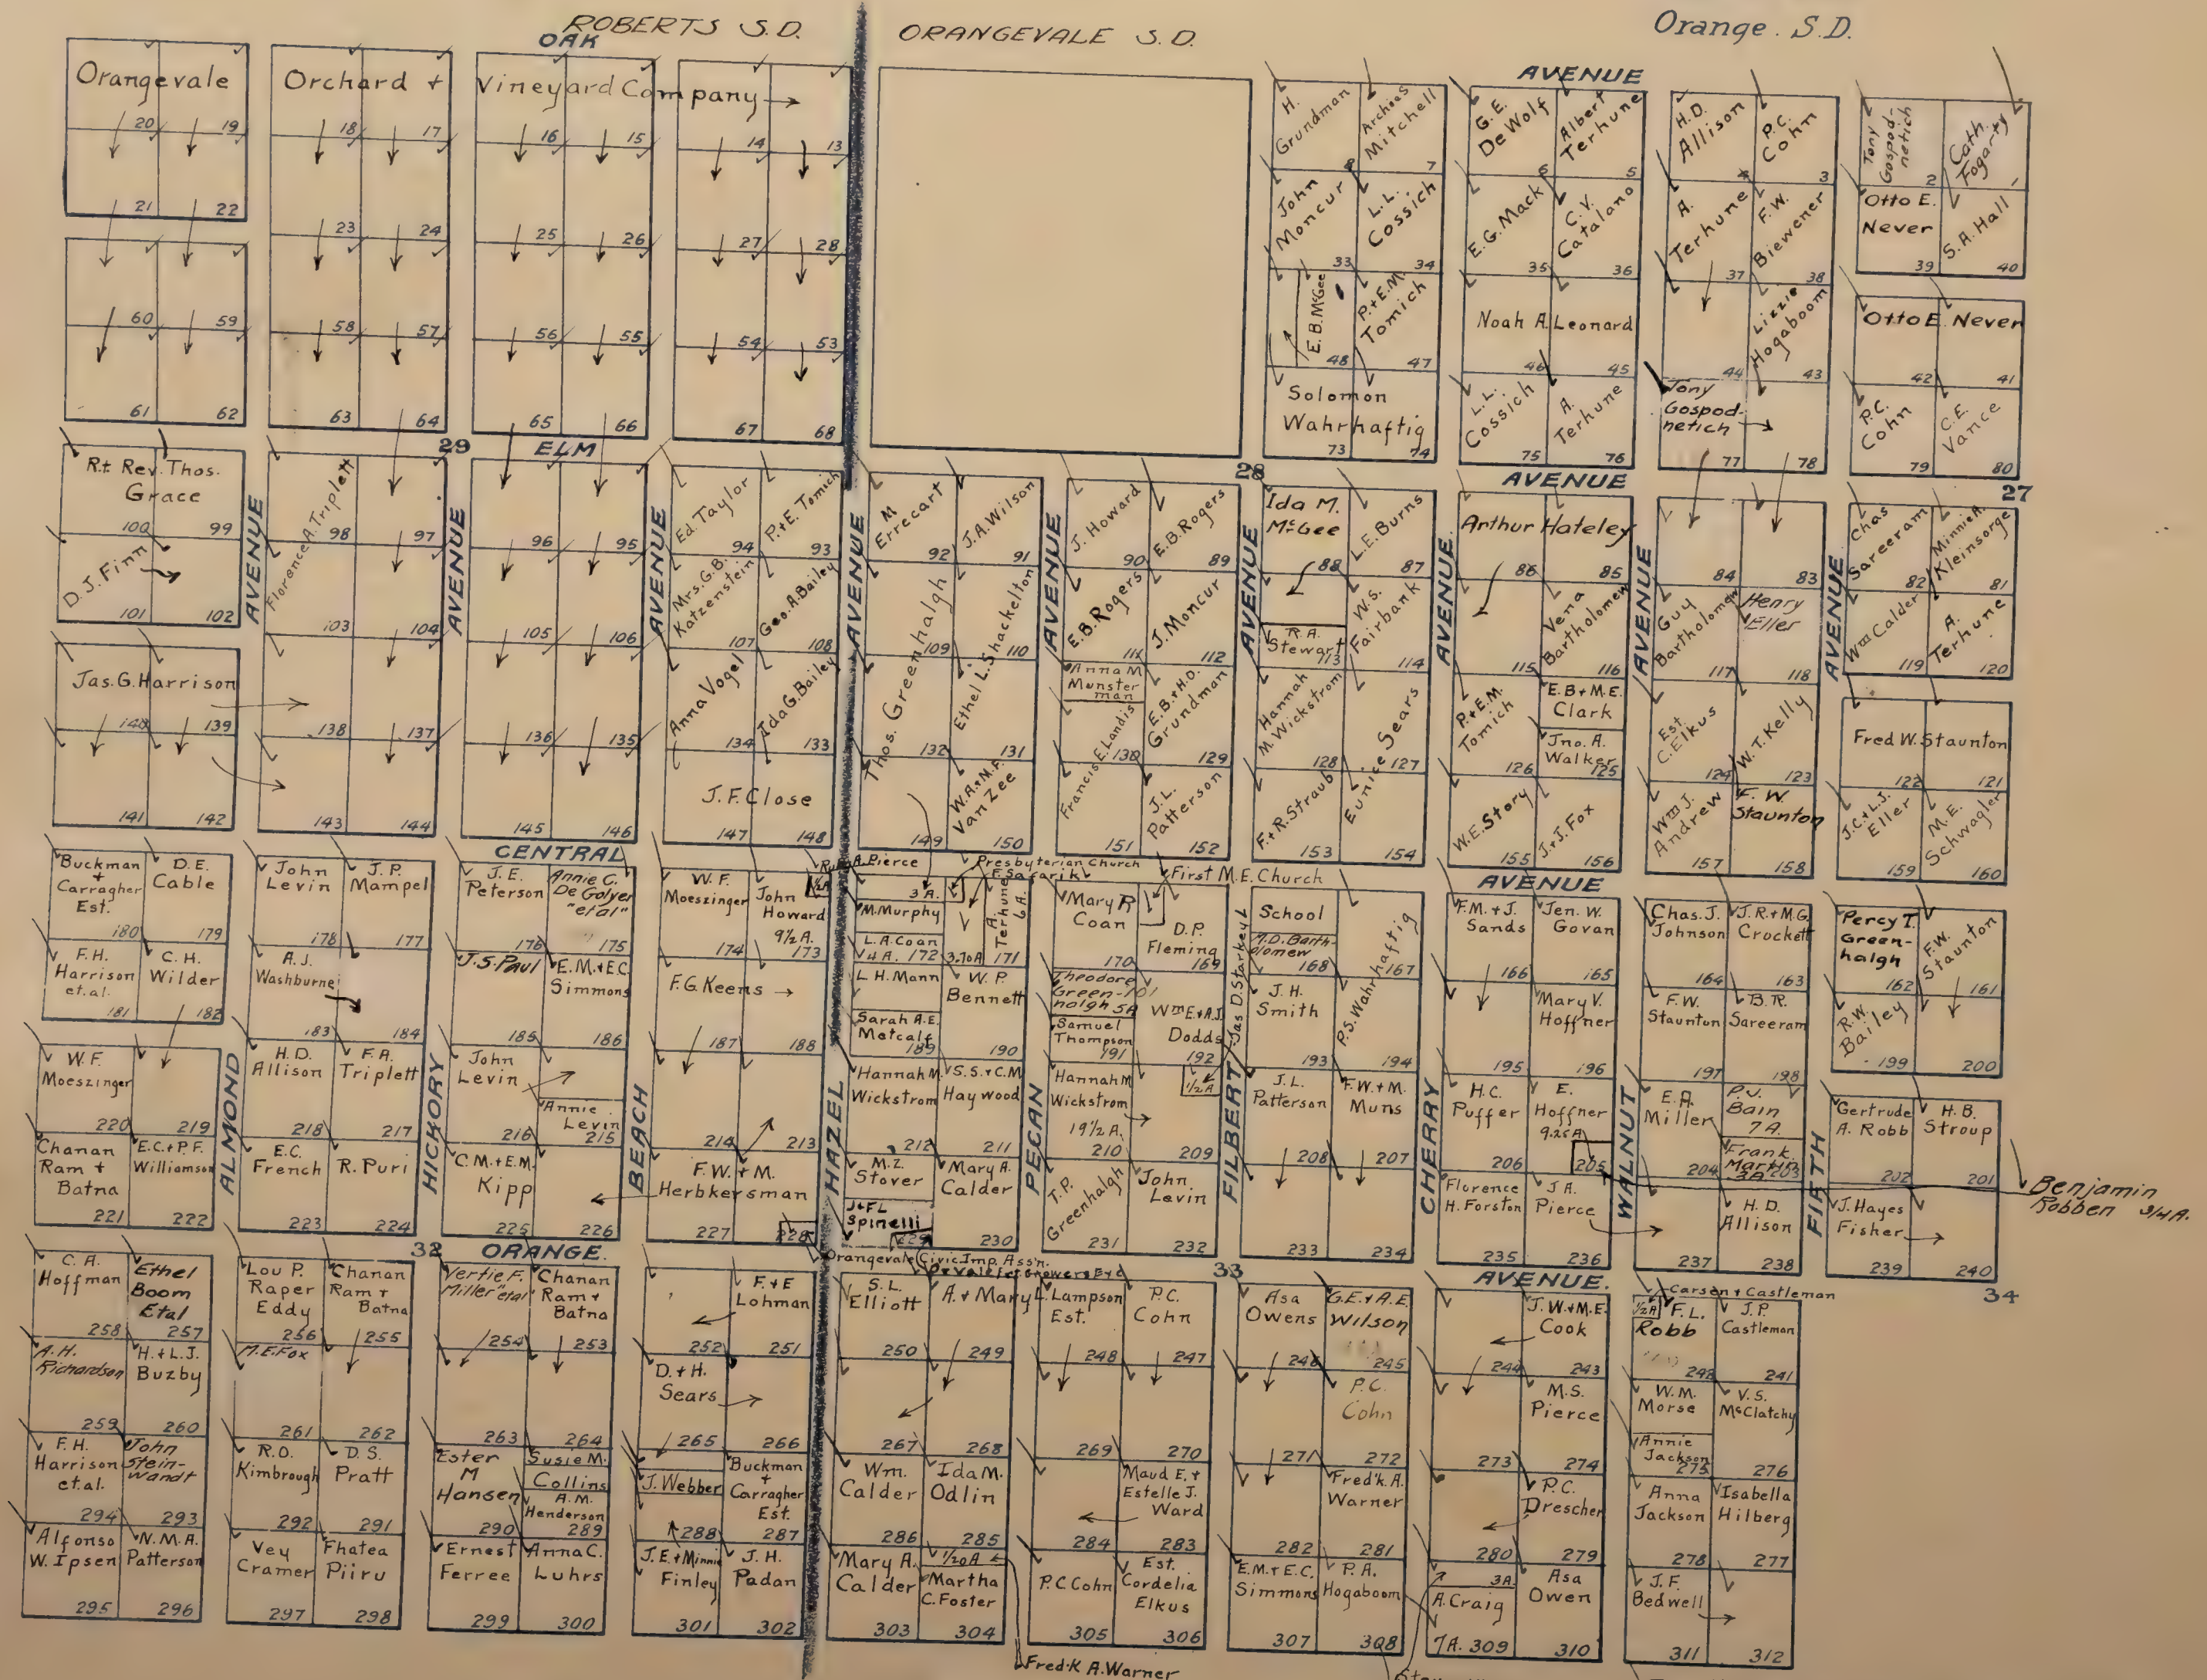


Theo. Milliken Lots Bk 6 Orangevale Townsite
Mrs. Nellie Beauchamp Lot 4 Bk 23 Orangevale Colonization Co.

PALMETTO HEIGHTS ✓

BEING
Lots 11 & 21 in the LOUISIANA TRACT
Scale: 100' = 1"

FRUIT RIDGE S.D.

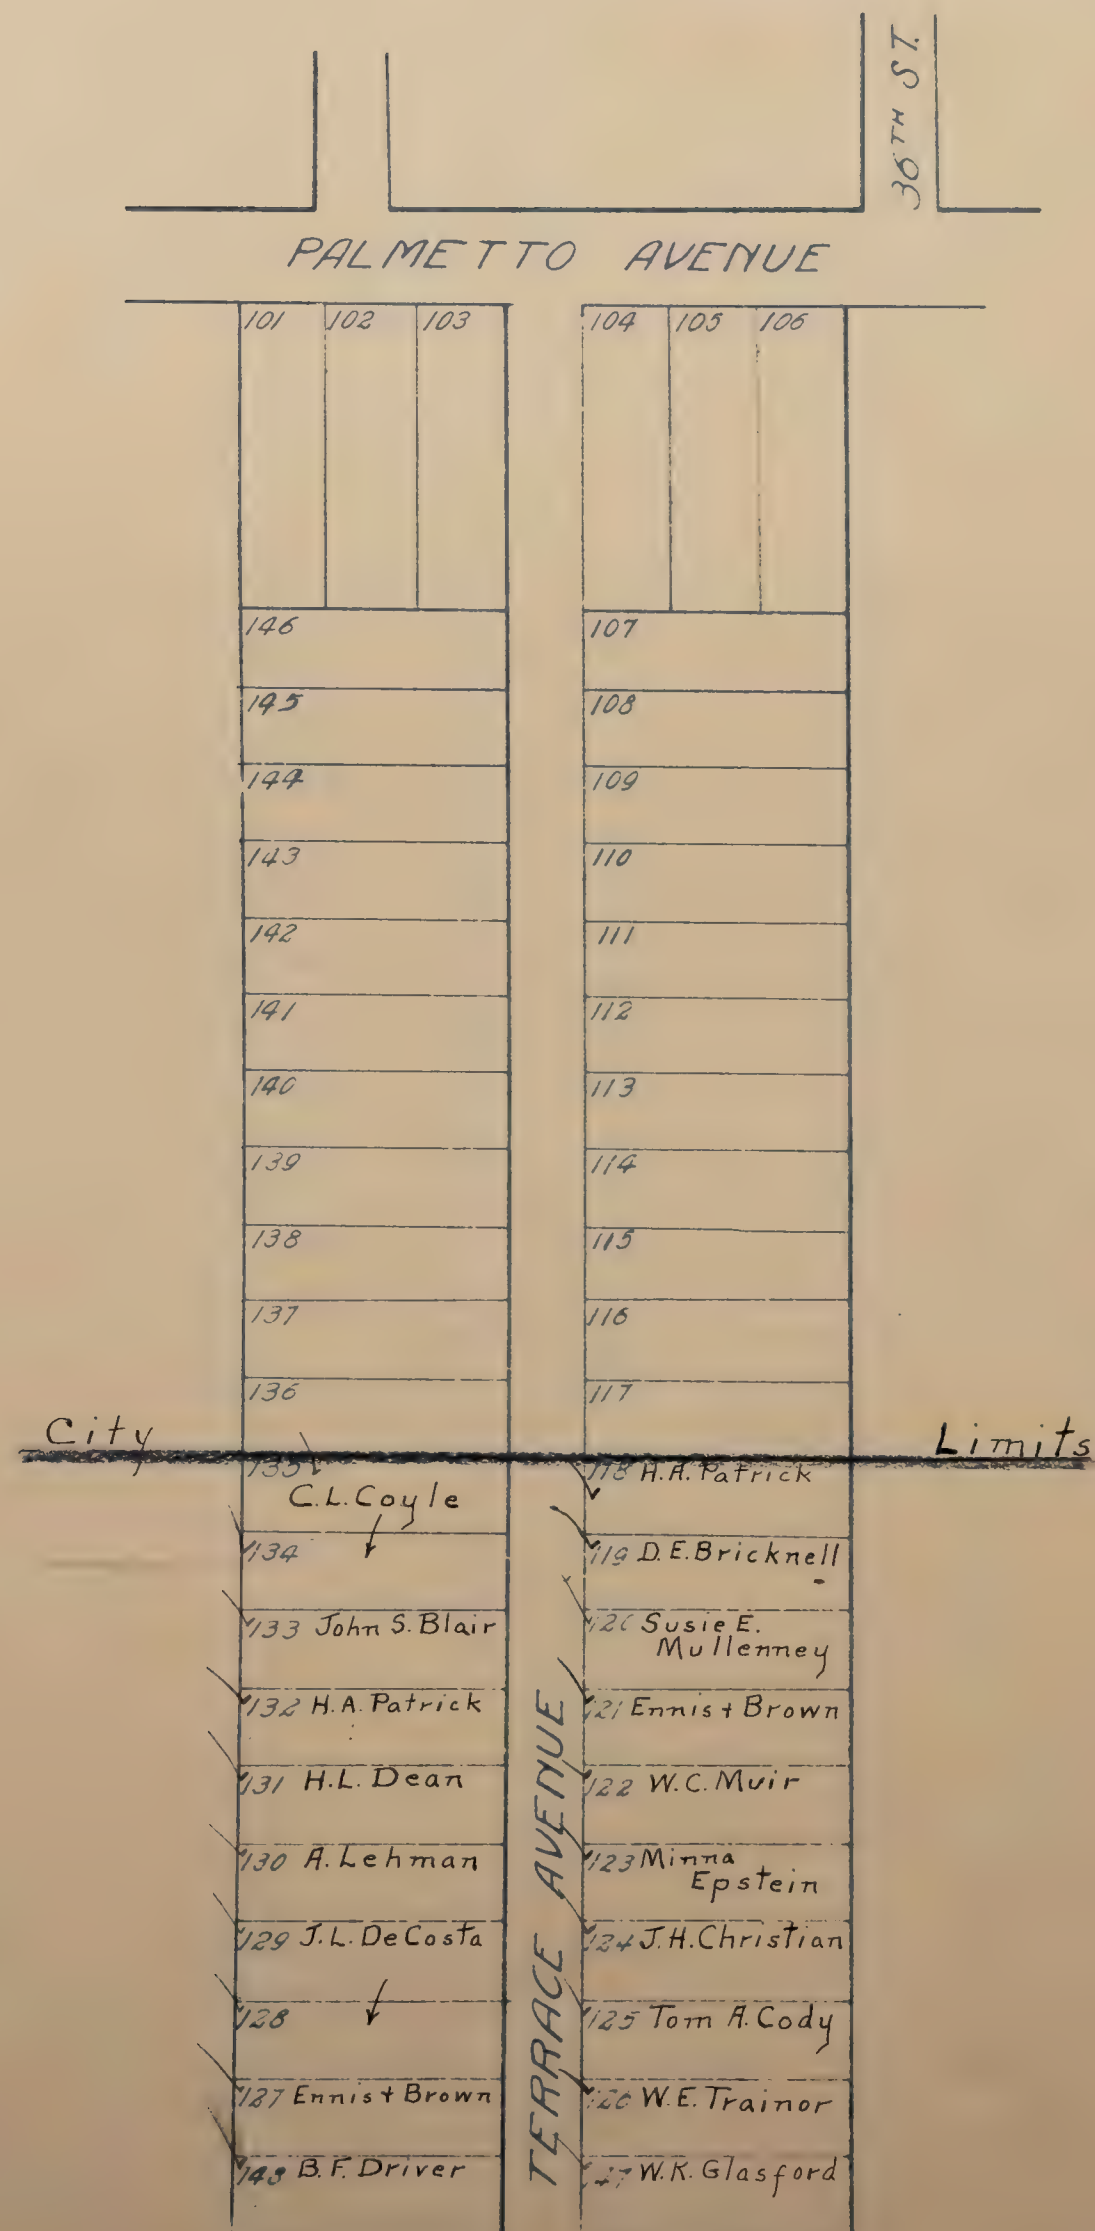


PARKER AVENUE TRACT ✓

LOCATED IN THE
N.E. ¼ of Sec. 20 T. 8 N., R. 5 E.

Scale: 80' = 1"

FRUIT RIDGE S.D.

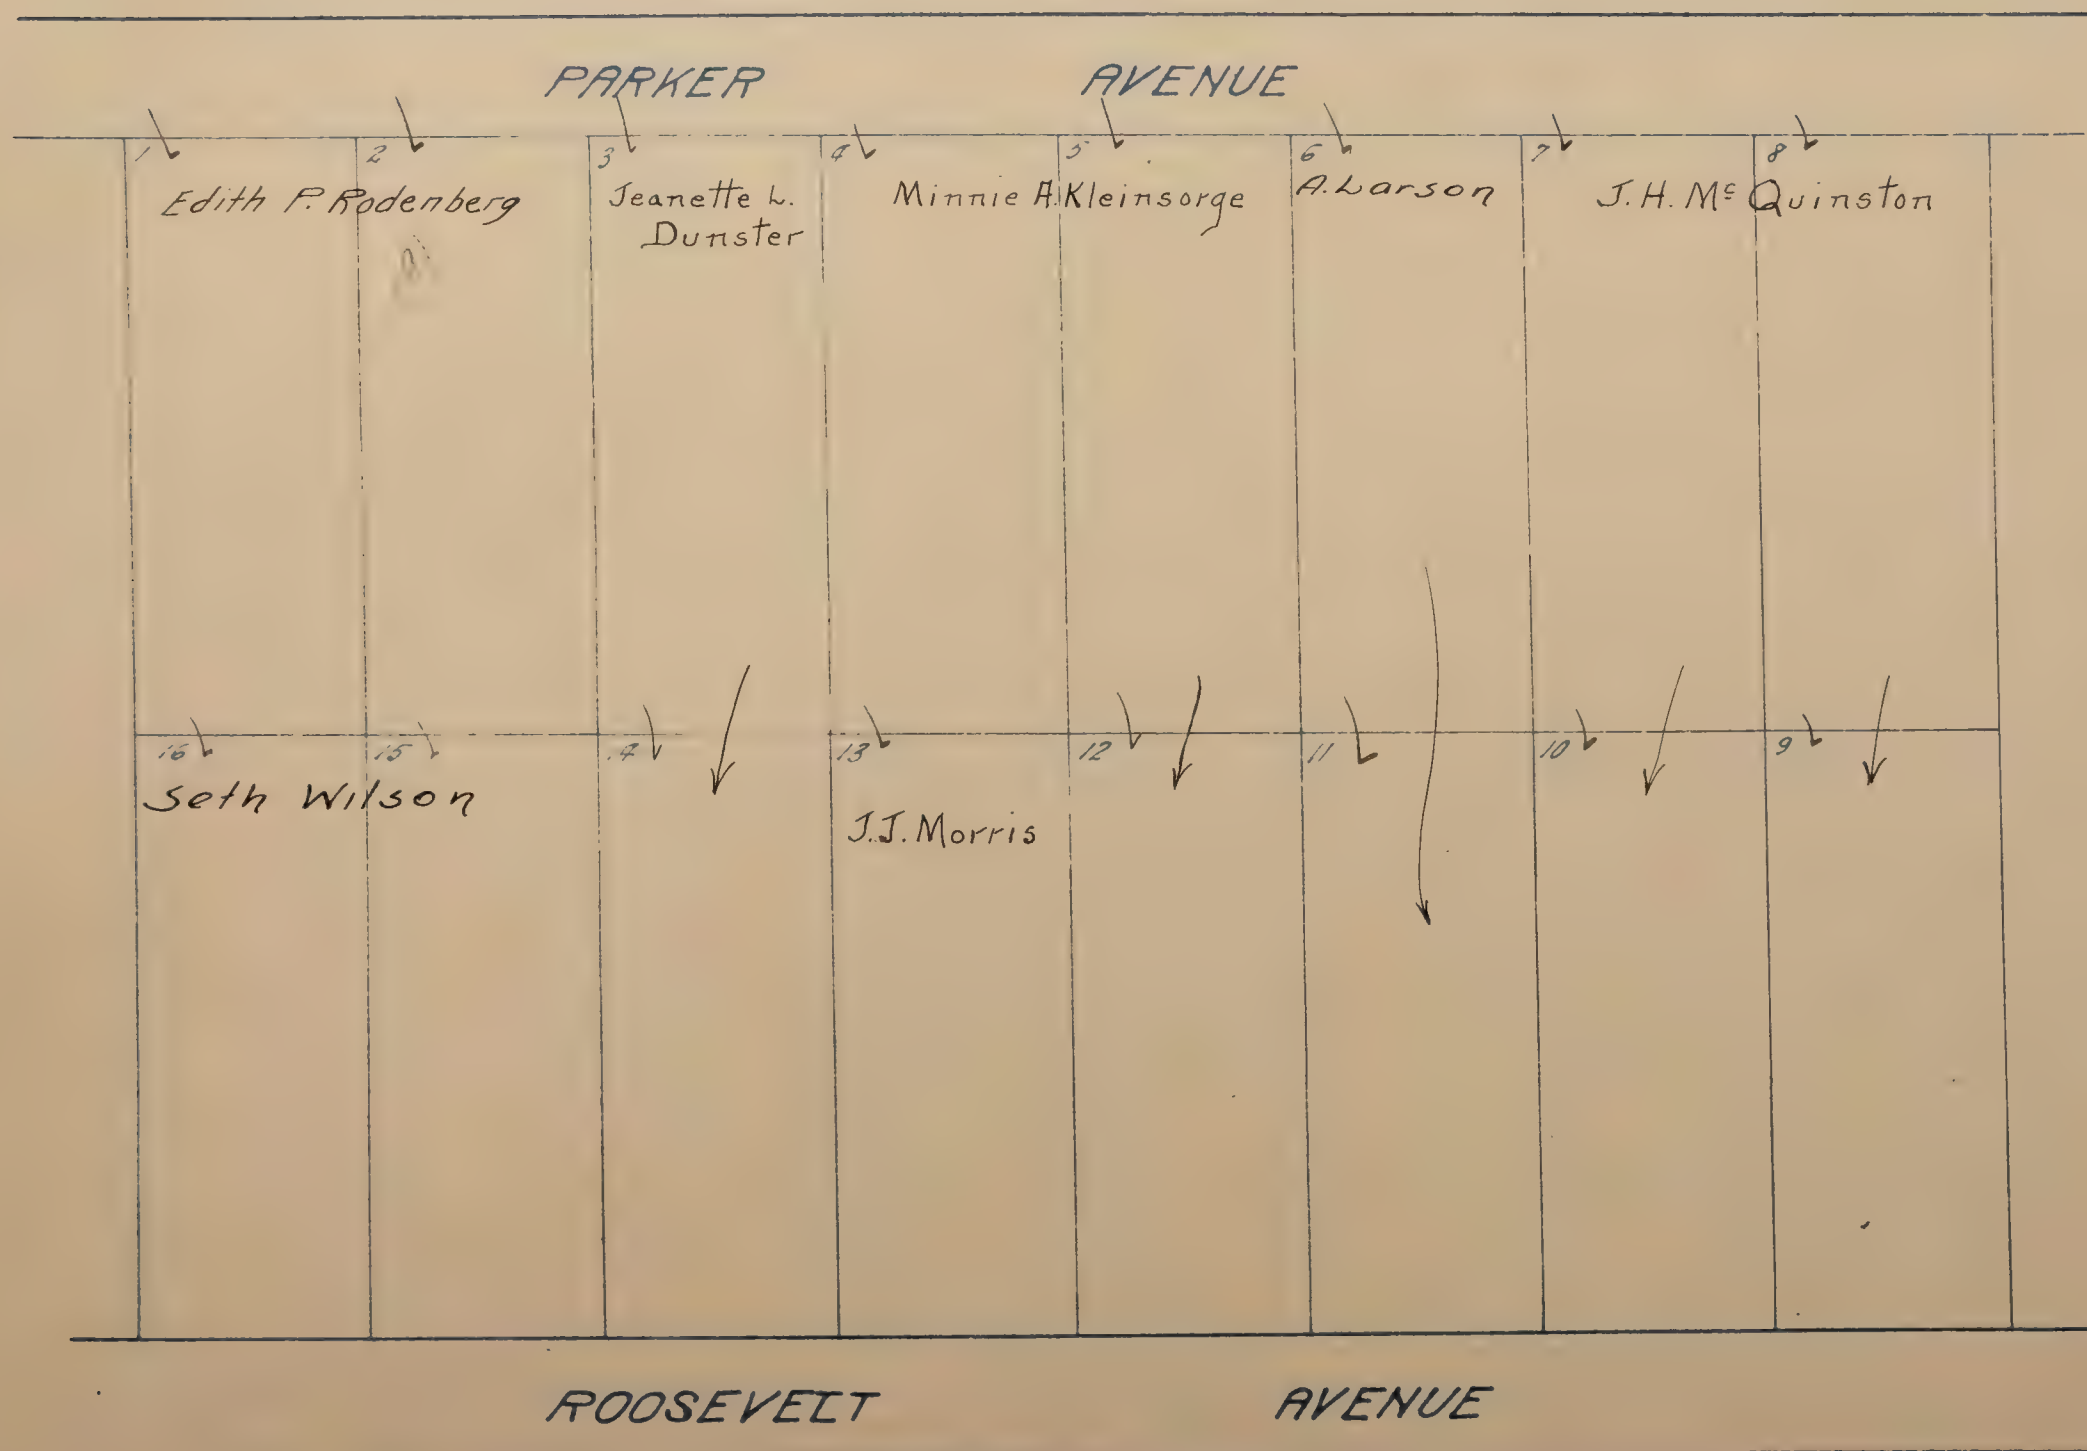

THE PECK RANCH SUBDIVISION ✓


LOCATED IN
The S.E. $\frac{1}{4}$ of Sec. 4, T.9 N. R.6 E.

Scale: 1" = 200'

CARMICHAEL

S. D.

Peck

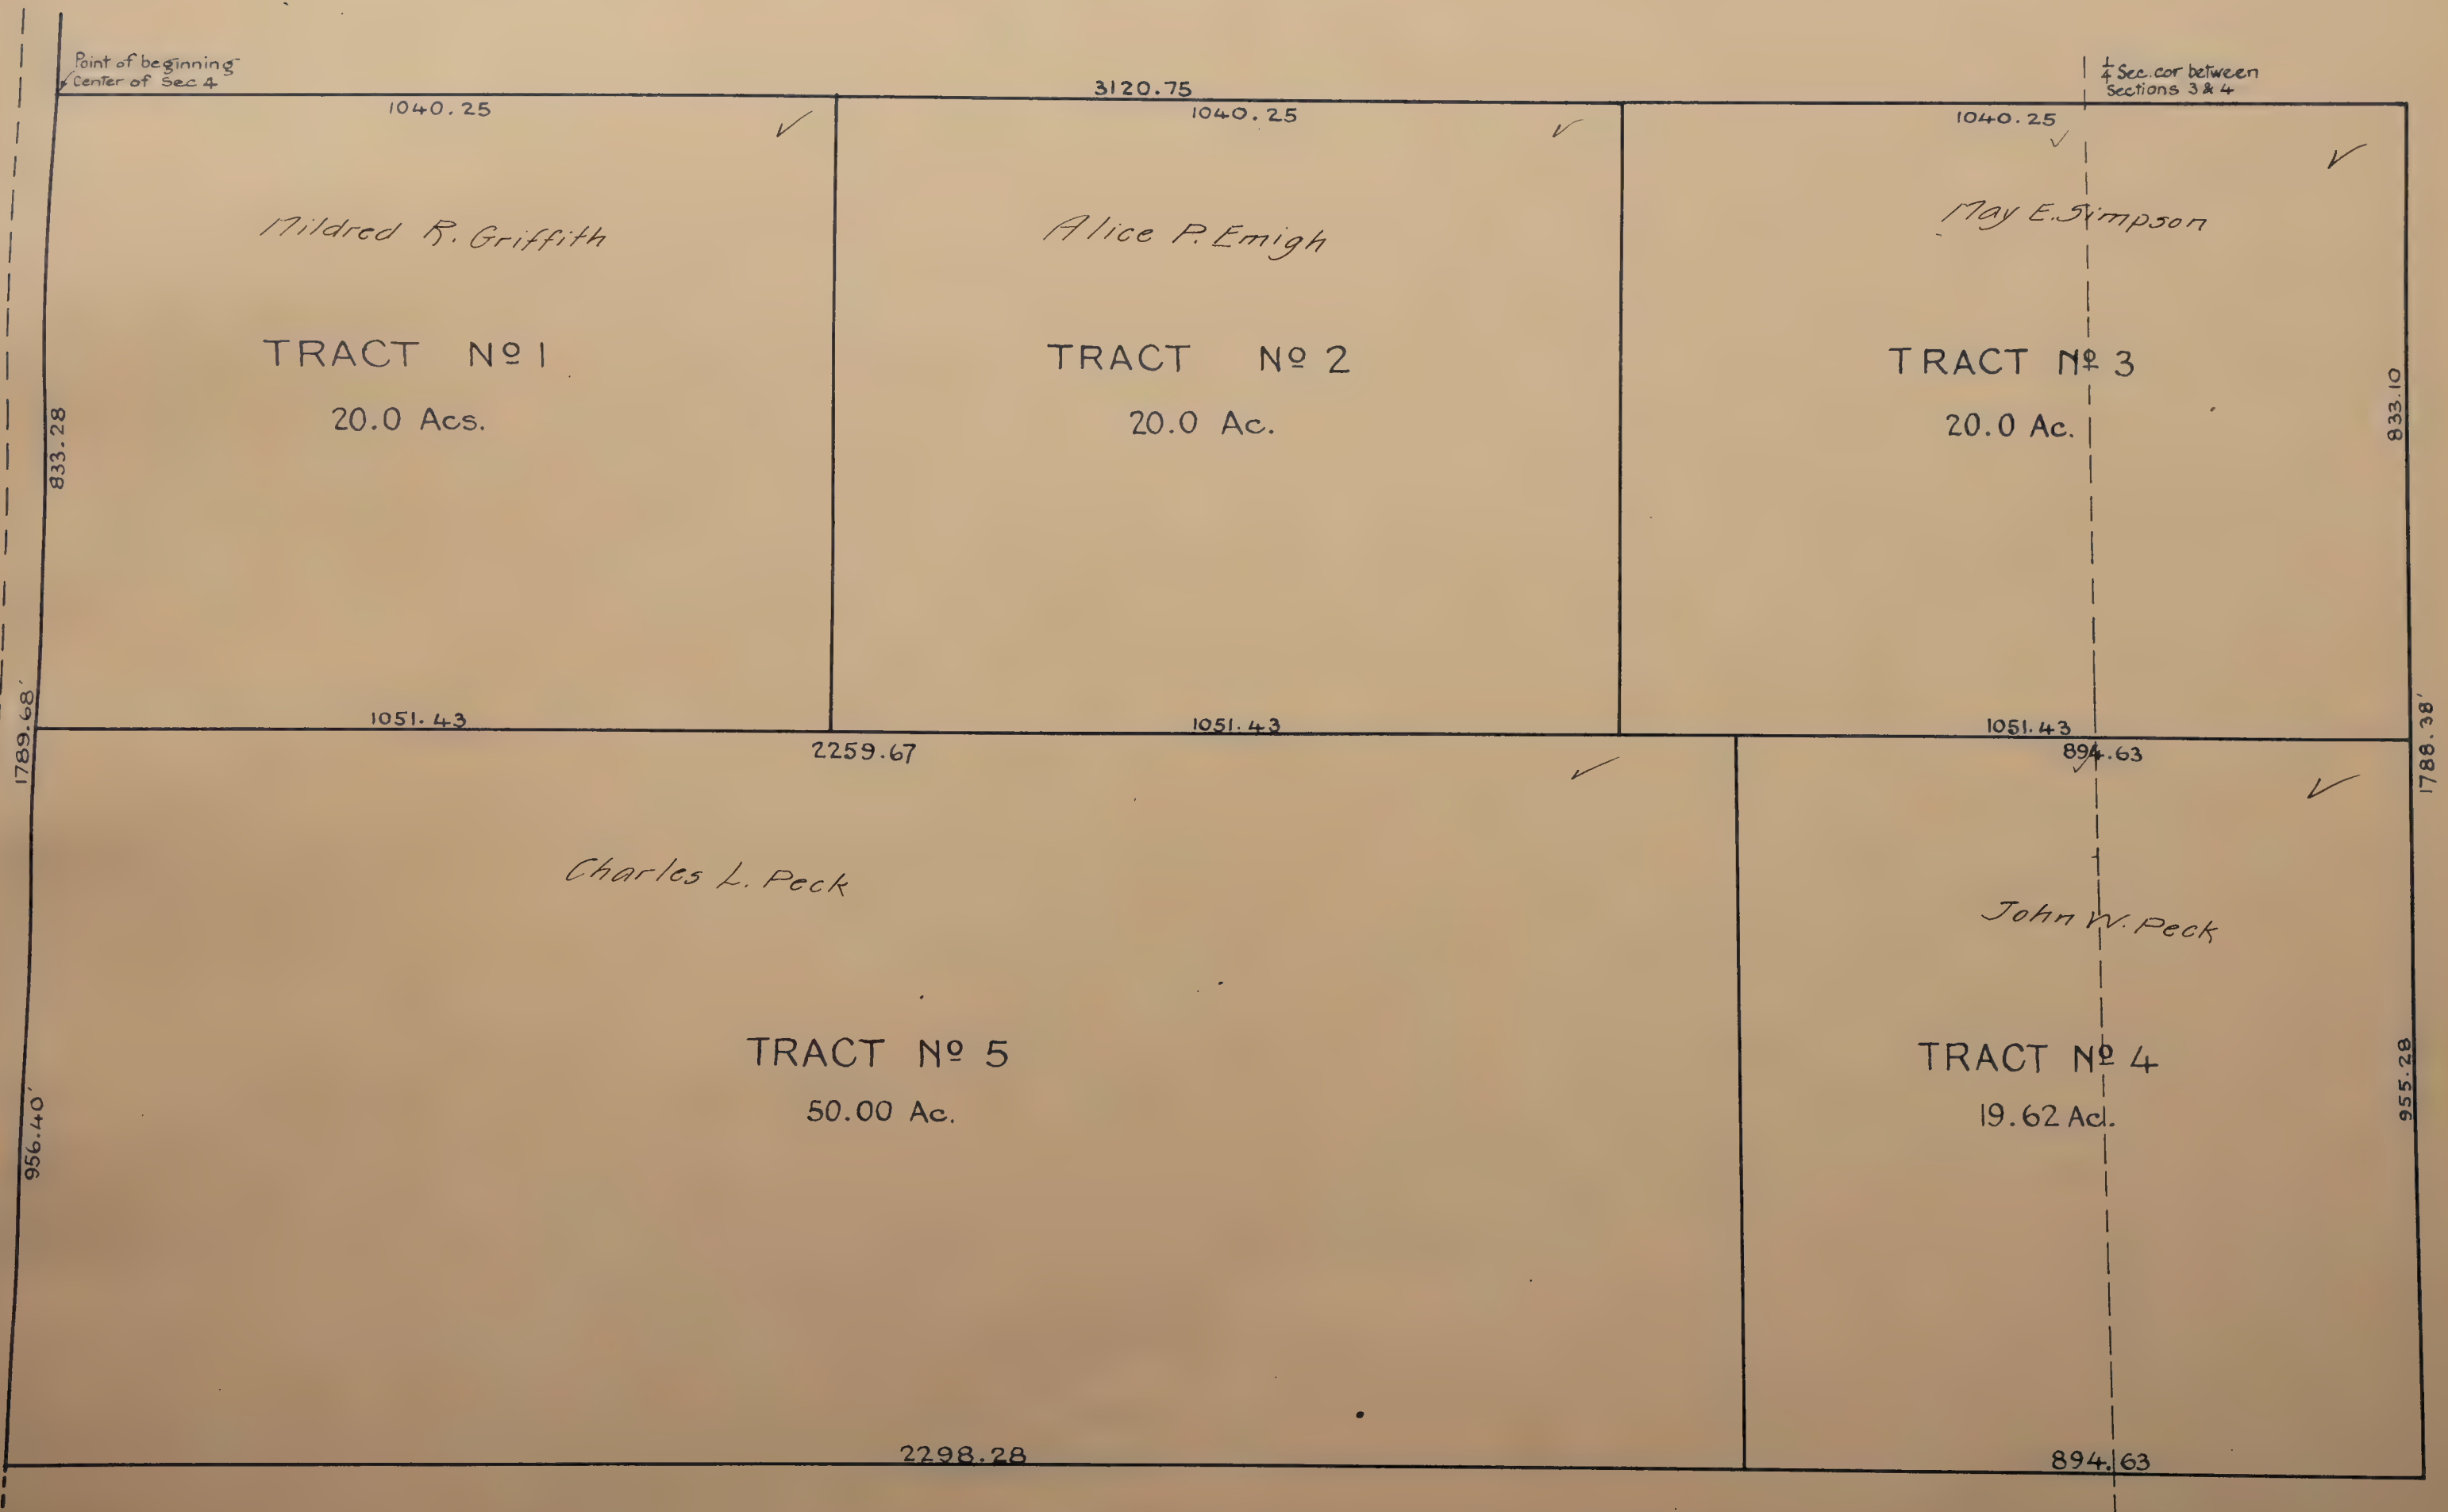

PEERLESS LAND & INVESTMENT CO. SUBD. NO. 1

LOCATED IN
Sections 28 29 & 32 T.7N.R.5E.
Scale: 1 inch = 400 feet

Blanks to F. Hickman

Prairie S.D.




PEERLESS LAND & INVESTMENT CO. SUBD. NO. 1 ✓

LOCATED IN
Sections 28 29 & 32 T.7N.R.5E.
Scale: 1 inch = 400 feet.

Blanks to F. Hickman

Prairie S.D.

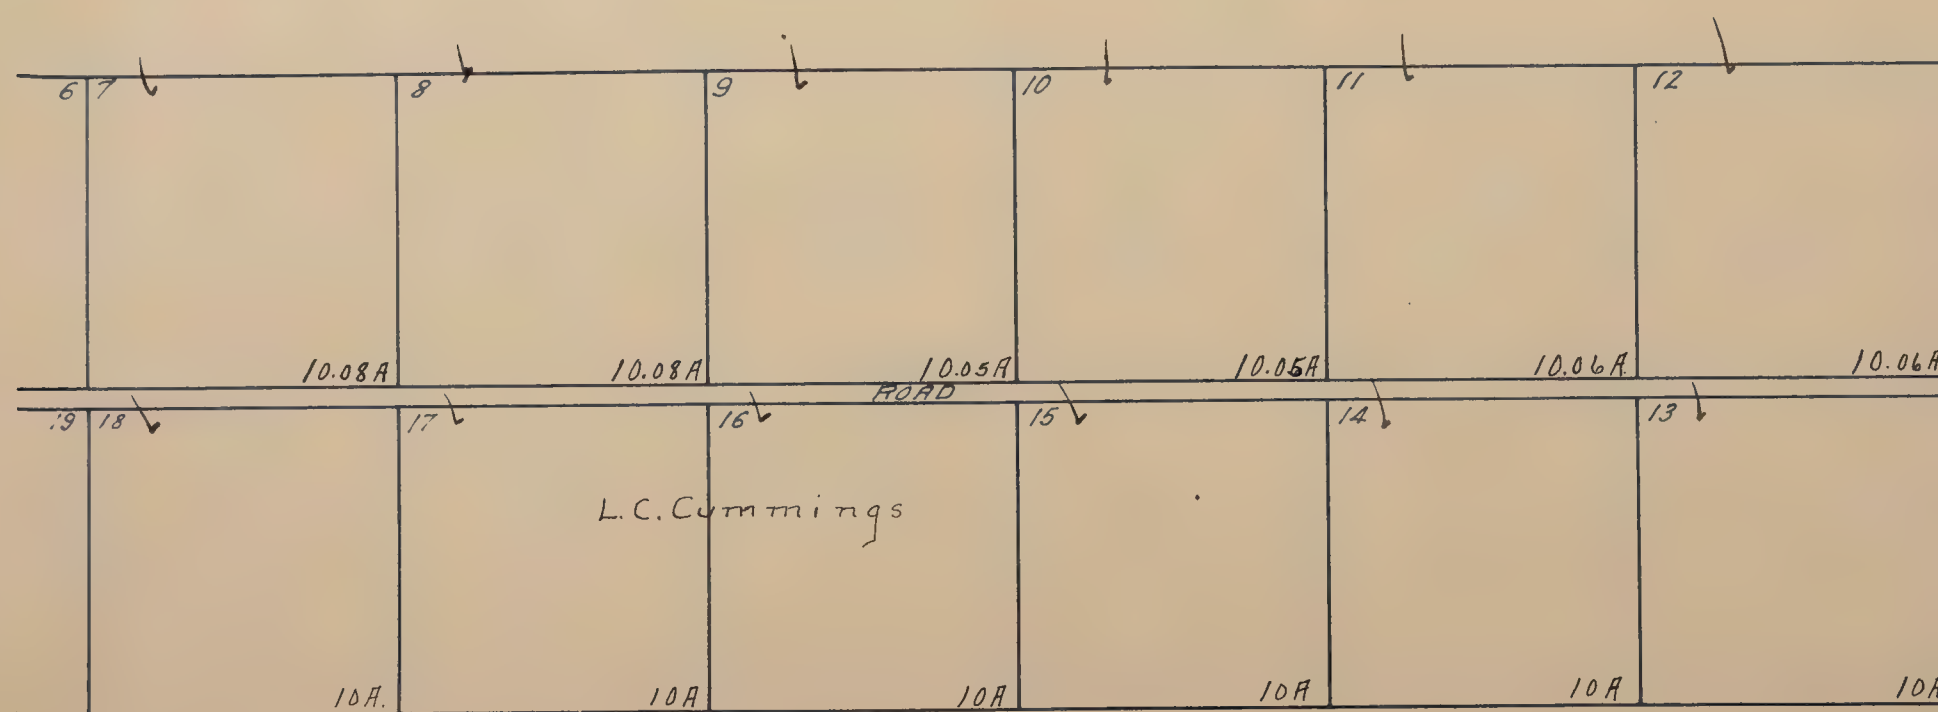


PIERCE-WILSON TRACT. ✓

LOCATED IN THE
S. ½ SEC. 24 T8N R4E.

FREEMONT S.D.

Blanks to Miller + Mc Gillivray

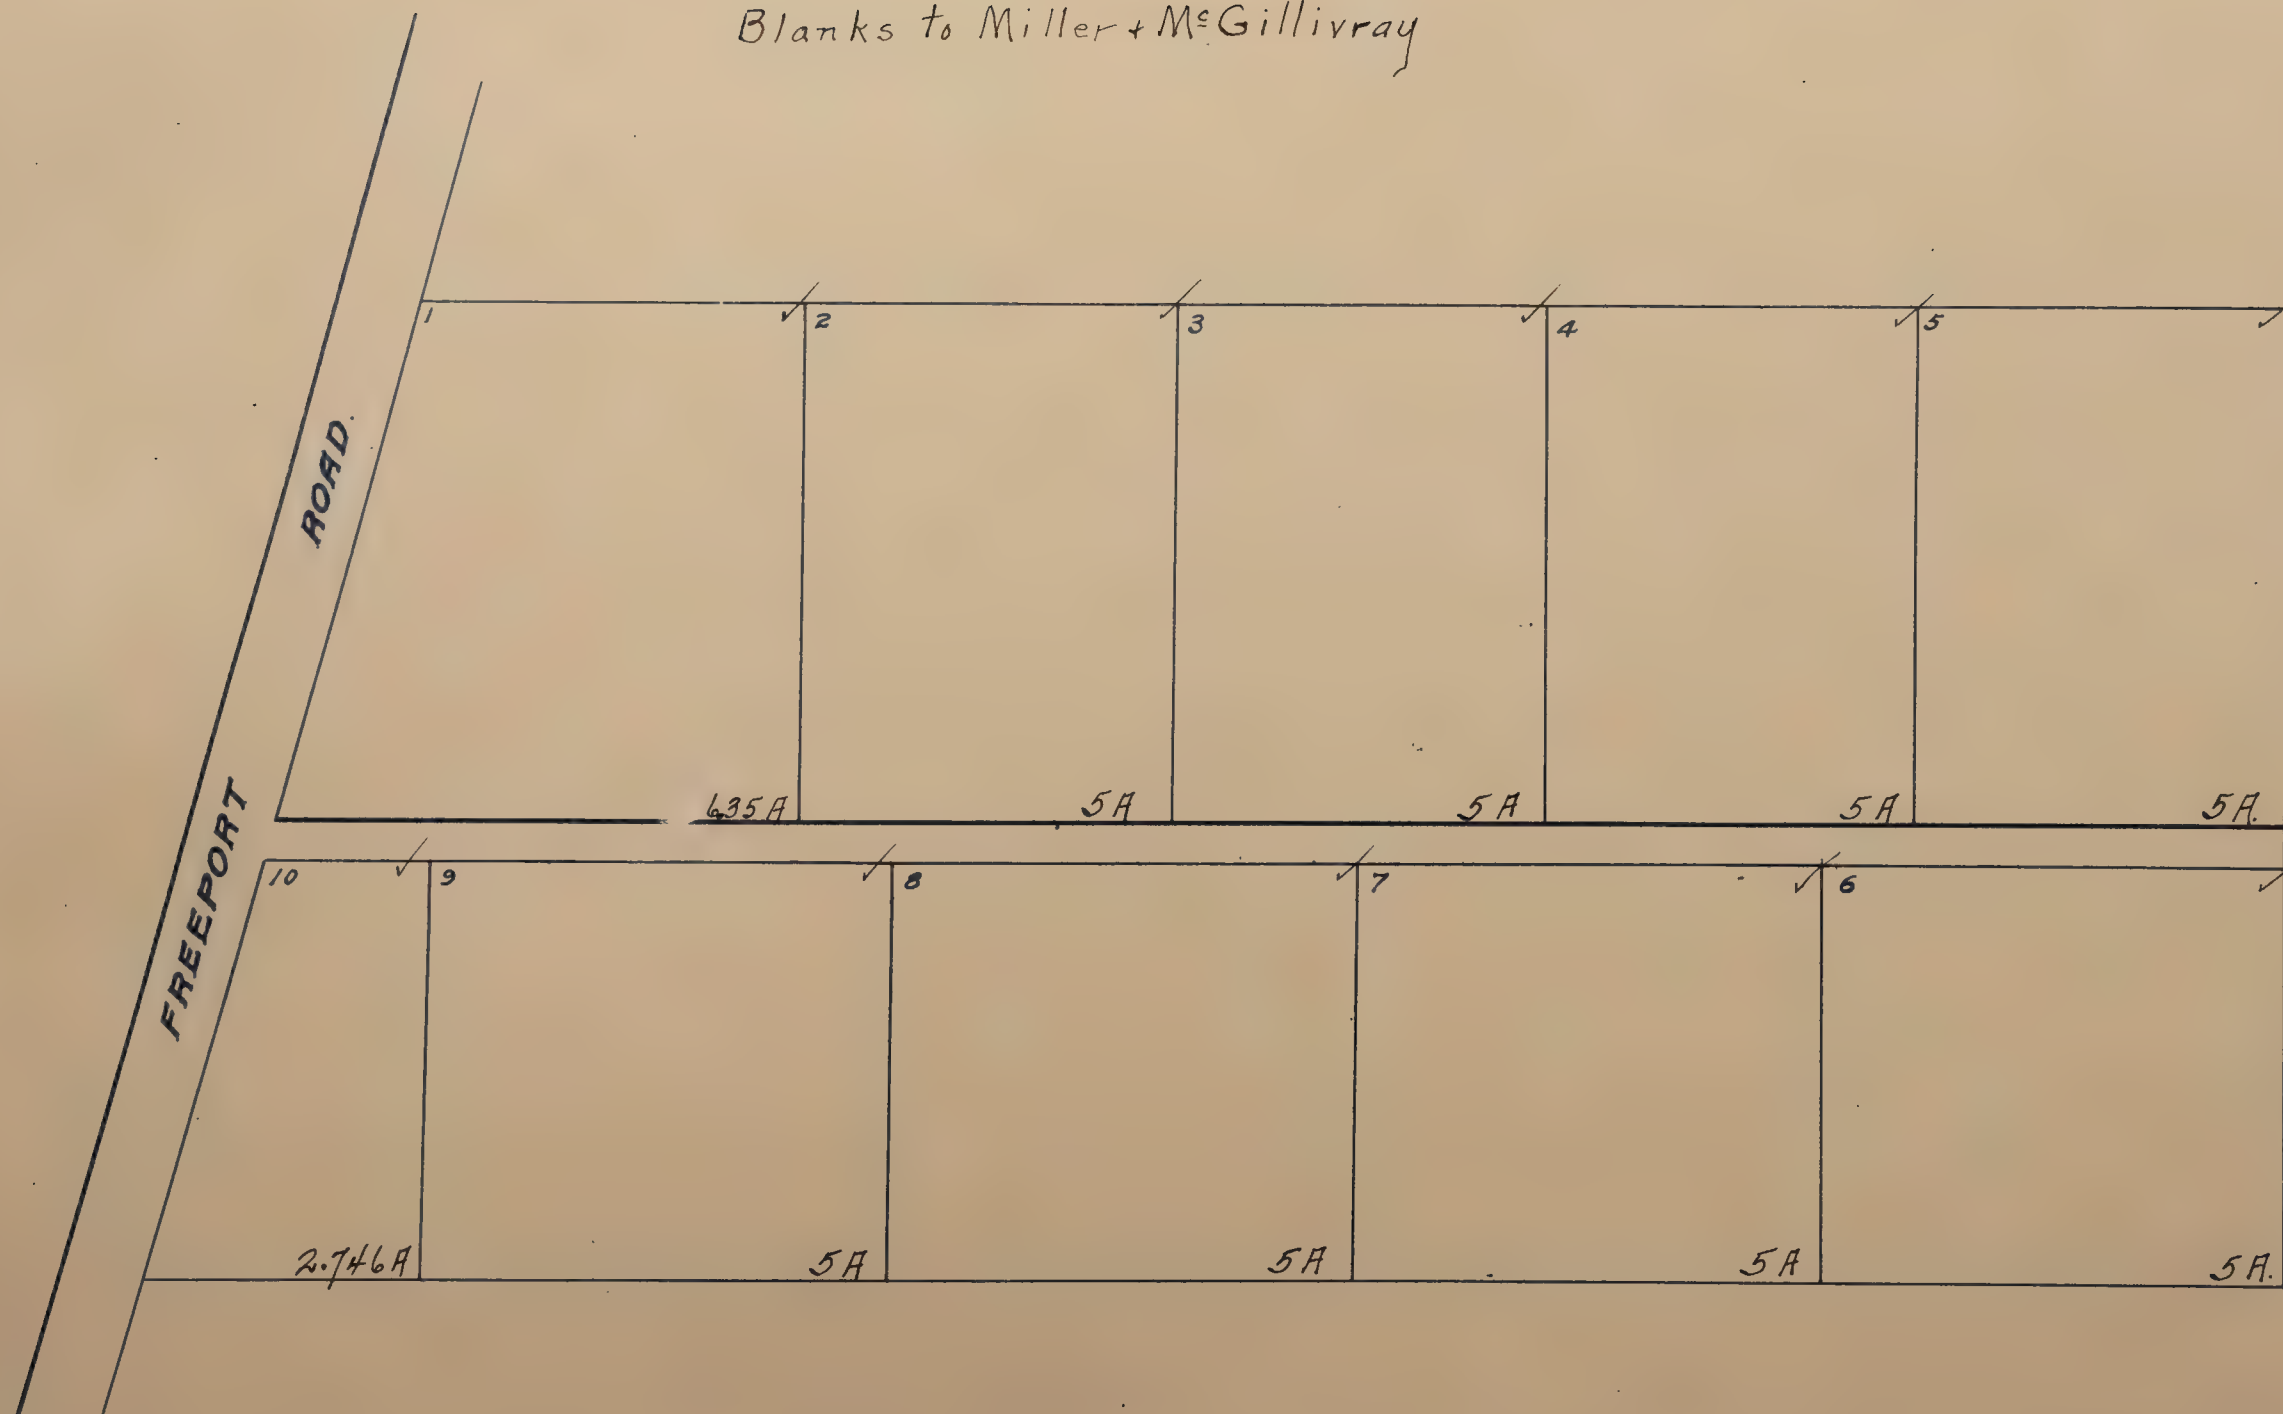


THE A. C. PRICE TRACT.

BEING
A RE-SUBDIVISION OF LOTS
16 & 17, BLOCK 8, NORTH SACRA-
MENTO SUBDN. NO. 8.

SACRAMENTO COUNTY CAL.

NORTH SACTO. S.D.

Blanks to A.C. Price

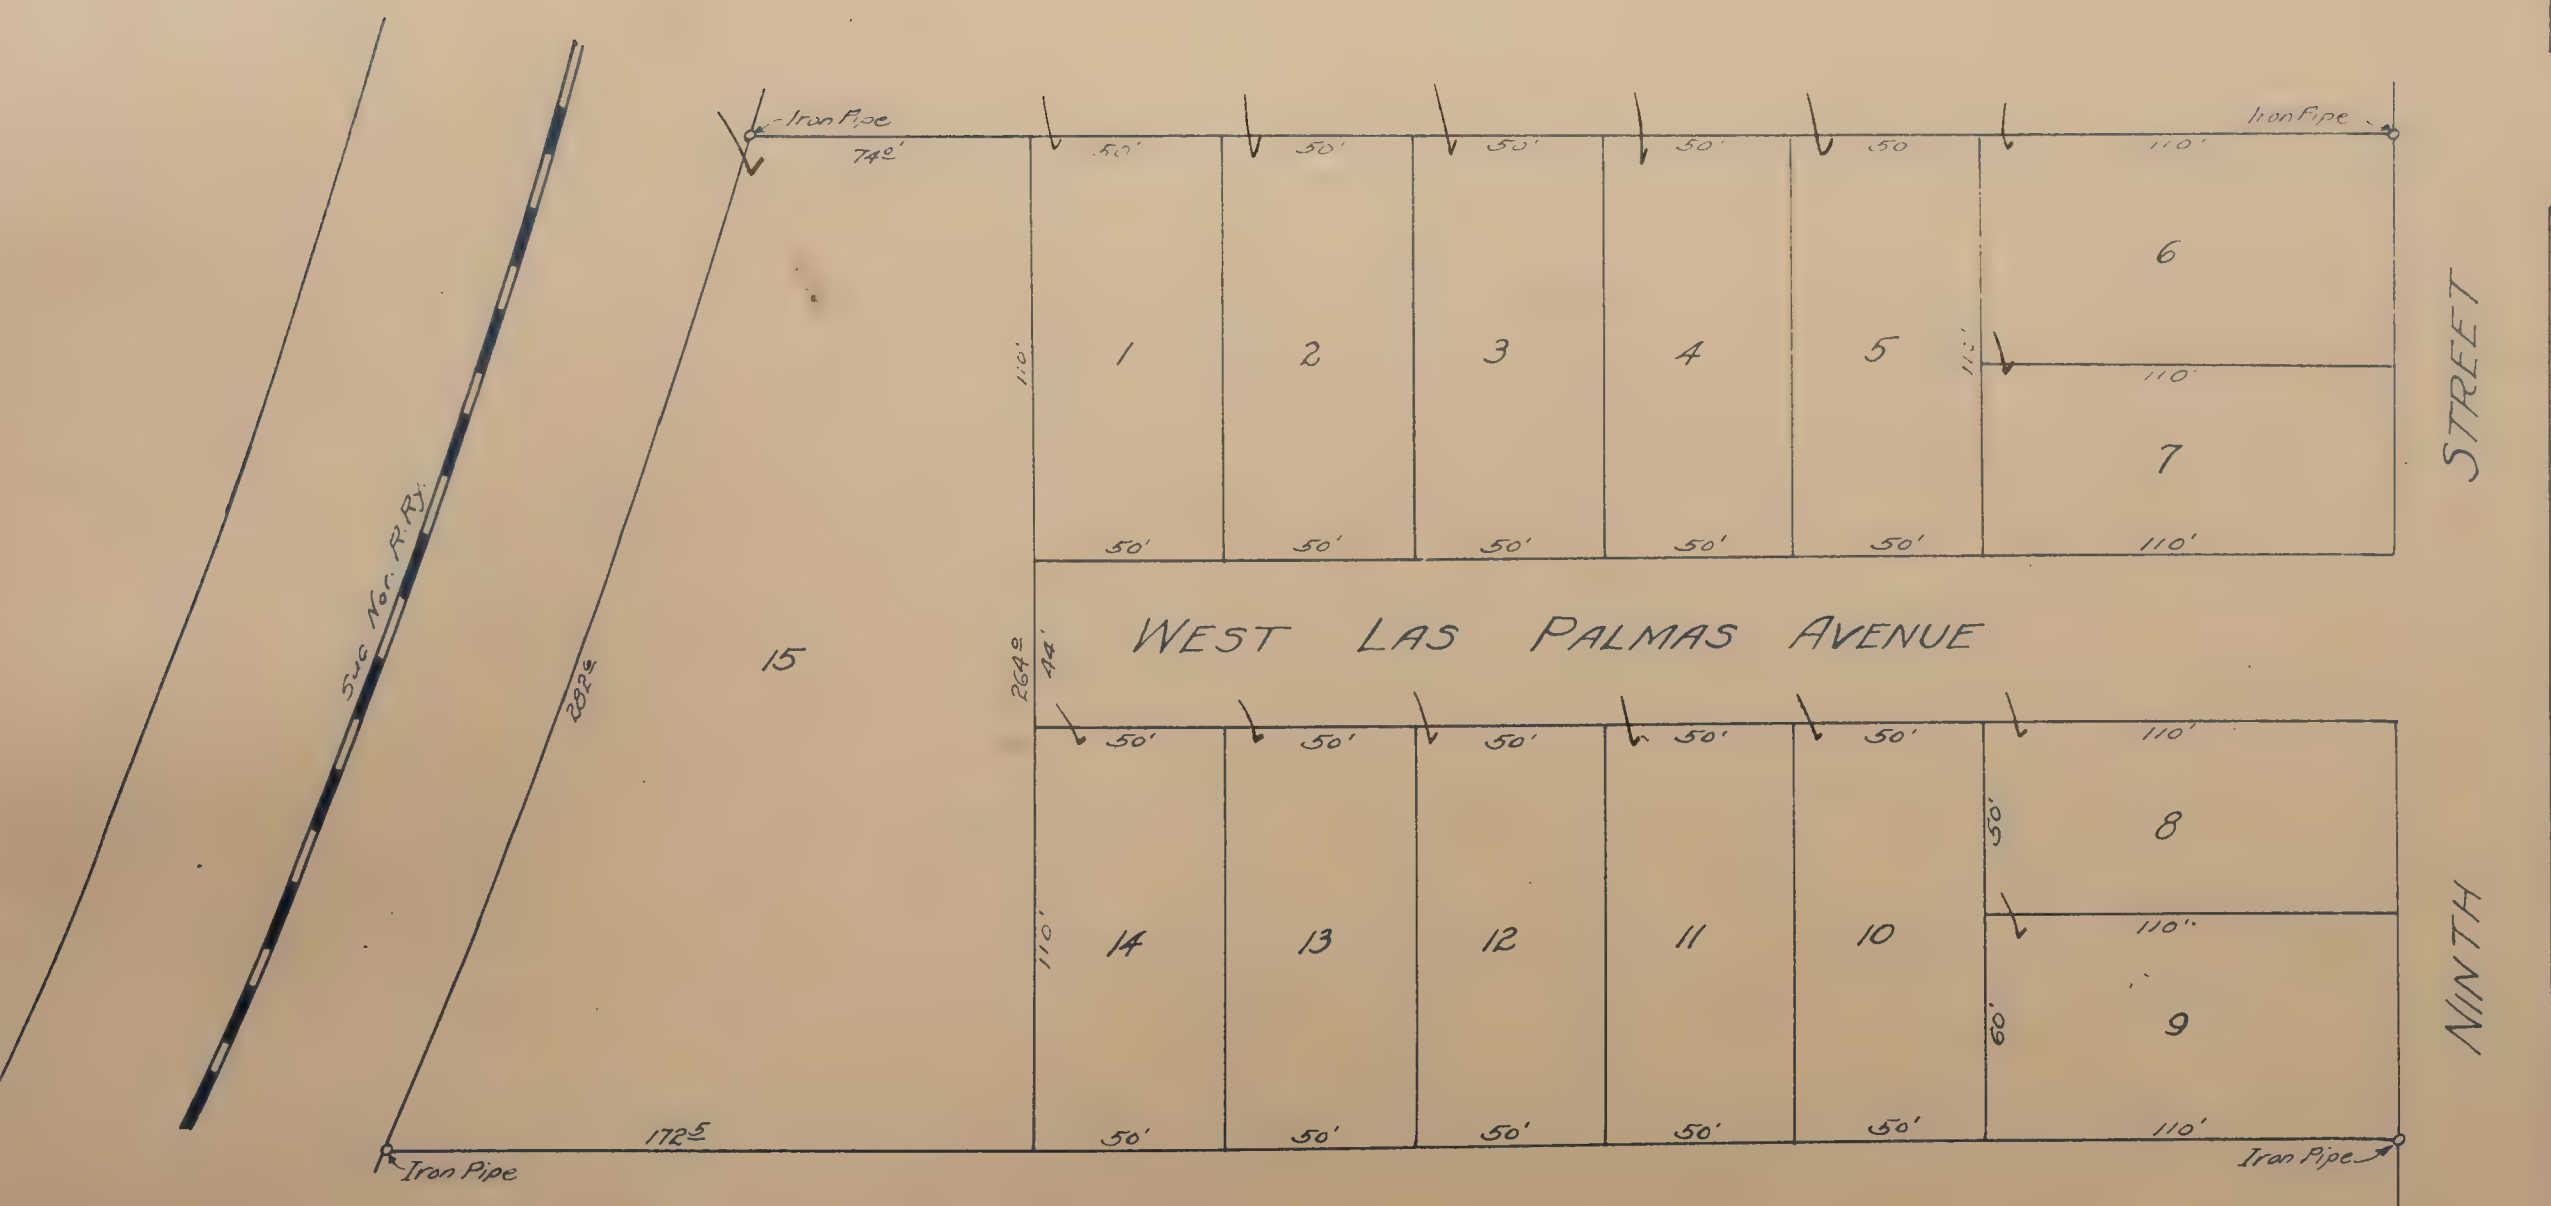

MAP OF R.A.PRICE ~ 20 ~ ACRES.

Located In N.W. $\frac{1}{4}$ of the N.W. $\frac{1}{4}$ of Sec. 28 of T. 8. N. R. 5. E.

Sacramento County

California.

FRUIT RIDGE S.D.

Blanks to Calif. Nat'l. Bank




RAFFETTO HEIGHTS

located in
Sec 15 T8N R5 E.
Scale: 1" = 150'

Junction S.D.

Blanks to Vincent Maito

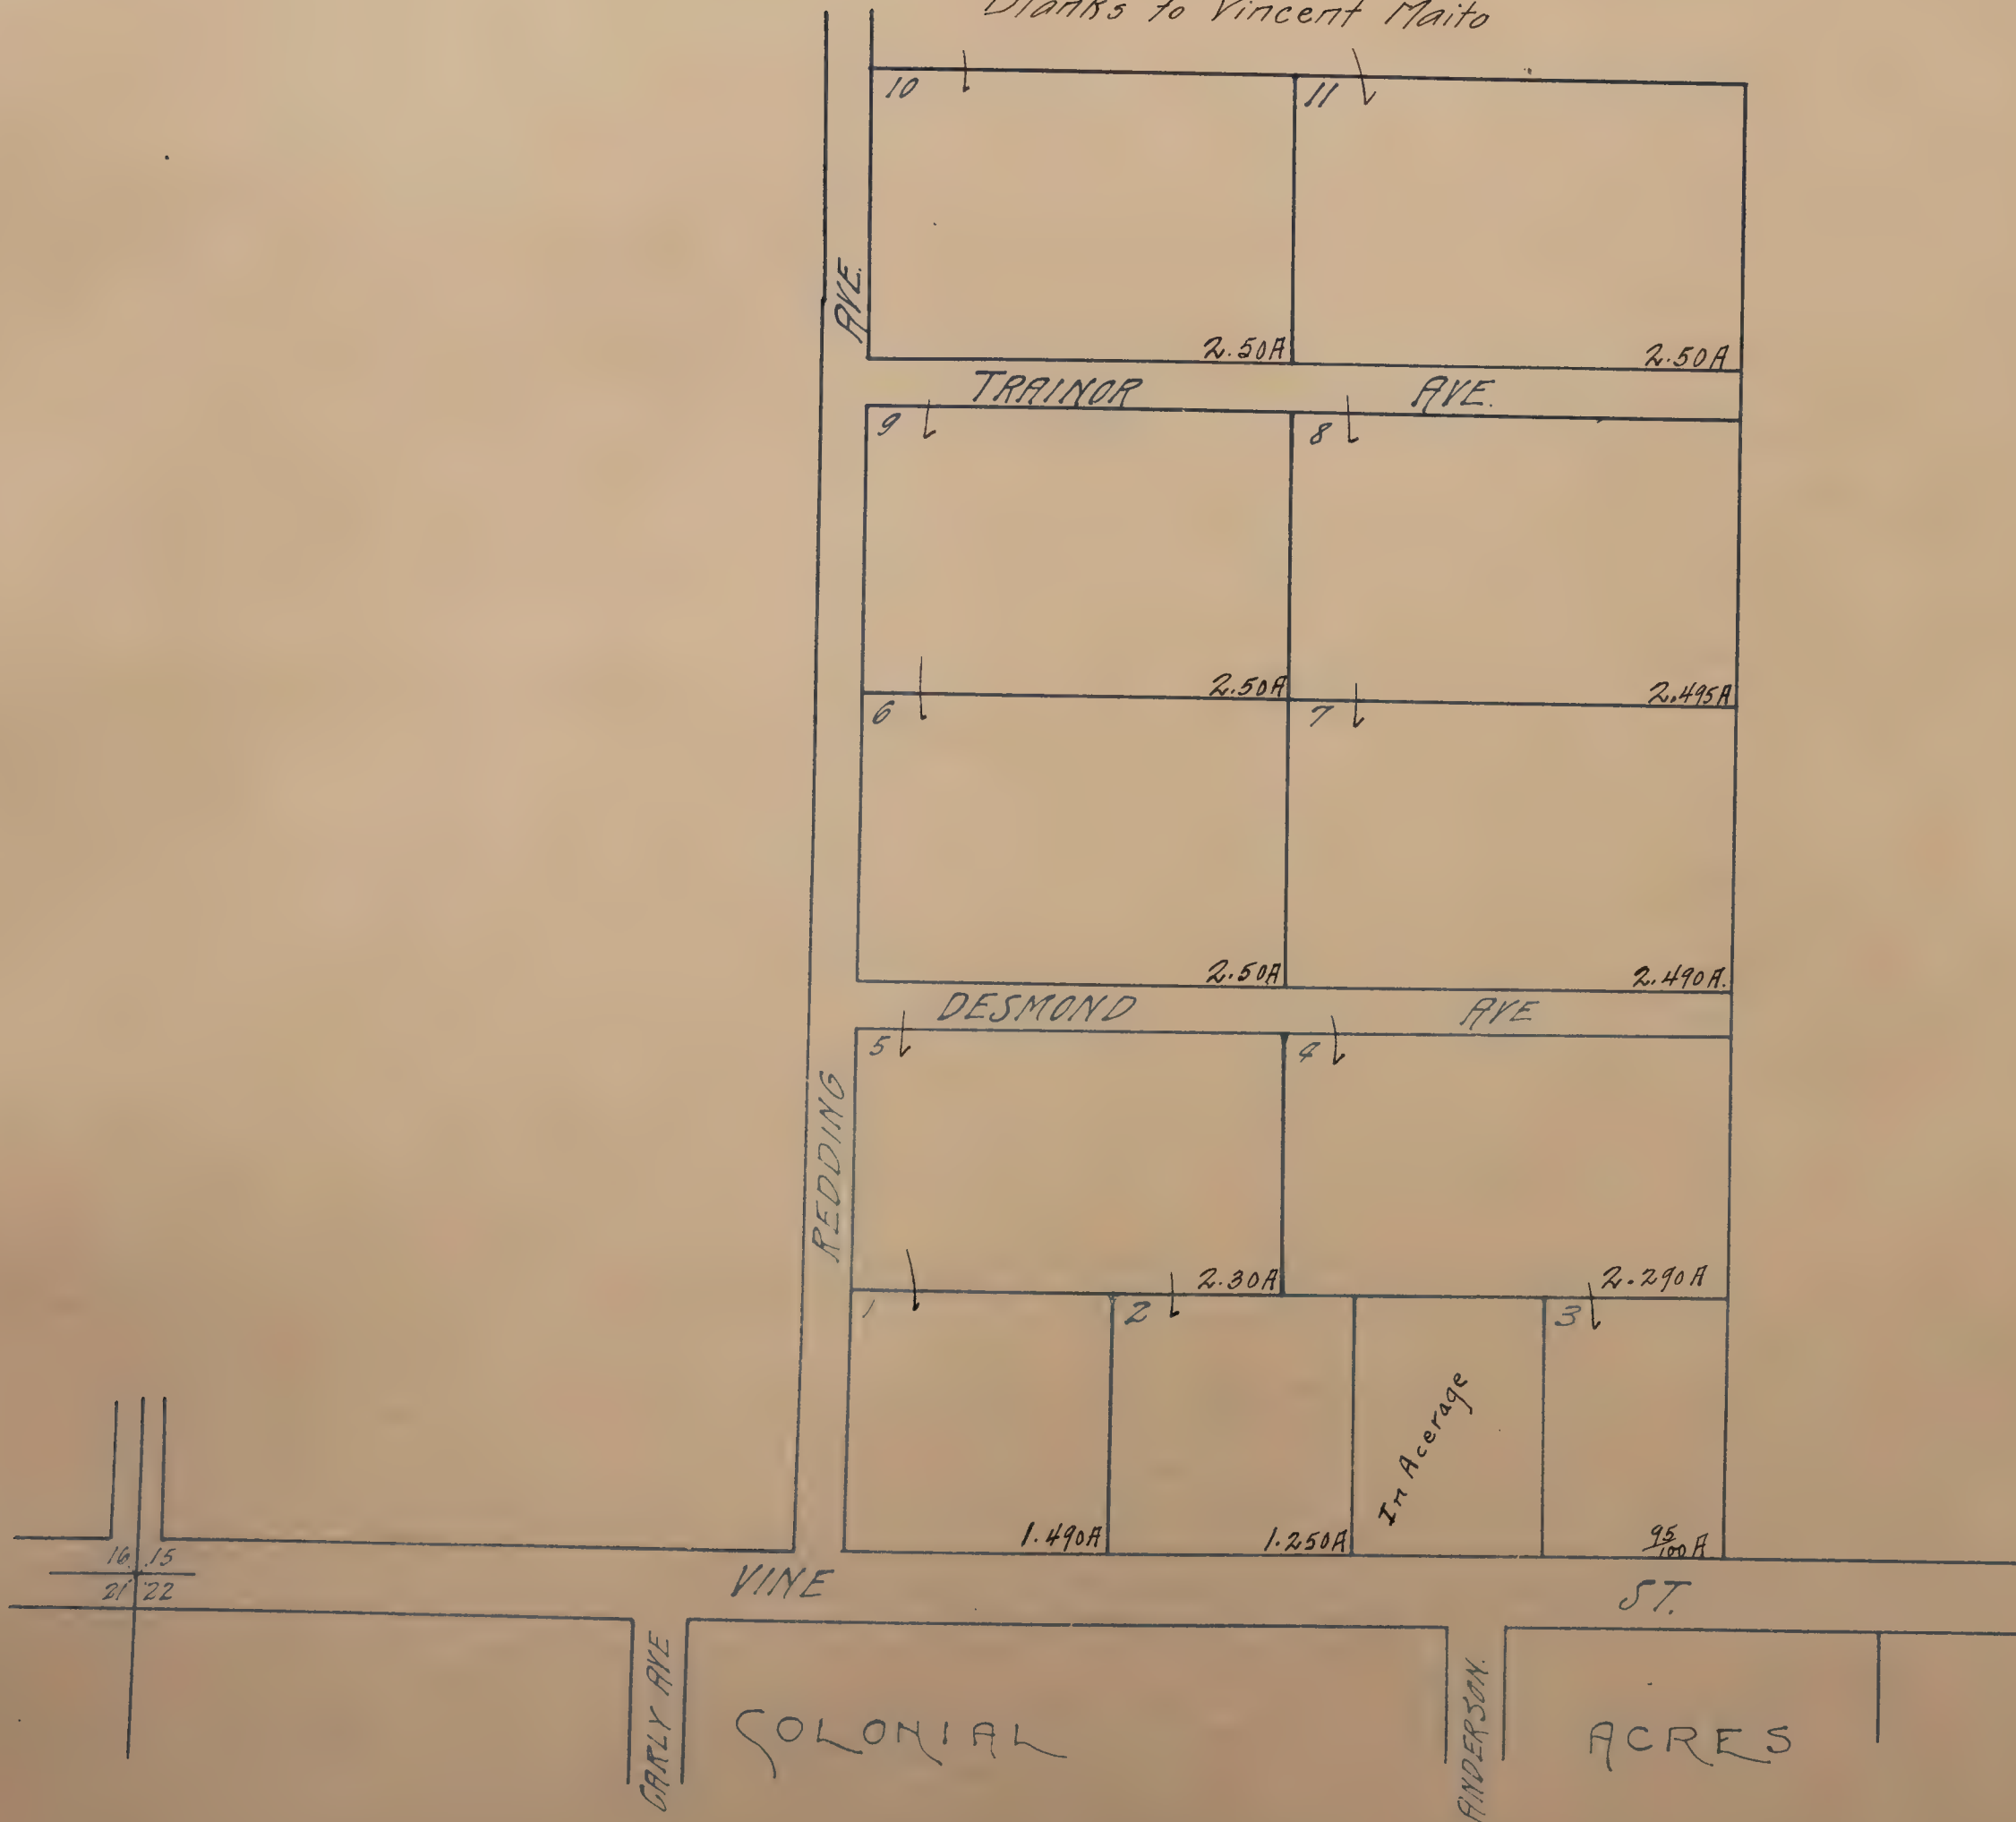


RALPH SKINNER TRACT

Being The
S $\frac{1}{2}$ of S.W. $\frac{1}{4}$ SEC. 5, T. 9 N. R. 7 E.

Blanks to Ralph L. Skinner

ROBERTS S.D.

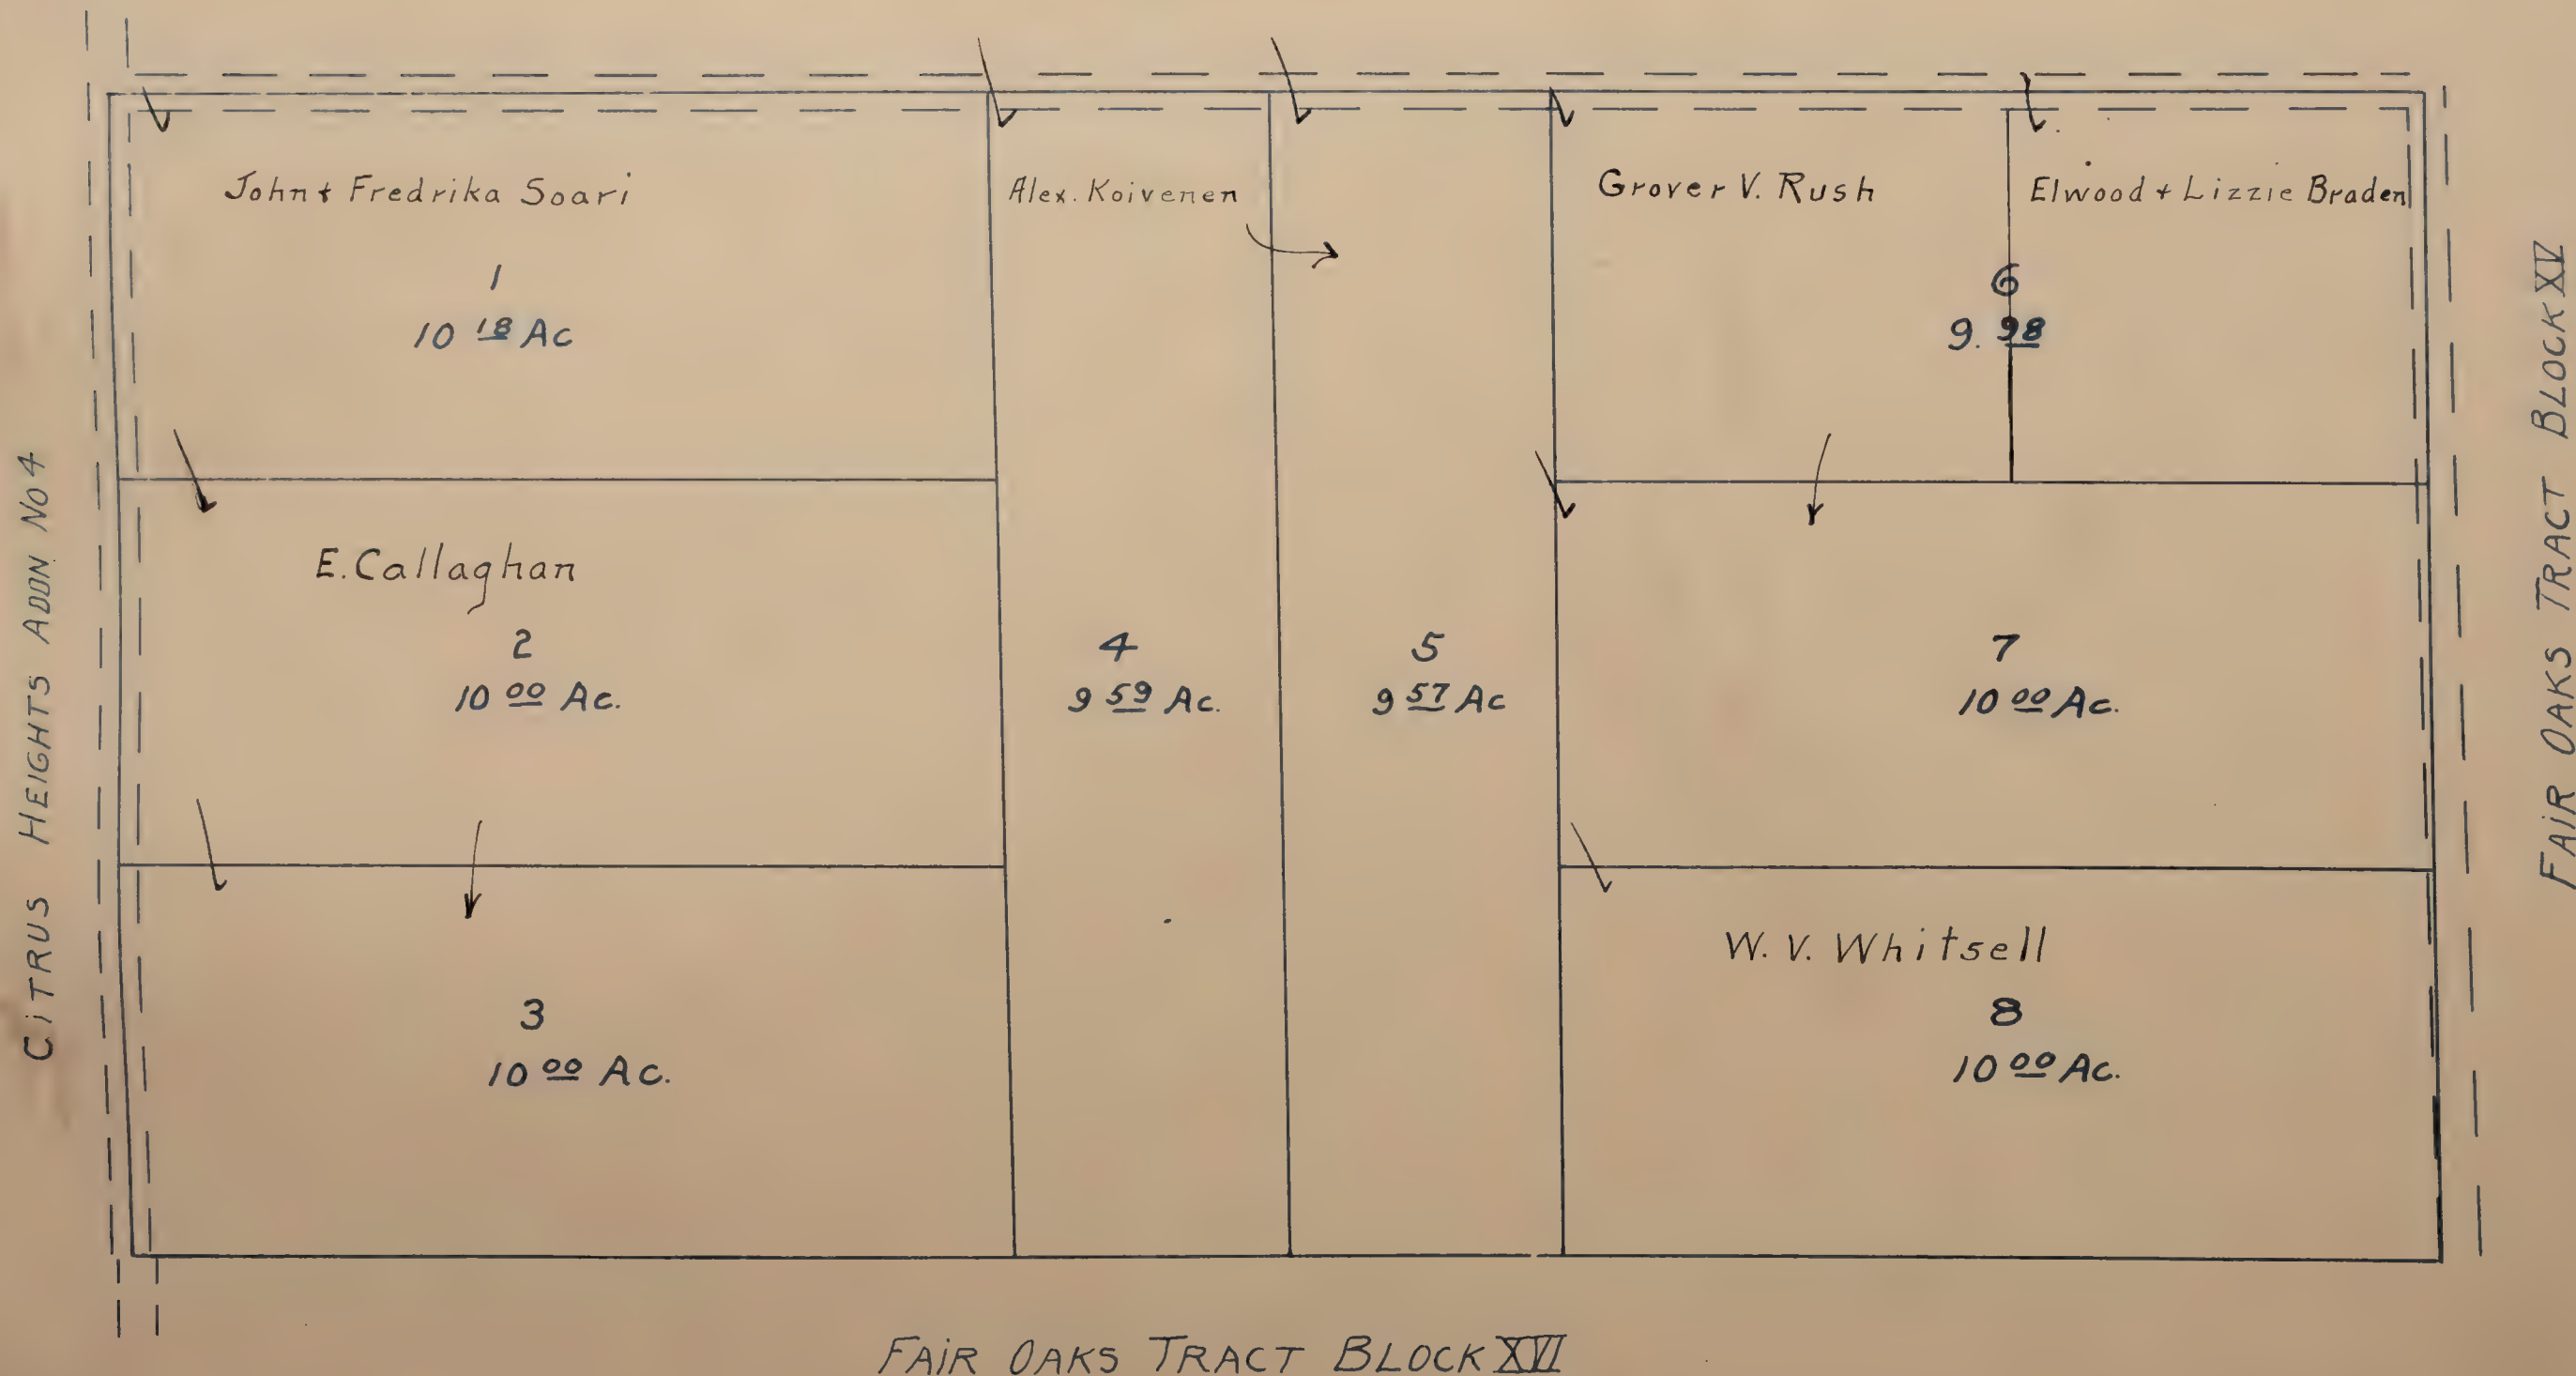

RAMONA VILLA

E. & S. 1/4 of Sec. 15, T. 8 N. R. 5 E.


Scale 100 ft.

Location

Blanks to M. J. Dillman



ROBLA S.D.

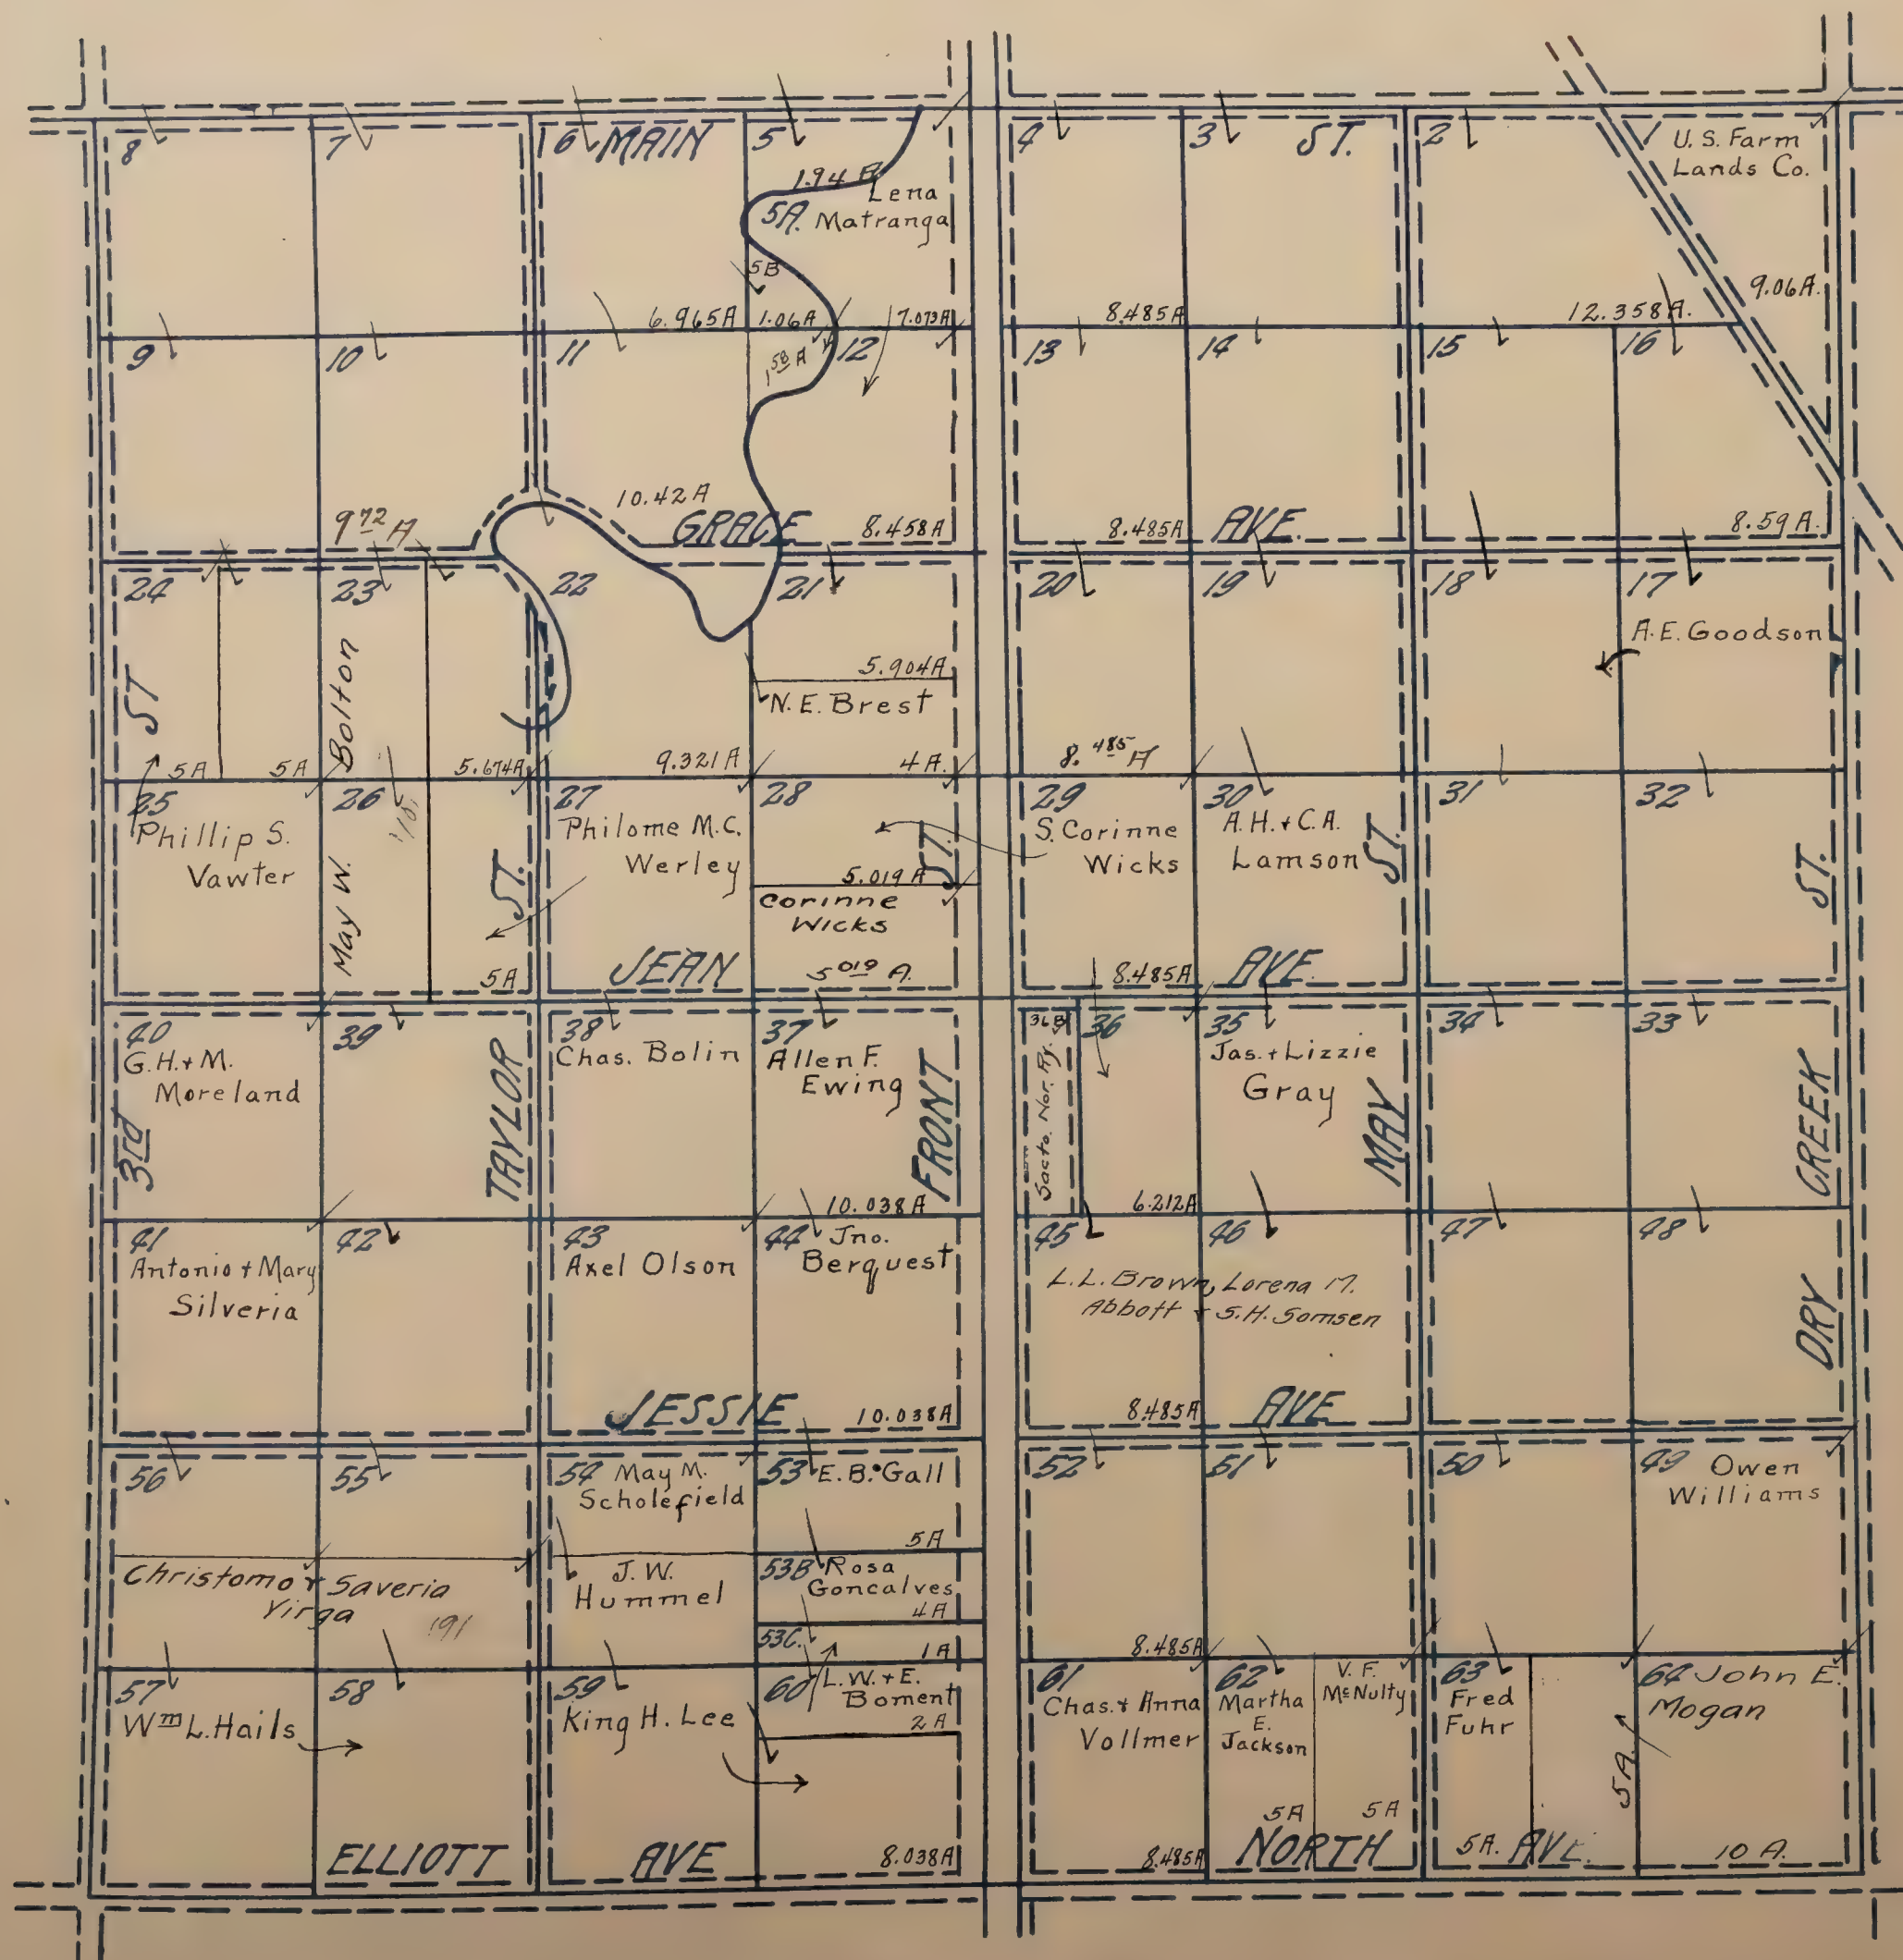


SUBD'N. SEC. 28
RANCHO DEL PASO
Scale 1 in = 8 Chains

Arco de S.D.

Blanks to United States Farm Lands Co.

All Lots 10 Acres unless otherwise noted

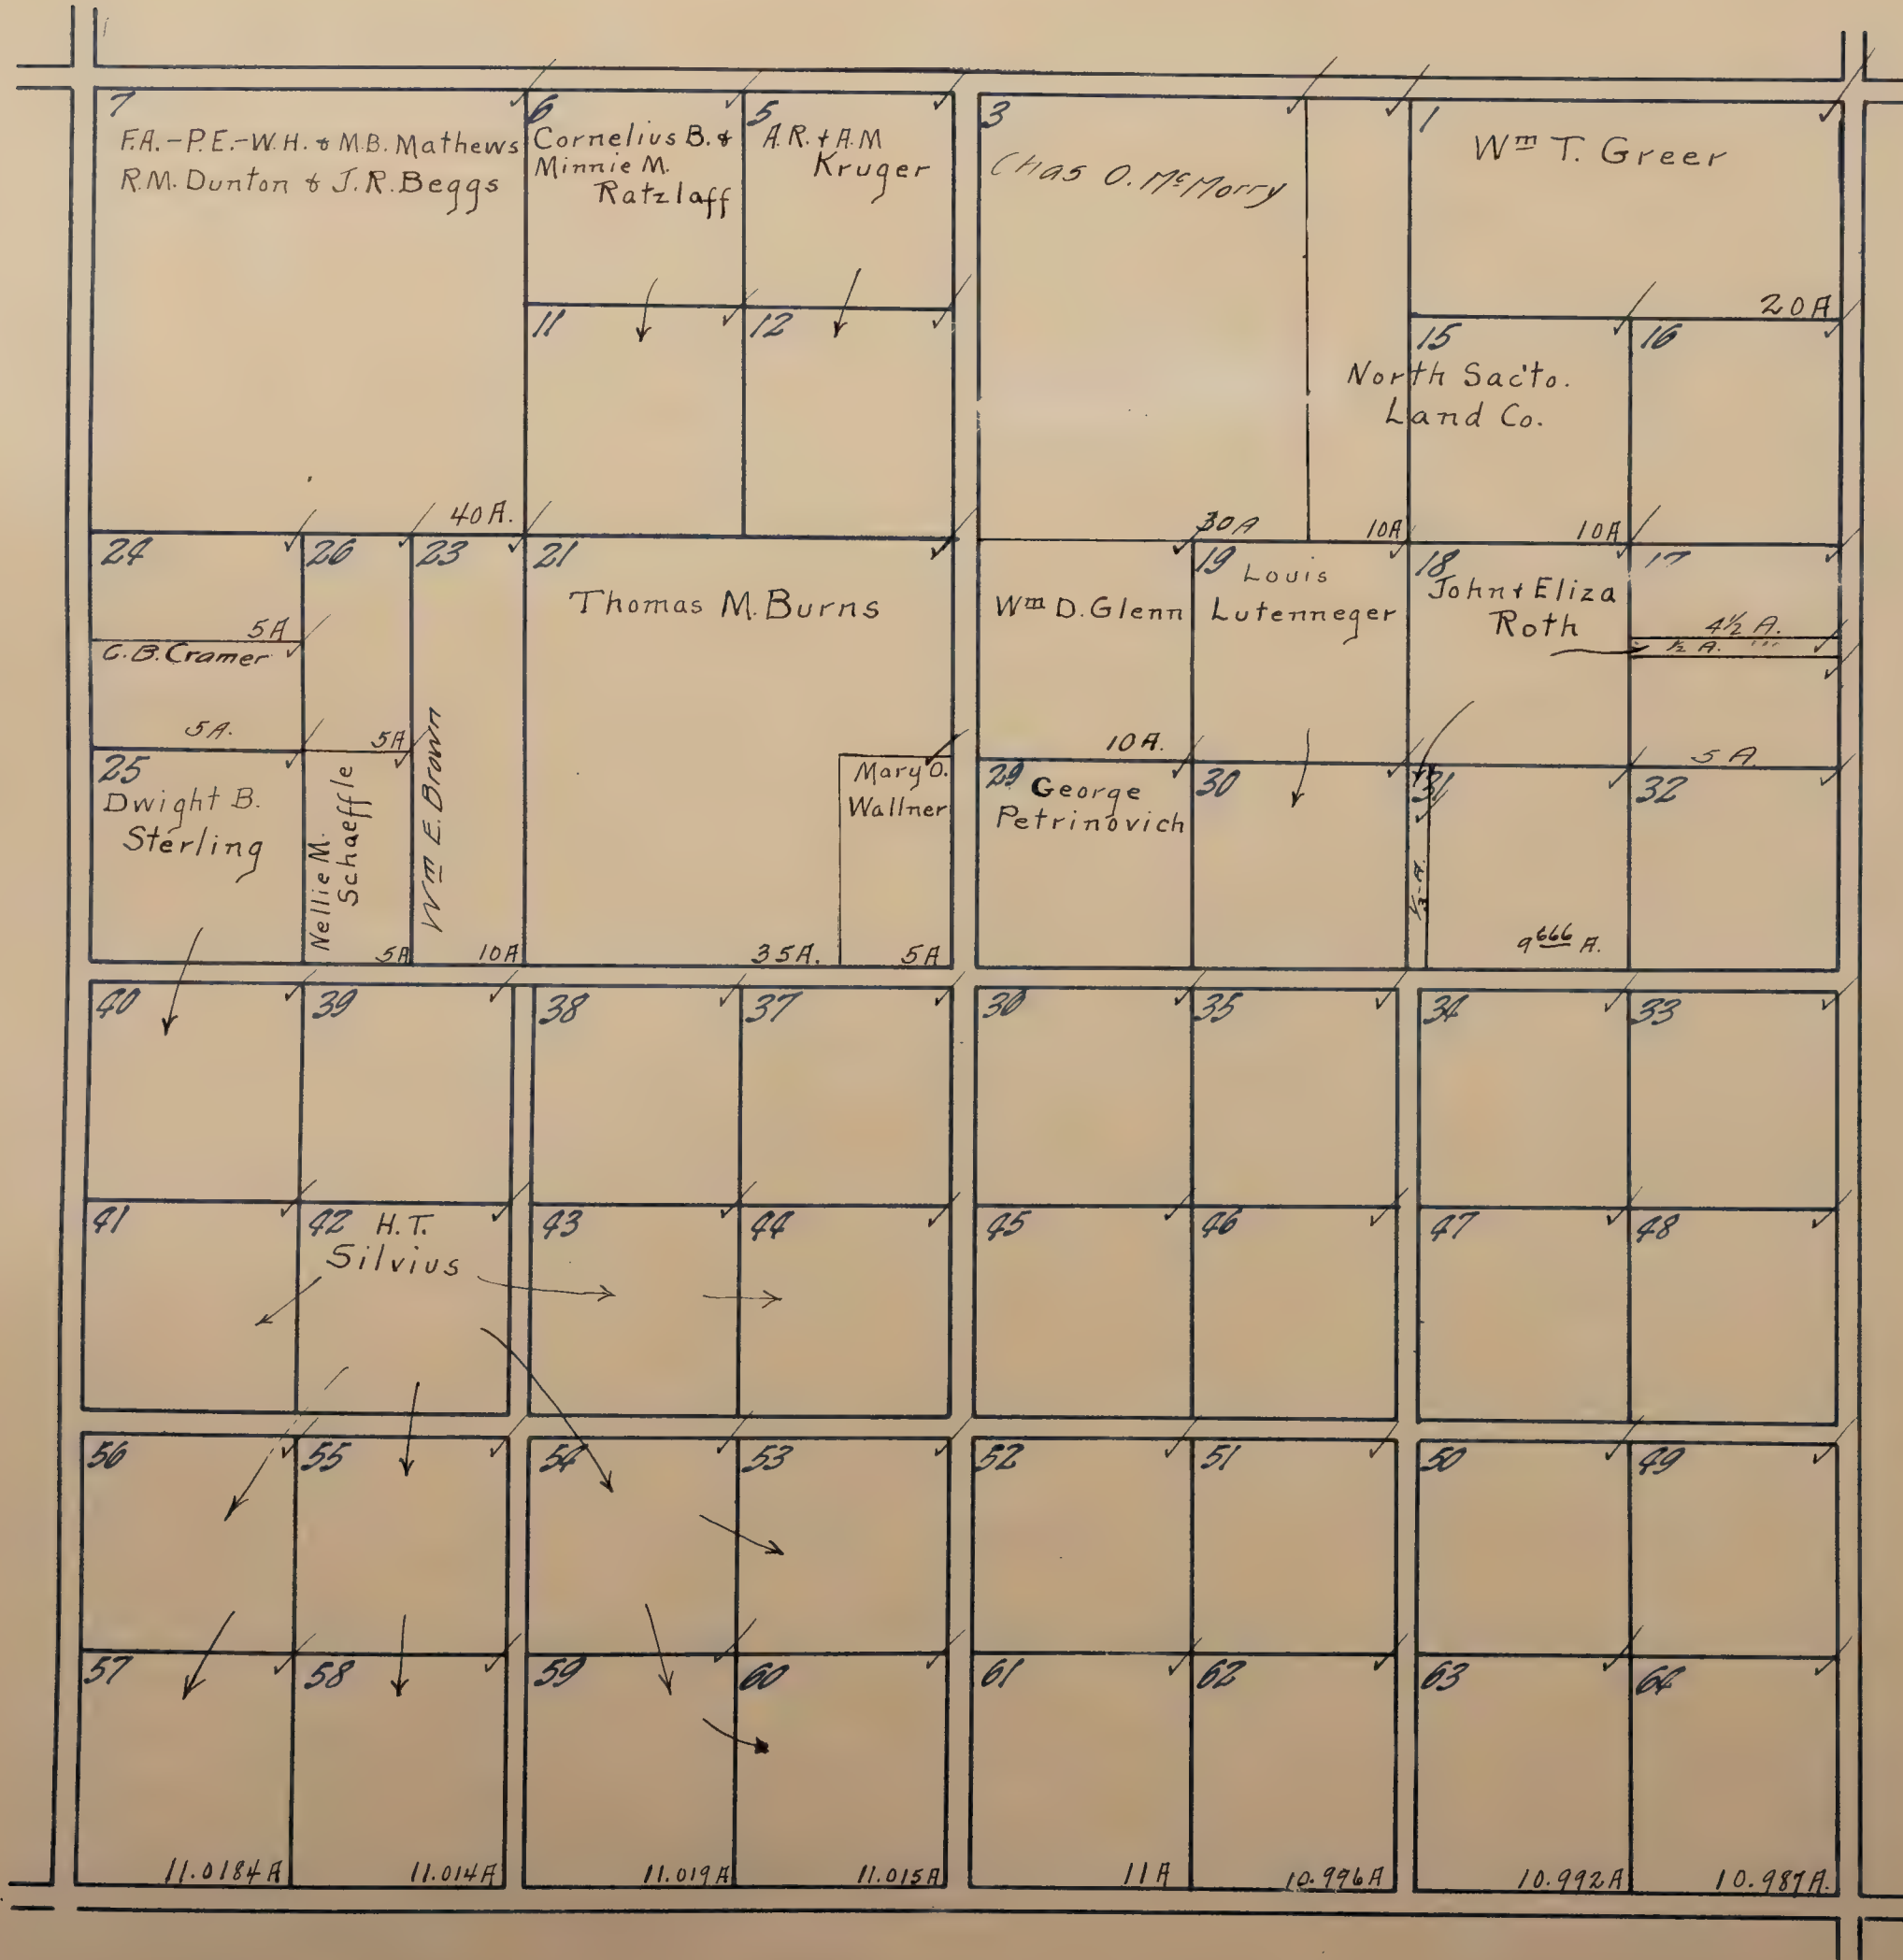

RANCHO DEL RIO

Scale : 1 in = 500 ft.

Freeman & Co.

Pideout Estate Co.

L.S. & A.H. Suggett

Tract 1
105.29 ACS.

3.
149.269 ACS.

4.
232.507 ACS.


2.
210.477 ACS.

Hollister and Steffens

Pideout Estate Co.

3.A
72.287 ACS.

5.
232.507 ACS.

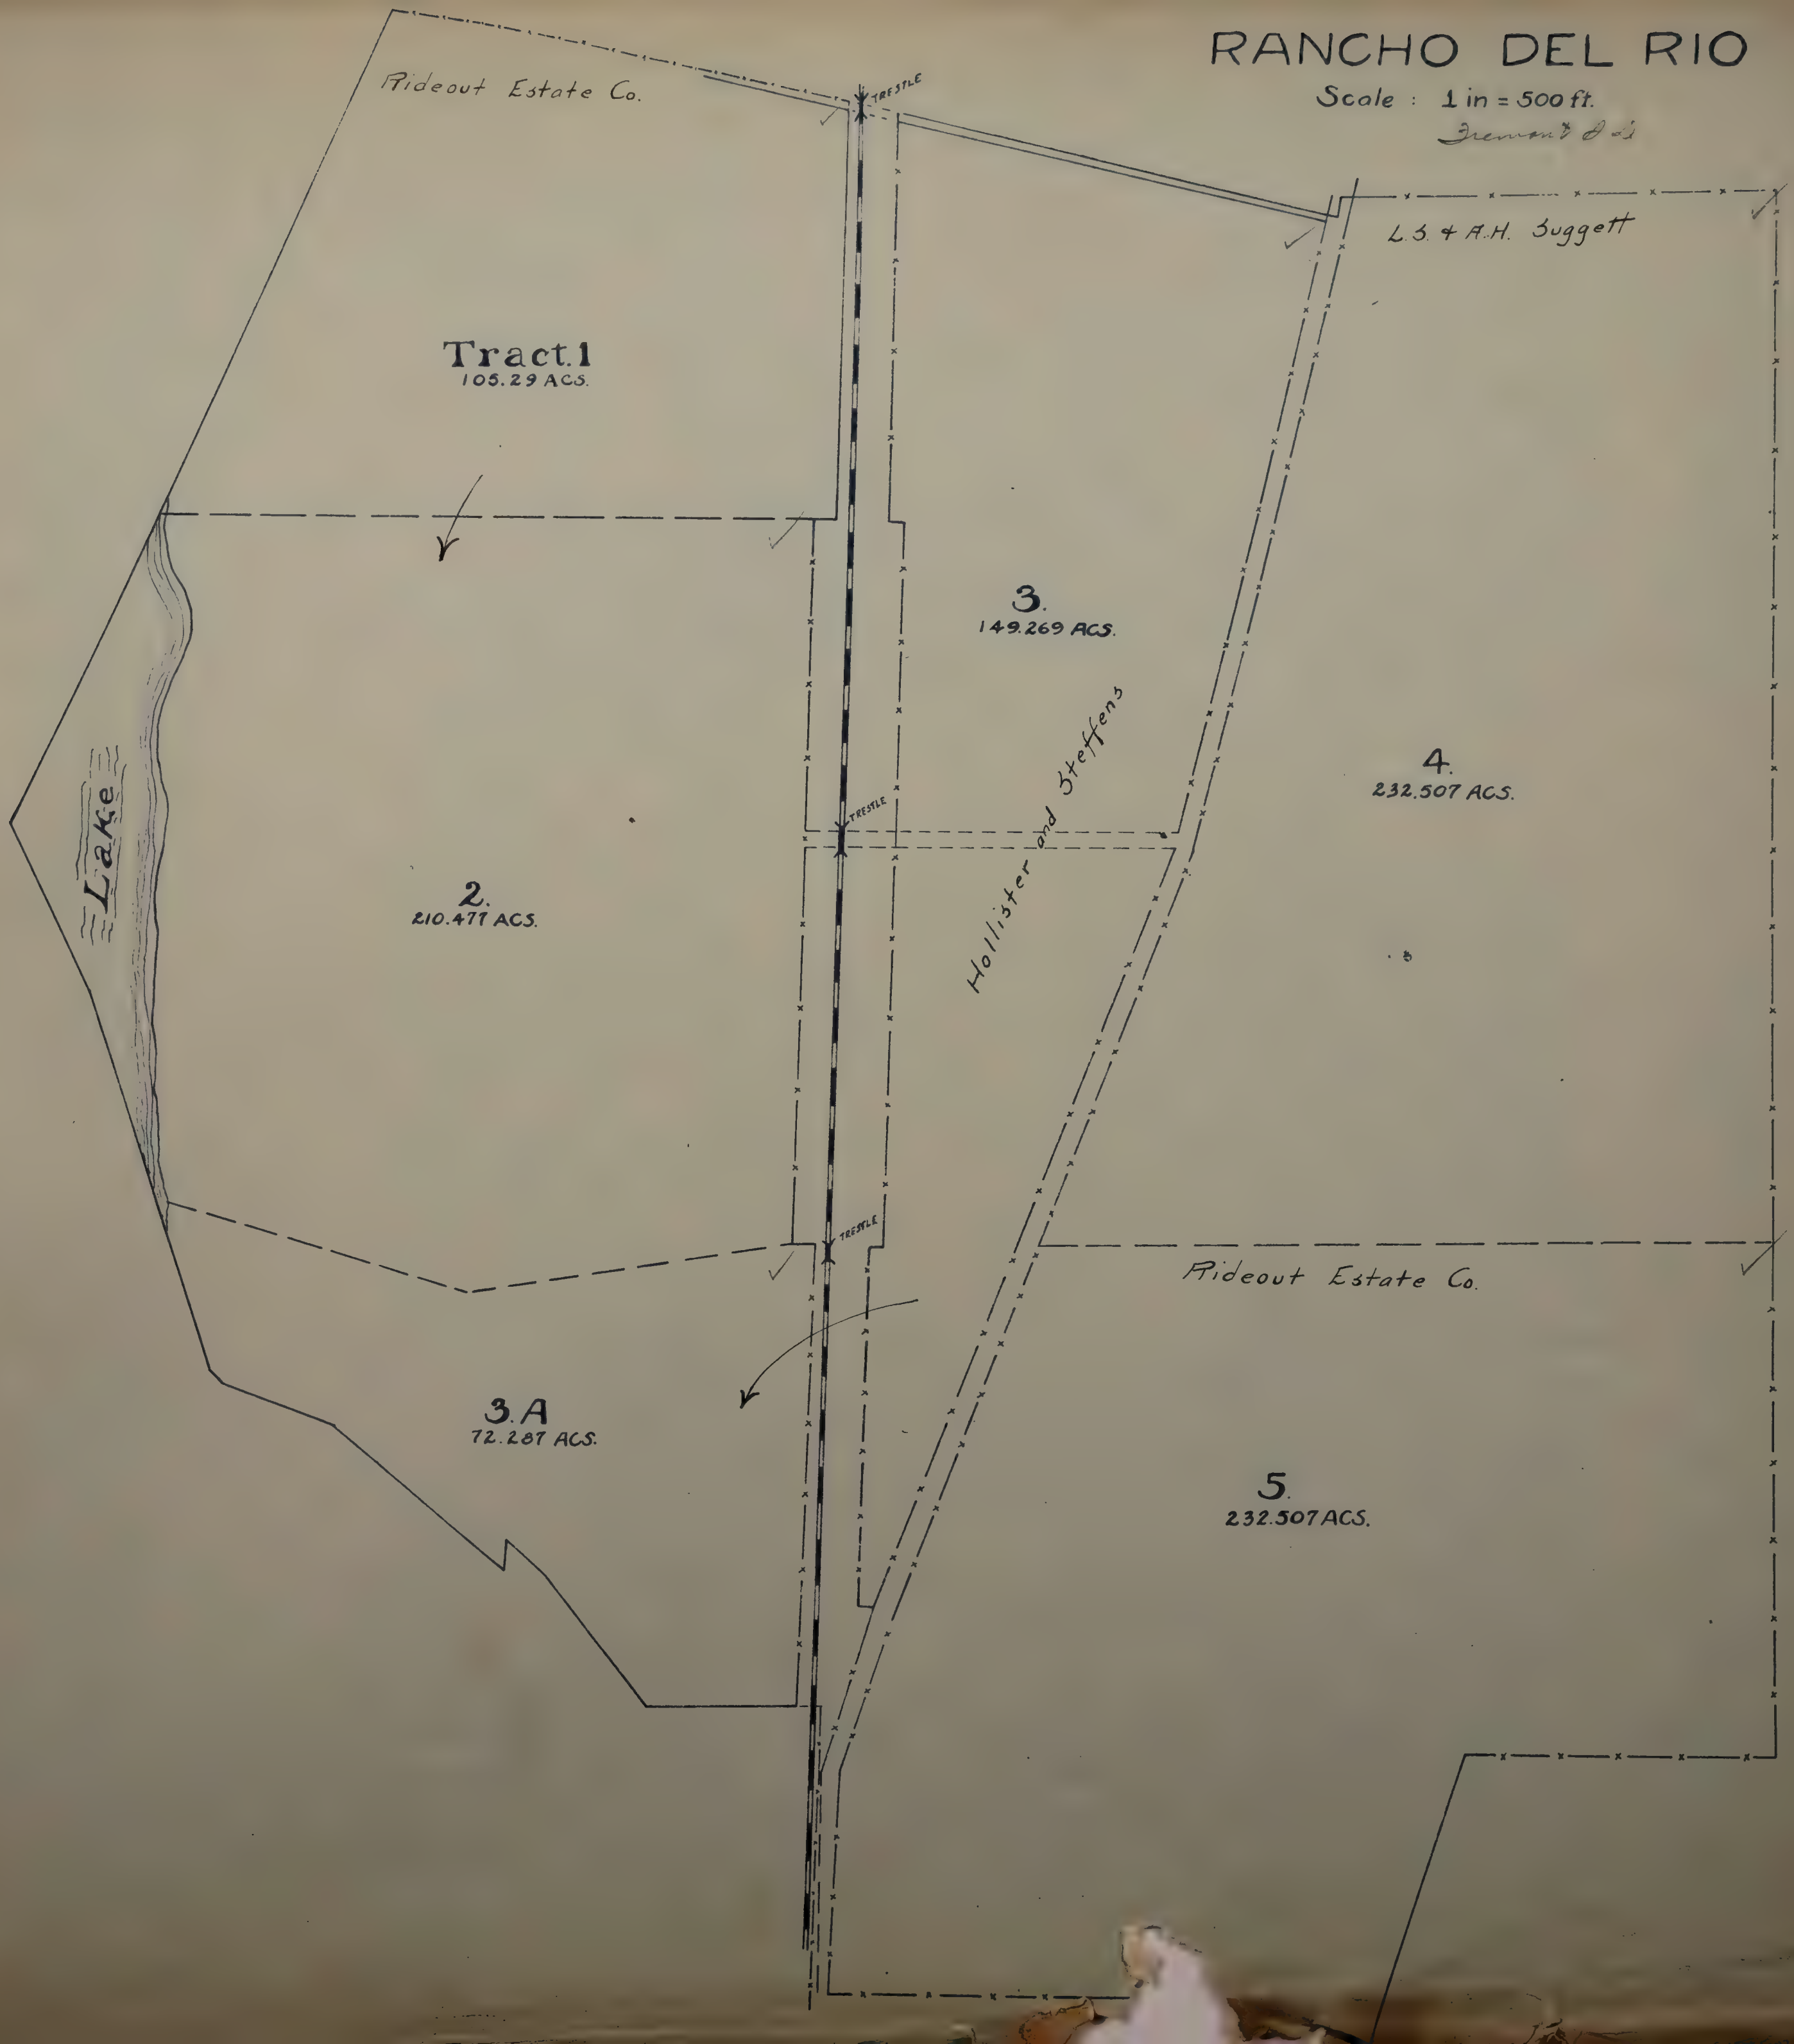


RAY GOWERS SUBD. NO. 1

located in
Sect. 1-12, T. 5 N. R. 6 E.
Scale 1" = 8 chs.

Arno SD.

Blanks to Ray Gower

All Lots 20 Acres unless otherwise noted

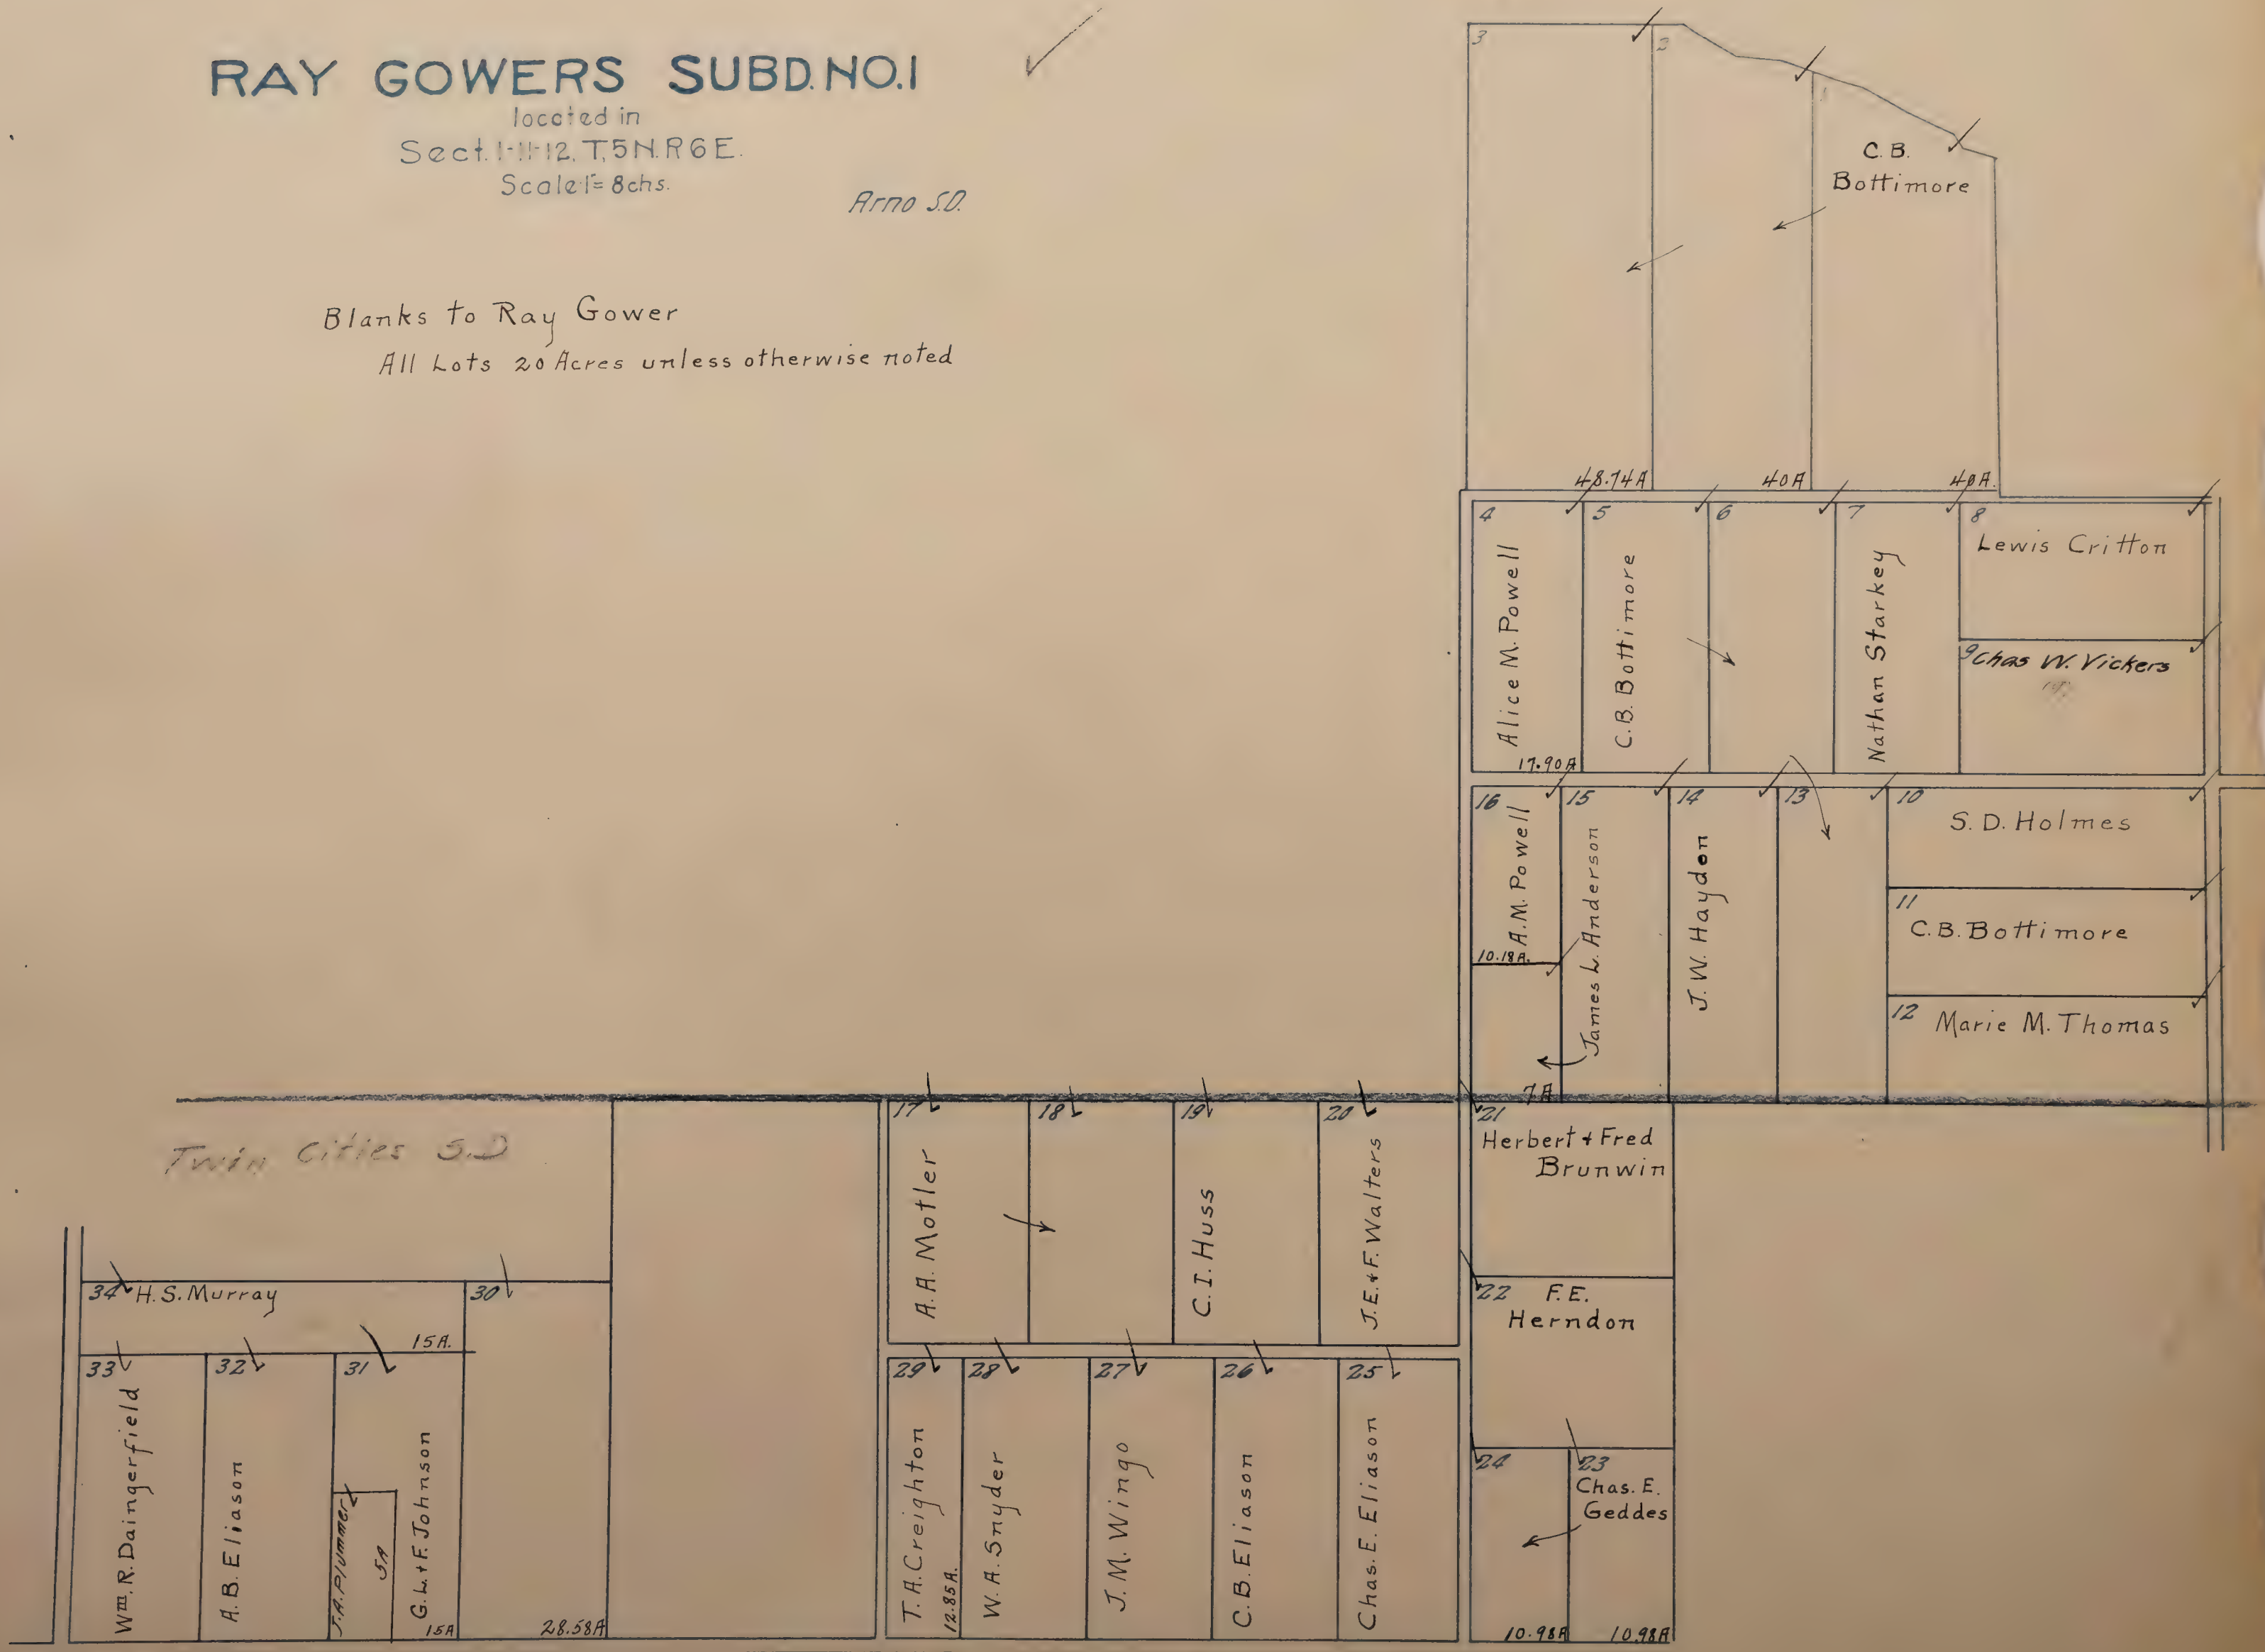


RAY & MILES SUBD.

LOCATED IN
Secs. 23, 25 & 30, T. 5 N., R. 6 & 7 E., M. D. B. & N.
Scale: 500' = 1"

Blanks to Ellen Cornell


Gr. 4 22.

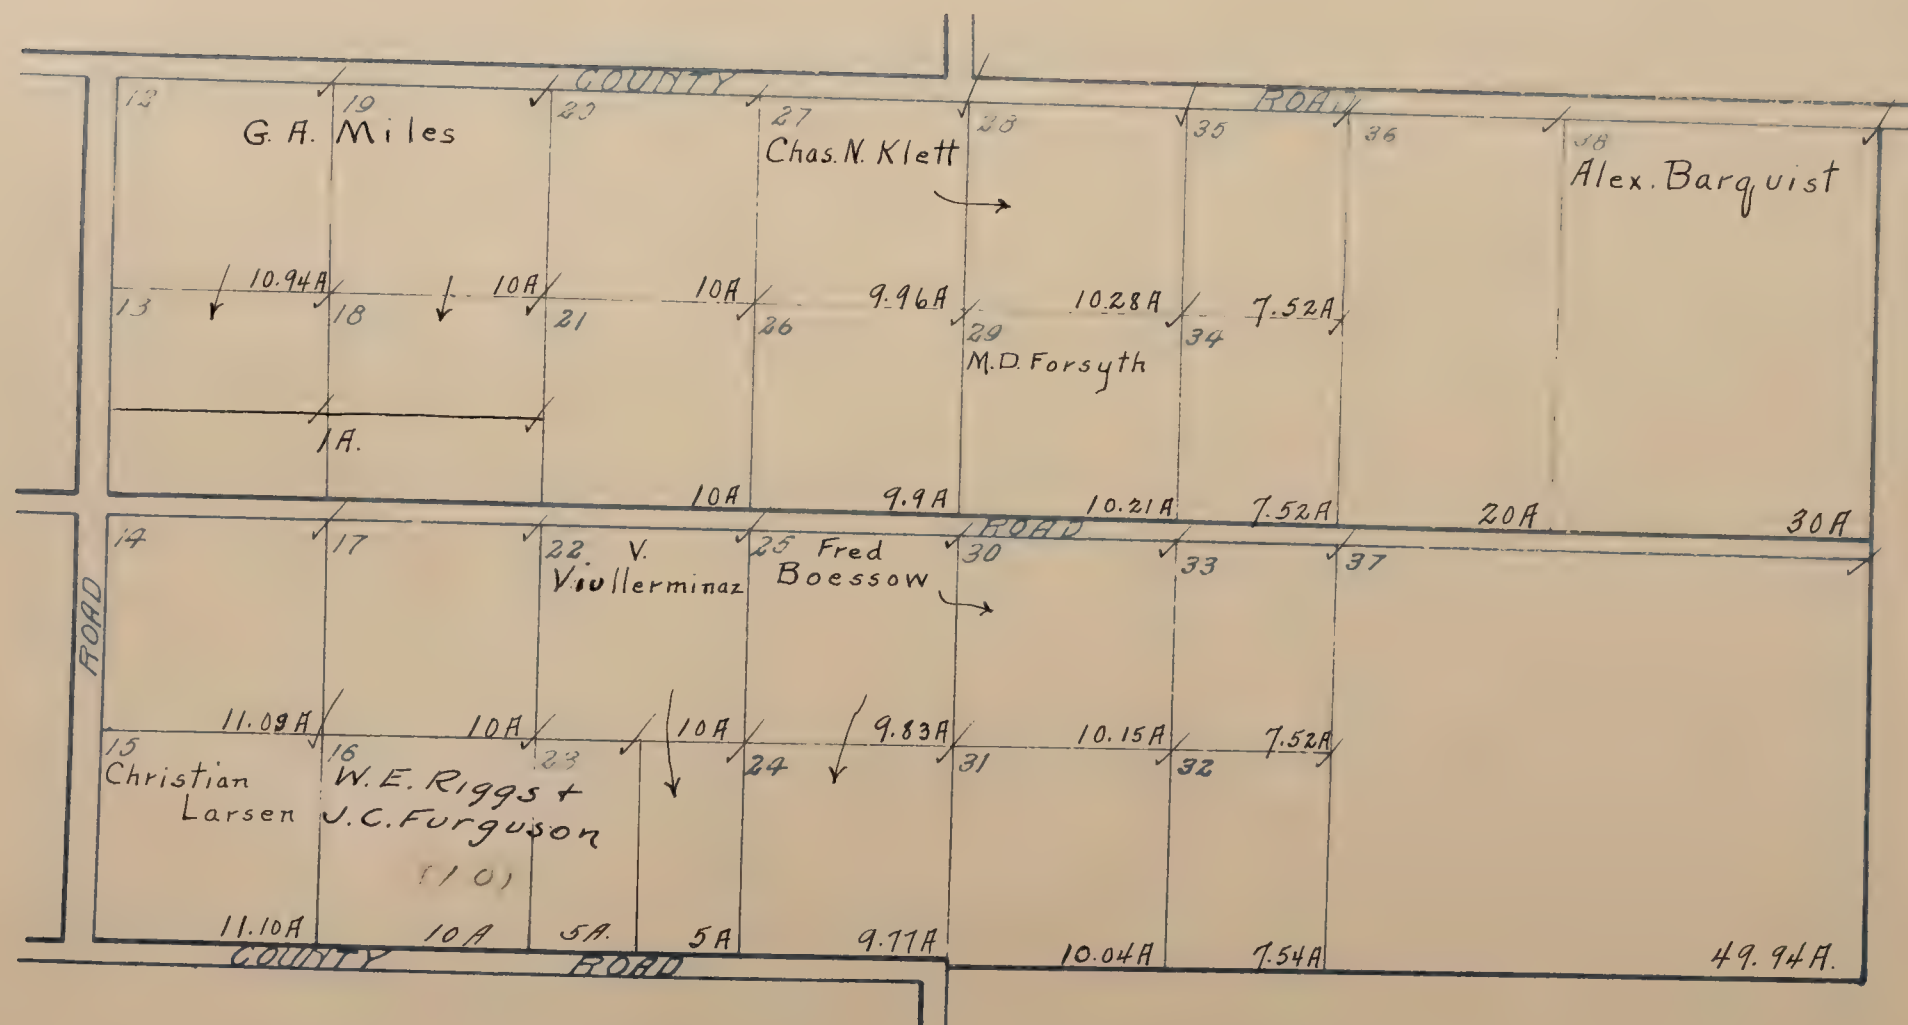

RAY & MILES SUBD.
LOCATED IN
Secs. 23, 25 & 30, T.5N., R.6 & 7E., M.D.B. & M
Scale: 500' = 1"


Blanks to Ellen Cornell

Galt S.D.

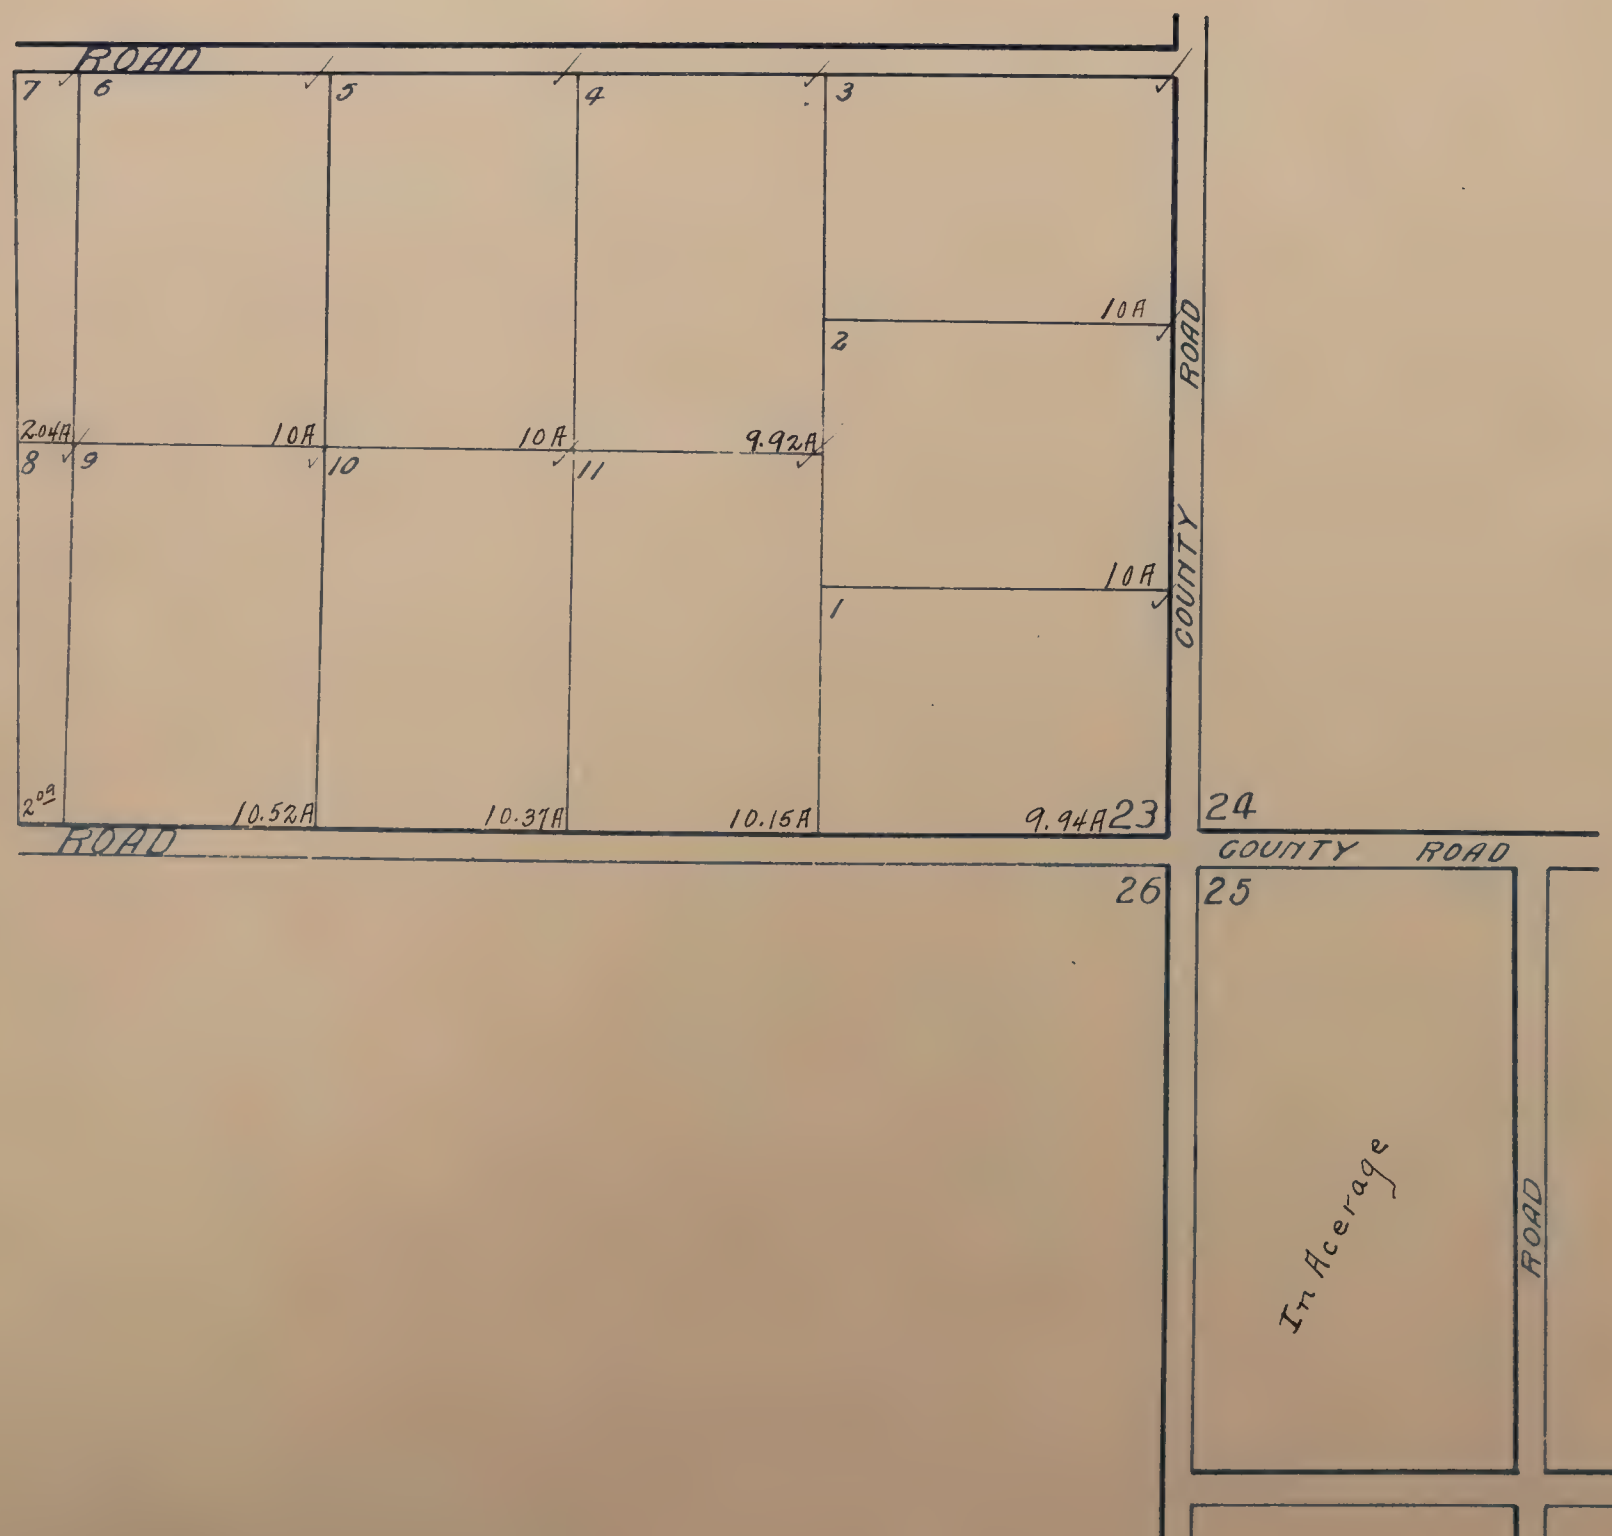

RICHLAND
BEING
E $\frac{1}{2}$ Of N.W. $\frac{1}{4}$ SEC. 27. T. 8. N. R. 5E
Scale 1"=240 ft

ELDER CREEK S.D.

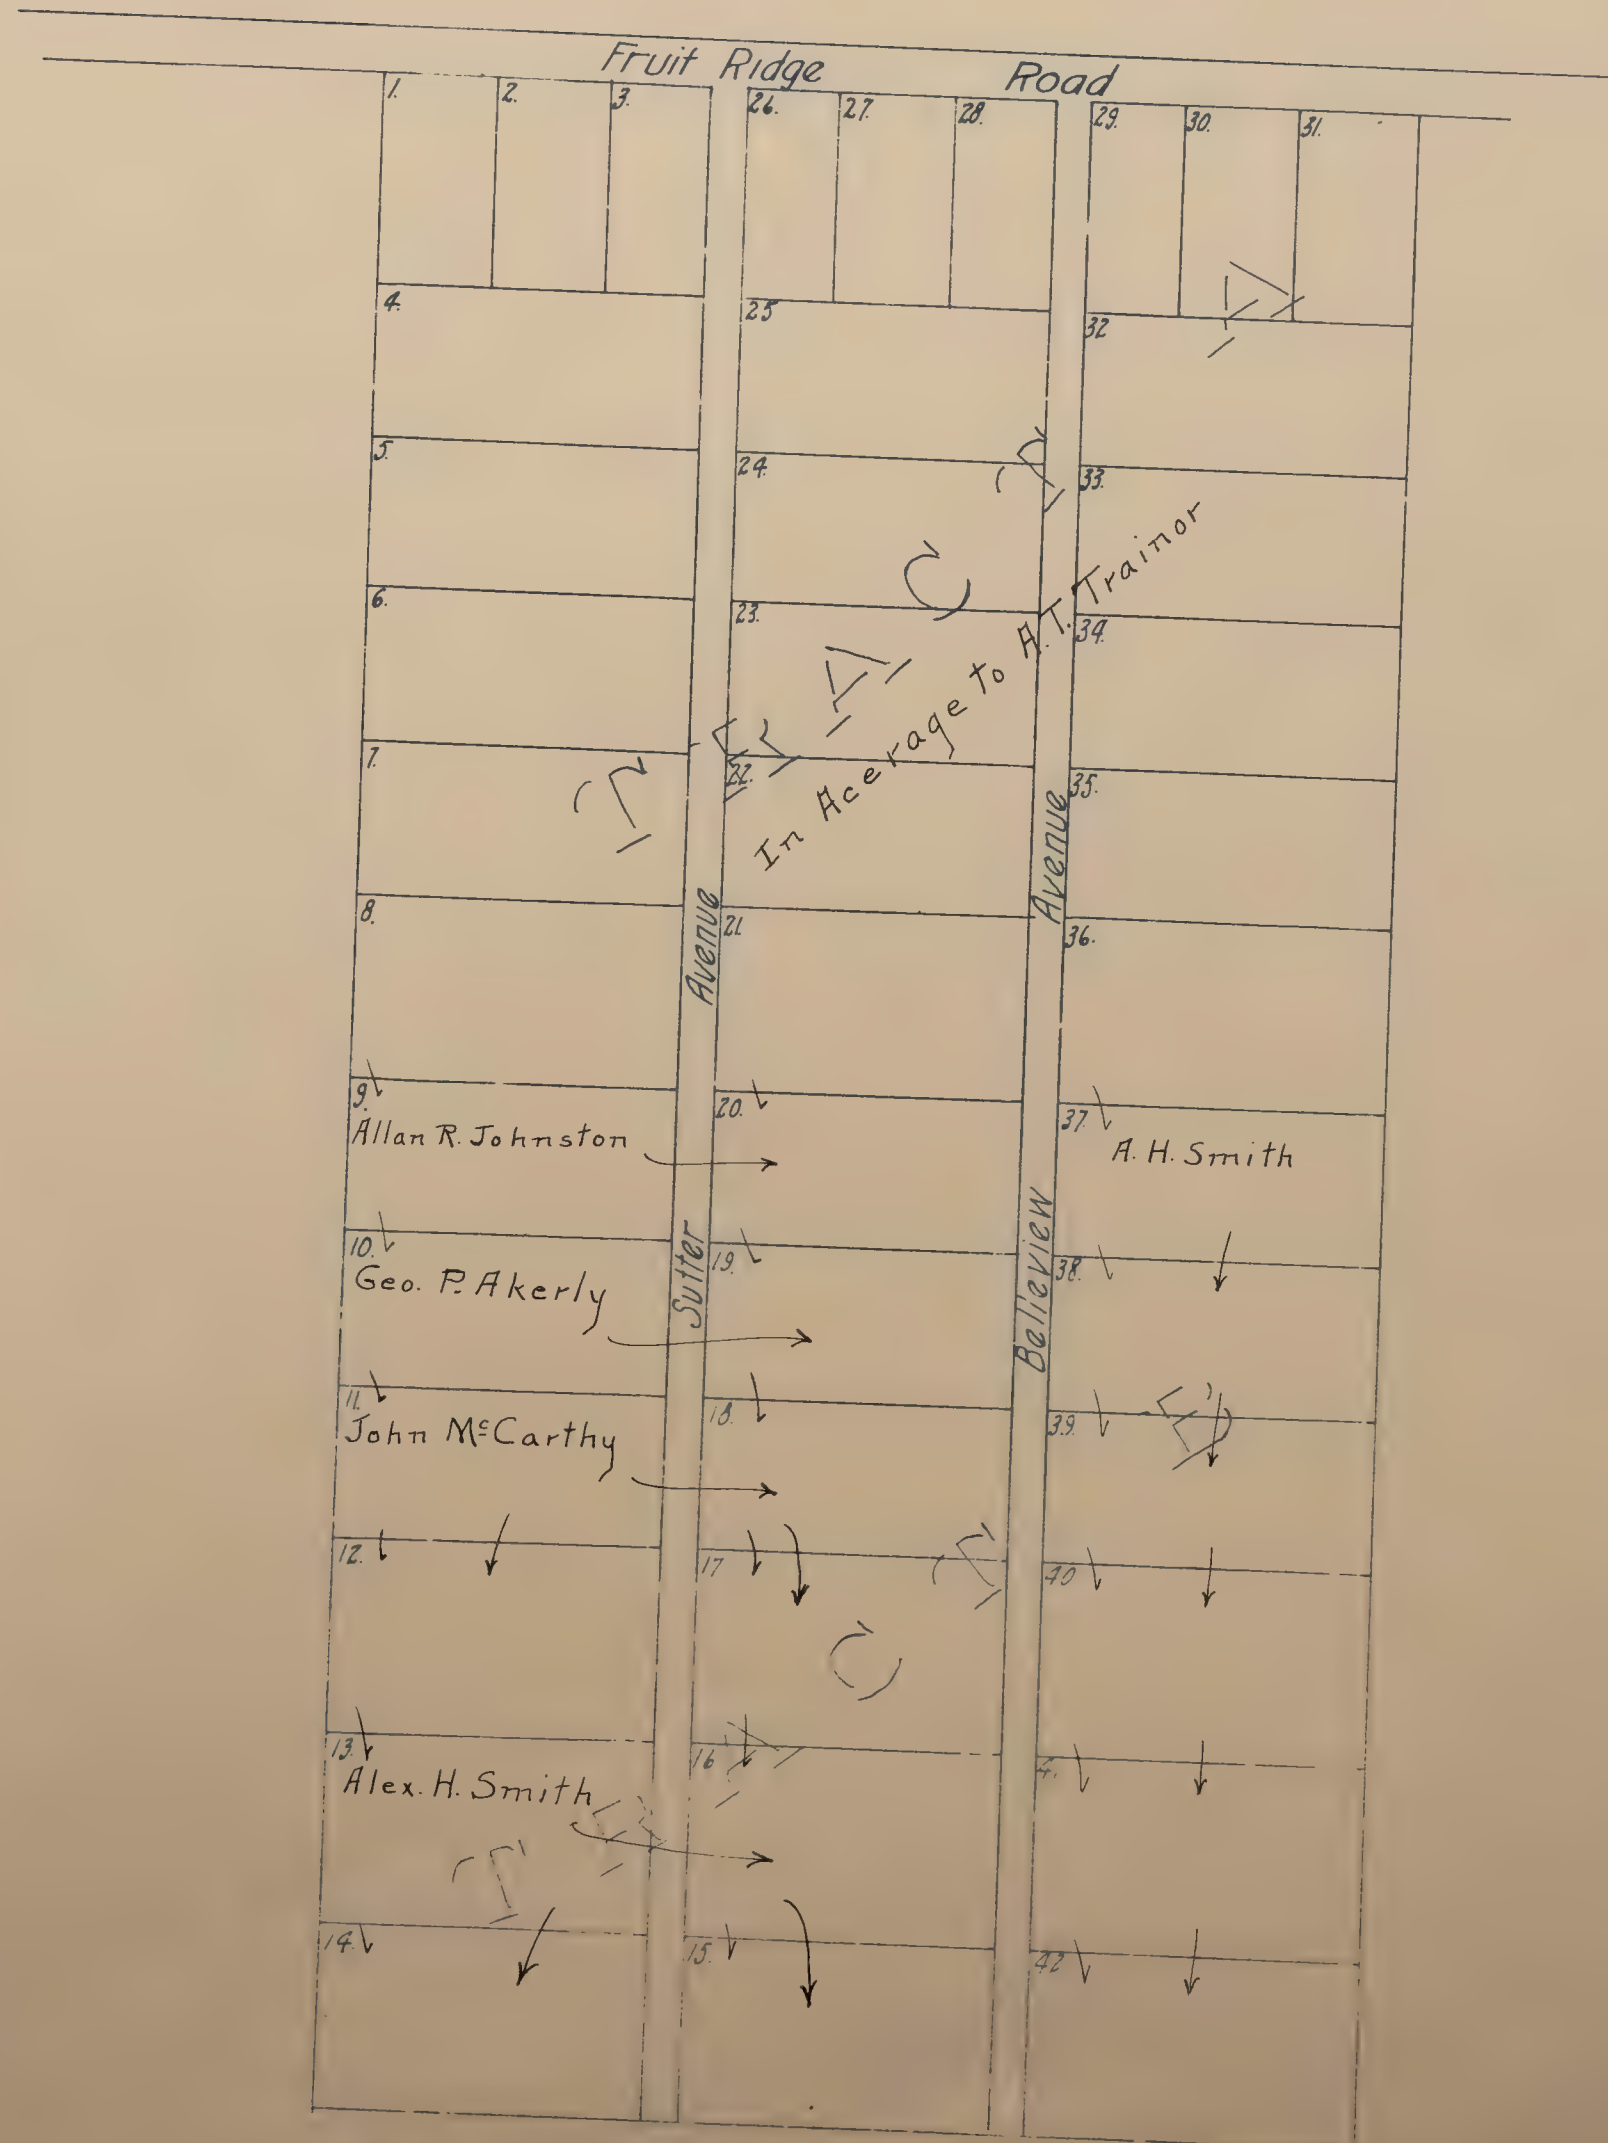

LEMON HILL ANNEX

RIO LINDA

SUBDN NO.1

located in

Sec 21 & Sec F Rancho Del Paso

Scale: 1"=10Chs.


RIO LINDA S.D.

FRUITVALE S.D.

Blanks to Interurban Acres Land Co.

All Lots 10 Acres unless otherwise noted

Water S.D.
Linda S.D.

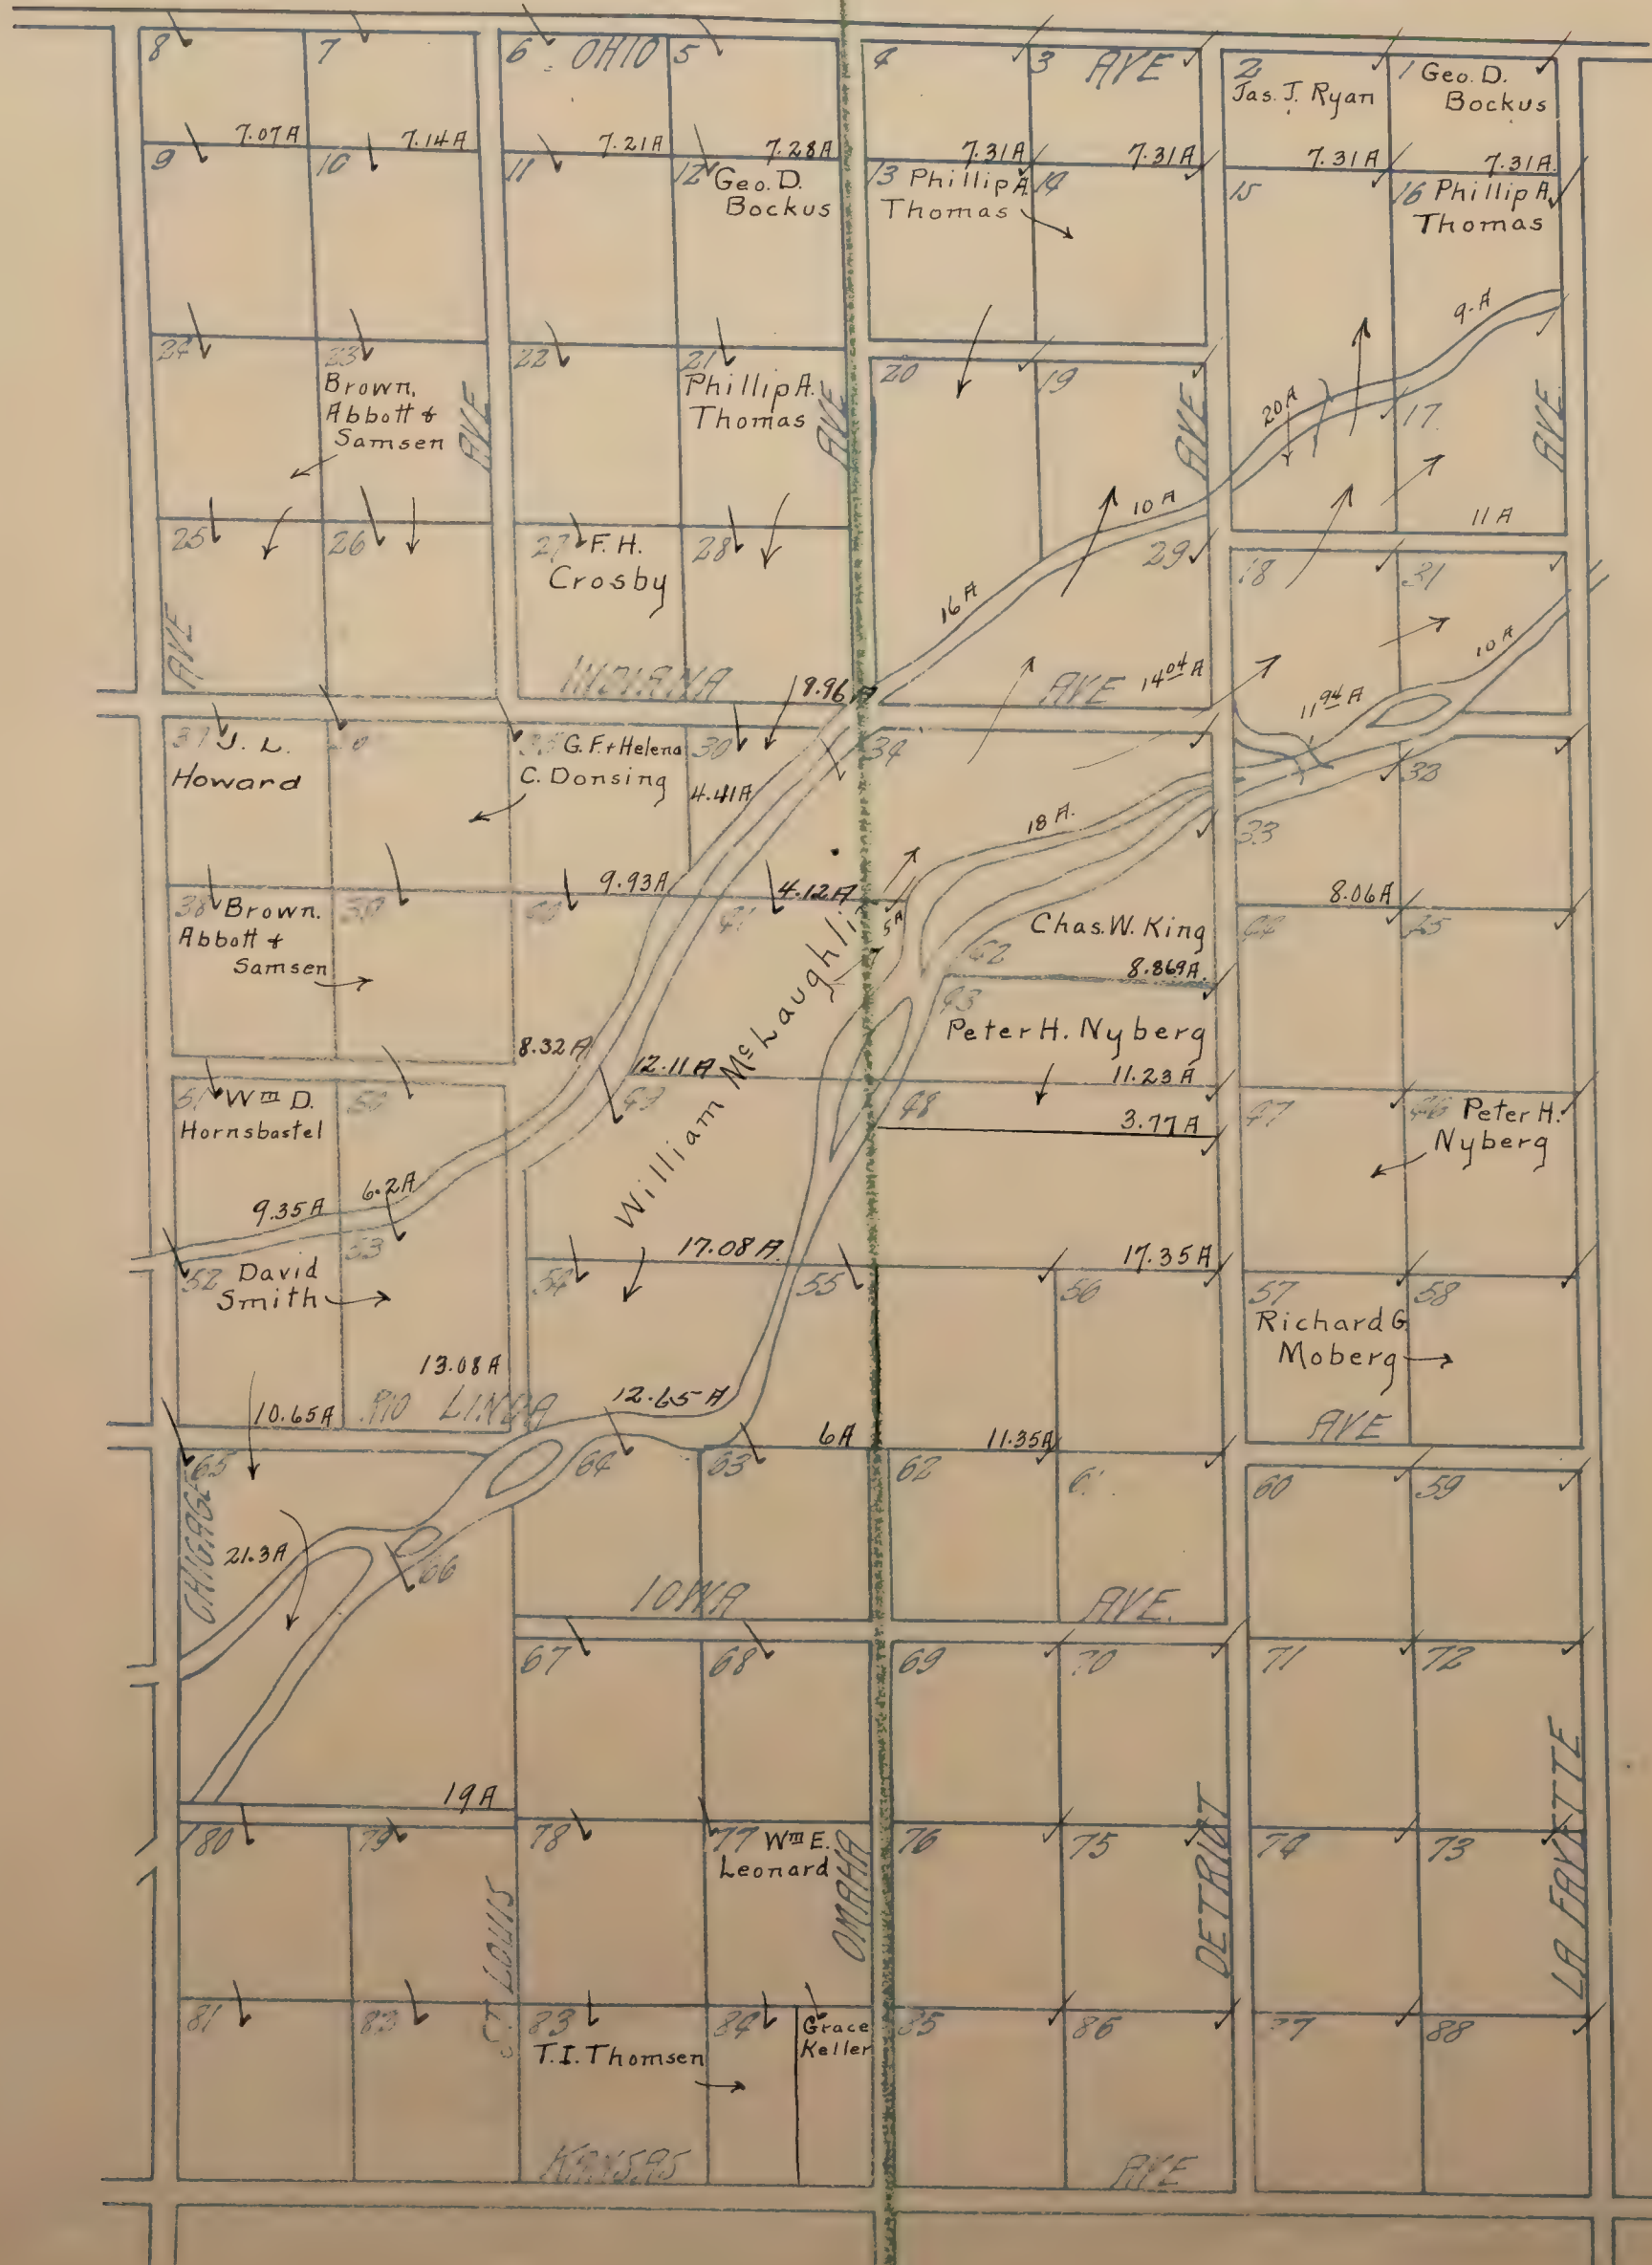


RIO LINDA U. D.

Also checked
in N $\frac{1}{2}$ of SW $\frac{1}{4}$ of
N. W $\frac{1}{2}$ of S. W. $\frac{1}{4}$
Sec 8.
Rancho Del Paso

SUBD'N OF LOT N^o 80
~OF~
RIO LINDA SUBD'N N^o 2.
located in ~
SACRAMENTO COUNTY.
Scale: 1" = 100'

RIO LINDA S.D.

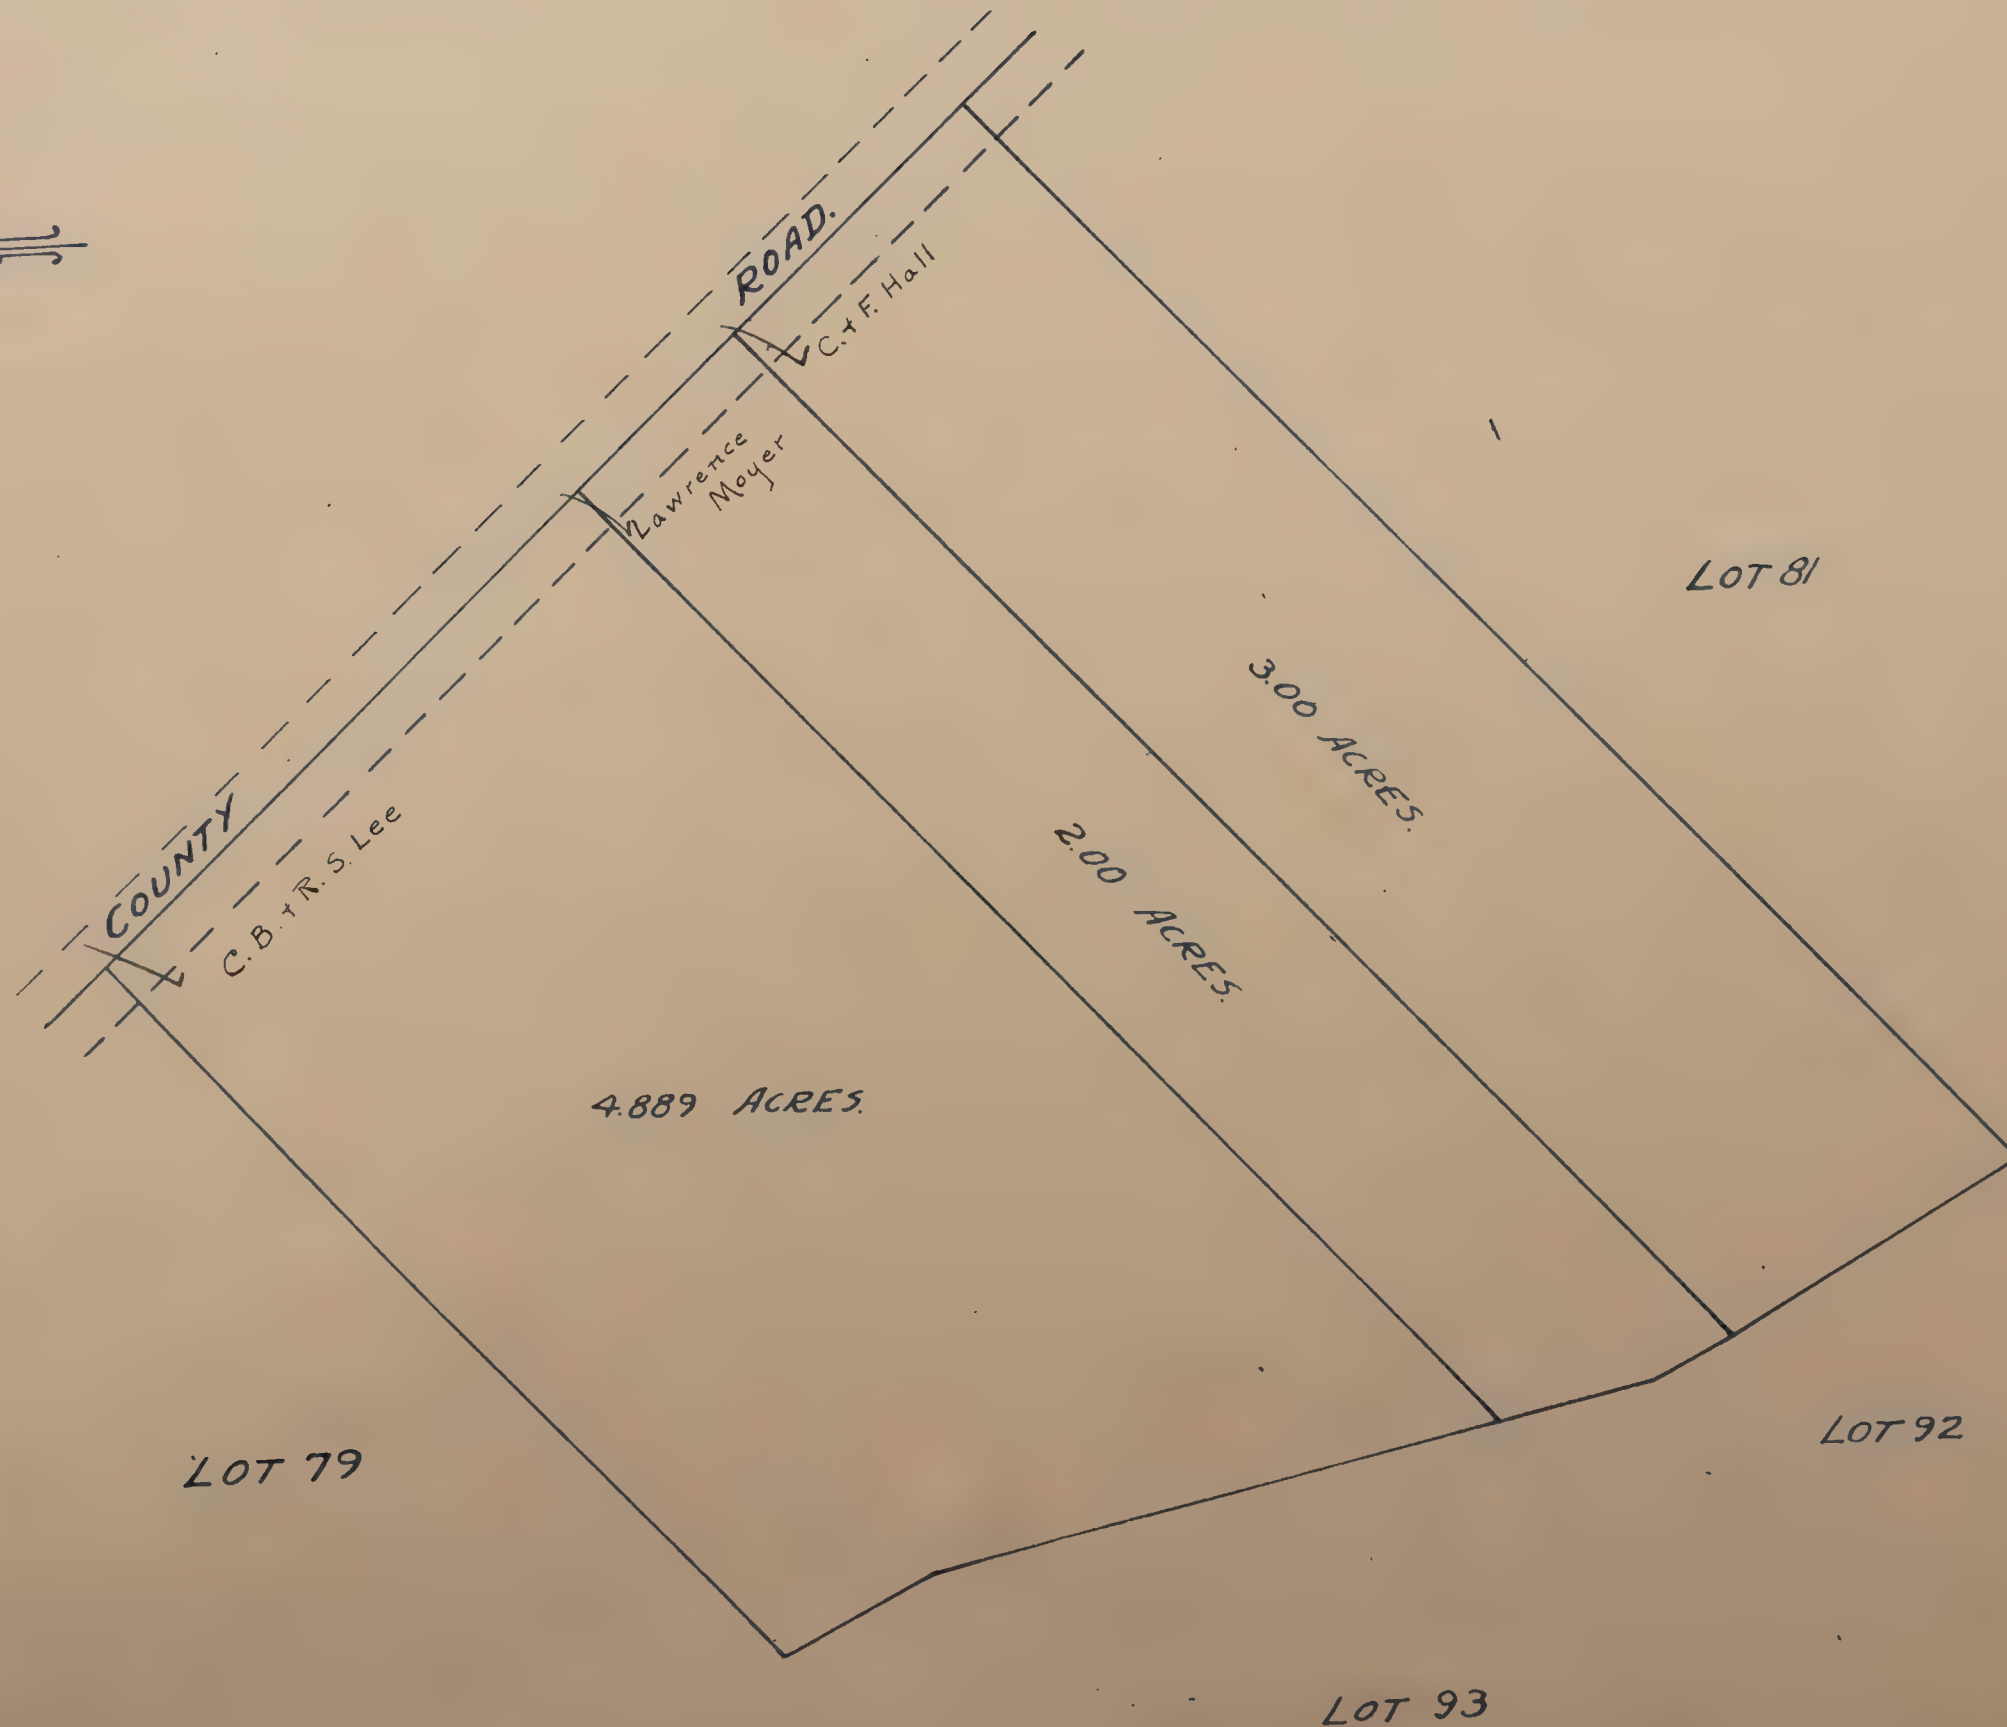


RIO LINDA SUBDN NO.3

located in
Secs 7 & 8 Rancho del Paso
Scale 1"=500'

RIO LINDA S.D.

Blanks to Sacto. Suburban Fruit Lands Co.
All Lots 10 Acres unless otherwise noted

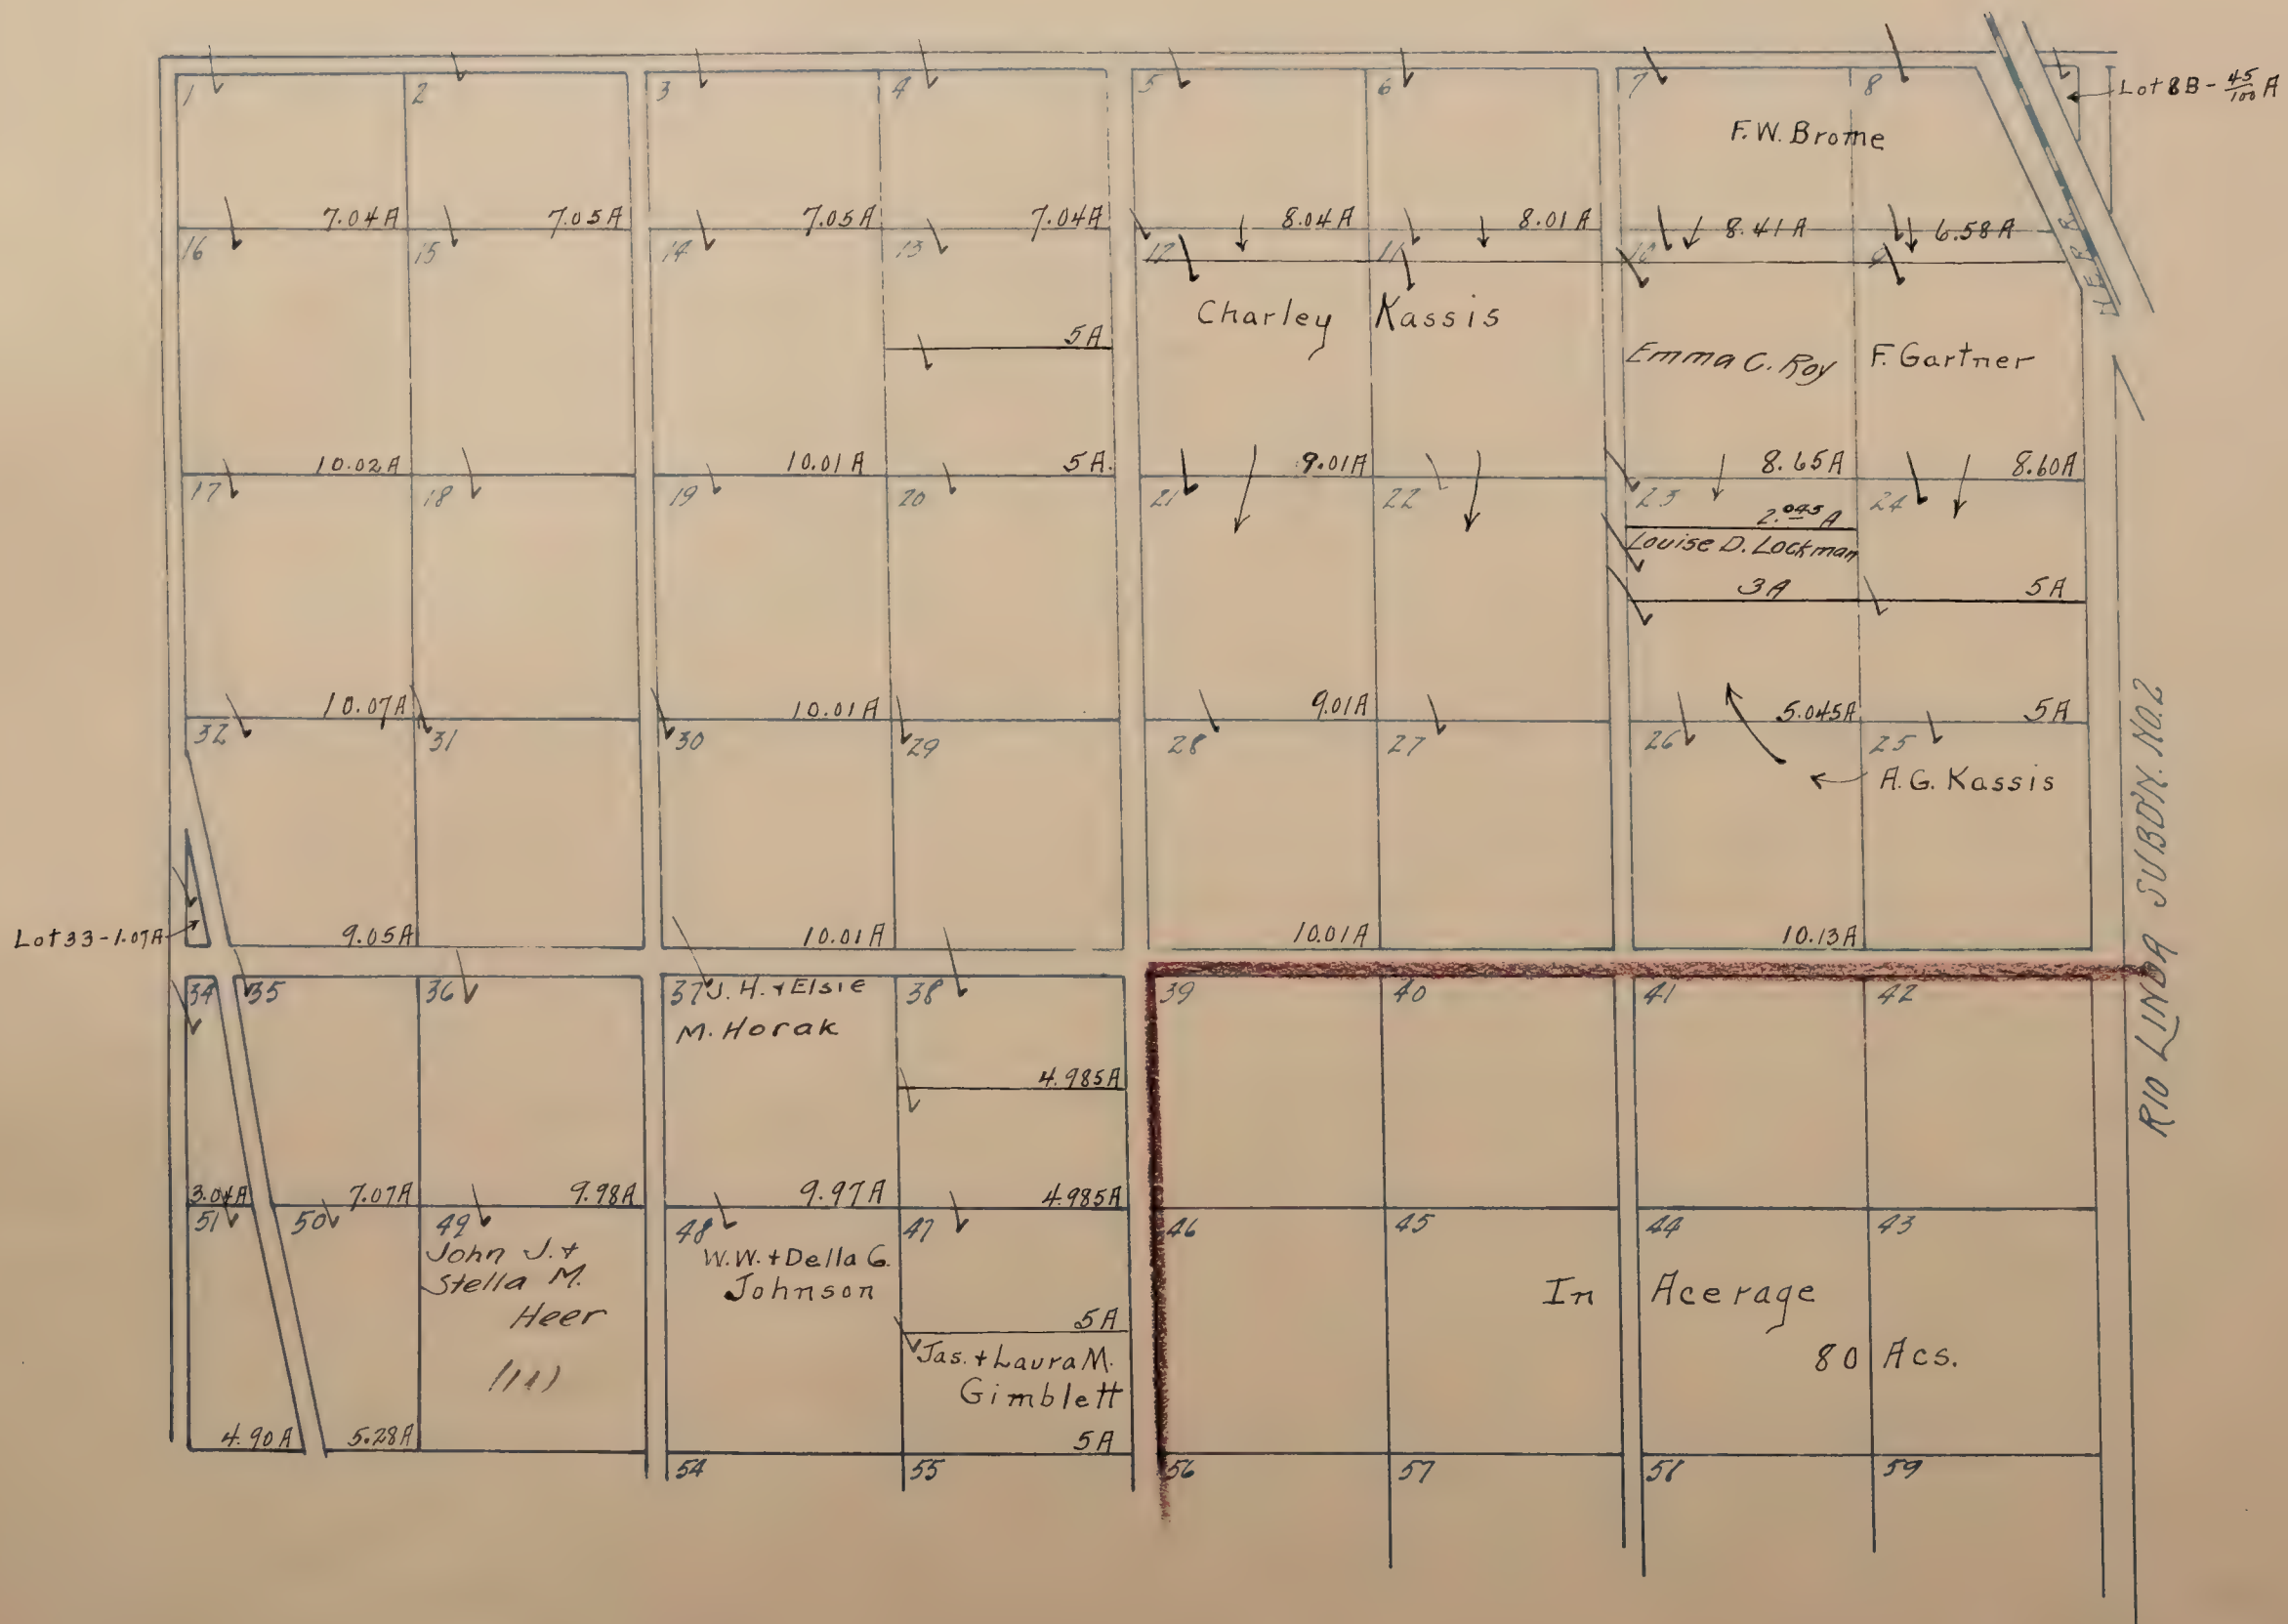

RIO LINDA SUBDN NO.3

located in
Secs 7 & D. Rancho Del Paso
Scale: 1" = 500'

RIO LINDA S.D.

Blanks to Sacto. Suburban Fruit Lands Co.

All Lots 10 Acres unless otherwise noted.



NEW MAP.

Blanks to Sac'to. Suburban Fruit Lands Co. Scale: 1"=5

NEW PRAGUE

VINLAND



40 ME ACRES

1 Nora Madson
5A
Woodward Turkleson
7 5A
19 5A
E.M. Fisher
7 5A
20 5A
7.205A
12.695A
10.020A
Alfred M. Whipple
In Acreage
40.05 Acs.
33 John A. Melrose
5A
E.O. Buron
5A
8.509A
34 791A
35 111
36 509A
37 8.063A
38 11.937A
39 9.676A
40 3.45A
41 8.414A
42 8.472A
43 8.467A
44 8.462A
45 8.472A
46 8.414A
47 8.472A
48 9.676A
49 3.45A
50 7.265A
51 3.019A
52 11.880A
53 5.693A
54 3.760A
55 3.713A
56 3.951A
57 3.471A
58 5.189A
59 8.32A
60 10.025A
61 6.068A
62 9.705A
63 10.020A
64 10.020A
RIO LINDA SUBDIVISION NO. 5

Located In Section 23 and S $\frac{1}{2}$ of Section 22 of Rancho Del Paso
Sacramento County,
California

FRUITVALE S. D.

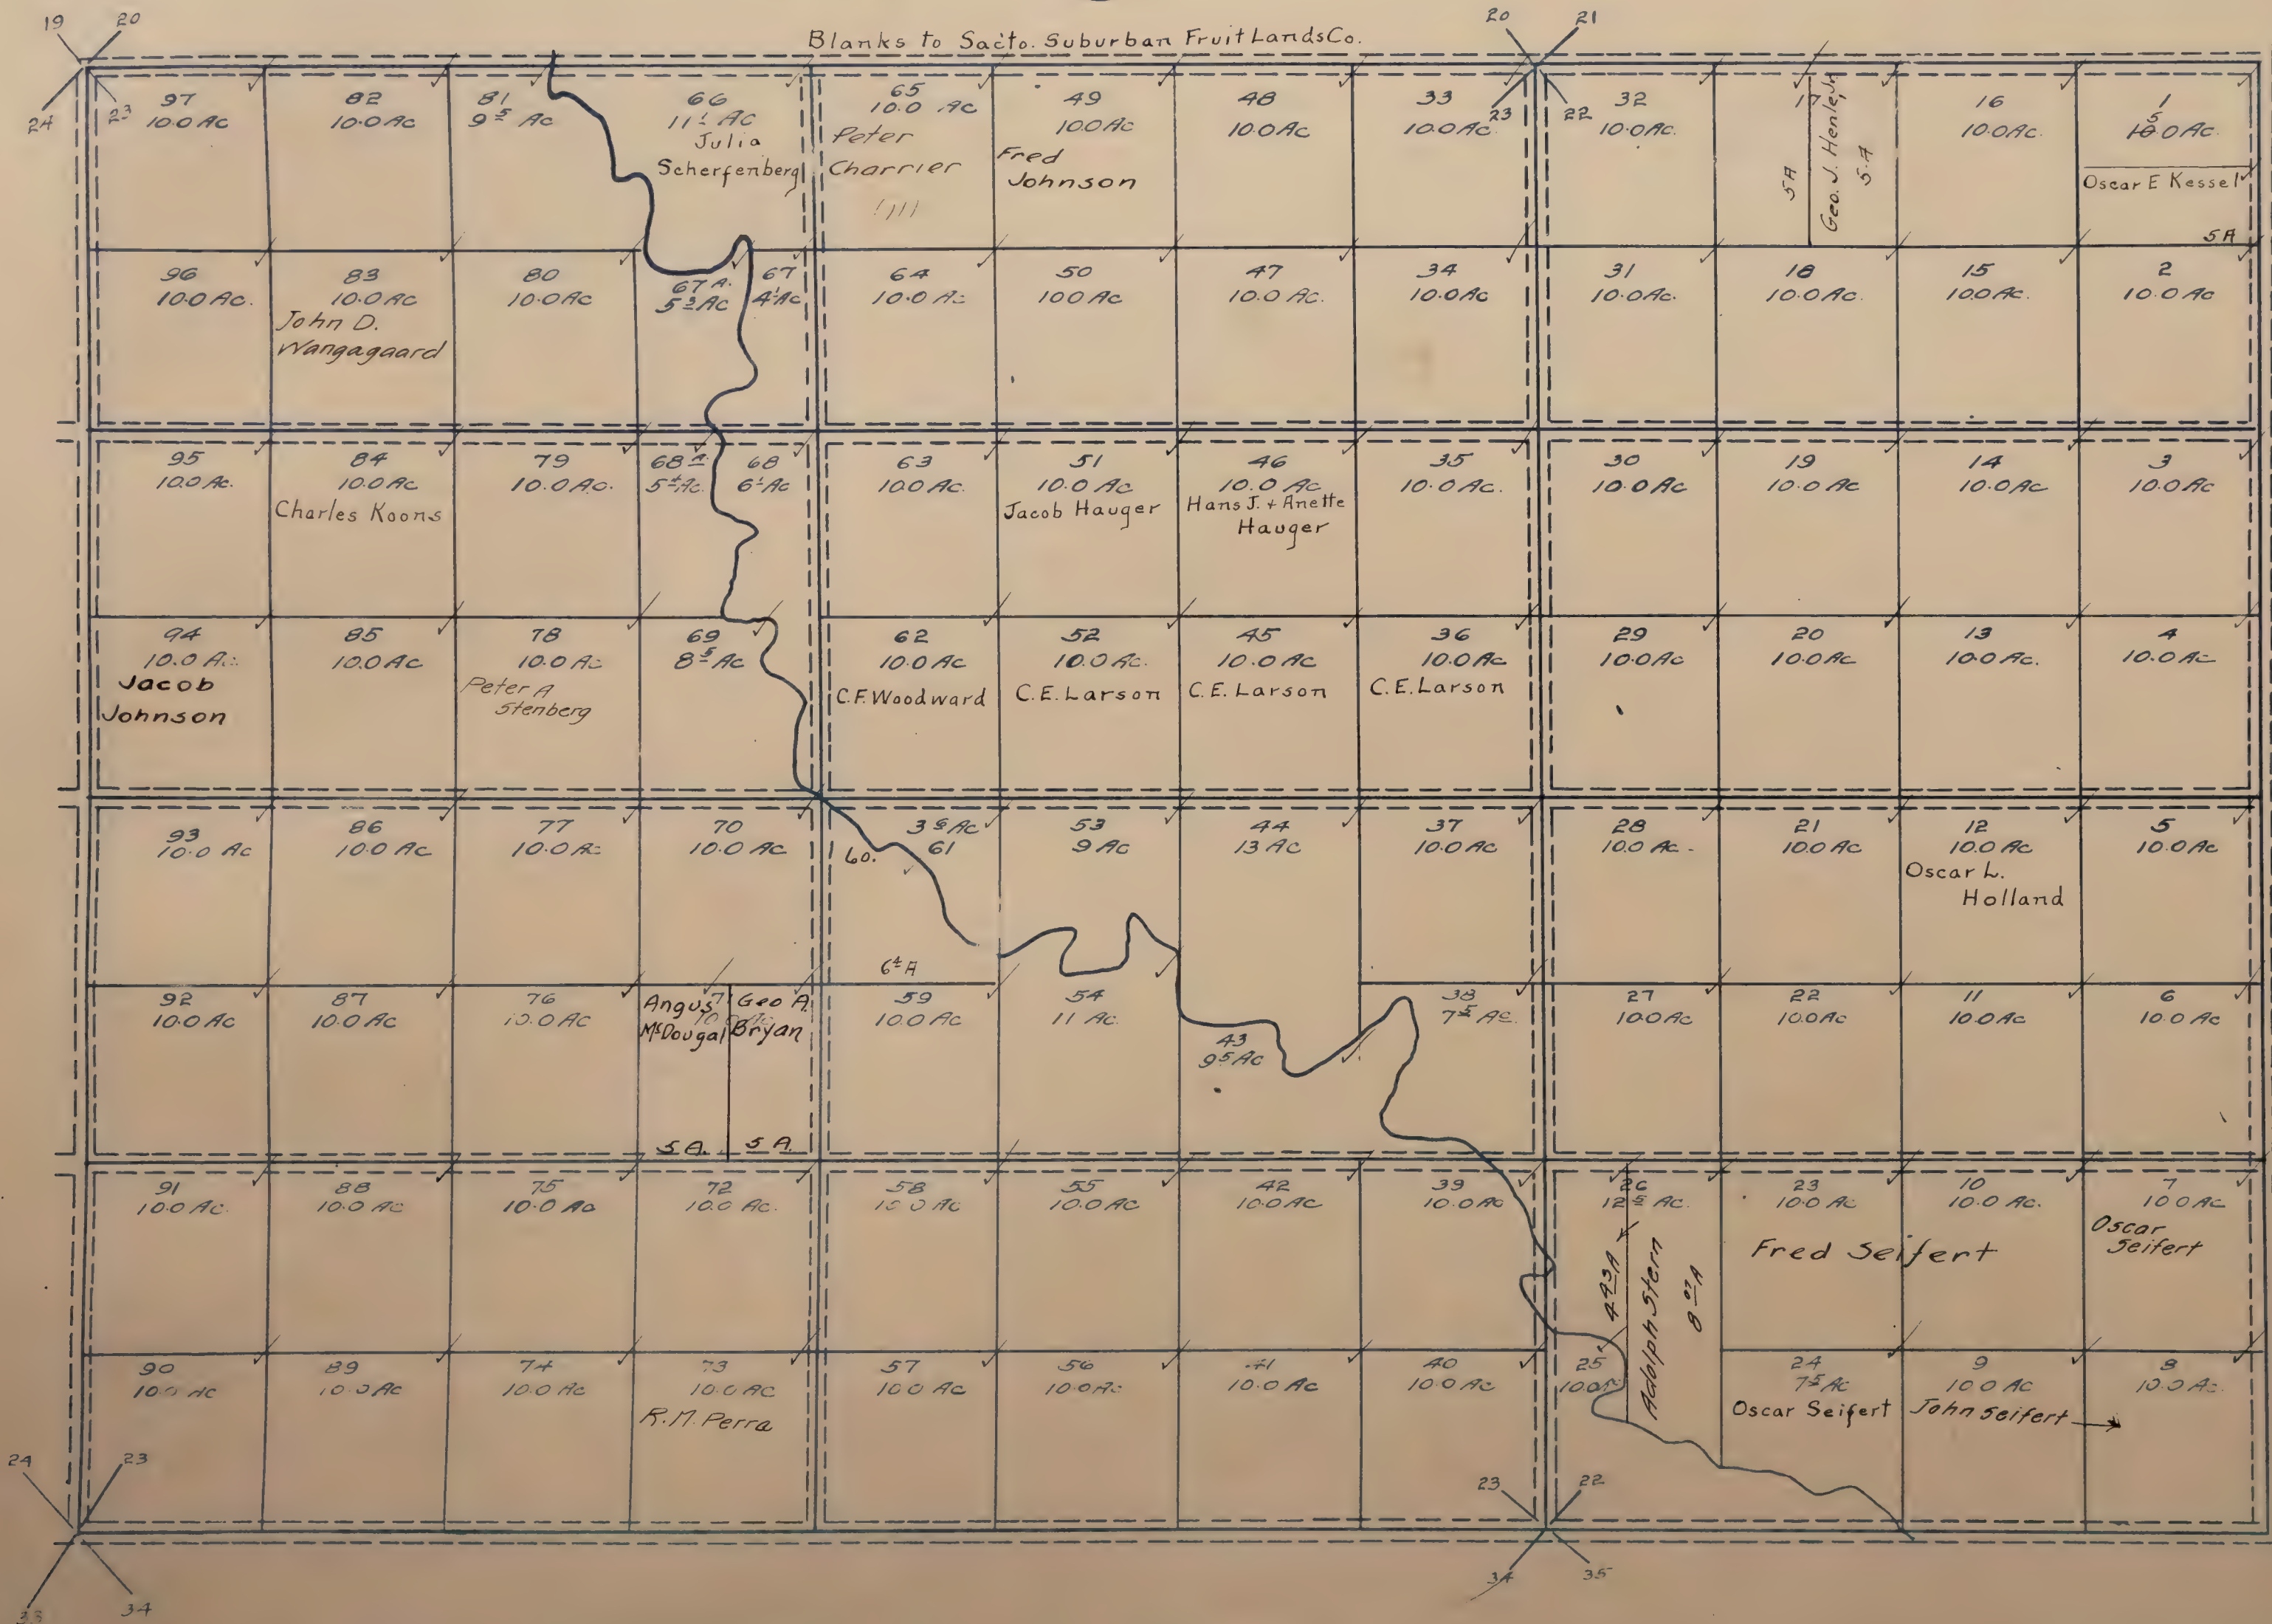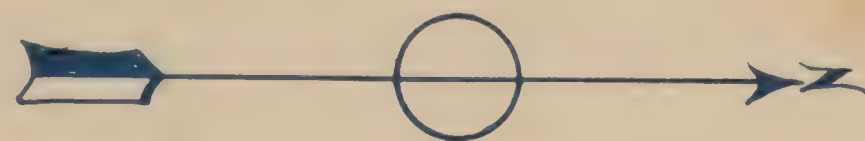

RIO LINDA SUBD'N N^o 6
 located in ~
 SEC. H, 35 & 34, RANCHO DEL PASO.
 SACRAMENTO COUNTY
 Scale: 1" = 400'

Sheet N^o 1.

All blanks to Sacto. Suburban Fruit Lands Co.




RIO LINDA SUBDN N° 6
 located in ~
 SEC. H, 35 & 34, RANCHO DEL PASO.
 SACRAMENTO COUNTY
 Scale: 1" = 400'

Sheet N° 2.

Blanks to Sacto. Suburban Fruit Lands Co.

FRUITVALE S.D.

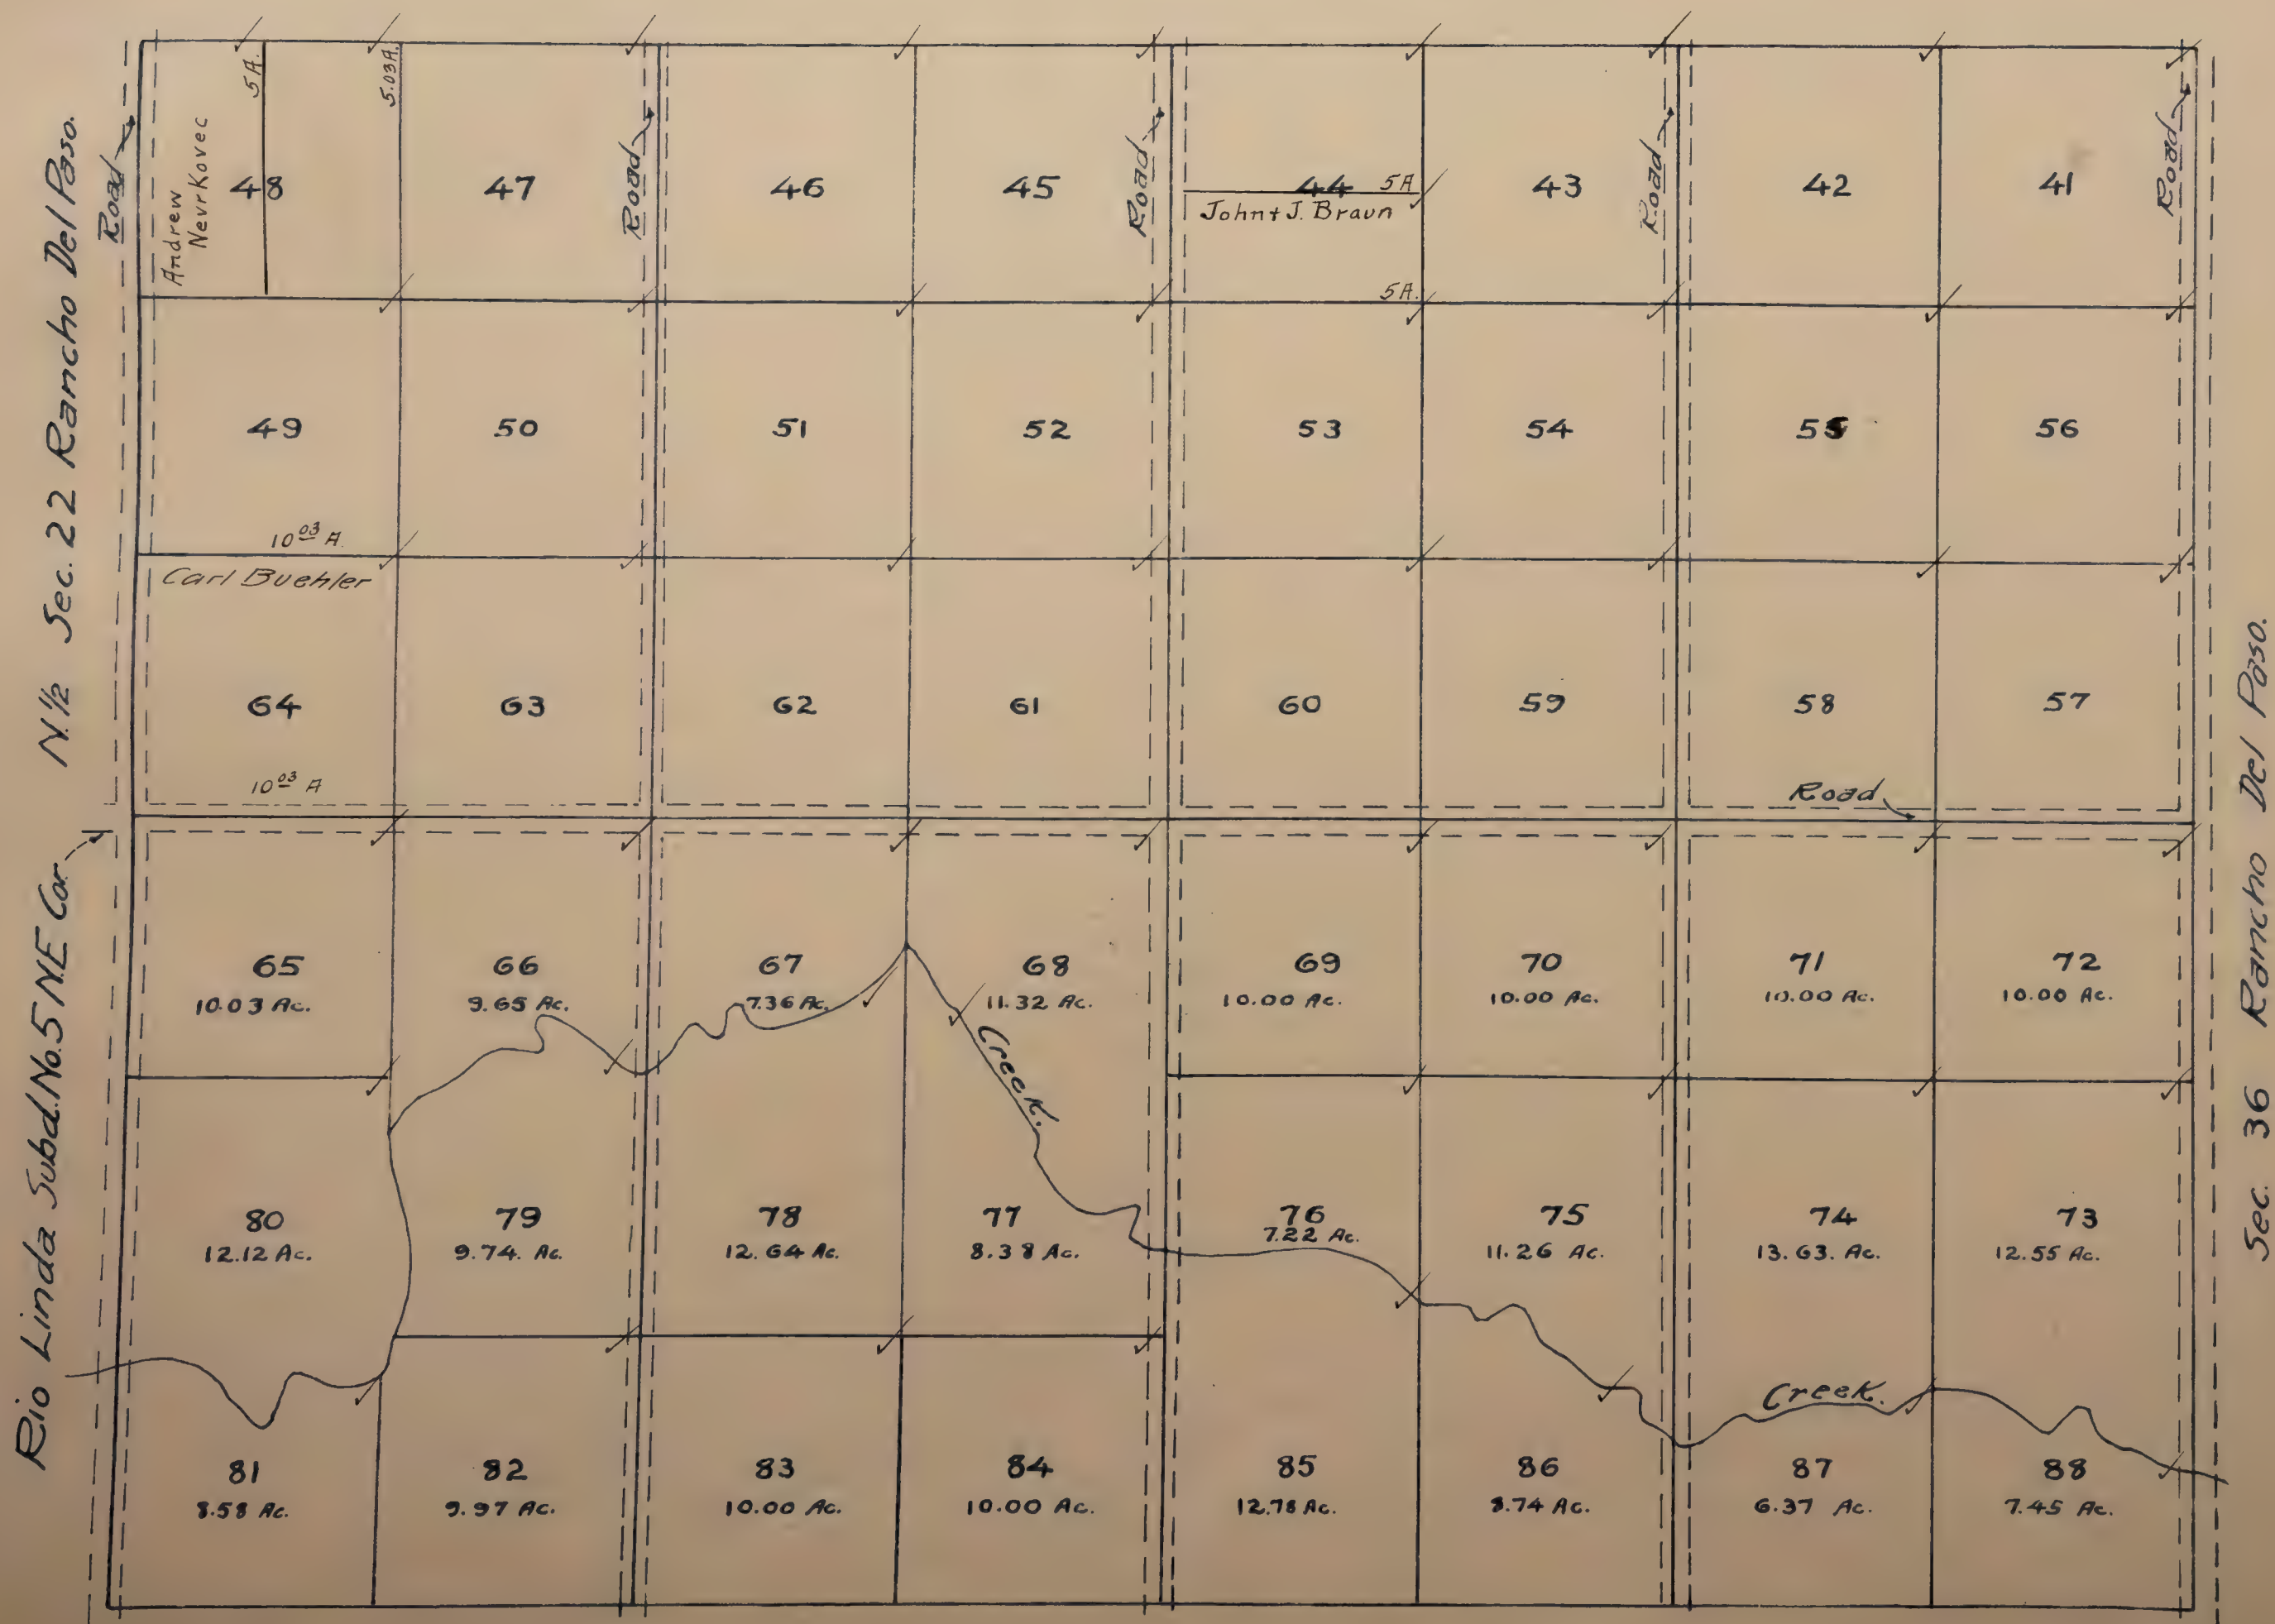

Rio Linda Subd. No. 5

All blanks to Sacto. Suburban Fruit Land Co.


RIO LINDA SUBD. N° 6
located in
SEC. H, 35 & 34, RANCHO DEL PASO.
SACRAMENTO COUNTY.
Scale: 1"=400'






























Sheet N° 3.

FRUITVALE S.D.



Sec. 37 Rancho Del Paso.

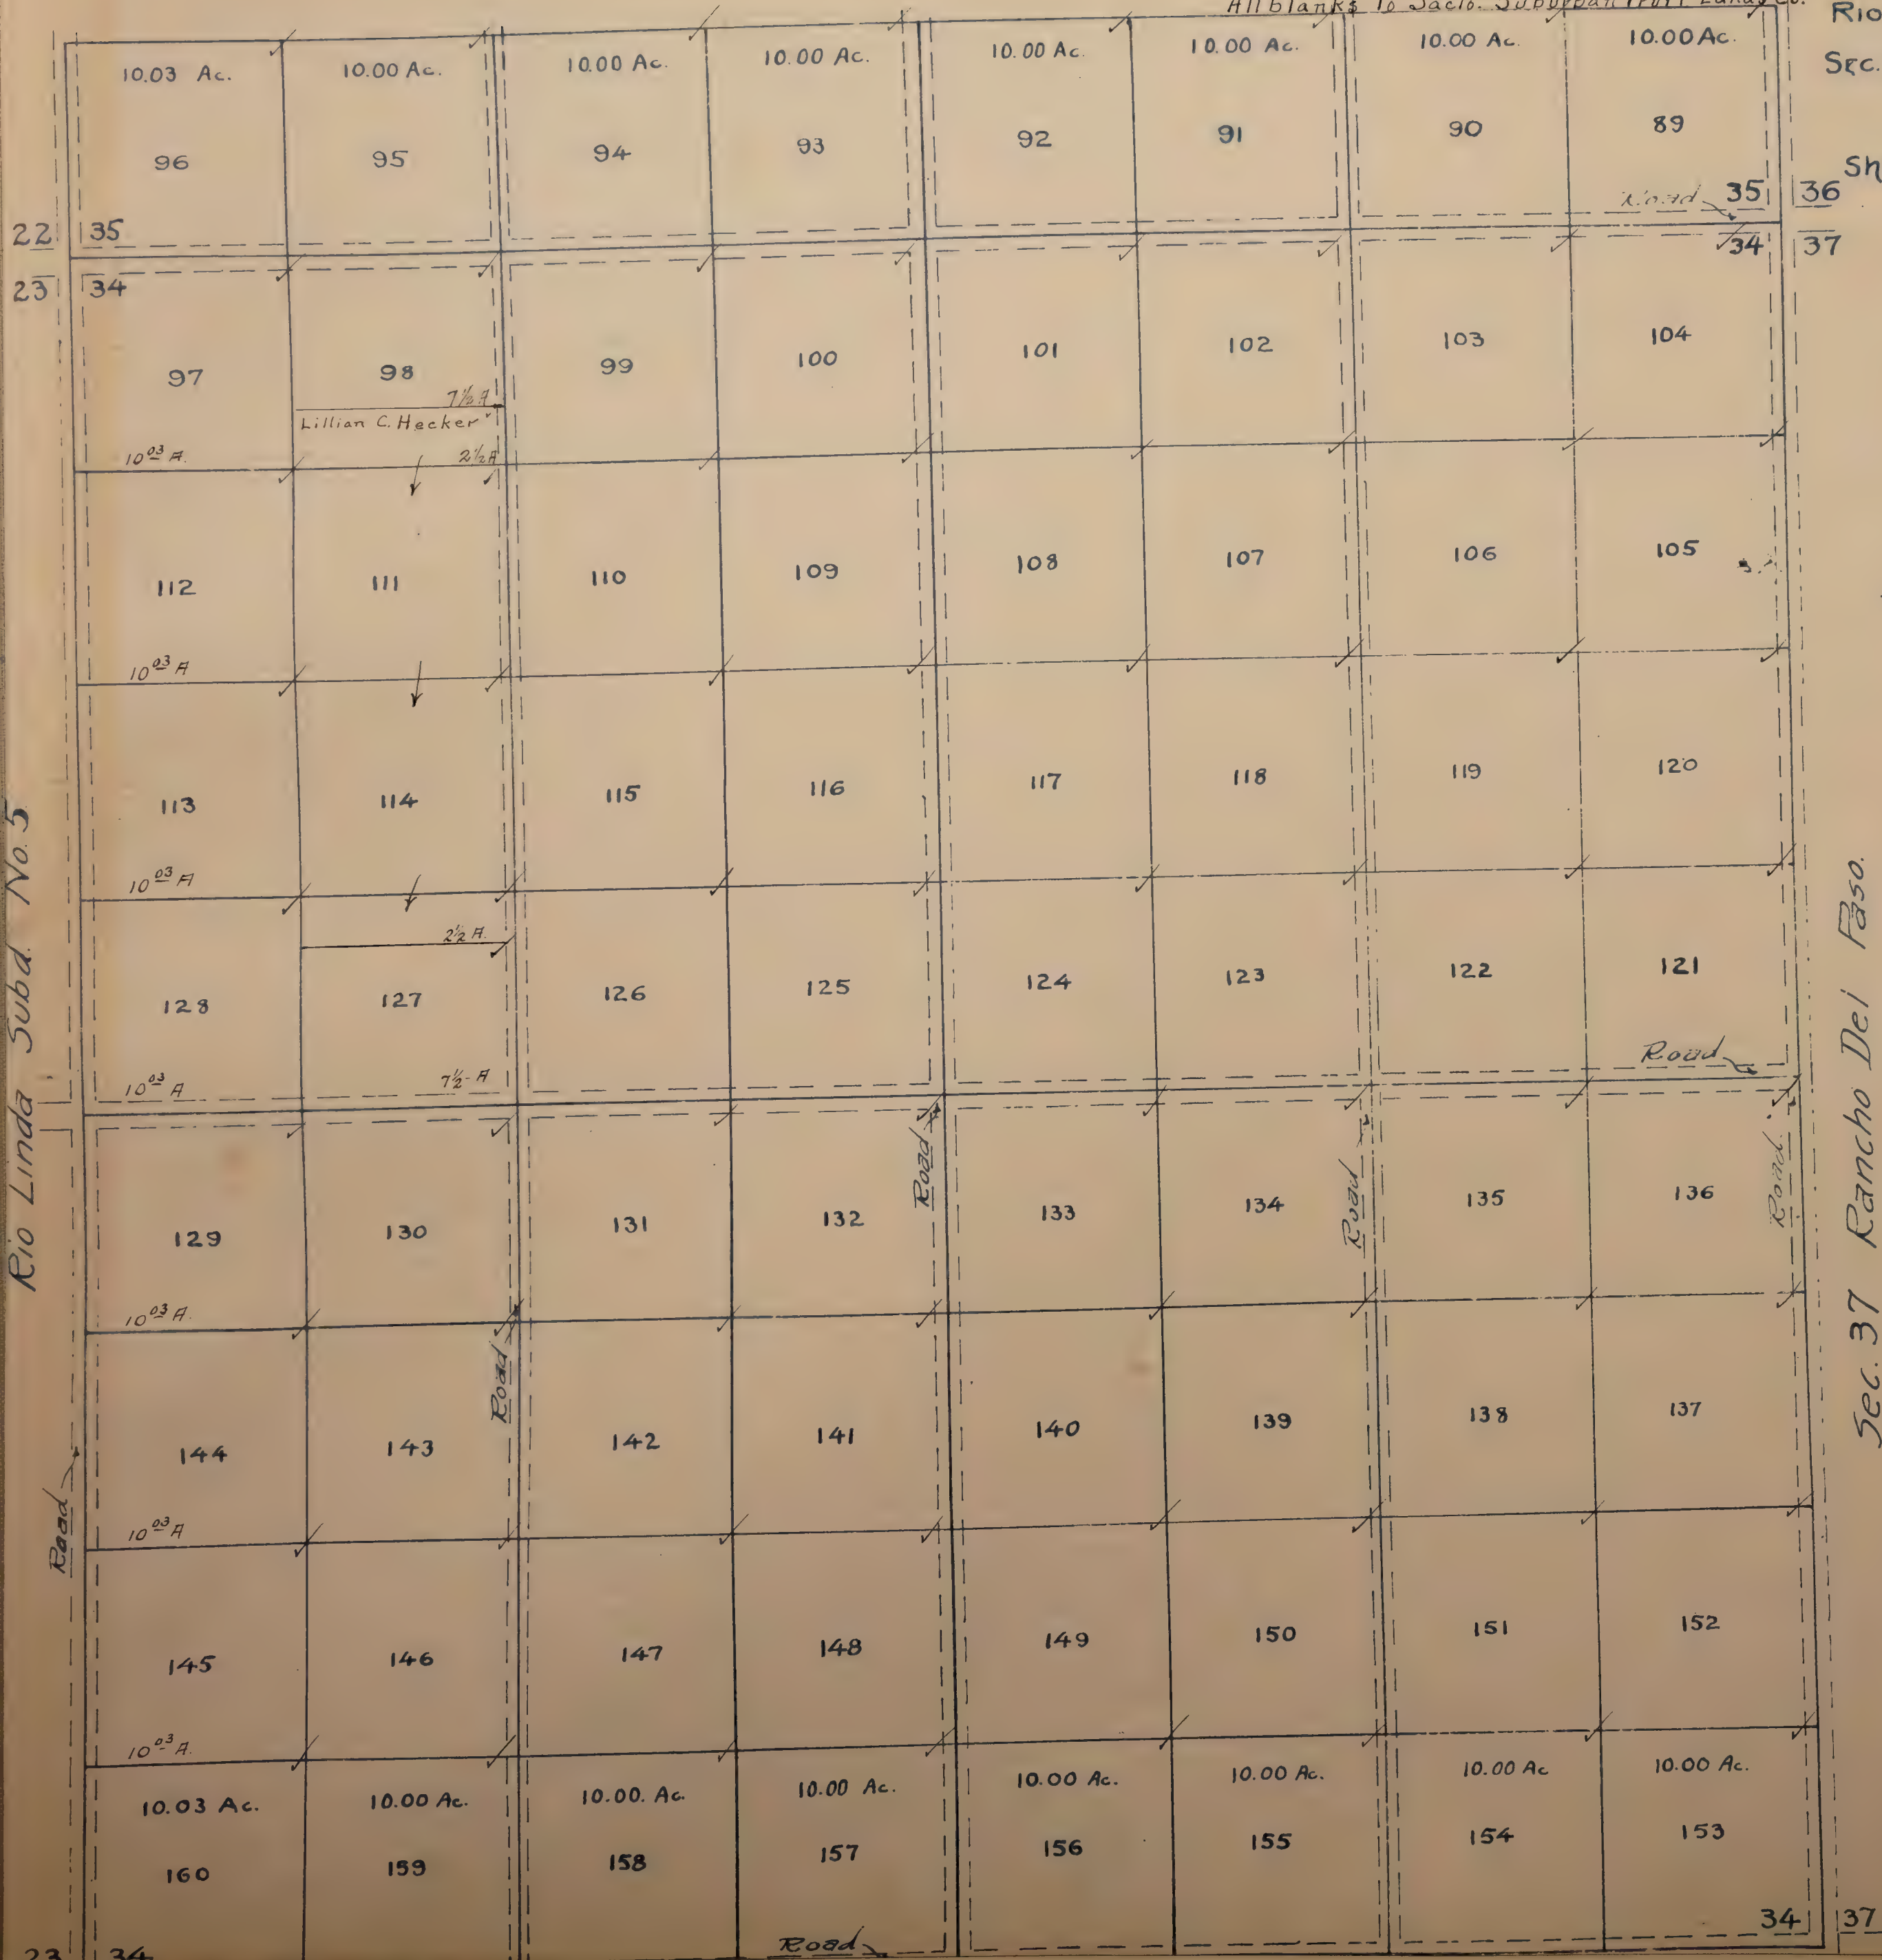

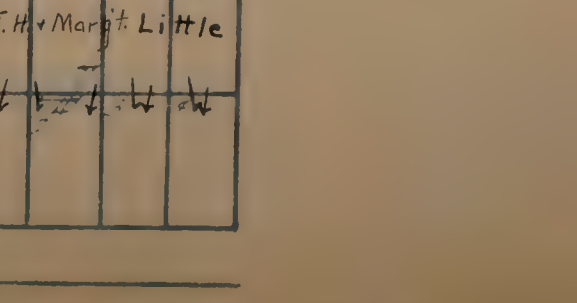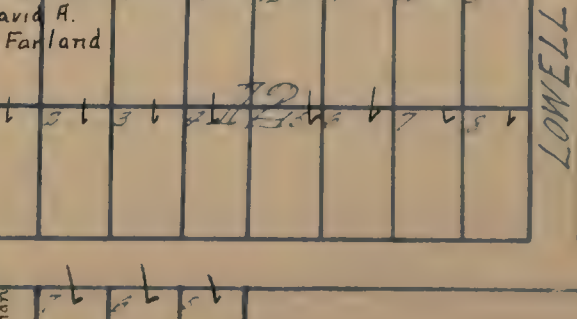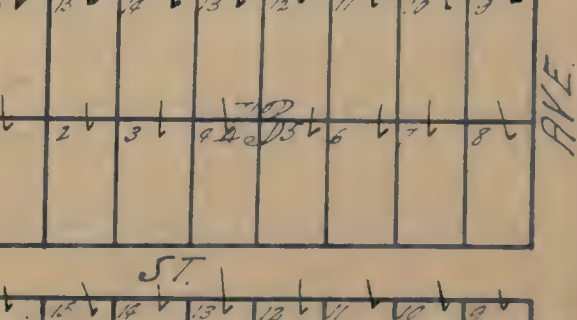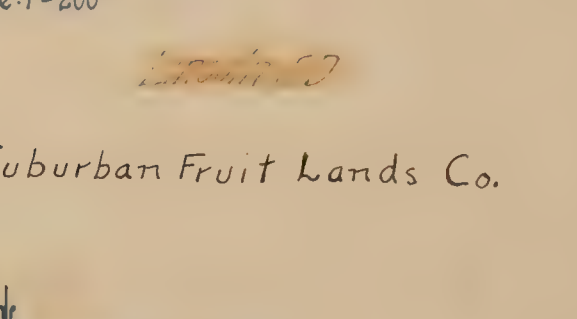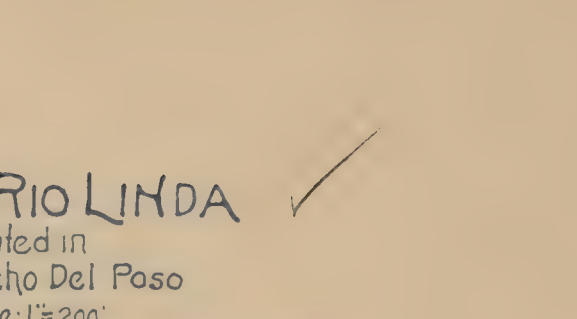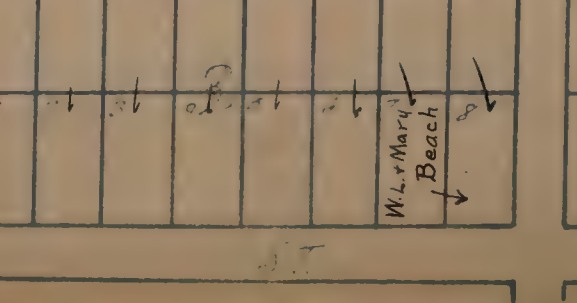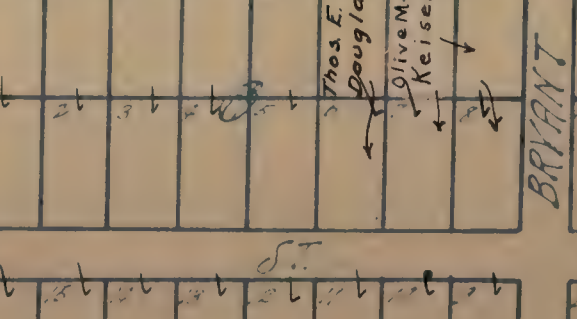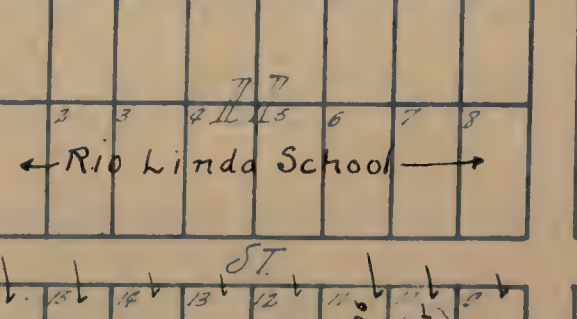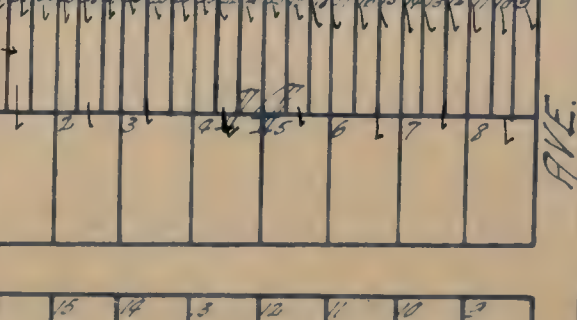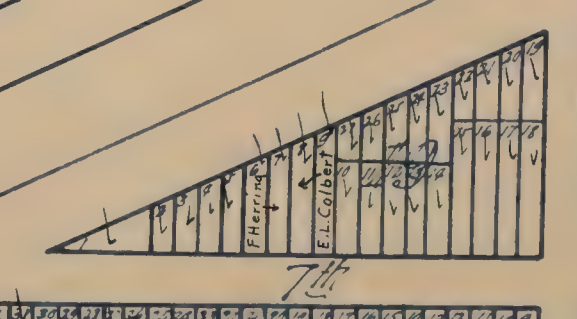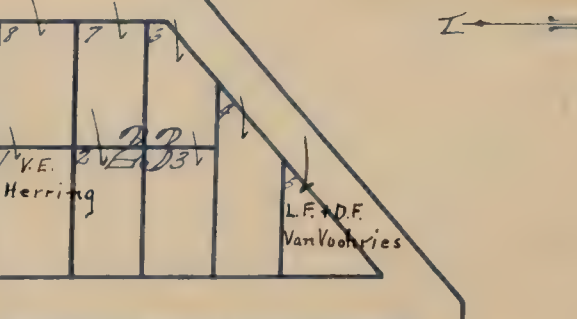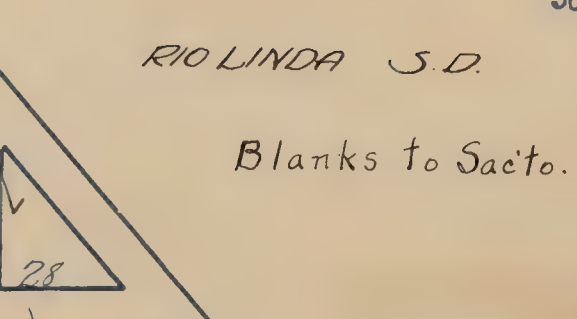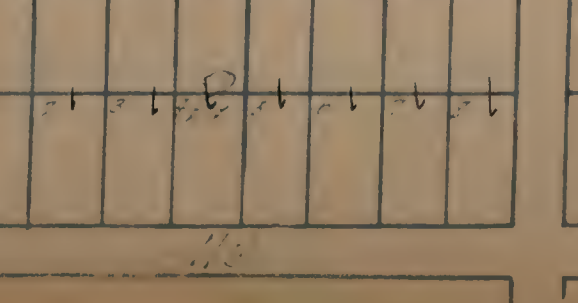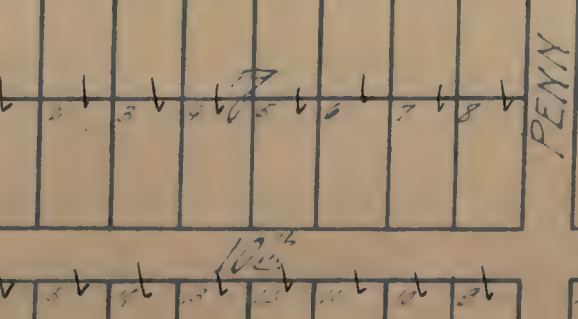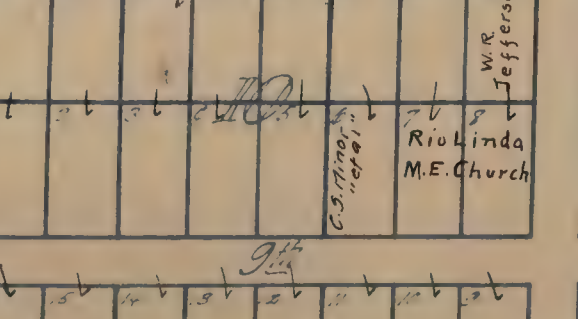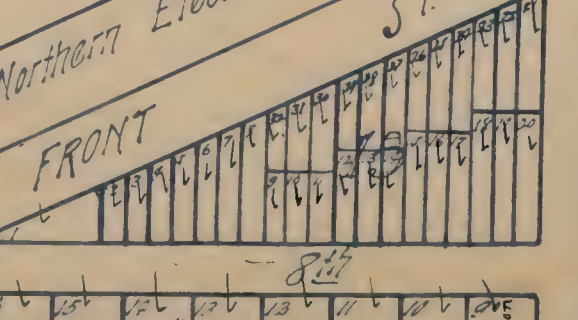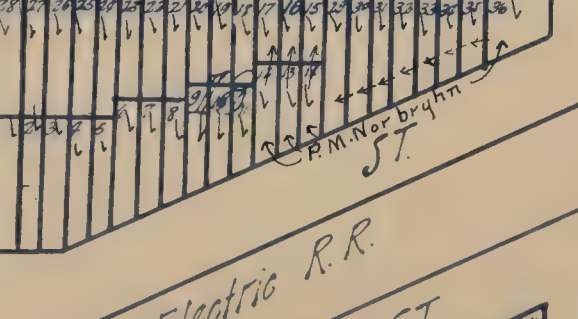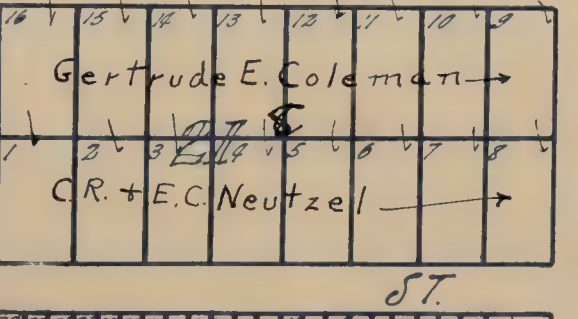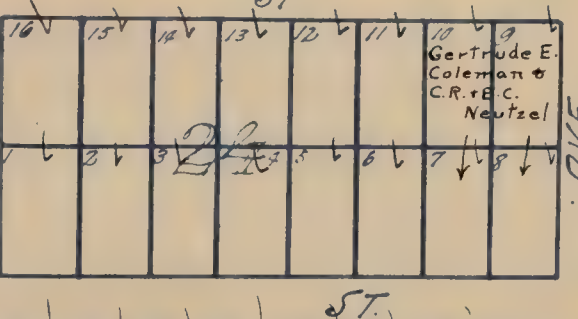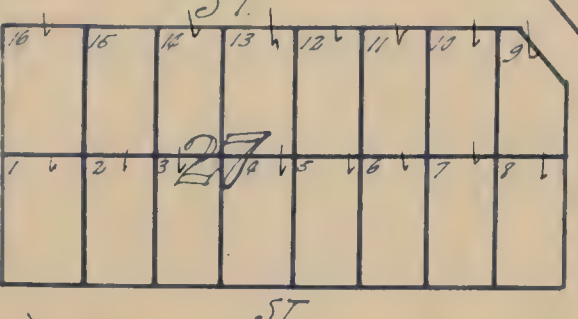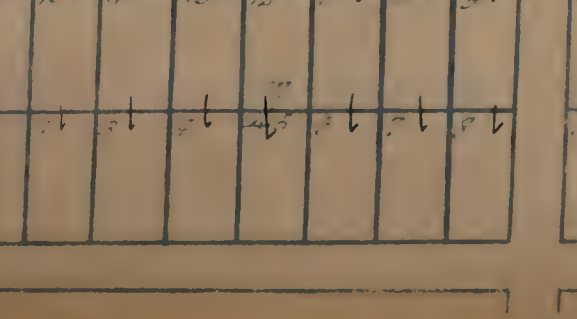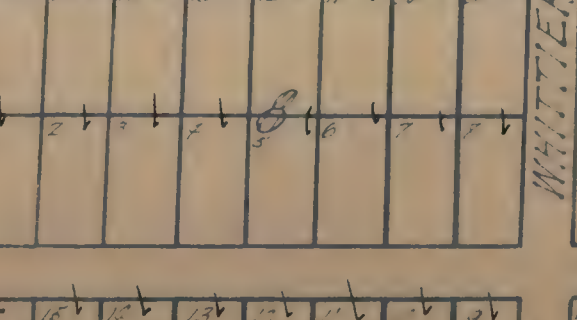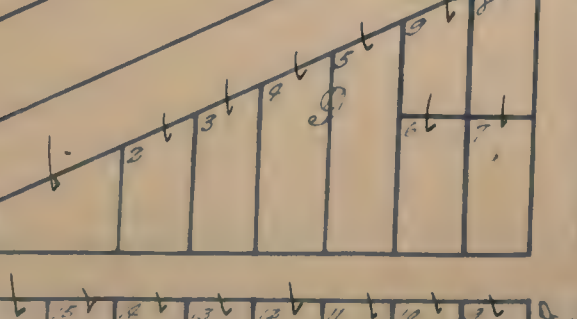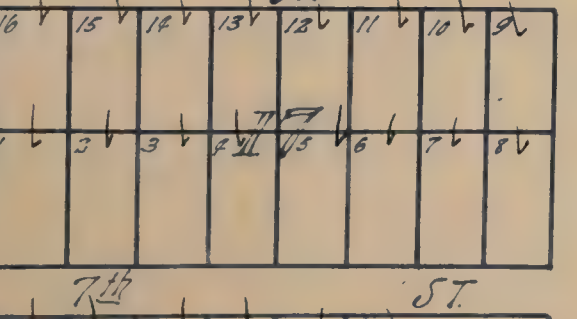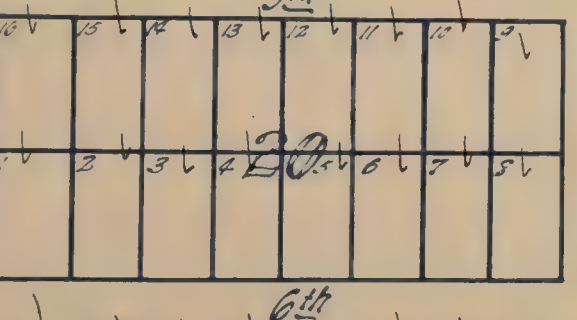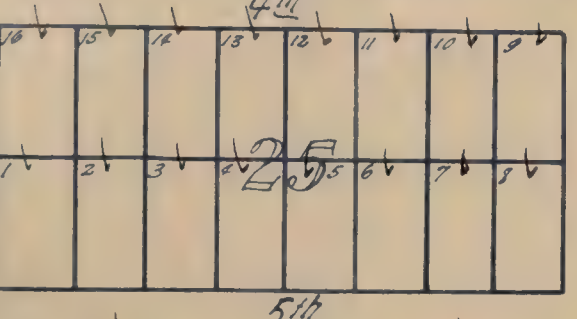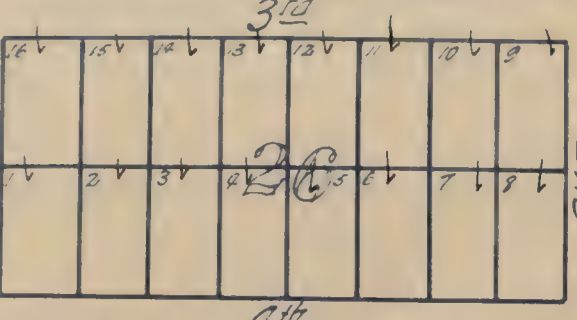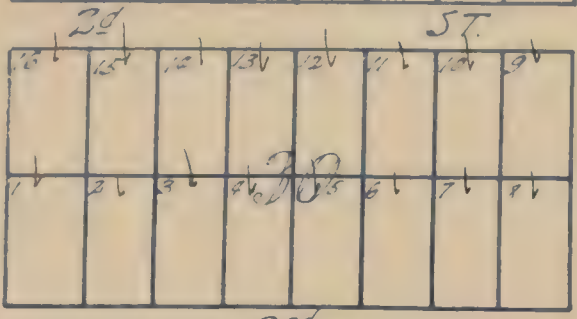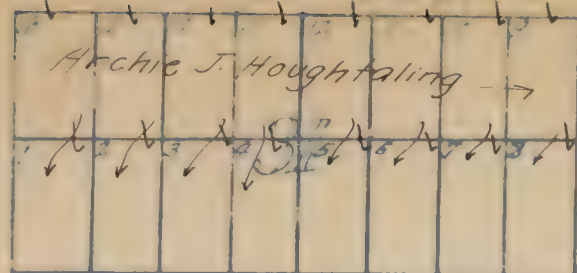

TOWN OF RIO LINDA ✓
located in
Sec. 8 Rancho Del Paso
Scale: 1"=200'

RIO LINDA S.D.

Blanks to Sacto. Suburban Fruit Lands Co.



GREENLEAF AVE.

Northern Electric R.R.

AVE.

AVE.

AVE.

LOWELL AVE.

PENNY AVE.

BRYANT AVE.

Archie J. Houghtaling

G.M. Meese

Gertrude E. Coleman
C.R. & E.C. Neutzel

Herring

L.F. & D.F. Van Voorhies

James J. Adams

Gertrude E. Coleman
C.R. & E.C. Neutzel

R.M. Norbryhn

16

FRONT

FRONT

ST.

Rio Linda M.E. Church

Rio Linda School

David A. McFarland

10

Thos. E. Douglas
Olive M. Reiser

Mary E. Hoffman

J.H. & Margt. Little

W.L. Mary Beach


RIO RANCHO LAND SUBD. ✓

located in
Sec's 14-23, 24 T.6 N. R.5 E.
Scale: 1" = 400 ft.

All Lots 10 Acres unless otherwise noted

San Joaquin Co.

DAVIS S.D.

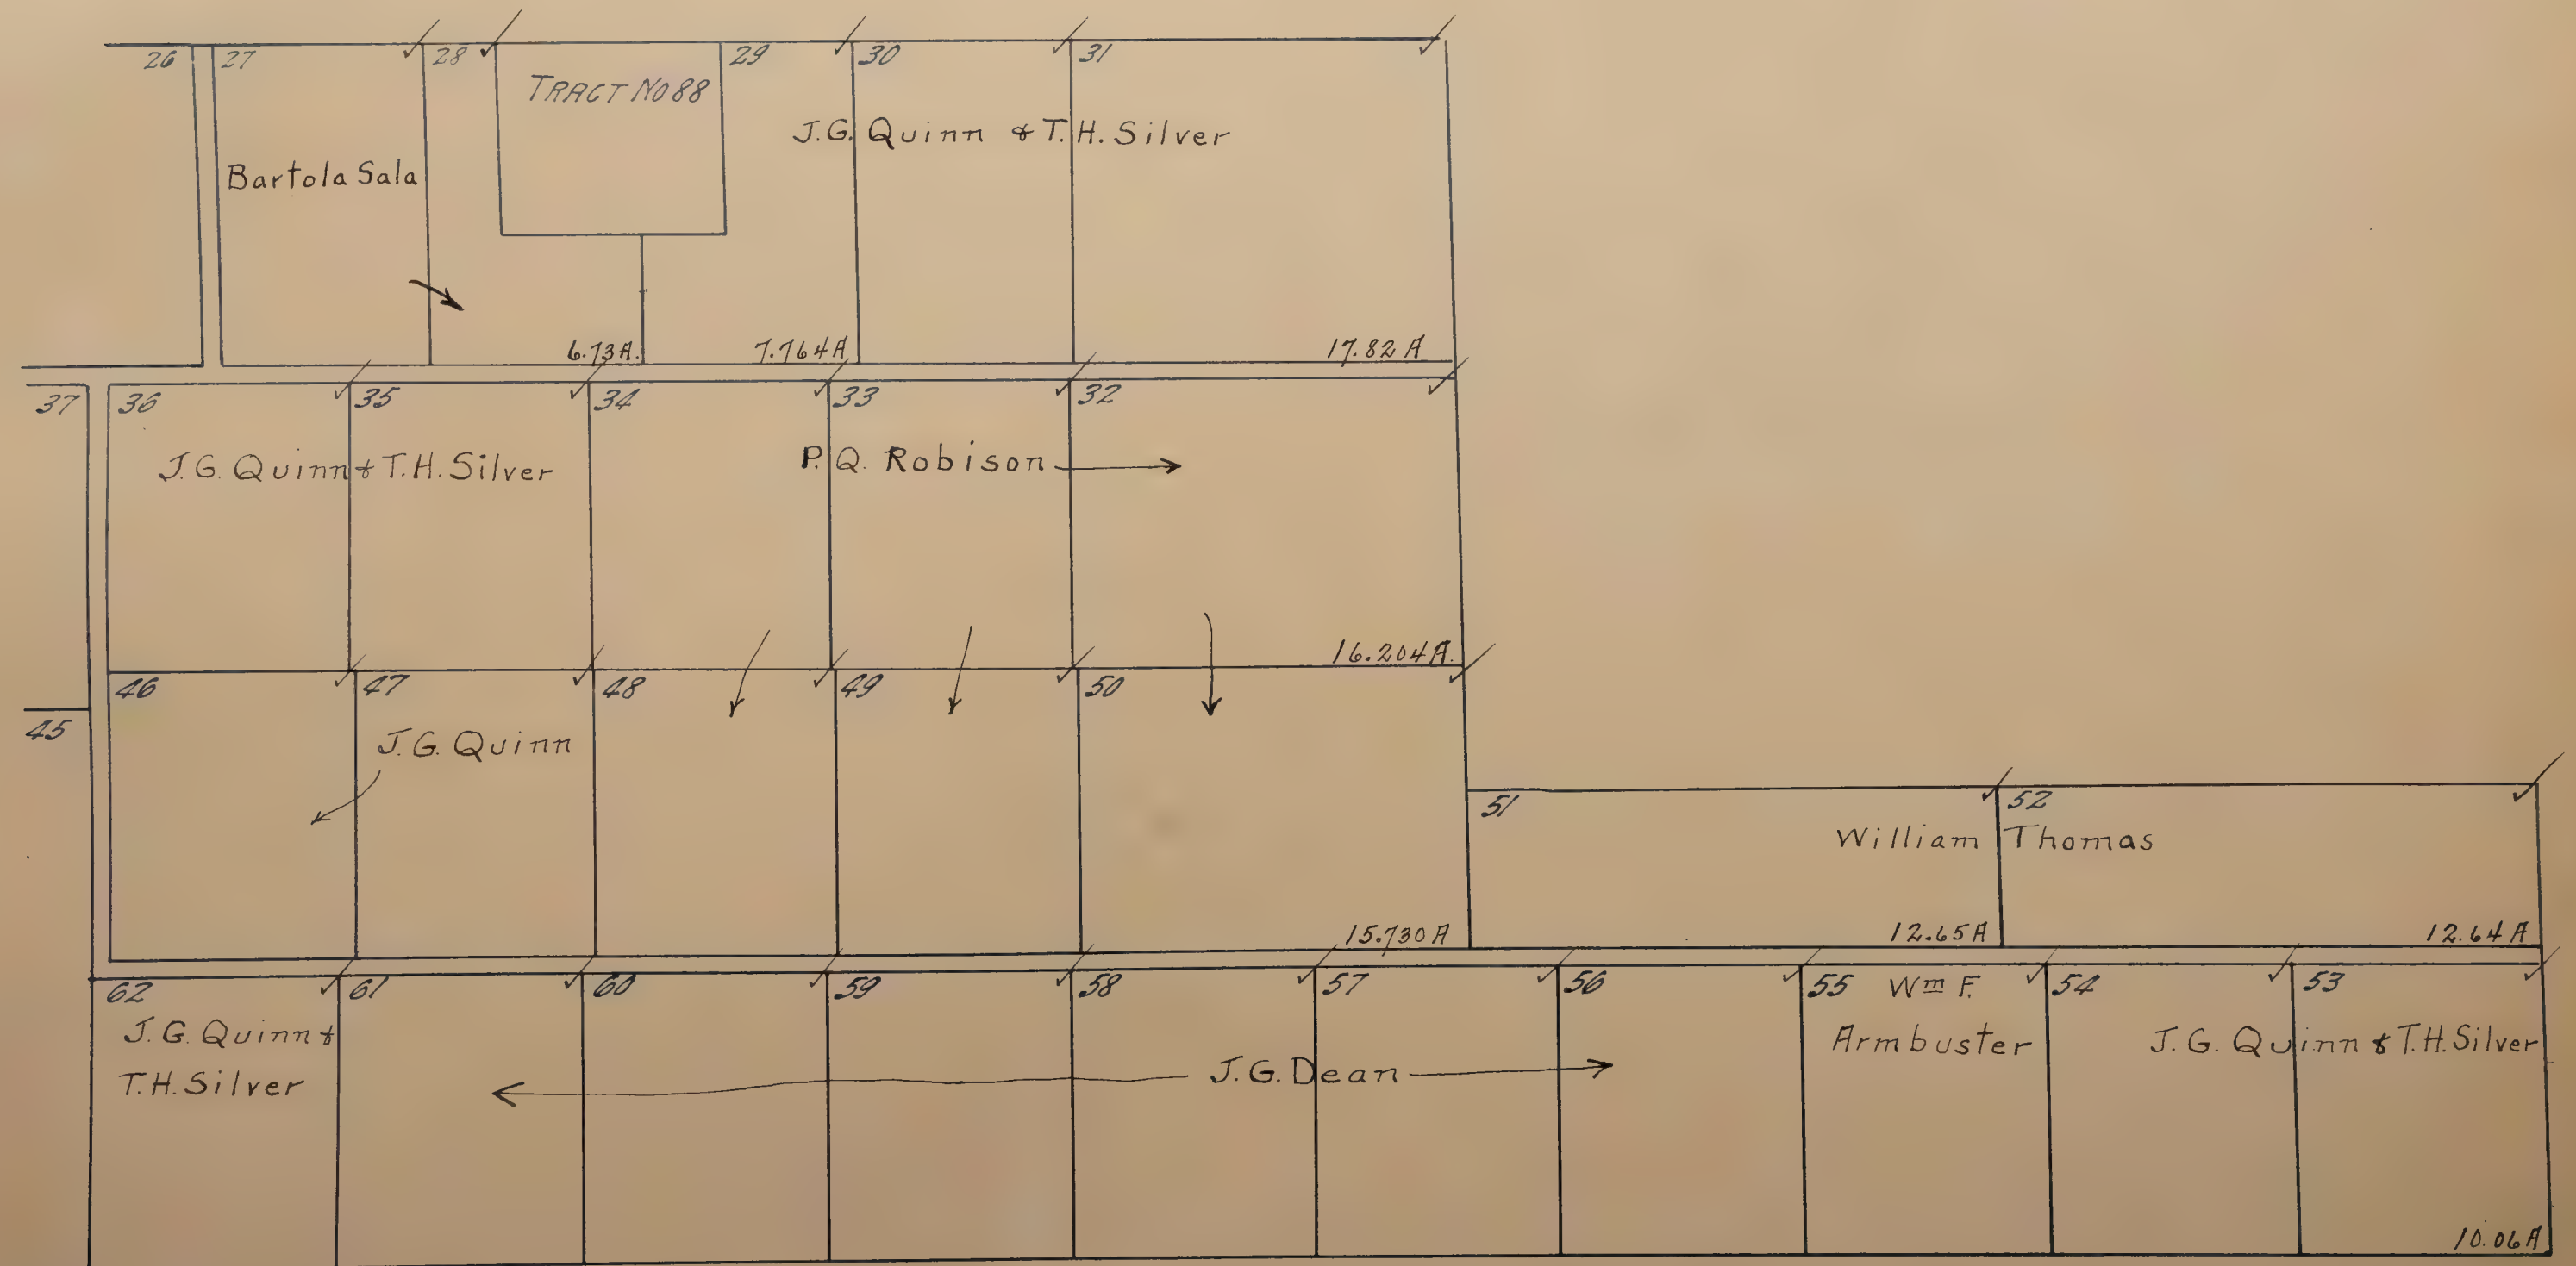


RIO RANCHO LAND SUBD.

located in
Sec's 14, 23, 24, T6N, R6E
Scale: 1" = 400 ft

Exhibit 32

DAVIS S.D.

Blanks to Jas. G. Quinn
All Lots 10 Acres unless otherwise noted

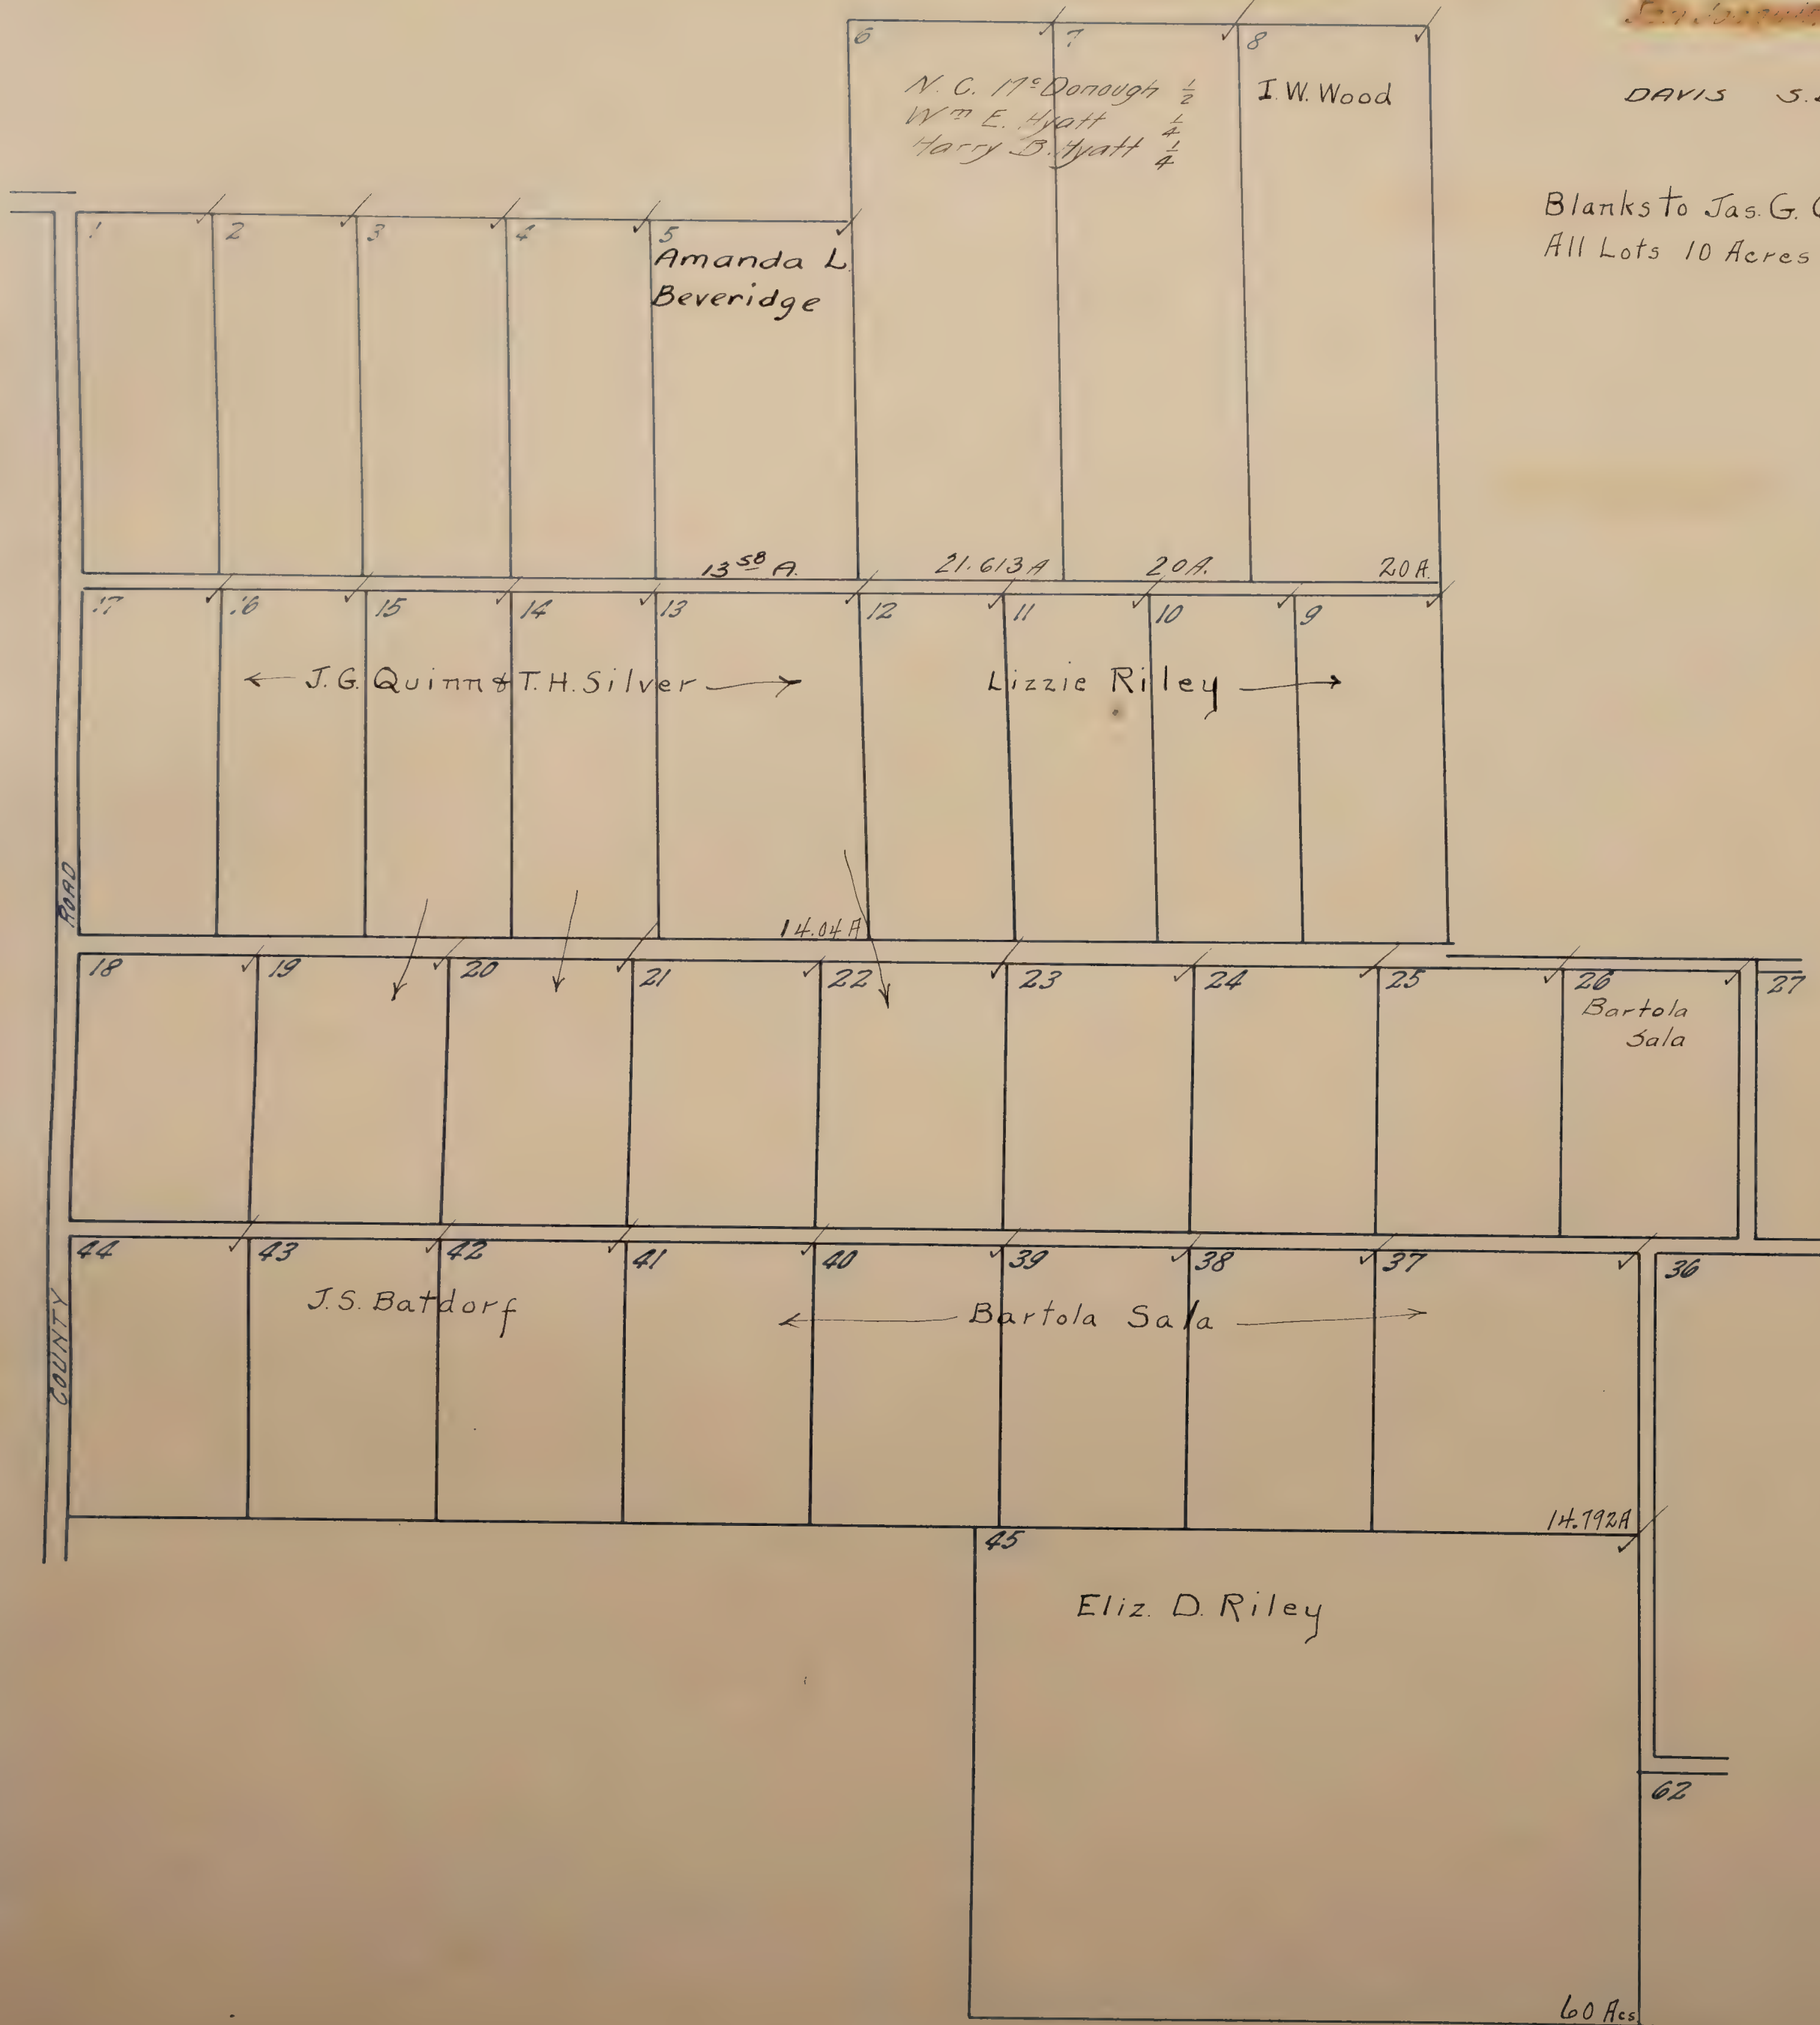


RIVERSIDE ACRES ✓

LOCATED IN
NW¼ of NE¼ Sec. 12 T7N R4E
Scale: 1" = 2 Chs.

West Union S.D.

Blanks to John T. Stoll

FREEMONT S.D.

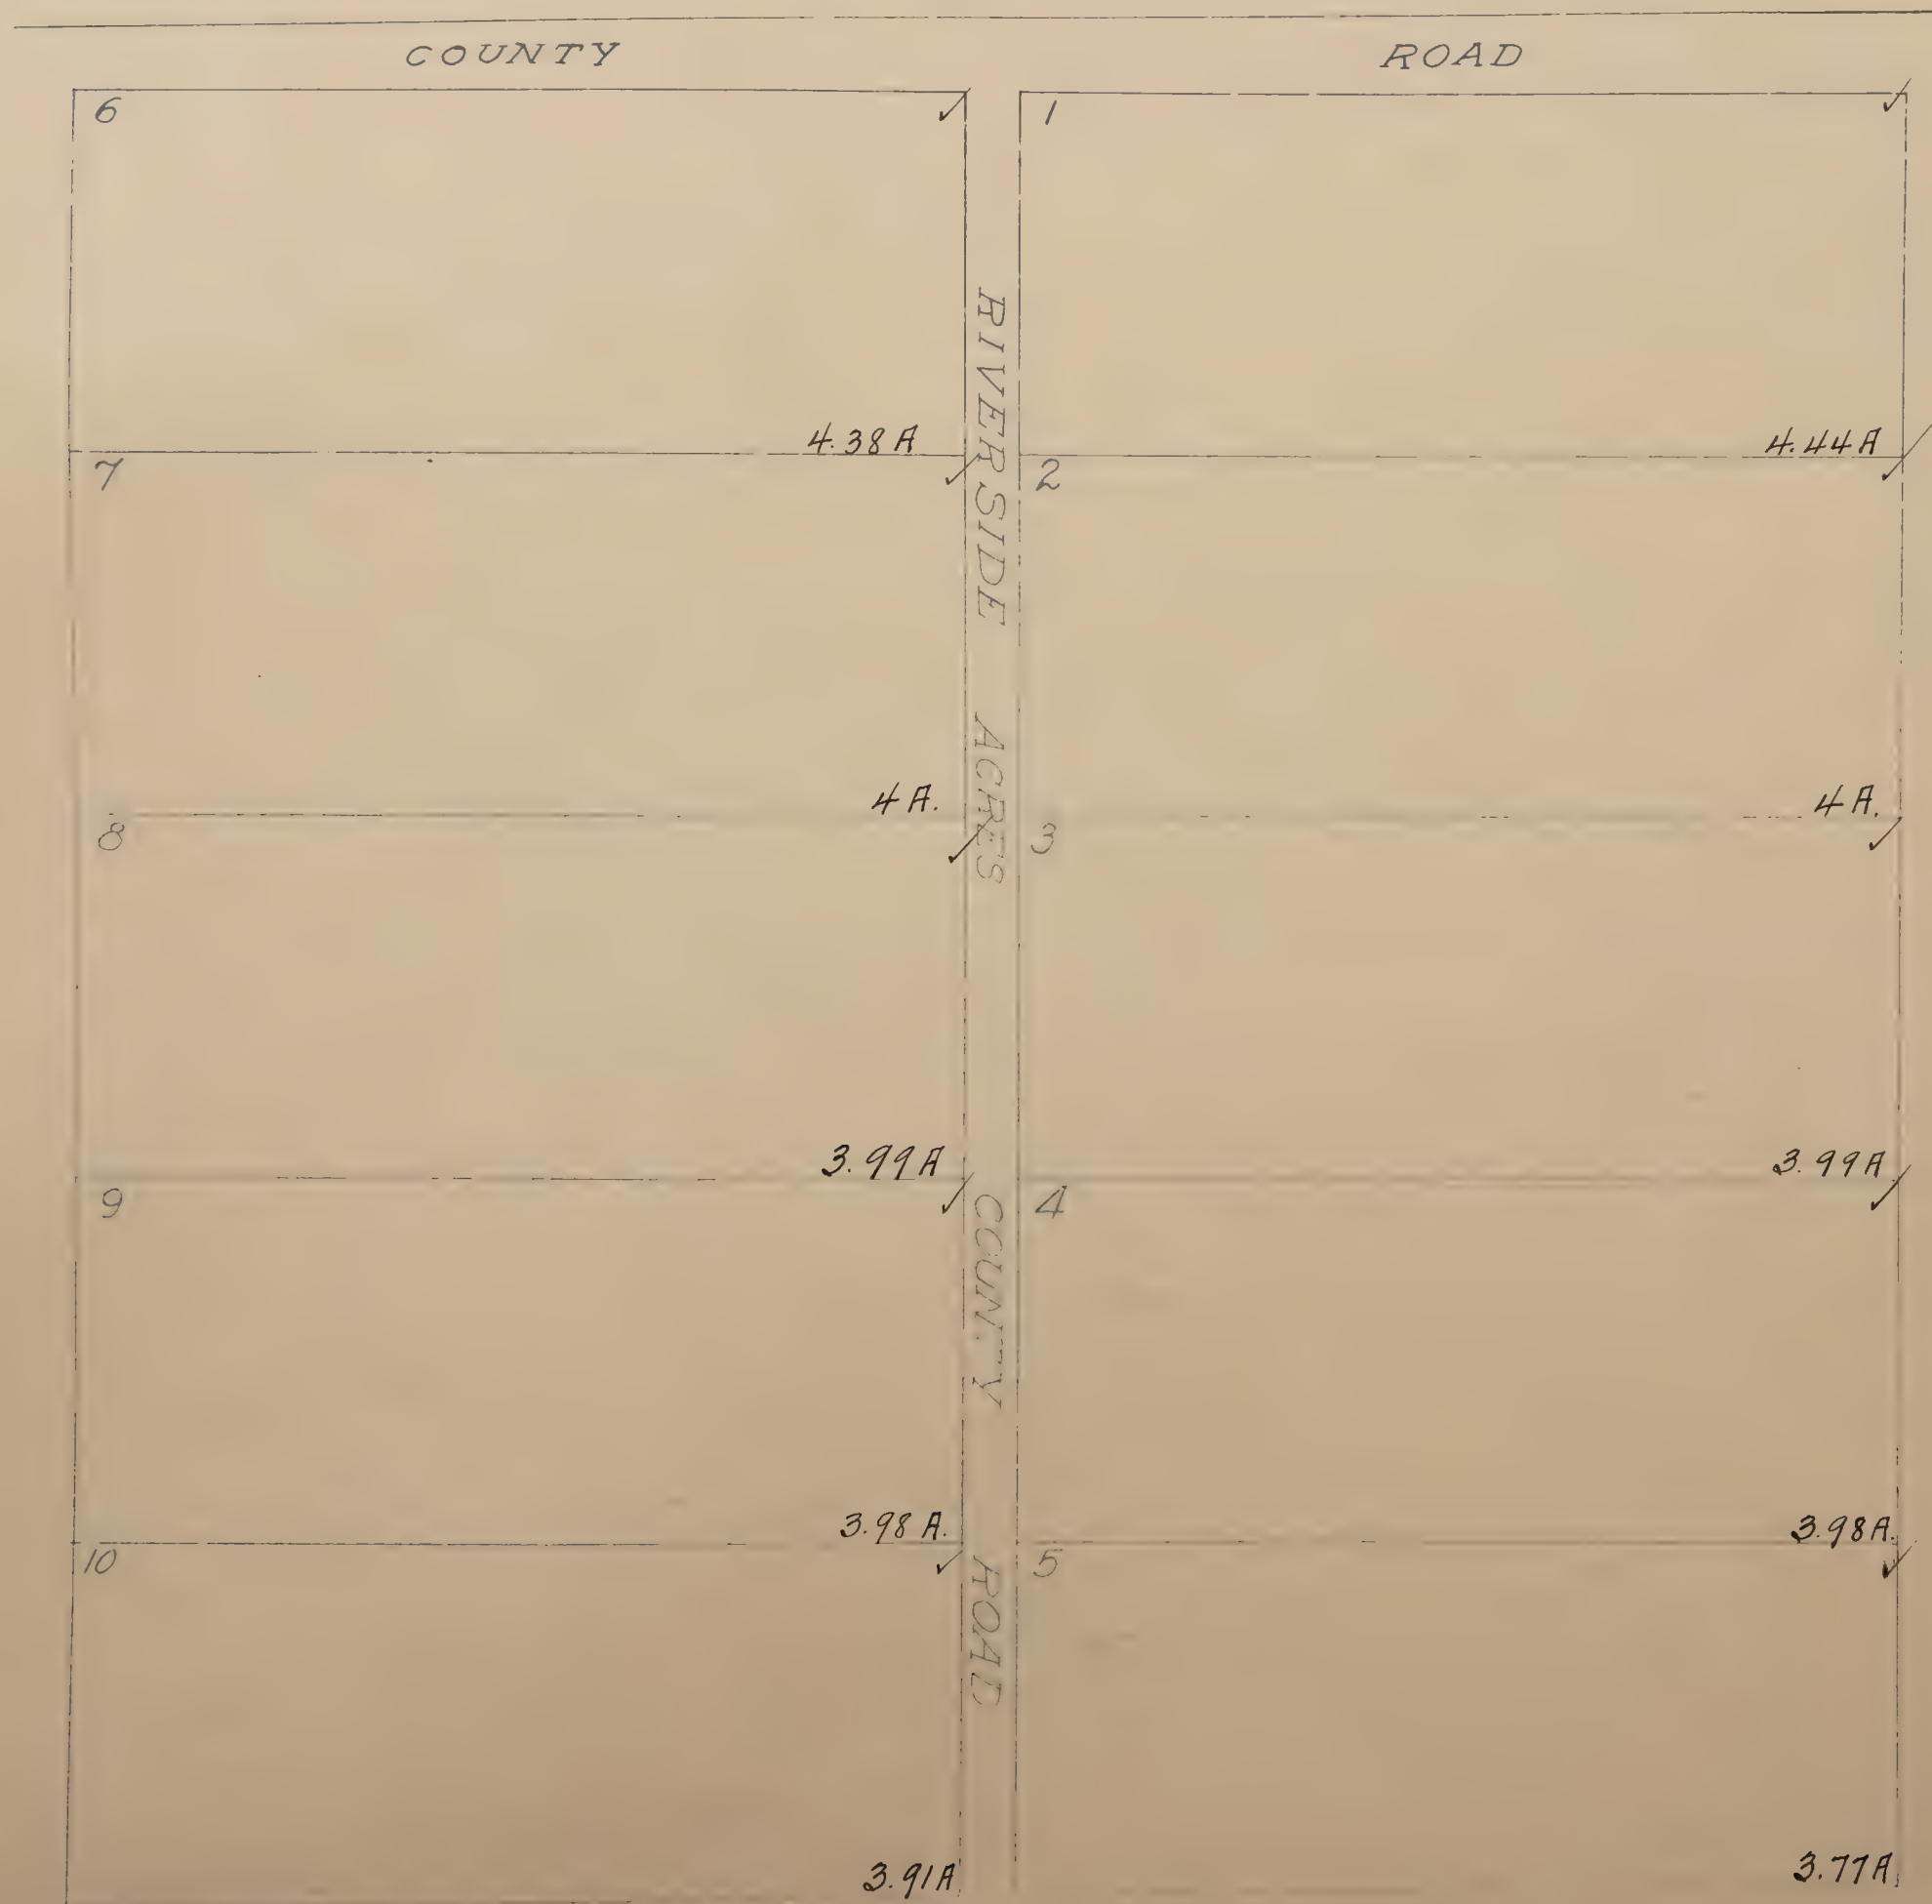

ROBLA ACRES

located in


S 1/2 Sec. 10 T.9 N. R.5 E.

Scale: 1" = 300'

Blanks to Fred G. Baird

All Lots 5 Acres unless otherwise noted

ROBLA S.D.

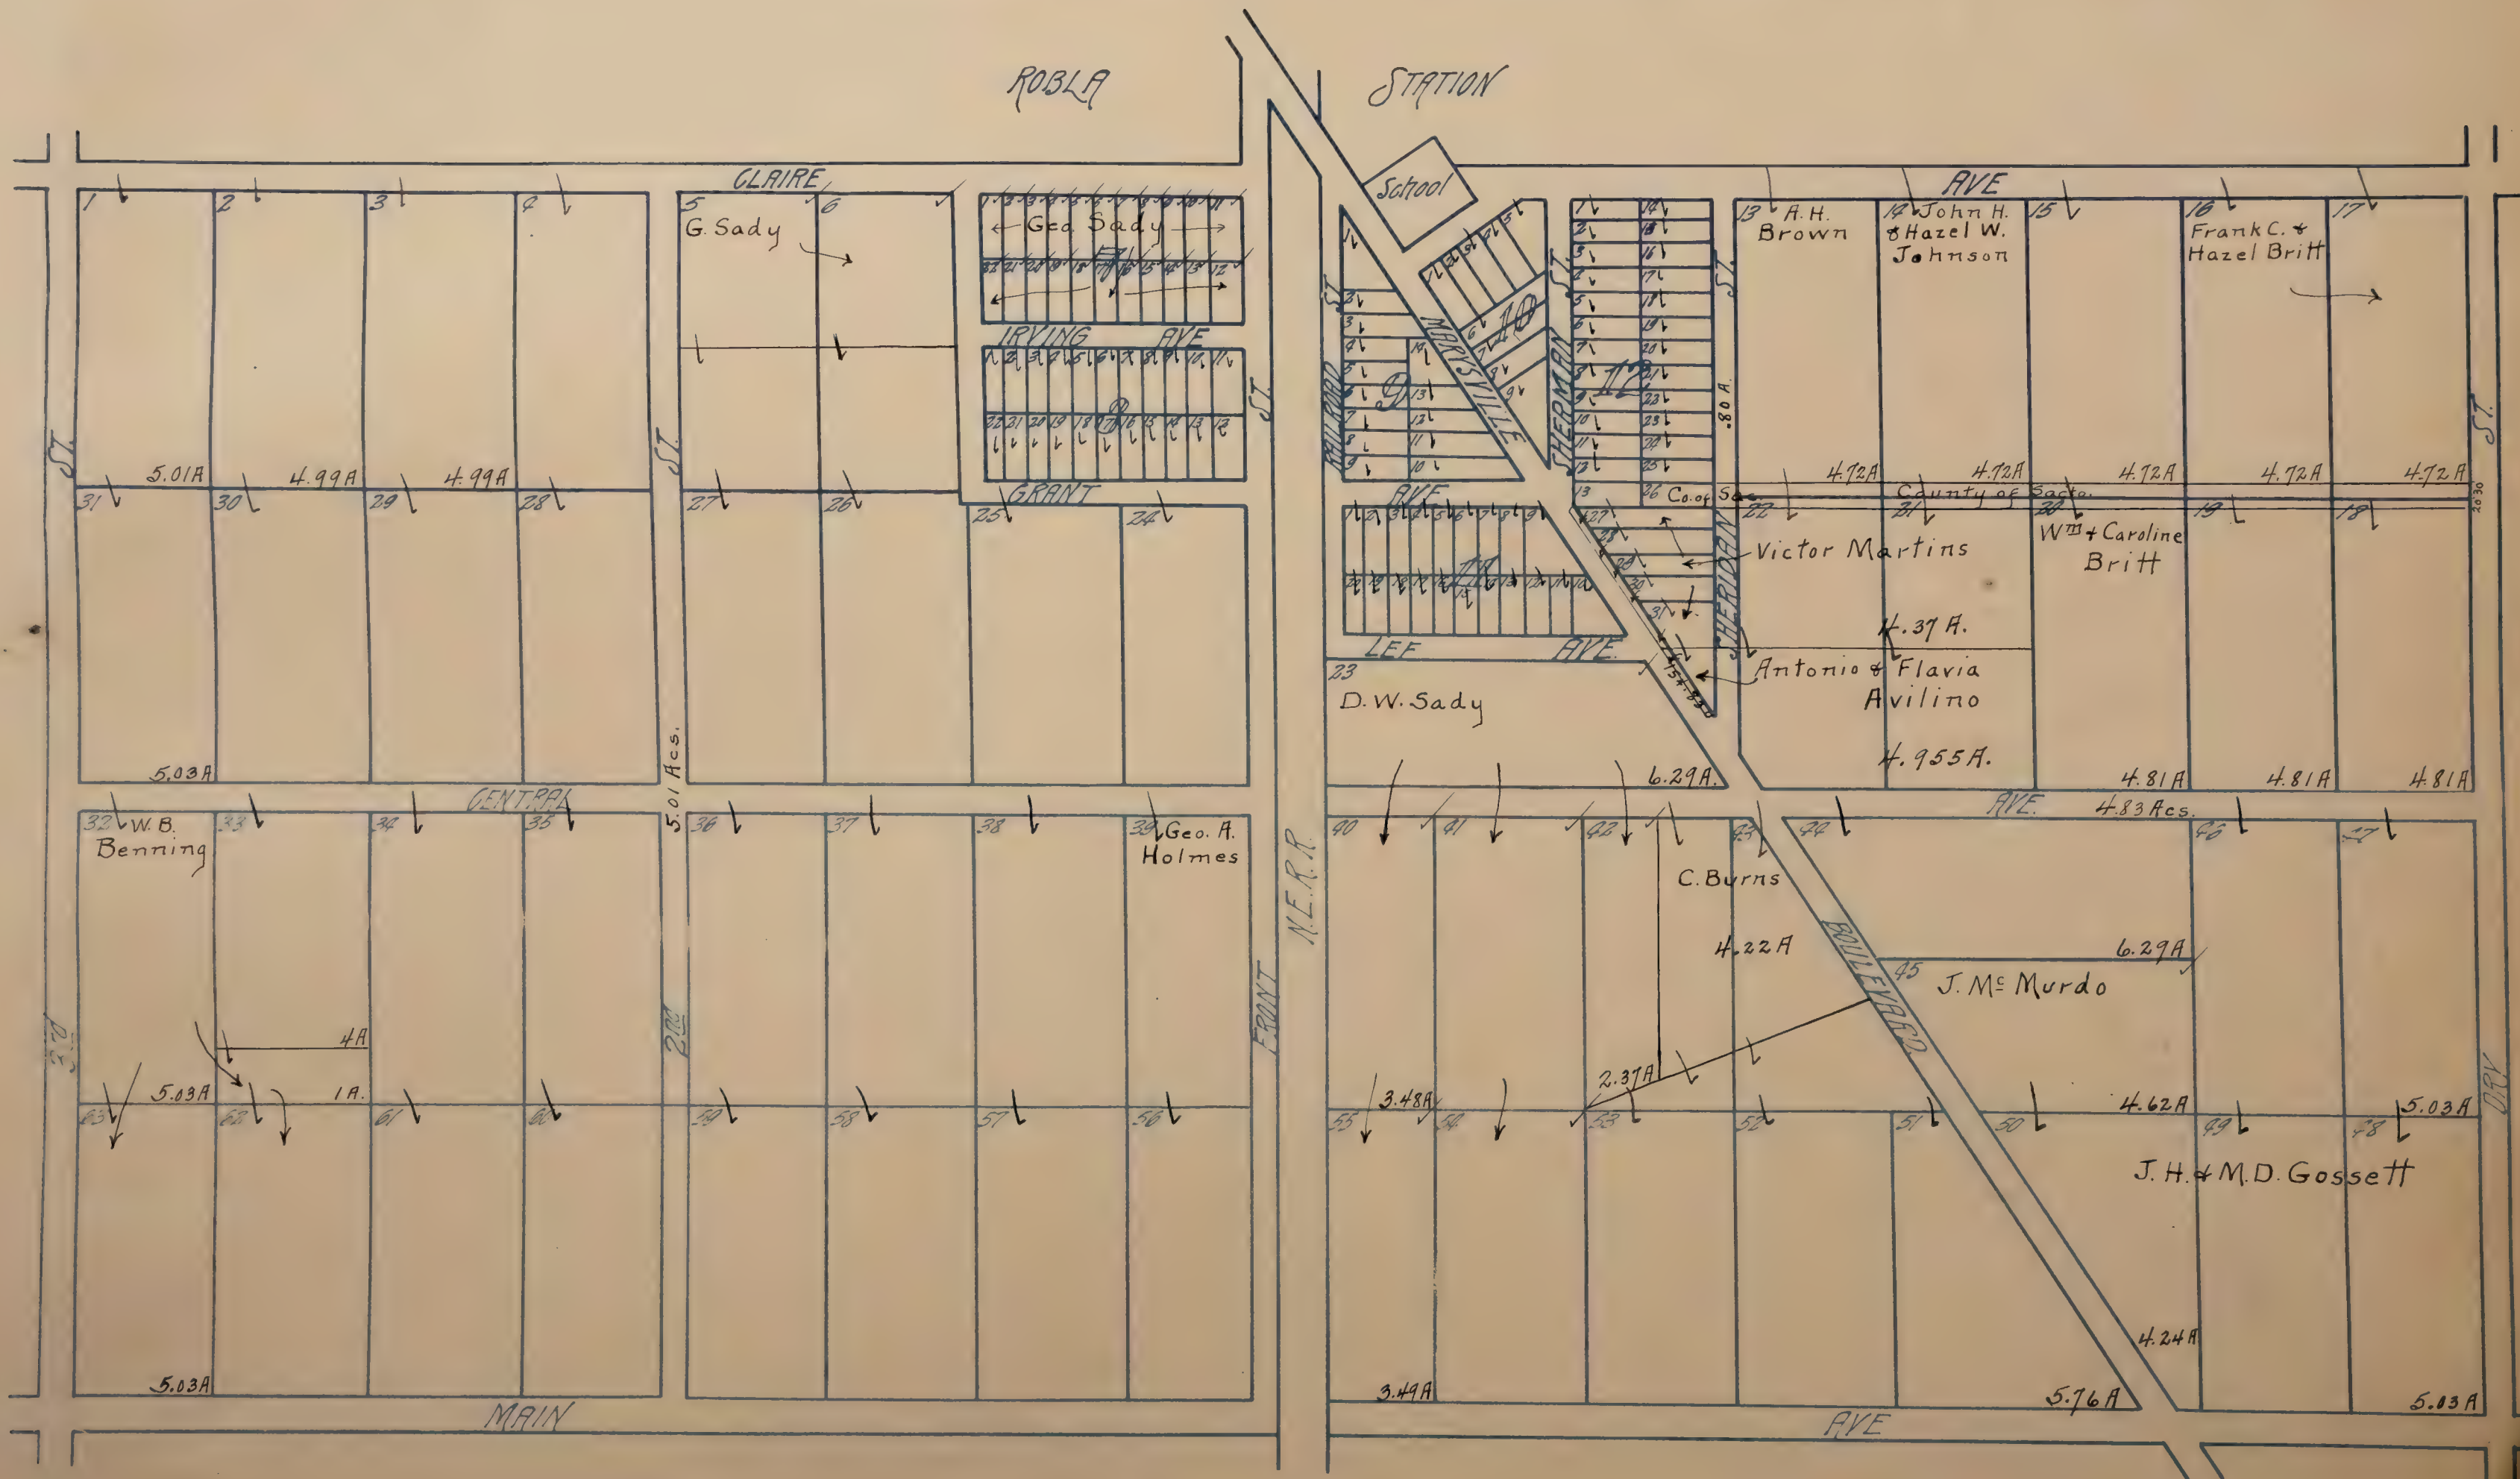

ROEMER TRACT


located in ~

N.E. 1/4 of SEC. 20 & N.W. 1/4 of SEC. 21, T. 8 N. R. 5 E.
SACRAMENTO COUNTY

Scale: 1" = 100'

All blanks to James J. Jennings

FRUIT RIDGE S.D.

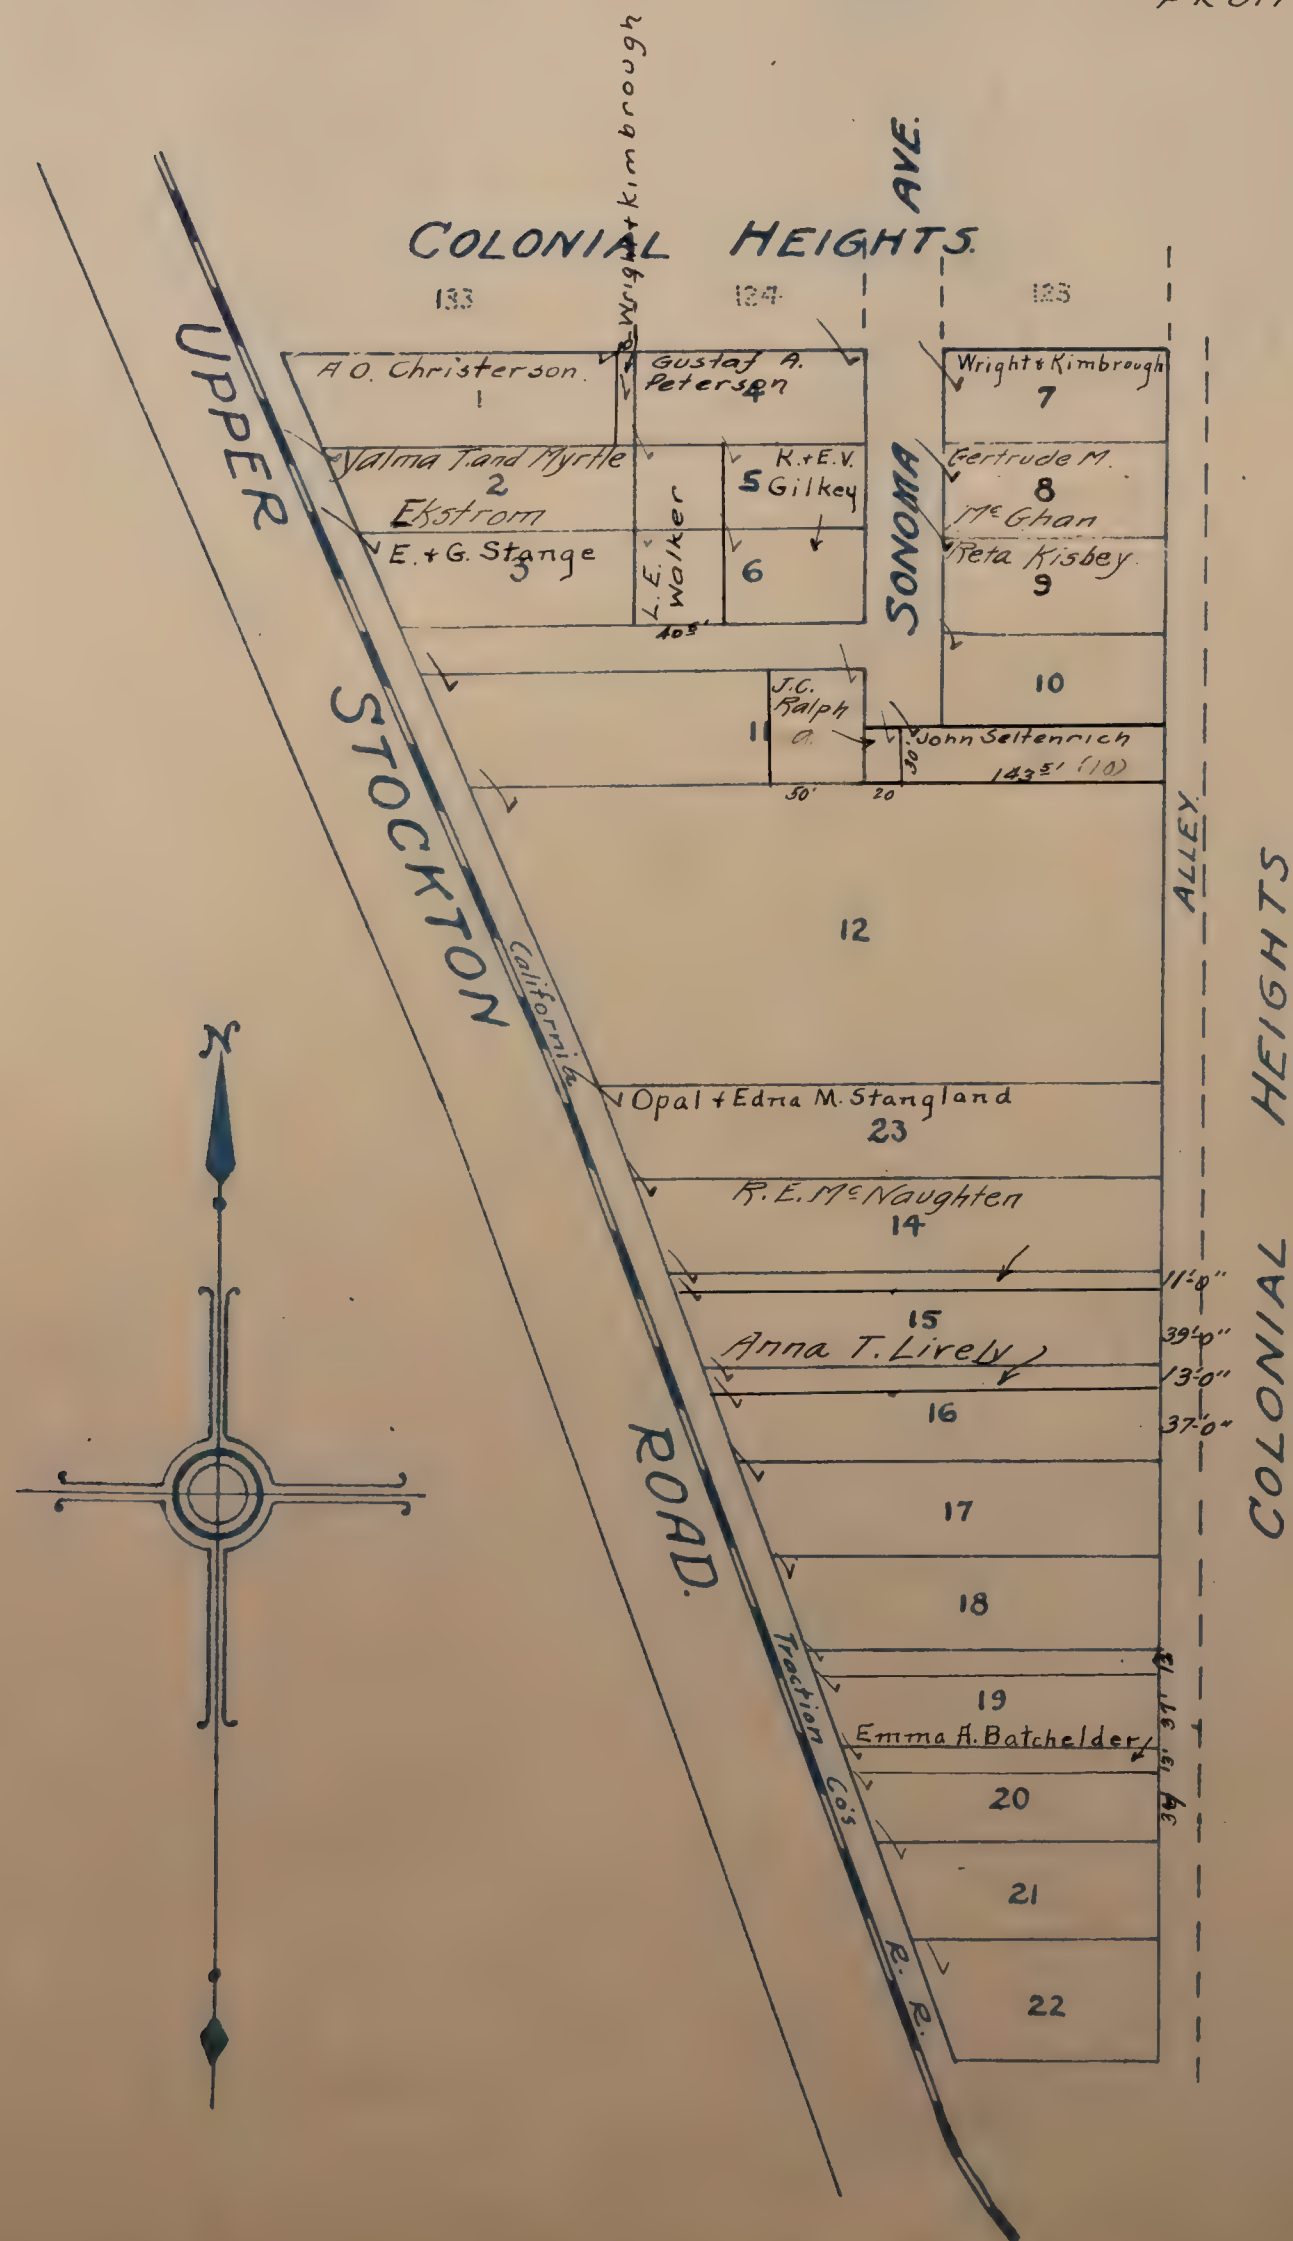

Sacto. Hts.

N.E. 1/4 of Sec. 19, T.8N.R.5E.

FRUIT RIDGE S. D.

Scale: 1"=60'

W. & K. SUBD. No 18.

DELL BARRISINOT 22 LOT

V45
Morris Plan Co.
of San Francisco

46

47

48

40

150 W^m J. Andrew

 $\sqrt{2}$

✓ F. W. Parker

✓ 55 U. L. Sutliff

✓ 54 Latourrette
Fical Co. Und $\frac{1}{2}$ int

Gastick - et als

L.C. Hunter Und 46³

✓ Latourette Fical Co.

✓ 5

2

4

2

30N3AB

BEIIFVIF

NORTH AVENUE

CENTER AVENUE

LAUREL AVENUE

[illegible]


12	Grace Mitchell	18	Fred Cooper Und 46 ³ Int. Calif. Natl. Bank Und. 53 ² Int.	20	L. B. Hinman
13	J. M. + M. Corey	19	Fred Cooper Und 46 ³ Int. Calif. Natl. Bank Und. 53 ² Int.	21	J. C. Carly Co.
14	E. H. + A. Niehaus	22	L. C. Hunter, Und 46 ³ Int. La Tourrette Fir. " 53 ² Int. Co.		
15	Grace Mitchell				
16	Wm I. Cooper				
17	W. C. Hunter Und 46 ³ Int. Cal. Natl. Bank of Sac'to.				

L.C. Hunter Und 46 ³³ Lafayette Fical Co. Und 537	J.C. Carly Co.	Albert TerHune	H.F. + M.L. Smith	A.B. Atkinson
---	----------------	----------------	-------------------	---------------

35	36	37	38	39	40	41	42
A. S. Hawk	F. D. Burleson	Latourrette Fical Co. und $\frac{1}{2}$ int.	John Caldeira	Emily B. Earle	Frank & Eliz. Kegee	H. F. & M. L. Smith	A. Meister & Sons
		Gostick et al Und $\frac{1}{2}$ int.					A. C. Coleman
							Latourrette Fical Co. Und Gostick - Und $\frac{1}{2}$ int.


SACRAMENTO HEIGHTS

FRUIT RIDGE S.D.

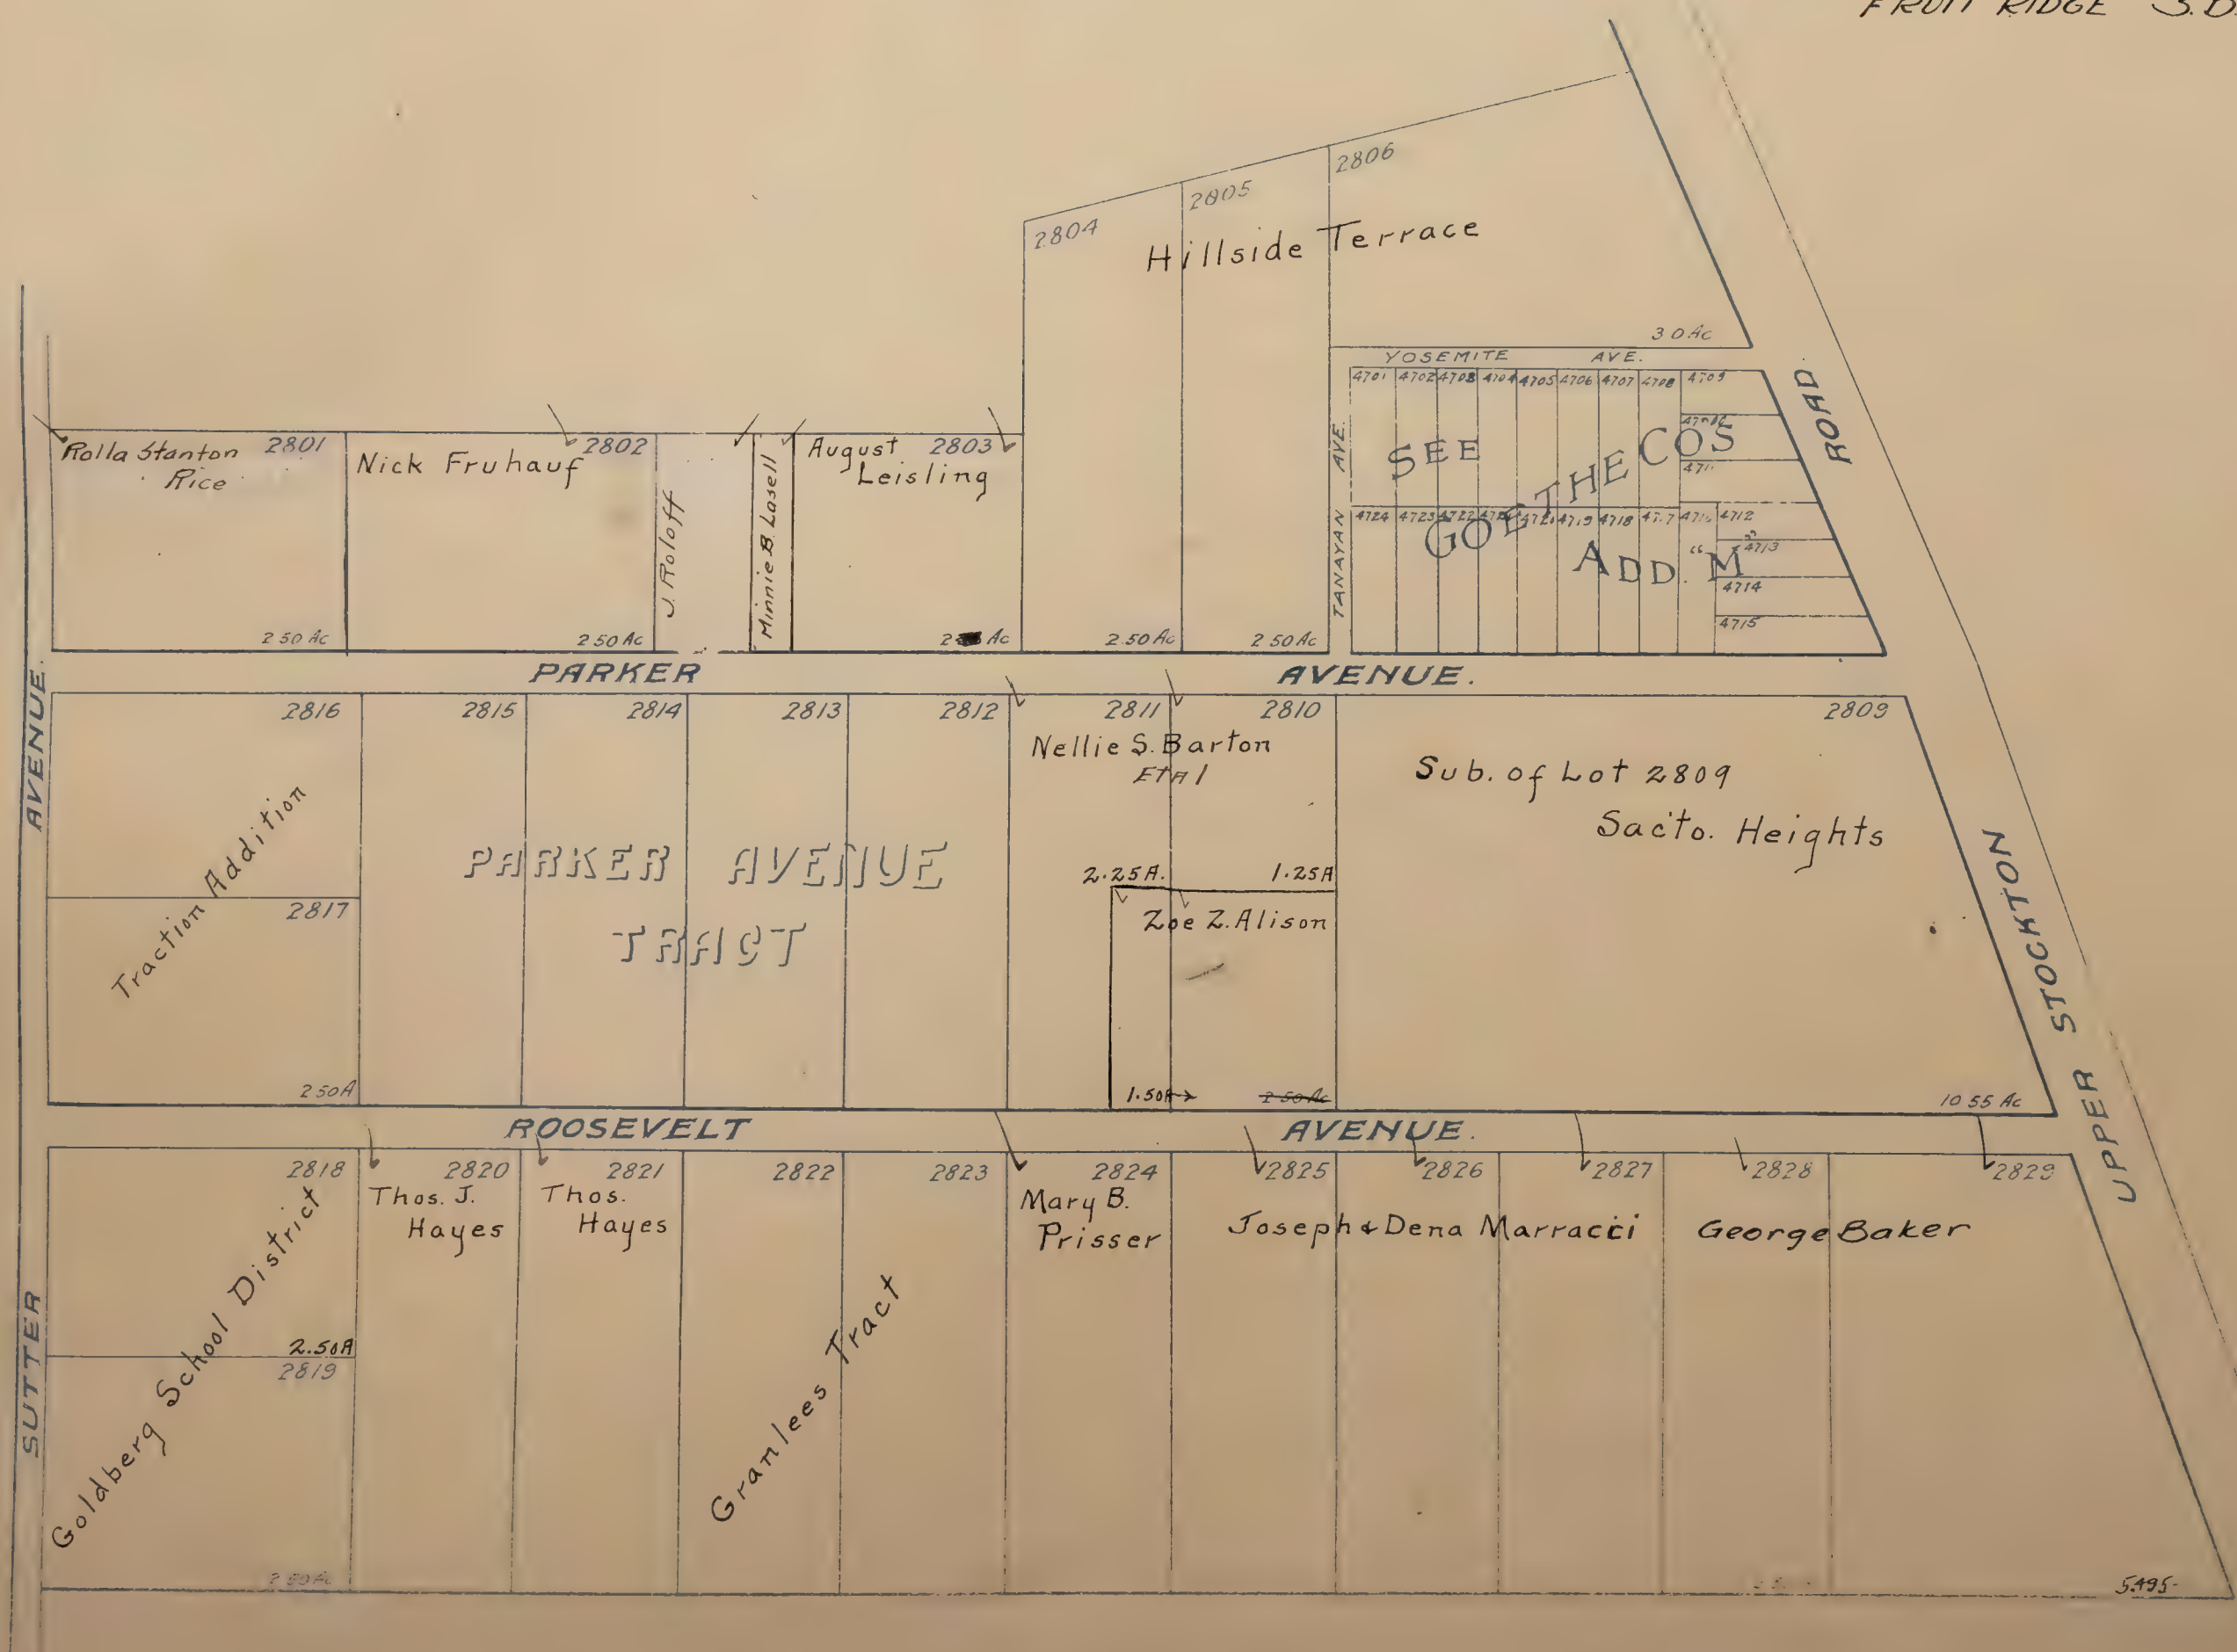

2809
OF
SACRAMENTO HEIGHTS
LOCATED IN THE
N.E. 1/4 of Sec. 20, T. 8 N., R. 5 E
Scale: 80' = 1"

FRUIT RIDGE S.D.

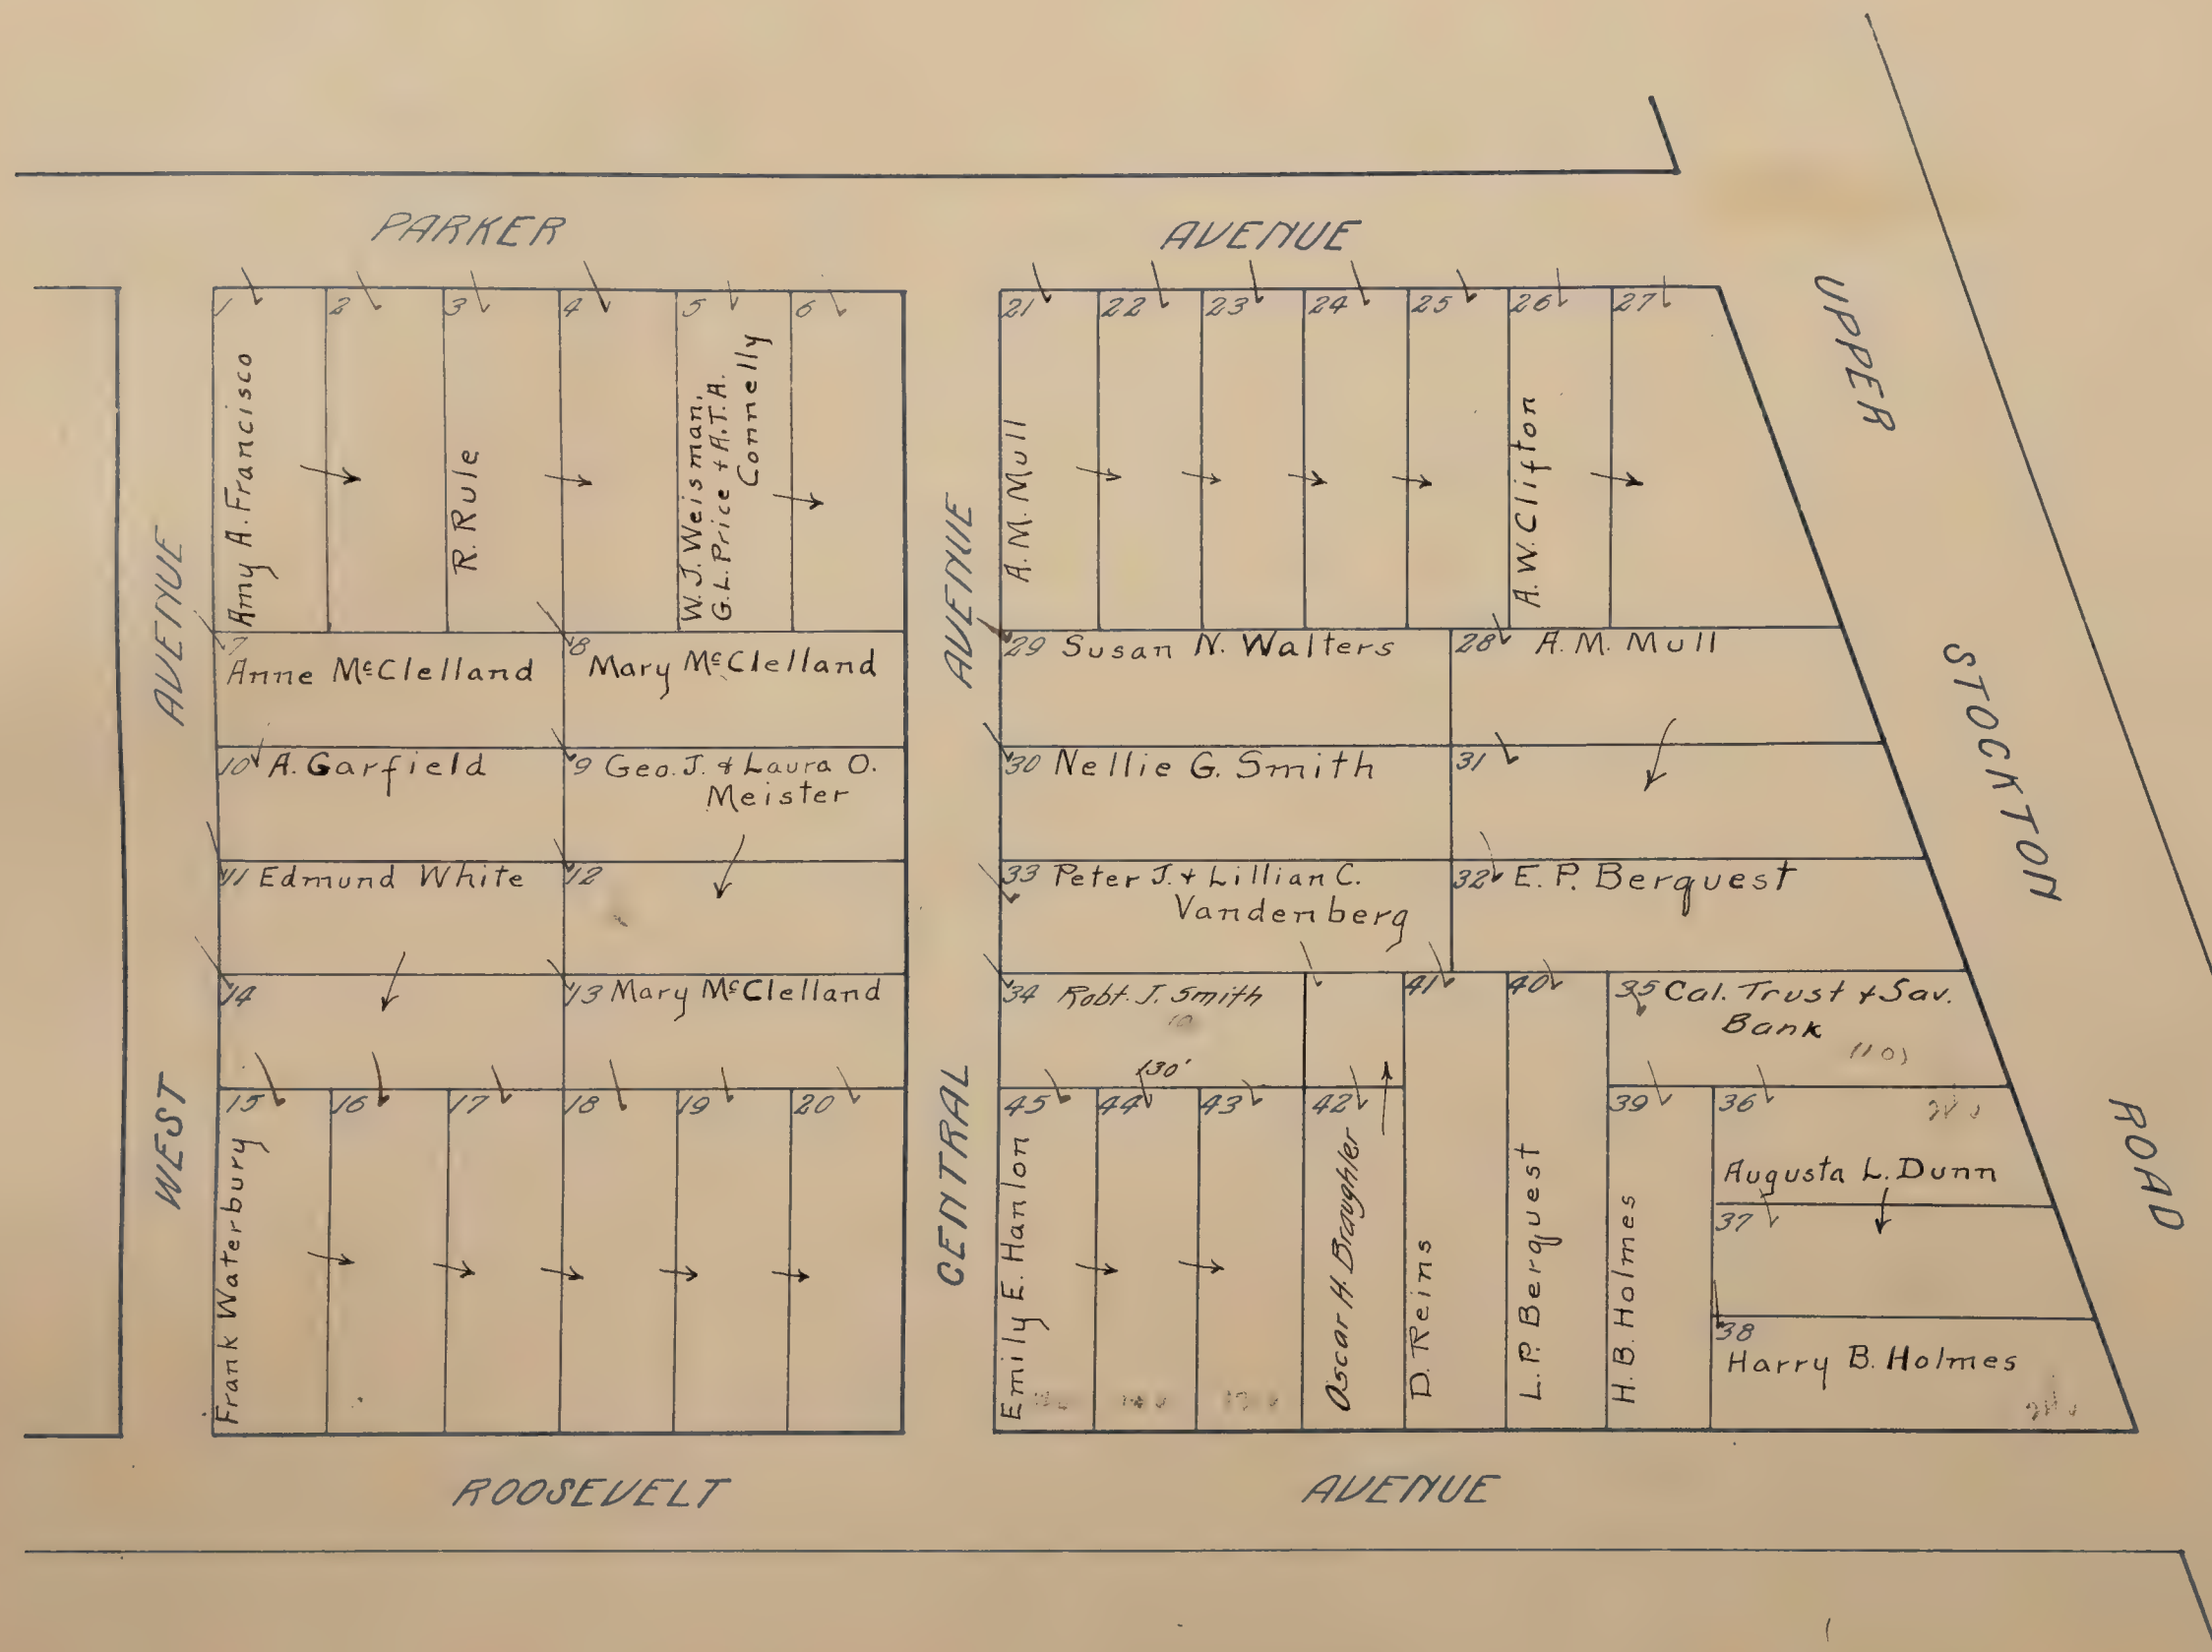

SACRAMENTO VALLEY IMPROVEMENT CO'S. SUBD. N^o 1


LOCATED IN AND CONSTITUTING A PART OF THE
E. 1/2 of Sec. 2, T.5N., R.7E.

Scale: 220' = 1"

Blanks to Marie F. Lowman

All Lots 2 1/2 Acres unless otherwise noted

LAGUNA S.D.

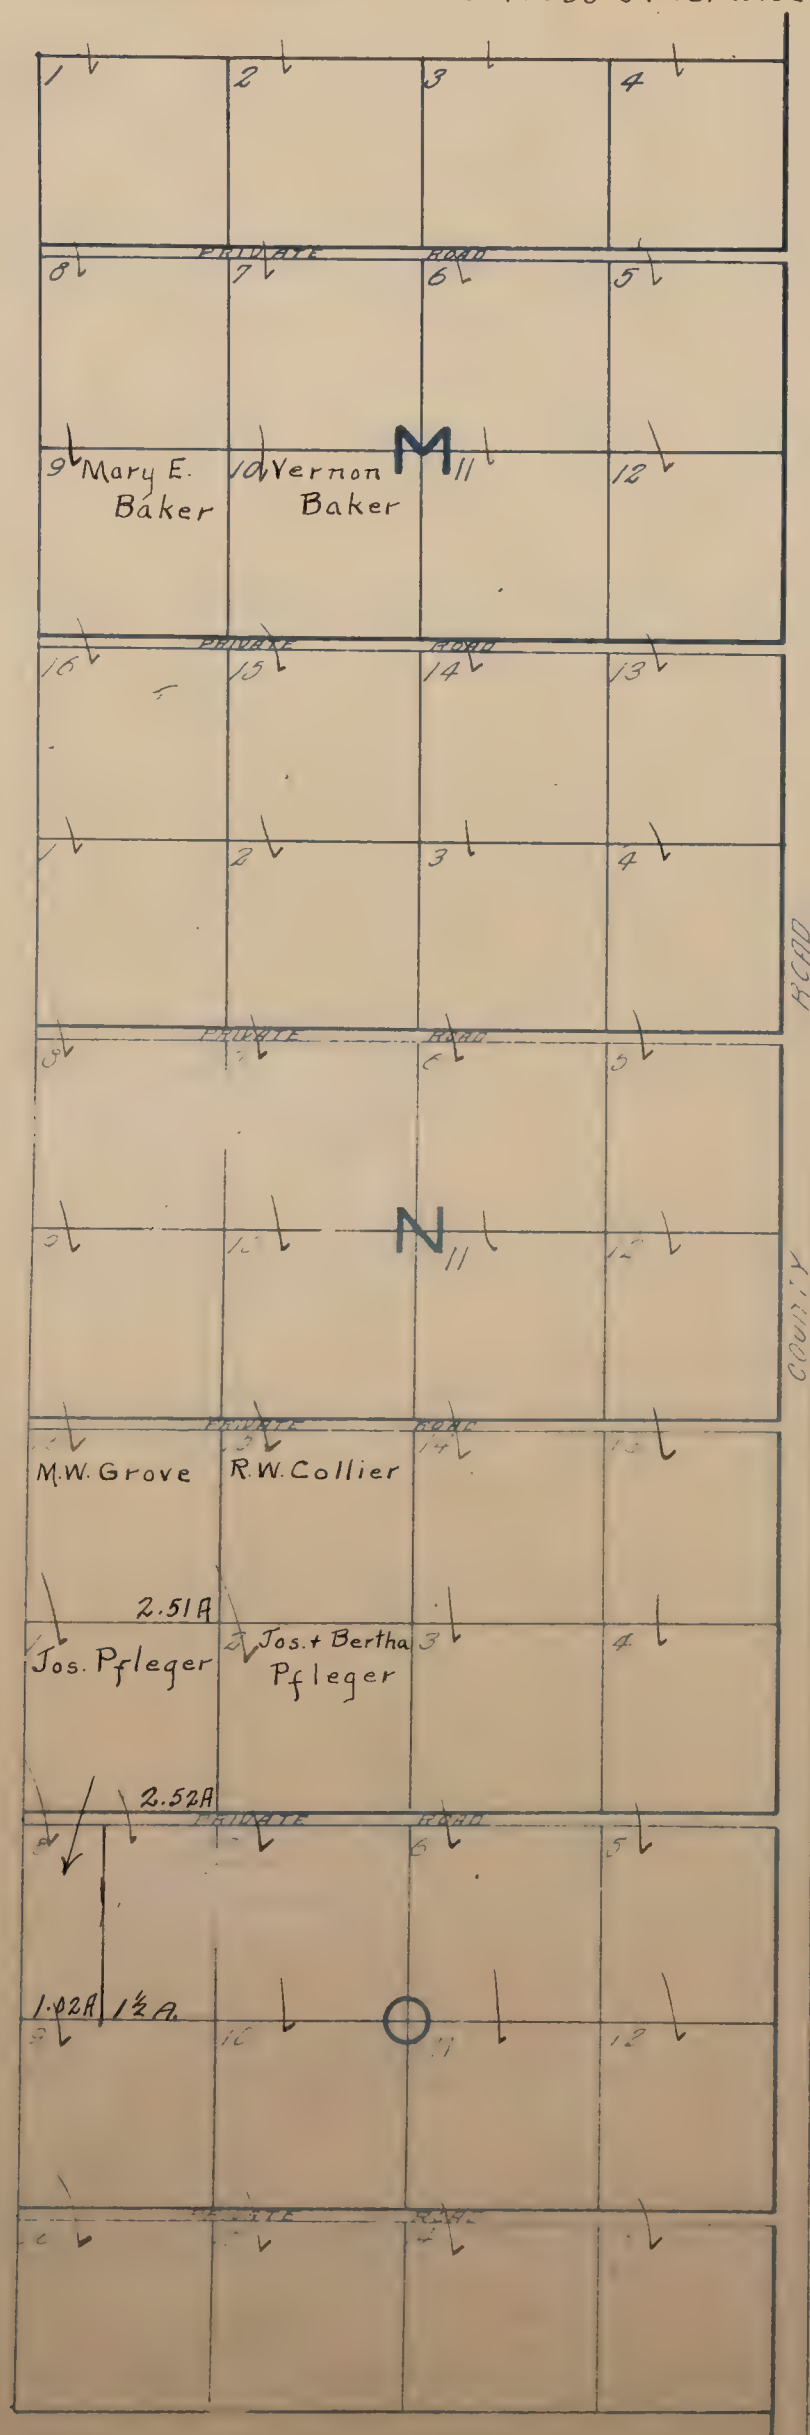

SACRAMENTO VALLEY IMPROVEMENT CO'S.

SUBDIVISION NO 2.

LOCATED IN


Sec. 2, T.5N., R.7E.

Scale: 300' = 1"

All lots 2 Acres unless otherwise noted

Lots marked L.F.Z. to Louis F. Zangerle

Laguna S.2

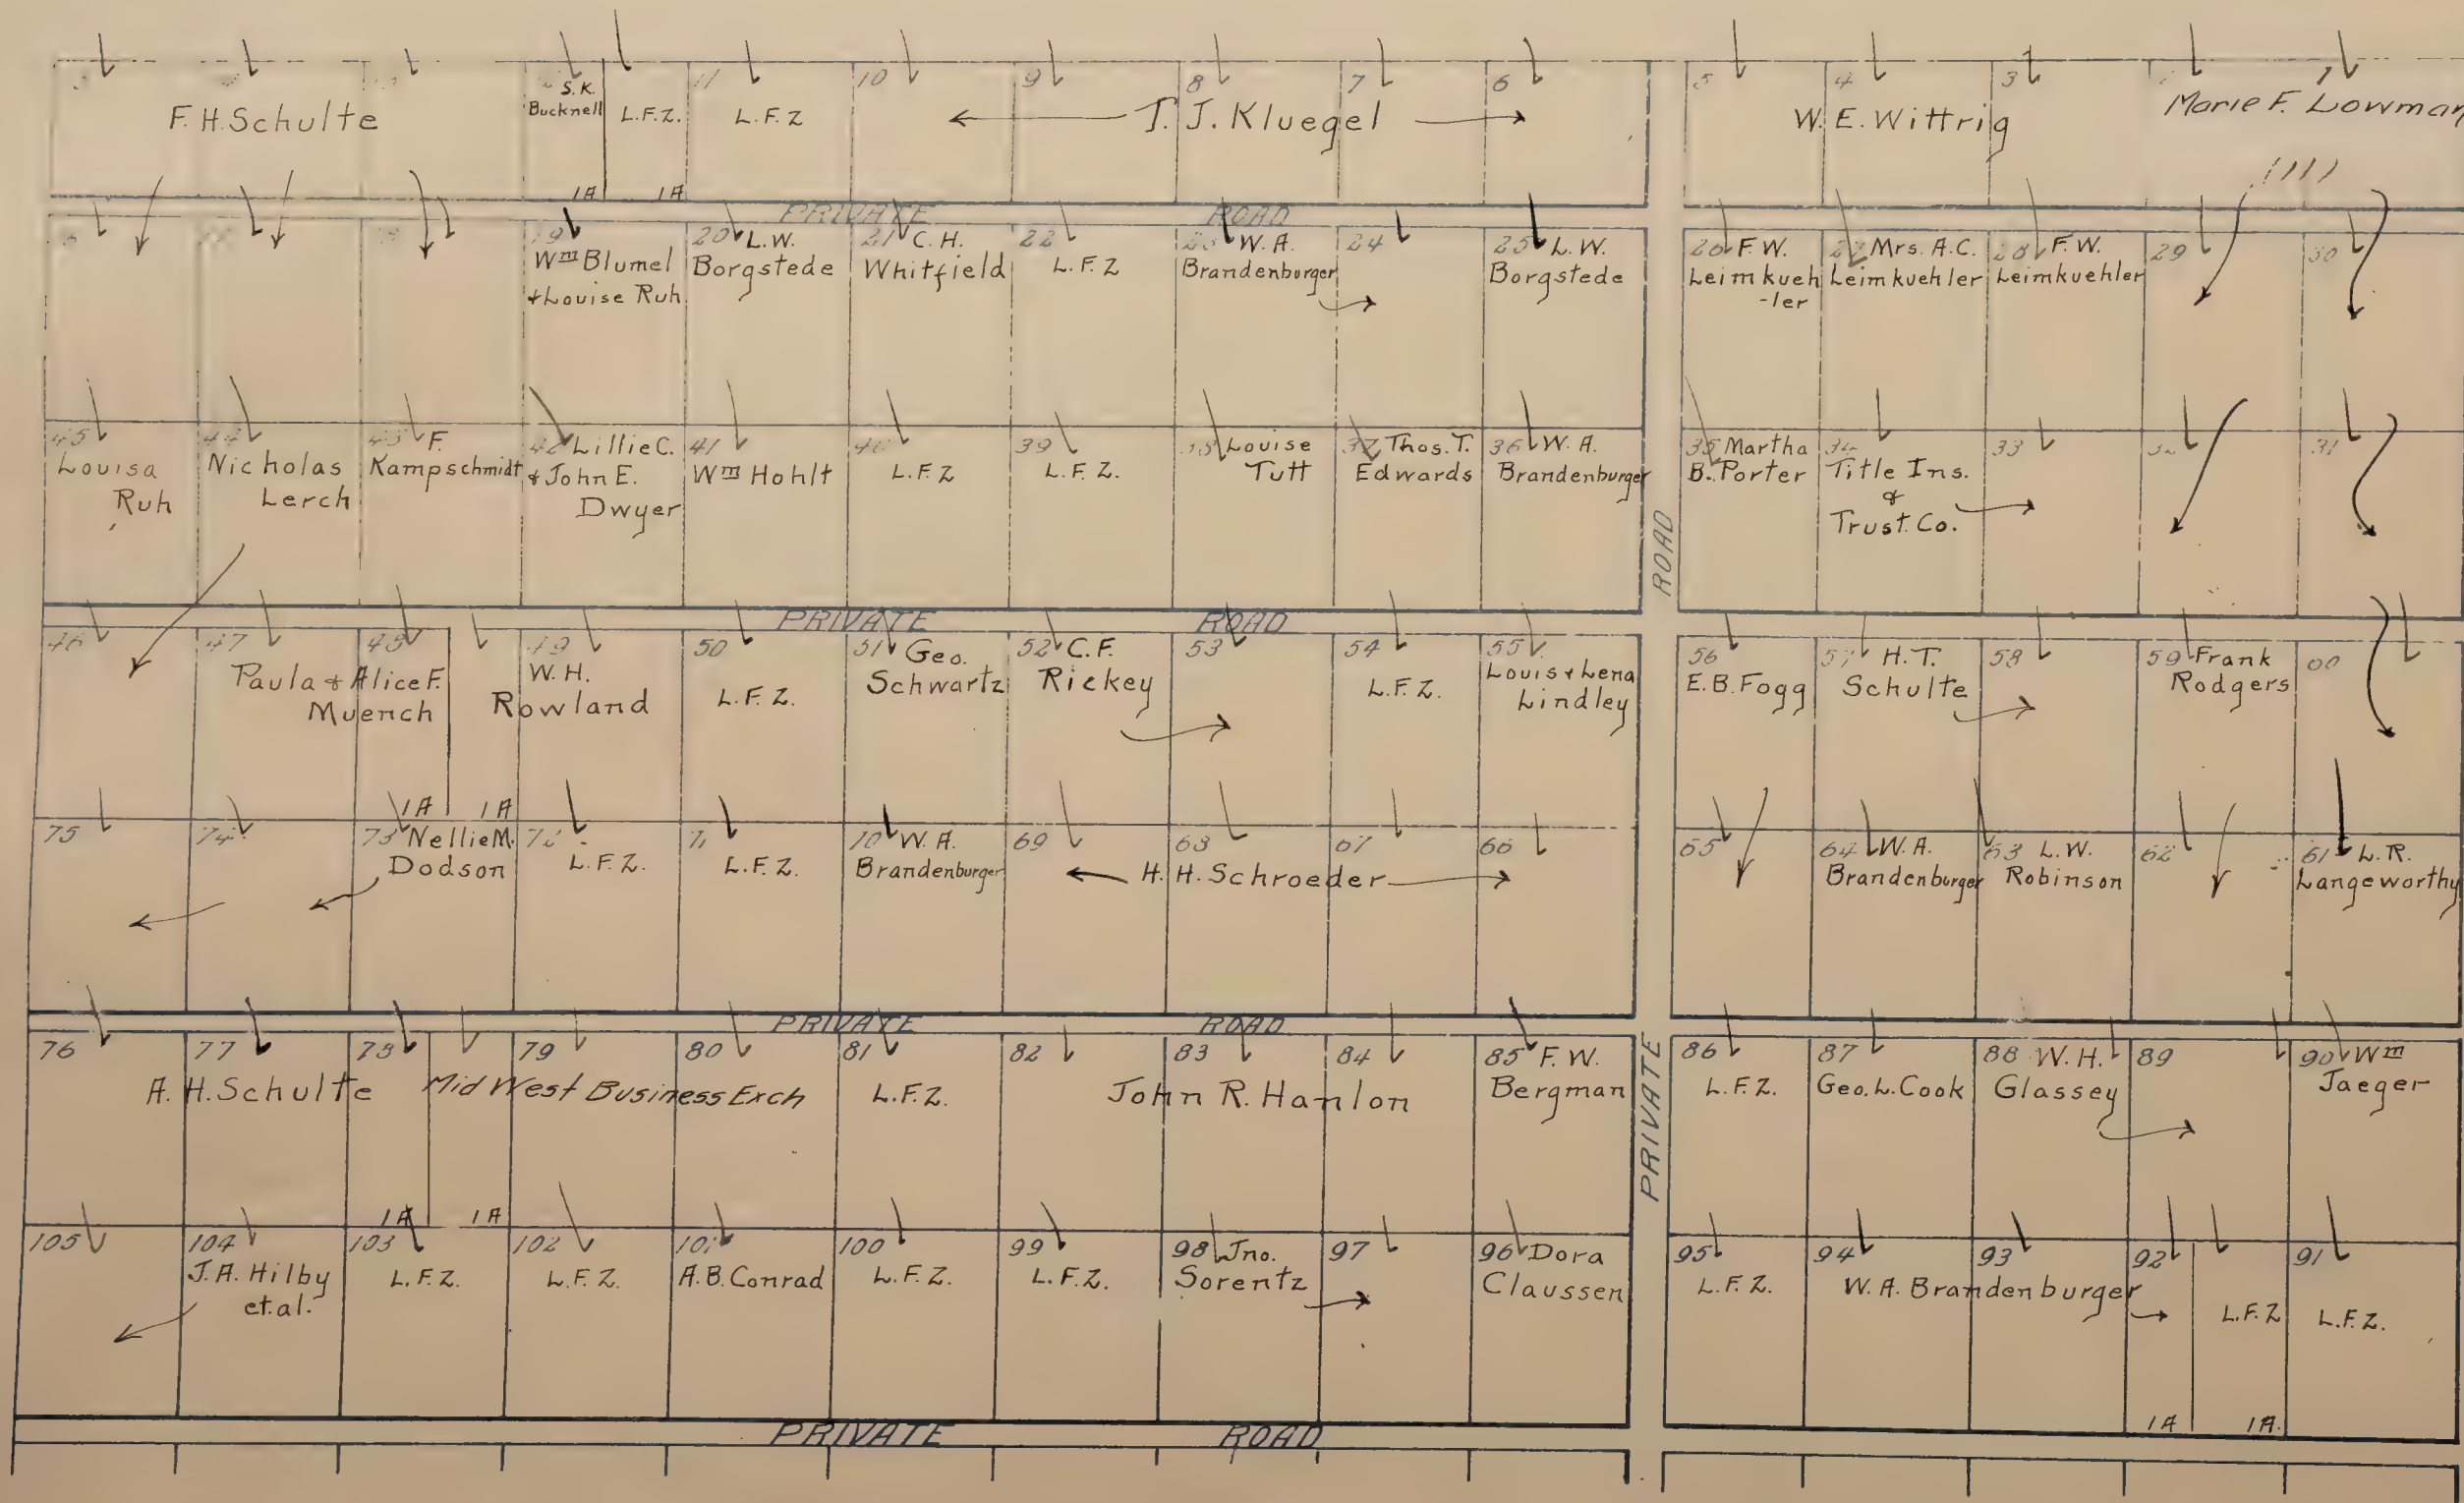

SACRAMENTO VALLEY IMPROVEMENT COS.

SUBDIVISION No 2.

LOCATED IN

Sec. 2, T.5N. R.7E.

Scale: 300 = 1"

All Lots 2 Acres unless otherwise noted
Lots marked L.F.Z. - Louis F. Zangerle

La Grange 11.7

106 Herbert W. Carey	107 W.A. Carey	108 W.A. Brandenburger	109 M.J. Reinagel	110 W.A.B.	111 W.A.B.	112 W.A.B.	113 W.A.B.	114 W.A.B.	115 Robt. W. Day
135 Peter Rhoads	134 T.H.M. Kenzie	133 Kenzie	132 Geo. H. Greer	131 Greer	130	129	128	127	126 W.A.B.
136 Otilie Stephani	137 L.F.Z.	138 H. Bode	139 L.F.Z.	140 L.F.Z.	141 Marian E. Martin	142	143 L.F.Z.	144 L.F.Z.	145 L.F.Z.
165 W.A.B.	164 W.A.B.	163 W.A.B.	162 W.A.B.	161 W.A.B.	160	159	158 L.F.Z.	157 L.F.Z.	156
166 O.C. Bauer	167 H.W. Buecker	168 L.F.Z.	169 Walter J. Jenkins	170 L.F.Z.	171 L.F.Z.	172 L.F.Z.	173 L.F.Z.	174 L.F.Z.	175 L.F.Z.
200 L.F.Z.	199 L.F.Z.	198 L.F.Z.	197 L.F.Z.	196 L.F.Z.	195	194 Blanche W. Altheimer	193	192	191
201	202	203	204	205	206 H.C. Prinzler	207	208	209 S.P. Jones	210 Robt. H. Johnson
240	239	238	237	236	235	234	233 Wm + Edyth Deel	232 Wm A. Deel	231 Anna Thomas
241 N.H. Faust	242 W.C. Coles	243 Angus Pabst	244	245 Joe Neid	246 L.F.Z.	247 L.F.Z.	248 L.F.Z.	249 W.A.B.	250 Jno. Leggett

SACRAMENTO VALLEY IMPROVEMENT CO'S.

SUBDIVISION No 2.


LOCATED IN

Sec. 2, T.5N., R.7E.

Scale: 300' = 1"

All Lots 2 Acres unless otherwise noted

Lots marked L.F.Z.: Louis F Zangerle, W.A.B.: W.A. Brandenburger Laguna S.D.

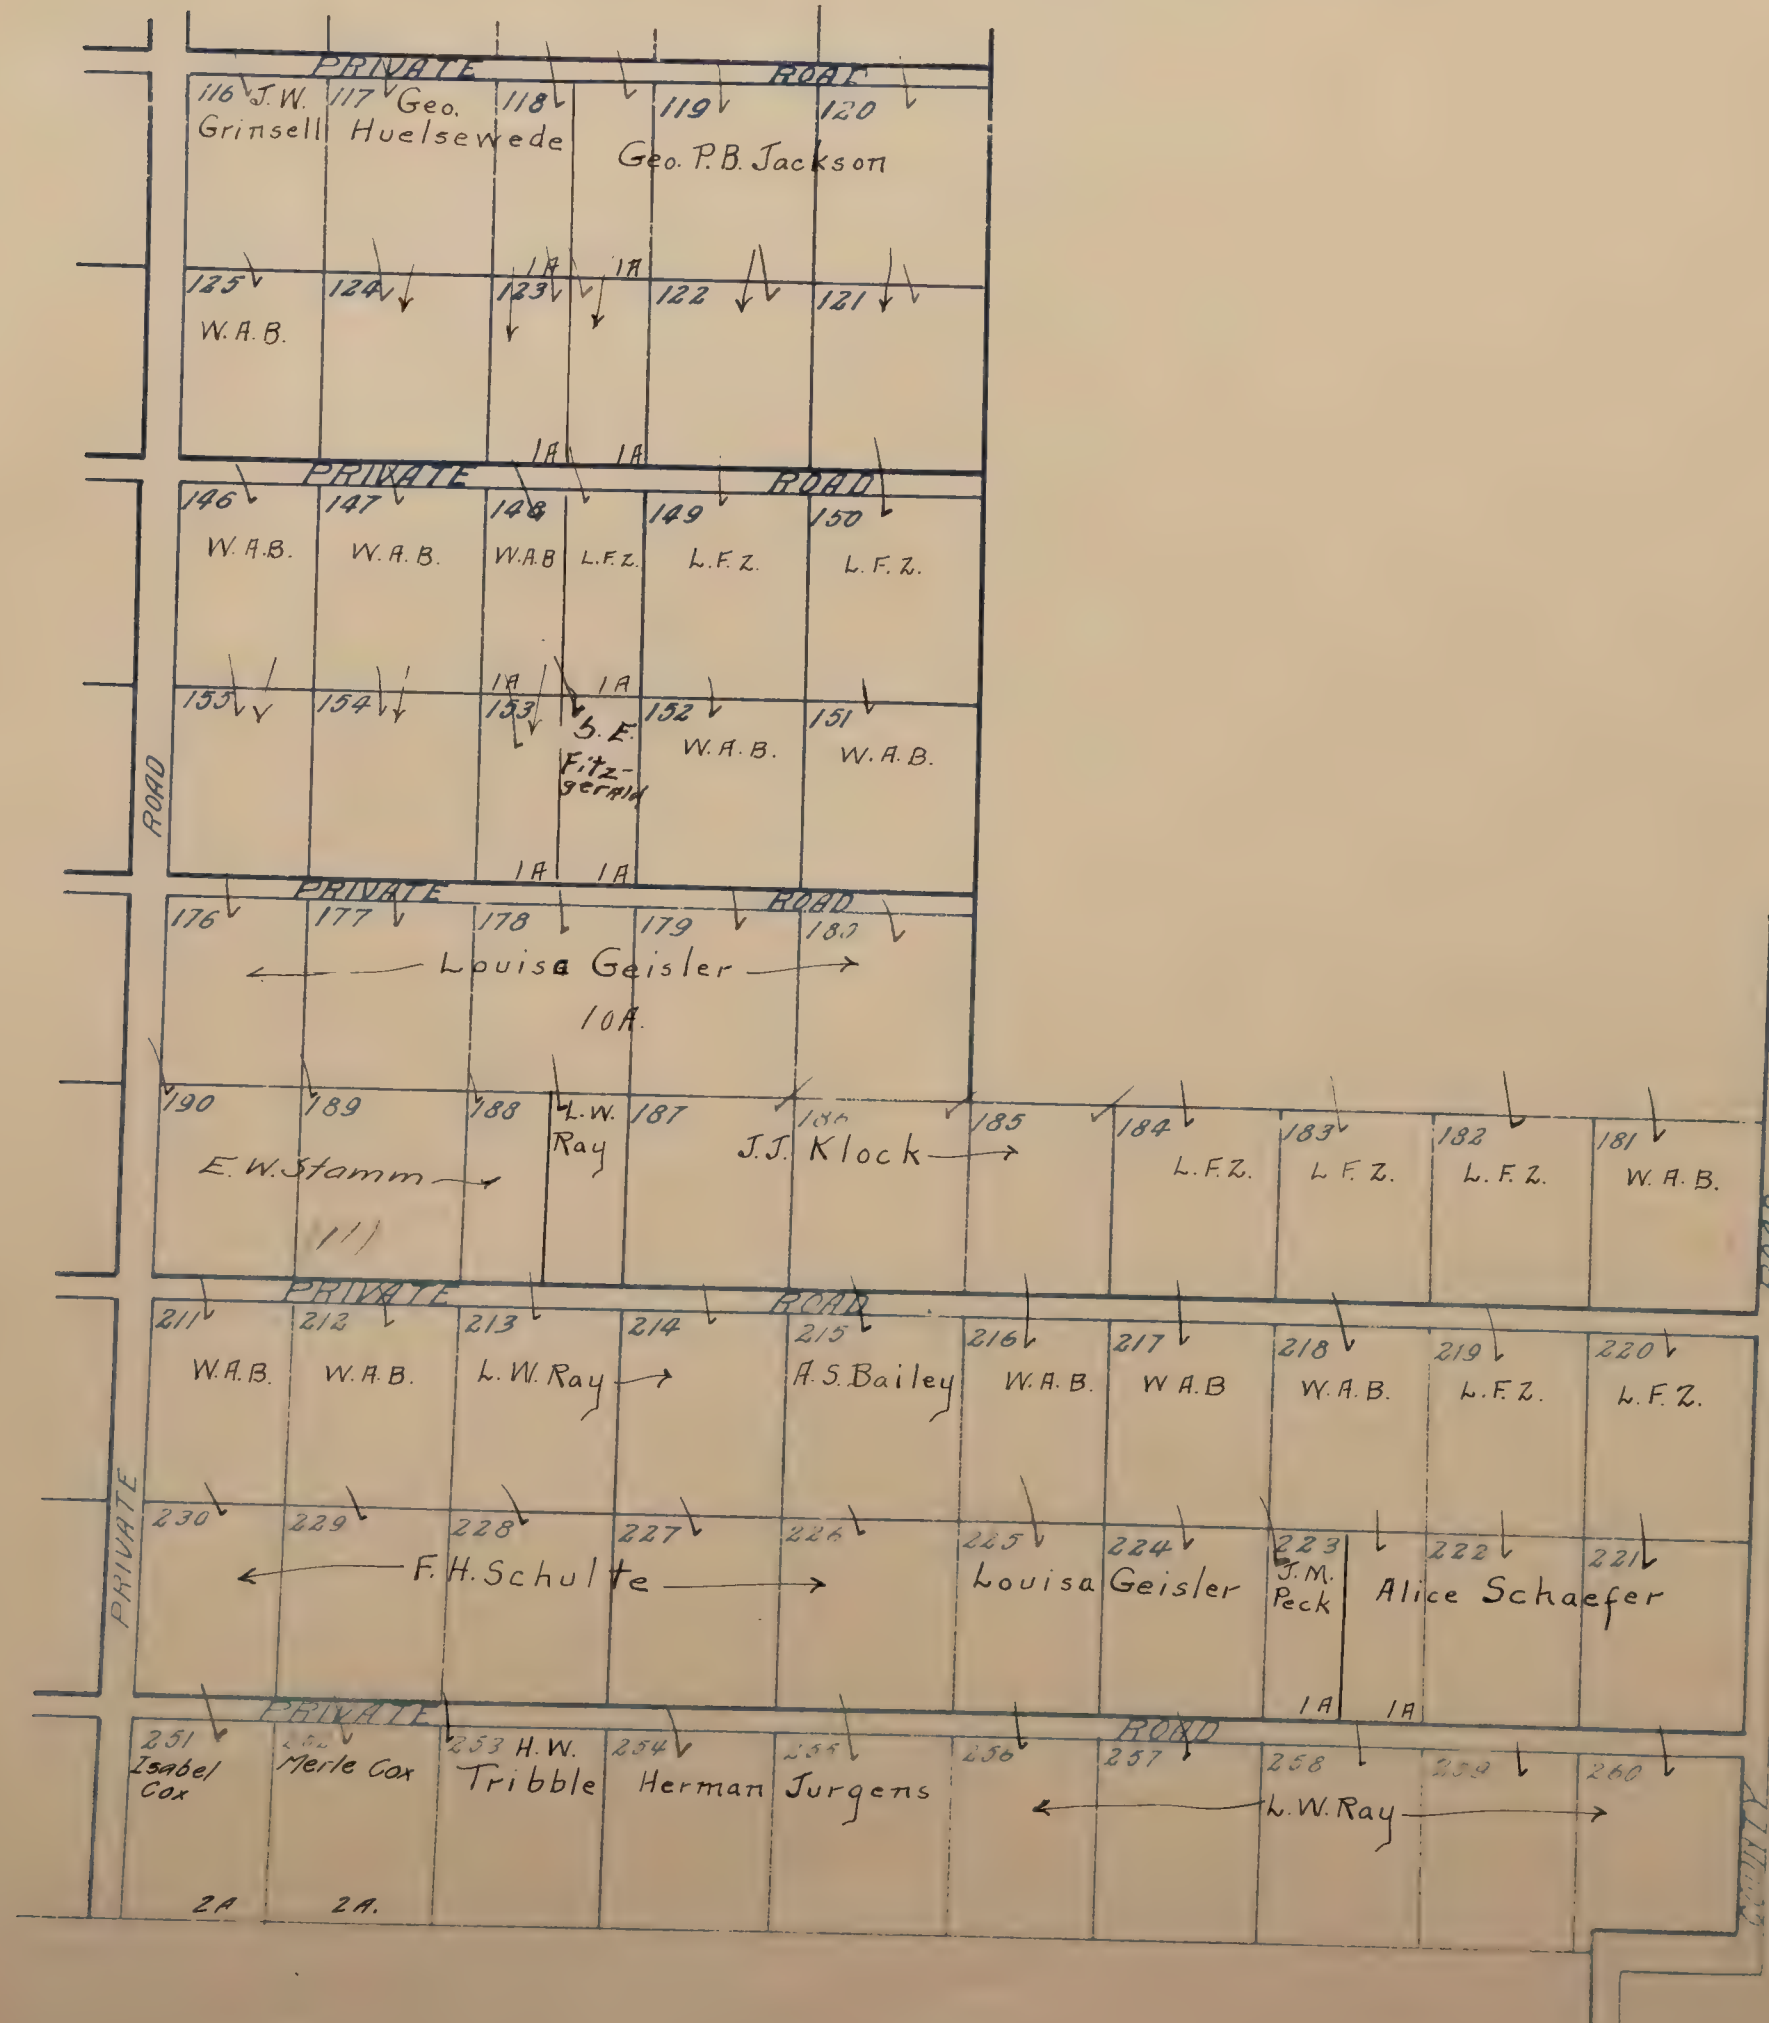

SACRAMENTO VALLEY IMPROVEMENT CO'S.

SUBDIVISION NO 3.

BEING THE

E. 1/2 of Sec. 36, T. 6 N., R. 7 E.


Scale: 6chs.=1"

All Lots 2 Acres unless otherwise noted

Lots marked L.F.Z.: L.F. Zangerle - W.A.B.: W.A. Brandenburger

Laguna S.D.

CLAY

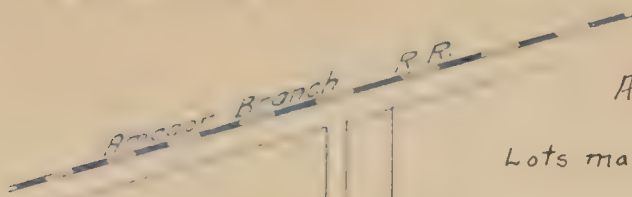

10	9	8	7	6	5	4	3	2	1
					L.F.Z.	L.F.Z.	Roy V. Floy F. Seltzer	Chas. E. Keth	Geo. A. Burns
11	12	13	14	15	16	17	18	19	20
					Geo. S. Root	F.W. Beinke	J.C. Busach		2.03A
21	22	23	24	25	26	27	28	29	30
					W.A.B. Baeppler	Mike O'Hagan	L.F.Z.	Geo. B. Conover	2.03A
31	32	33	34	35	36	37	38	39	40
					Emil Immenhausen	W.A.B. McKenzie	C.I. Theresa Koch	Geo. A. Koch	2.14A
41	42	43	44	45	46	47	48	49	50
									2.04A
51	52	53	54	55	56	57	58	59	60
									2.04A
61	62	63	64	65	66	67	68	69	70
									2.05A
71	72	73	74	75	76	77	78	79	80
									2.05A
81	82	83	84	85	86	87	88	89	90
									2.05A
91	92	93	94	95	96	97	98	99	100
									2.05A
101	102	103	104	105	106	107	108	109	110
									2.06A
111	112	113	114	115	116	117	118	119	120
									2.06A
121	122	123	124	125	126	127	128	129	130
									2.07A
131	132	133	134	135	136	137	138	139	140
									2.07A
141	142	143	144	145	146	147	148	149	150
									2.07A
151	152	153	154	155	156	157	158	159	160
									2.10A

These lots in
Township of
Clay

ROAD

AVENUE

AVENUE

ROAD

SACRAMENTO VALLEY IMPROVEMENT CO'S. SUBD. N^o4

LOCATED IN THE
W. 1/2 of Sec. 6, T. 5N., R. 8E.

Scale: 6 Chs = 1"

Lots marked L.F.Z. to L.F. Zangerle - W.A.B. W.A. Brandenburger
All Lots 2 Acres unless otherwise noted

Laguna, S.D.


0 [✓] H.P. Moore	8 [✓] W.A.B.	7 [✓] W.A.B.	6 [✓] W.H. Buescher	5 [✓] W. Wegener	4 [✓] L.F.Z.	3 [✓] L.F.Z.	2 [✓] C.A. Tuttle	1 [✓] Cath. H. Rush
10 [✓] D.F. Russell	11 [✓] ↓	12 [✓] ↓	13 [✓] L.F.Z.	14 [✓] Anna Reid	15 [✓] ↓	16 [✓] W.A.B.	17 [✓] C. Schuerman	18 [✓] Cath. H. Rush
27 [✓] L.F.Z.	26 [✓] L.F.Z.	25 [✓] W.A.B.	24 [✓] Geo.C. Henry	23 [✓] W.A. Brandenburger	22 [✓] ↓	21 [✓] Loverine Looman	20 [✓] W.A.B.	19 [✓] W.A.B.
28 [✓] F.W. Schulte	29 [✓] A. Chaine	30 [✓] J.T. Belk	31 [✓] Fred W. + Clarence Thurston	32 [✓] ↓	33 [✓] ↓	34 [✓] L.F.Z.	35 [✓] J.E. Troutman	36 [✓] L.F.Z.
43 [✓] Aug. W. Bohm	44 [✓] L.F.Z.	43 [✓] L.F.Z.	42 [✓] E. Lee Renno	41 [✓] J. No. Russell	40 [✓] Ida Kessler	39 [✓] ↓	38 [✓] F. Bender	37 [✓] ↓
46 [✓] Frank	47 [✓] W. Brown	48 [✓] W.A.B.	49 [✓] J. H. Niemeyer	50 [✓] H.A. Conyne	51 [✓] W.A.B.	52 [✓] L.A. Koenig	53 [✓] W.T. Hendricks	54 [✓] E.H. Lindig
63 [✓] A.B. Eckles	62 [✓] Minnie S. Miller + Jennies Day	61 [✓] L.F.Z.	60 [✓] G.J. Groesslin	59 [✓] Geo. J. Raithel	58 [✓] ↓	57 [✓] Benj. Koerig	56 [✓] W.A.B.	55 [✓] W.A.B.
64 [✓] H.T. Curtright	63 [✓] ↓	62 [✓] Duval	61 [✓] O'Neal	60 [✓] Lulu Blome	59 [✓] L.F.Z.	70 [✓] L.F.Z.	71 [✓] L.F.Z.	72 [✓] H.J. Allen, Jr.
81 [✓] ↓	80 [✓] ↓	79 [✓] W.A. Brandenburger	78 [✓] H.F. Meyerhart	77 [✓] M.R. Cassin	76 [✓] ↓	75 [✓] ↓	74 [✓] ↓	73 [✓] O.J. Boehmer
82 [✓] L.F.Z.	83 [✓] Etta Ream	84 [✓] L.F.Z.	85 [✓] W.A.B.	86 [✓] W.A.B.	87 [✓] W.A.B.	88 [✓] Wm. Wallace	89 [✓] Agnes Wallace	90 [✓] ↓
99 [✓] W.A.B.	98 [✓] Bertha R. Reed	97 [✓] L.F.Z.	96 [✓] L.F.Z.	95 [✓] Louis	94 [✓] Cornaz	93 [✓] Bridget Greenan	92 [✓] L.F.Z.	91 [✓] W.A.B.
100 [✓] R.J.A. Irwin	101 [✓] James McClay	102 [✓] ↓	103 [✓] ↓	104 [✓] Chas. Cornaz	105 [✓] ↓	106 [✓] ↓	107 [✓] ↓	108 [✓] Leon Cornaz
117 [✓] J.F. Engelka	116 [✓] H.B. Bauman	115 [✓] H.B. Bauman	114 [✓] E.J. Spees	113 [✓] W.A.B.	112 [✓] W.A.B.	111 [✓] A.F. Stuewe	110 [✓] L.F.Z.	109 [✓] W.A.B.
118 [✓] S.P. Brubaker	119 [✓] ↓	120 [✓] L.F.Z.	121 [✓] L.F.Z.	122 [✓] W.R. Wilkenson	123 [✓] L.F.Z.	124 [✓] W.A.B.	125 [✓] O.E. Juergens	126 [✓] Meredith + Brandenburger
135 [✓] H.C. Echterhoff	134 [✓] ↓	133 [✓] ↓	132 [✓] ↓	131 [✓] ↓	130 [✓] ↓	129 [✓] ↓	128 [✓] ↓	127 [✓] ↓
1.81A	1.93A	1.99A	2.04A	1A	1.10A	2.14A	2.20A	2.35A
								2.31A

SAC'TO VALLEY IMP. CO'S SUBDN. NO. 6

LOCATED IN
W. 1/2 of Sec. 36 T. 6 N. R. 7 E.
Scale: 6 chs. = 1"

Laguna S.D.

All Lots 2 Acres unless otherwise noted
Lots marked L.F.Z. = L.F. Zangerle - W.A.B. = W.A. Brandenburger

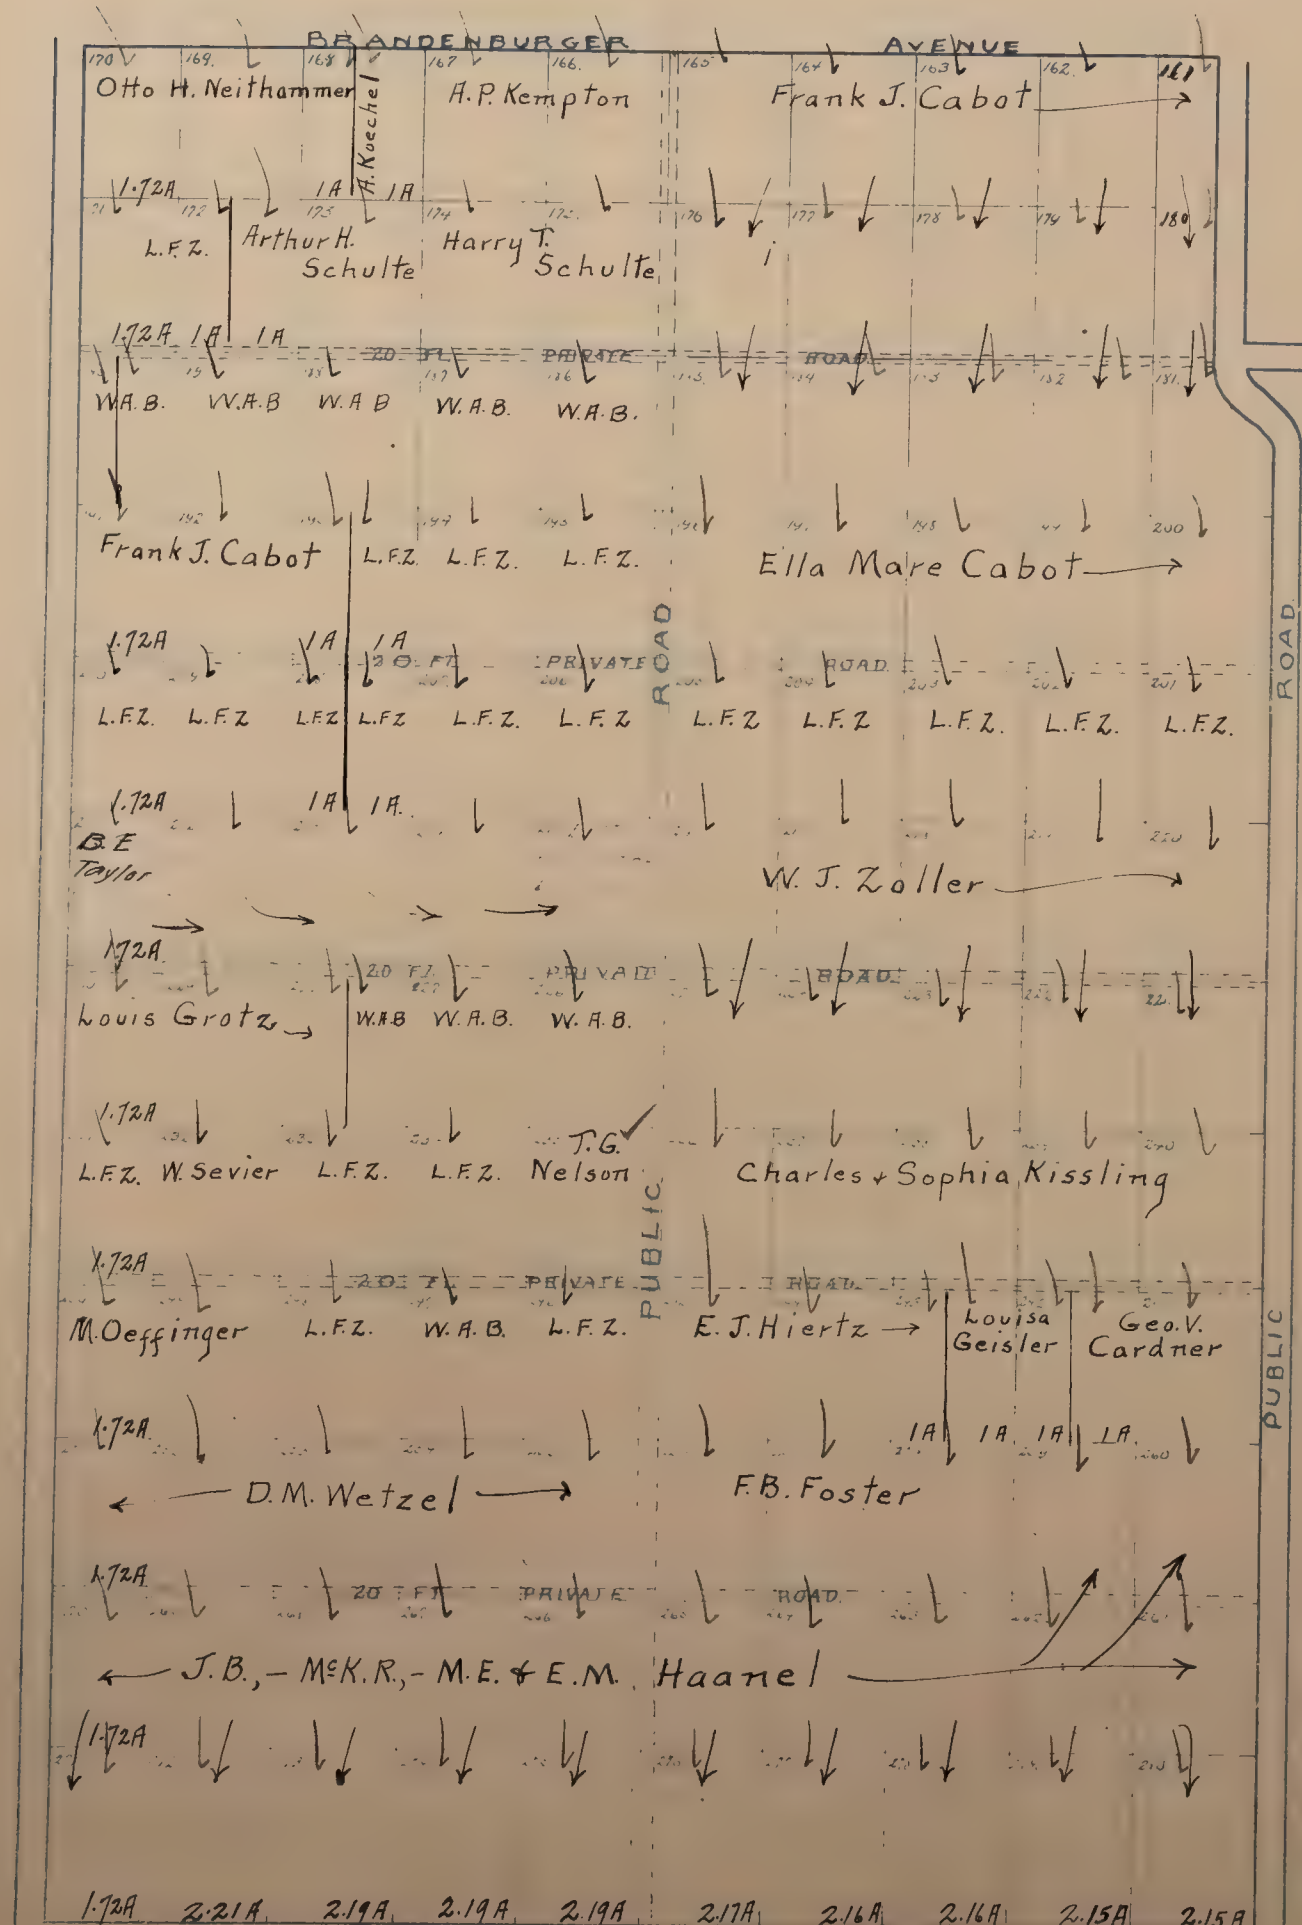

SACRAMENTO VALLEY IMPROVEMENT CO'S
SUBDIVISION NO. 7

located in the

E 1/2 of Sec. 6 T.5N R.8E

Scale: 1" = 6 chs

Laguna S.D.

Scale: 1" = 6 chs
Lots marked W.A.B. = W.A.B. Brandenburger - L.F.Z. = L.F. Zangerle

Note:- All Lots 2 Acres
unless otherwise noted

142	143	142	141	140	139	138	137	136
Susie Whitney 5A.		Helen A. Fendary					L.F.Z.	W.A.B.
155	154	153	152	151	150	149	148	147
A.W. Rutherford 4 1/2 Acs.		W.A.B.	W.A.B.	W.A.B.	W.A.B.	L.F.Z.	G. Campbell	
162	161	160	159	158	157	156	155	154
T.G. Northwall		Y.A. Johnson				W.A.B.	W.A.B.	W.A.B.
163	162	161	160	159	158	157	156	155
W.A.B.	W.A.B.	W.A.B.	W.A.B.	W.A.B.	W.A.B.	W.A.B.	W.A.B.	W.A.B.
180	179	178	177	176	175	174	173	172
			Ethel J. Keyes	Walter Hawkes	J.F. Barne			W.A.B.
181	182	183	184	185	186	187	188	189
		H.R. Wells						W.A.B.
198	197	196	195	194	193	192	191	190
		N.J. Clarke						W.A. Brandenburger
200	201	202	203	204	205	206	207	
Jessie E. Verdier								
216	215	214	213	212	211	210	209	208
W.A. Brandenburger	W.A.B.	W.A.B.	W.A.B.	W.A.B.	L.T.		W.A.B.	M.S. Radigan
217	218	219	220	221	222	223	224	225
	A.E. Rankin				W.A.B.	W.A.B.	L.T. Brandenburger	
232	233	234	235	236	237	238	239	240
	W.J.A. Rankin				L.T. Brandenburger		L.F.Z.	W.A.B.
232	233	234	235	236	237	238	239	240
L.T. Brandenburger	W.A.B.	W.A.B.	W.A.B.	W.A.B.	W.A.B.	H.O. Cady	W.A.B.	
243	244	245	246	247	248	249	250	251
L.F.Z.	L.F.Z.	Meredith & Brandenburger		L.M. Alexander				
252	253	254	255	256	257	258	259	260
W.A.B.	W.A.B.							
263	264	265	266	267	268	269	270	271
272	273	274	275	276	277	278	279	280
W.A. Brandenburger	L.F.Z.	Meredith & Brandenburger 10A.		J.G. Rossomme 5A	A.M. Leffer	Larve Seibert		

SACRAMENTO VALLEY IMPROVEMENT COY
SUBDIVISION NO 8

being the
W. 1/2 Sec 31 TEN R. 9 E.
Scale 1" = 80 ft.

25 100 50

Blanks to W.A. Brandenburger
All Lots 2 Acres unless otherwise noted

Perley K. + Geo. H. Bradford	Anna M. Graff
George Vice	
	C. H. Cleaver R. B. Miller
Arthur S. Chandler	Bettista Data Anton Falletti
	Henry Augenstein W. G. Abel
Interstate Corporation	Meretta Reimers
	R. H. + P. G. Hoffmeister Jno. Turner
	Orange F. Sorler Ed. Mace
	Susan C. Carney S. L. Rutt
	Albert R. Ford
Levi F. Dowley	S. P. Brubaker
M. Giffin J. A. Miller	W. A. Brandenburger Edward Fielding
R. G. + M. A. Ward R. E. Alspach	Chas. B. Du Bois M. Waterspiel
F. W. Taylor J. W. Taylor	Alfred K. Prince
M. A. Rice J. T. Hand	Alfreda P. Gale

change to
Hate Nelson

SACRAMENTO VALLEY IMPROVEMENT CO'S ✓

SUBDIVISION NO. 9

being

Section 1, T5N.R7E

Scale: 1"=8chs.

Laguna S.D.

Blanks to Louis F. Zangerle

All lots 2 Acres unless otherwise noted.


1	2	3	4	5	6	7	8	9	10	11	12	13	14	15	16	17	18	19	20						
W.A.B.					H.J. Mumma	J.H. Komar	H.C. Taylor	H.C. Taylor			Frank A. Allhoff	H.C. Taylor Jr.	C.J. Nicholls	W.A.B.	W.C. Knost										
21	22	23	24	25	26	27	28	29	30	31	32	33	34	35	36	37	38	39	40						
					15 De Voigne Merc. Co.	16	17	18	19	20	21	22	23	24	25	26	27	28	29						
						W.W. Yennawine				Edw. Taylor	T.J. Russell		J.B. E. For. Ruth	Edgar Baker											
41	42	43	44	45	46	47	48	49	50	51	52	53	54	55	56	57	58	59	60						
Jos. H. Foy	F.W. Sachse		Sophia Maxwell		W.A.B.					Margt. G. G.G. Heid	W.A.B.		C.L. Crowder		David Stokes	W.A.B.									
61	62	63	64	65	66	67	68	69	70	71	72	73	74	75	76	77	78	79	80						
W.A. B.	L.F.Z.	C.G. DeNitt							Austin H. Cole	F.C. Weise	Ida M. Stollar		E. Dickey												
81	82	83	84	85	86	87	88	89	90	91	92	93	94	95	96	97	98	99	100						
L.F.Z.					Arthur W. Cobb					Emil Immenhausen	Chas. MacGregor	W.A.B.		E.E. Price											
101	102	103	104	105	106	107	108	109	110	111	112	113	114	115	116	117	118	119	120						
W.A.B.					David Rohan										G.E. Nelson										
121	122	123	124	125	126	127	128	129	130	131	132	133	134	135	136	137	138	139	140						
F.D. Chapman					Emily Boyse	Florence Council Nesbit	Mabel & Eliz. Riphey							W.A.B.											
141	142	143	144	145	146	147	148	149	150	151	152	153	154	155	156	157	158	159	160						
					Chas. E. Kuhlman	Florence Kellett	W.A.B.		Jos. A. Mears							Guy R. Carpenter									
161	162	163	164	165	166	167	168	169	170	171	172	173	174	175	176	177	178	179	180						
Jos. P. Joyce					H.L. Hall					Elly Heinze	Sophia Schmidt							W.A.B.							
181	182	183	184	185	186	187	188	189	190	191	192	193	194	195	196	197	198	199	200						
A. Kenagott					L. Geisler					G.A. May E. Anderson	G.E. Nelson							E.Z. Leibrock							
201	202	203	204	205	206	207	208	209	210	211	212	213	214	215	216	217	218	219	220						
					M.W. Sternfeld	F.W. Sachs		J.H. Keenan	B.J. Peter San							H.D. Bader									
221	222	223	224	225	226	227	228	229	230	231	232	233	234	235	236	237	238	239	240						
P.J. Little					Jno. W. Fleming					S.R. H.H. Steward Edele							O.F. Finholz								
241	242	243	244	245	246	247	248	249	250	251	252	253	254	255	256	257	258	259	260						
															W.M. Holz										
261	262	263	264	265	266	267	268	269	270	271	272	273	274	275	276	277	278	279	280						
															W.A. Porterous										
281	282	283	284	285	286	287	288	289	290	291	292	293	294	295	296	297	298	299	300						
W.A.B.					J.J. King					Jay King					W.A.B.					R.J.D. Hoover					
301	302	303	304	305	306	307	308	309	310	311	312	313	314	315	316	317	318	319	320						
					Eva K. Pott Hoff					Walter P. Brooks					Chas. E. Manby					Will Wright					
321	322	323	324	325	326	327	328	329	330	331	332	333	334	335	336	337	338	339	340						
															J.H. & Cath. Heller					Nellie Crother					
341	342	343	344	345	346	347	348	349	350	351	352	353	354	355	356	357	358	359	360						
															W.L. Stangler					W.B. Holmes					
361	362	363	364	365	366	367	368	369	370	371	372	373	374	375	376	377	378	379	380						
															L.F. Lohnes					G.V. Leinard					
381	382	383	384	385	386	387	388	389	390	391	392	393	394	395	396	397	398	399	400						
																				L.W. Paulsch					
401	402	403	404	405	406	407	408	409	410	411	412	413	414	415	416	417	418	419	420						
																				Jefferson Plumber					
421	422	423	424	425	426	427	428	429	430	431	432	433	434	435	436	437	438	439	440						
																				W.A.B.					
441	442	443	444	445	446	447	448	449	450	451	452	453	454	455	456	457	458	459	460						
																				L.T. Brandenburger					
461	462	463	464	465	466	467	468	469	470	471	472	473	474	475	476	477	478	479	480						
																				Lundquist					
481	482	483	484	485	486	487	488	489	490	491	492	493	494	495	496	497	498	499	500						
																				F.F. Dwyer					
501	502	503	504	505	506	507	508	509	510	511	512	513	514	515	516	517	518	519	520						
																				L.W. Paulsch					
521	522	523	524	525	526	527	528	529	530	531	532	533	534	535	536	537	538	539	540						
																				Mills Supply Co.					
541	542	543	544	545	546	547	548	549	550	551	552	553	554	555	556	557	558	559	560						
																				W.A.B.					
561	562	563	564	565	566	567	568	569	570	571	572	573	574	575	576	577	578	579	580						
																				L.W. Paulsch					
581	582	583	584	585	586	587	588	589	590	591	592	593	594	595	596	597	598	599	600						
																				L.W. Paulsch					
601	602	603	604	605	606	607	608	609	610	611	612	613	614	615	616	617	618	619	620						
																				L.W. Paulsch					
621	622	623	624	625	626	627	628	629	630	631	632	633	634	635	636	637	638	639	640						
																				L.W. Paulsch					
641	642	643	644	645	646	647	648	649	650	651	652	653	654	655	656	657	658	659	660						
																				L.W. Paulsch					
661	662	663	664	665	666	667	668	669	670	671	672	673	674	675	676	677	678	679	680						
																				L.W. Paulsch					
681	682	683	684	685	686	687	688	689	690	691	692	693	694	695	696	697	698	699	700						
																				L.W. Paulsch					
701	702	703	704	705	706	707	708	709	710	711	712	713	714	715	716	717	718	719	720						
																				L.W. Paulsch					
721	722	723	724	725	726	727	728	729	730	731	732	733	734	735	736	737	738	739	740						
																				L.W. Paulsch					
741	742	743	744	745	746	747	748	749	750	751	752	753	754	755	756	757	758	759	760						
																				L.W. Paulsch					
761	762	763	764	765	766	767	768	769	770	771	772	773	774	775	776	777	778	779	780						
																				L.W. Paulsch					
781	782	783	784	785	786	787	788	789	790	791	792	793	794	795	796	797	798	799	800						
																				L.W. Paulsch					
801	802	803	804	805	806	807	808	809	810	811	812	813	814	815	816	817	818	819	820						
																				L.W. Paulsch					
821	822	823	824	825	826	827	828	829	830	831	832	833	834	835	836	837	838	839	840						
																				L.W. Paulsch					
841	842	843	844	845	846	847	848	849	850	851	852	853	854	855	856	857	858	859	860						
																				L.W. Paulsch					
861	862	863	864	865	866	867	868	869	870	871	872	873	874	875	876	877	878	879	880						
																				L.W. Paulsch					
881	882	883	884	885	886	887	888	889	890	891	892	893	894	895	896	897	898	899	900						
																				L.W. Paulsch					
901	902	903	904	905	906	907	908	909	910	911	912	913	914	915	916	917	918	919	920						
																				L.W. Paulsch					
921	922	923	924	925	926	927	928	929	930	931	932	933	934	935	936	937	938	939	940						
																				L.W. Paulsch					
941	942	943	944	945	946	947	948	949	950	951	952	953	954	955	956	957	958	959	960						

SACRAMENTO VALLEY IMPROVEMENT CO'S

SUBDIVISION No. 11.
LOCATED IN
S. 1/2 of SEC. 11, T. 5 N. R. 7 E
Scale: 400' = 1"

Blanks to W. A. Brandenburger

LAGUNA S. D.

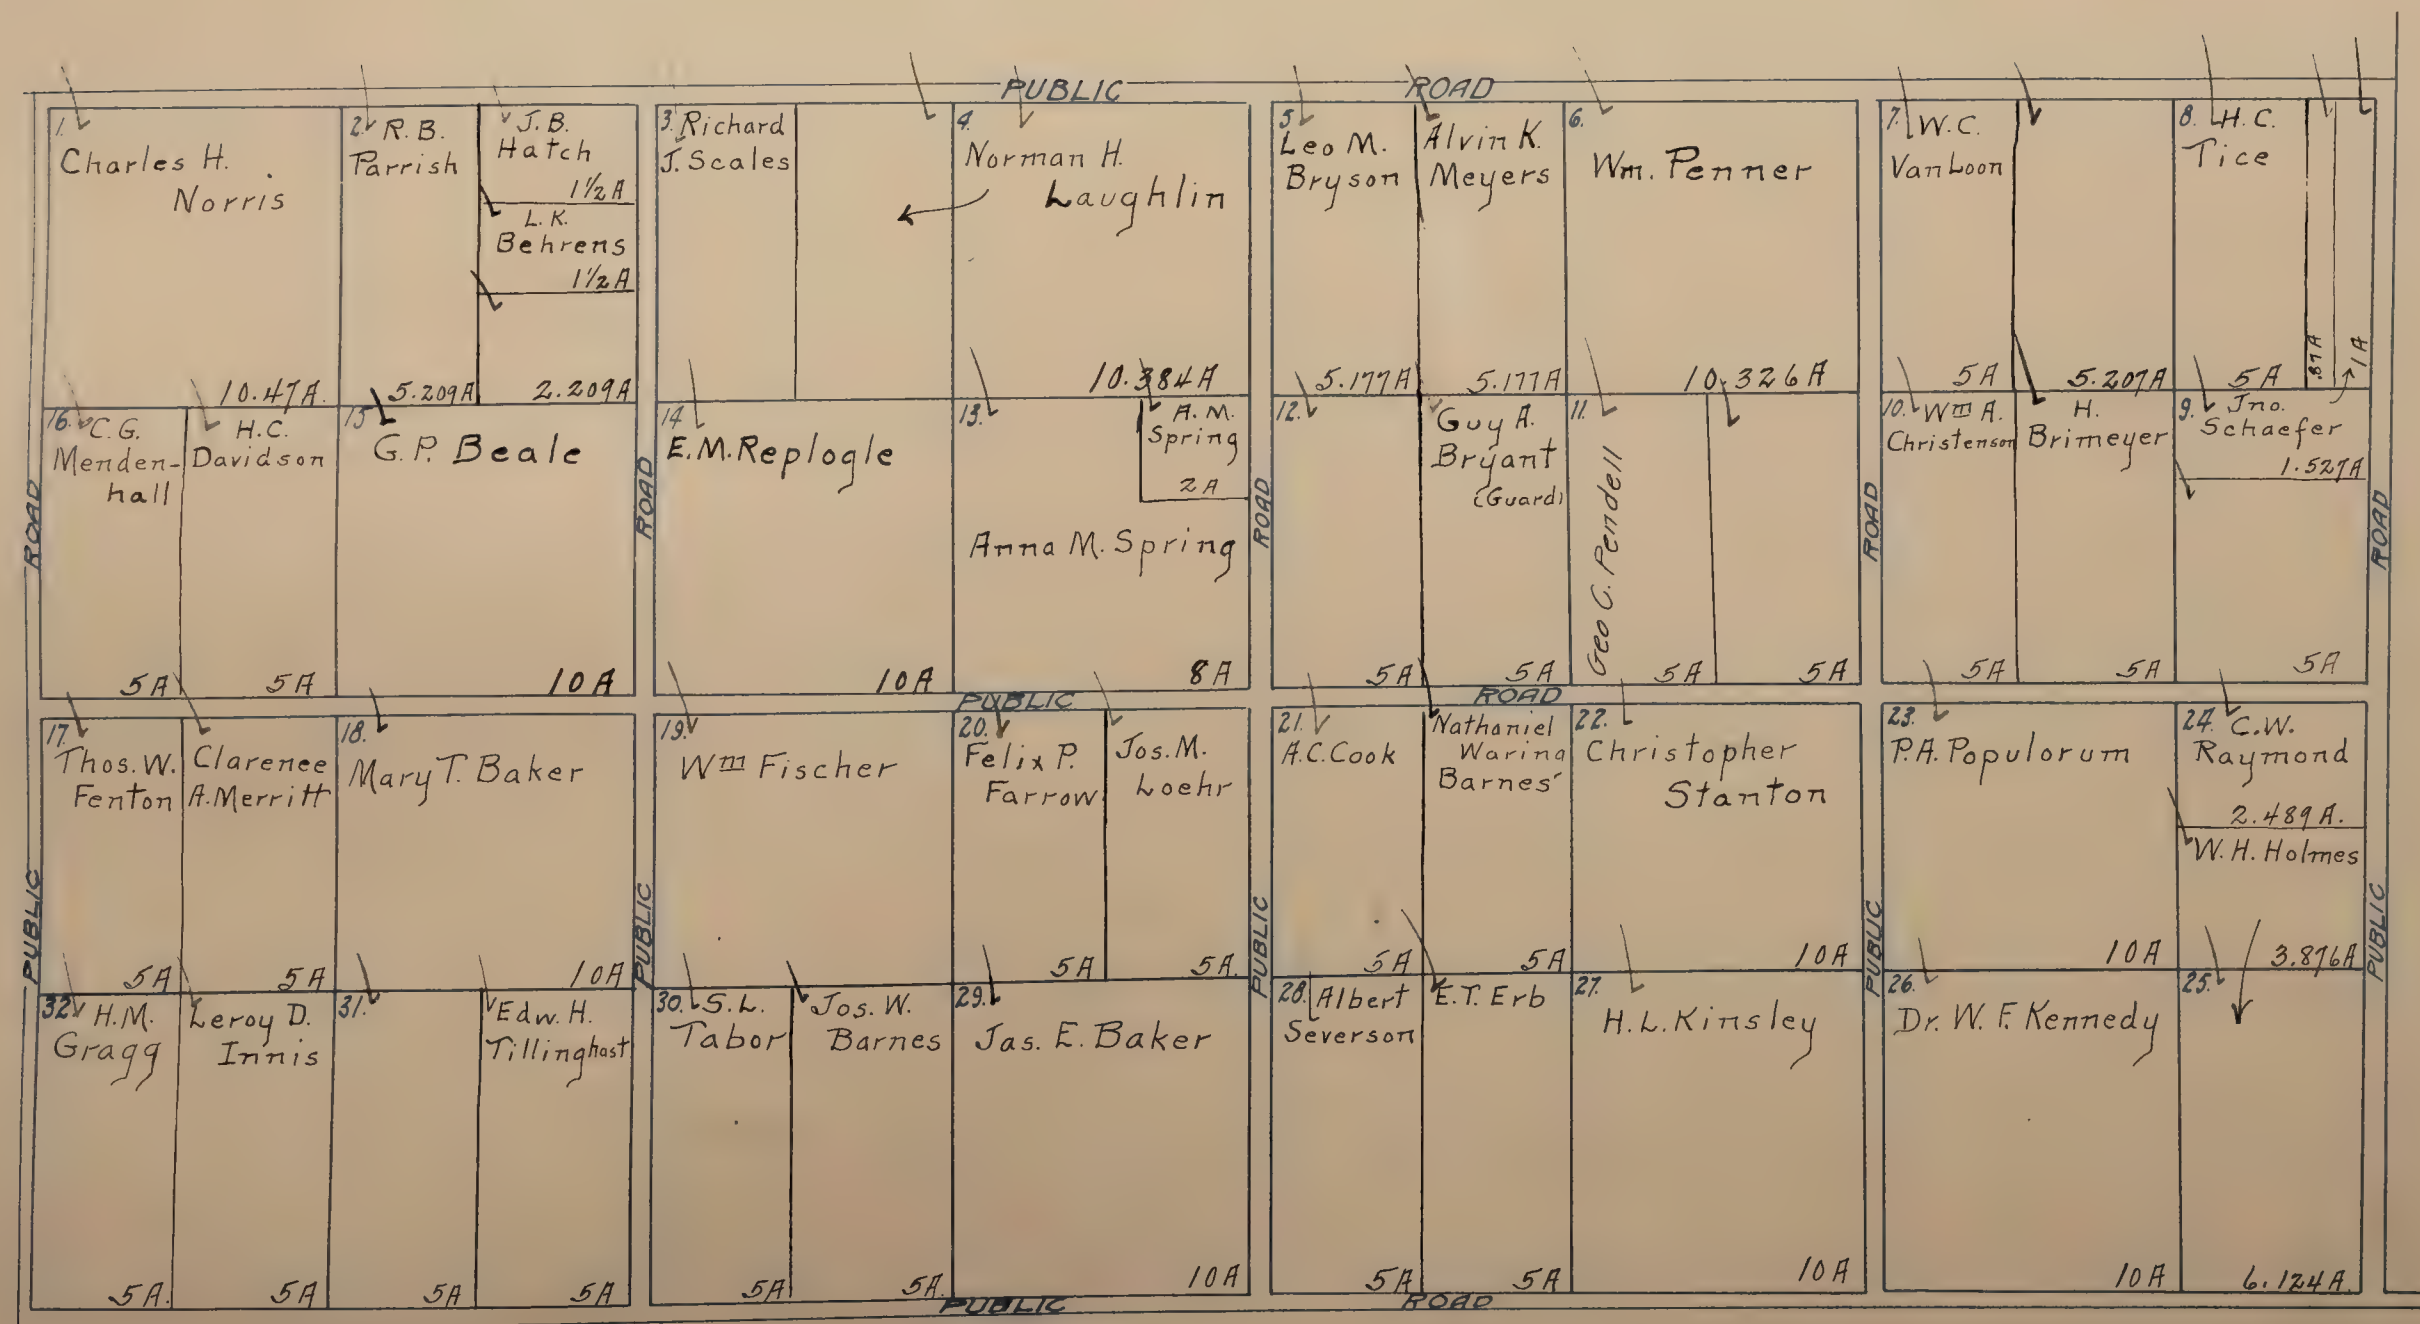

SACRAMENTO VALLEY IMPROVEMENT CO'S.

SUBDIVISION N^o12.


LOCATED IN

Sec.11 & 12. T.5N., R.7E.

Scale: 500' = 1"

LAGUNA S.D.

Blanks to W.A. Brandenberger

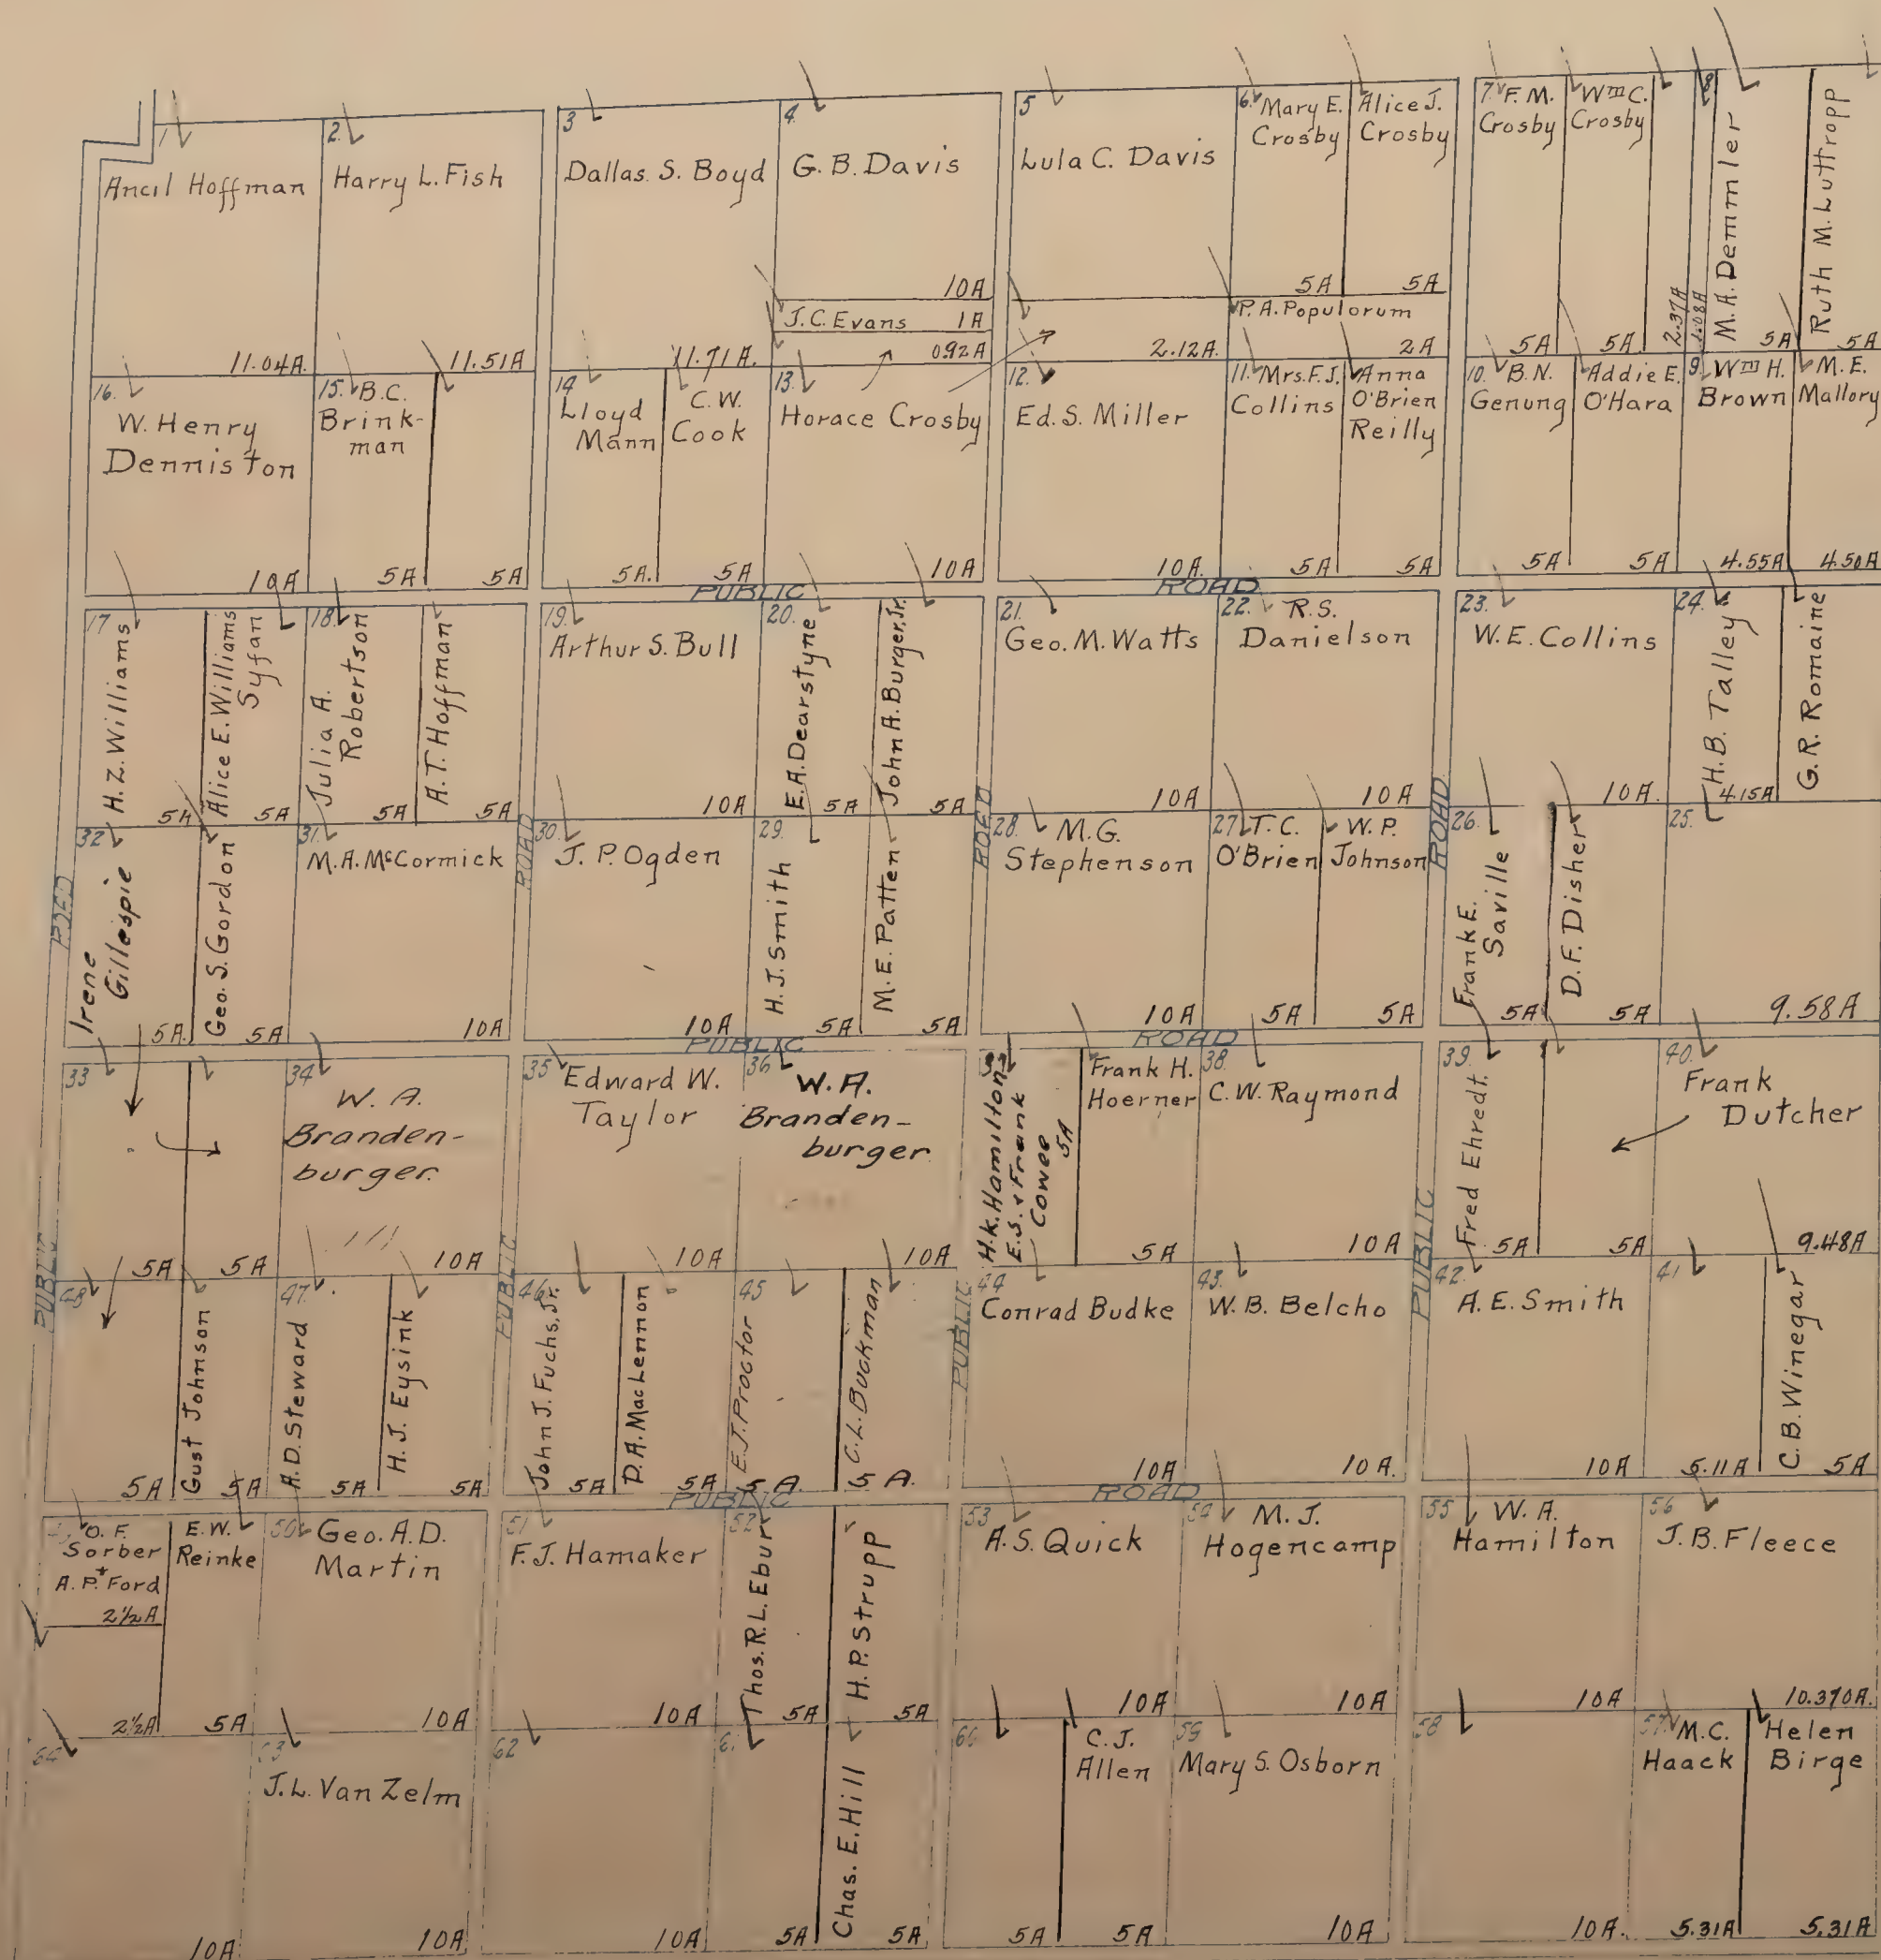


SACRAMENTO VALLEY IMPROVEMENT CO'S
SUBDIVISION No. 13

being 170
E 1/2 Sec. 31 T6N R8E
Scale 1" = 60 chs.

17070 S.D.

Blanks to W. A. Brandenburger

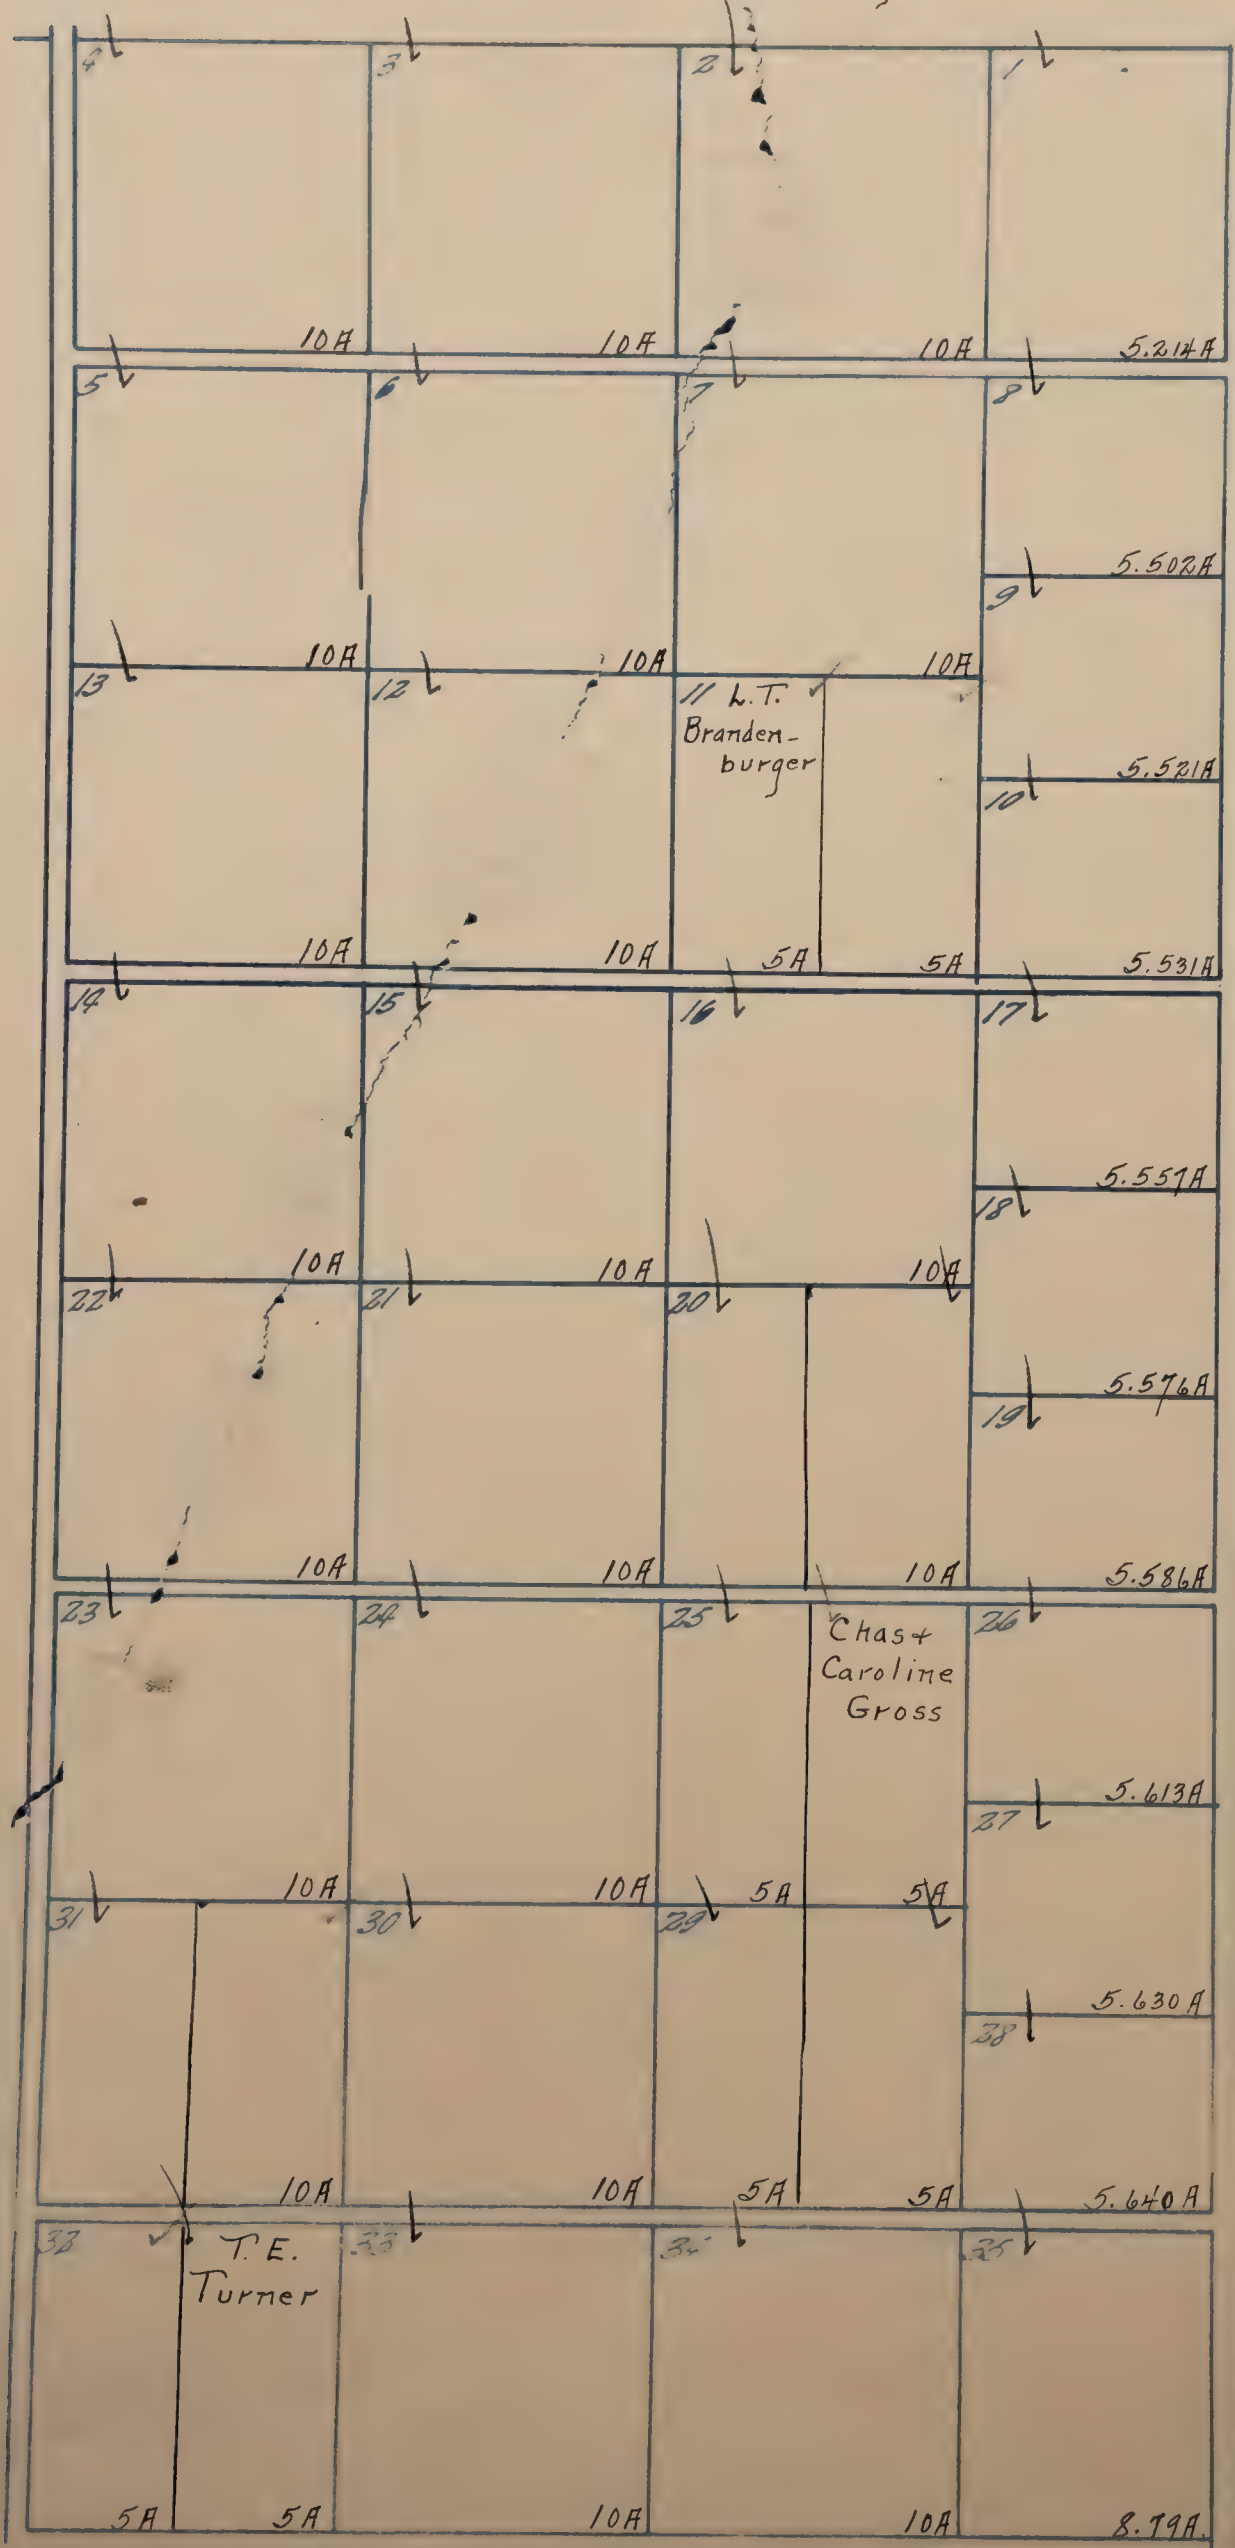


SACRAMENTO VIEW

LOCATED IN THE
S.E. 1/4 of Sec. 19, T. 8 N., R. 5 E.

Scale: 80' = 1"

Pacific S.D.

Blanks to Gustave & Lena Schultze
All Lots 5³⁶ Acres unless otherwise noted

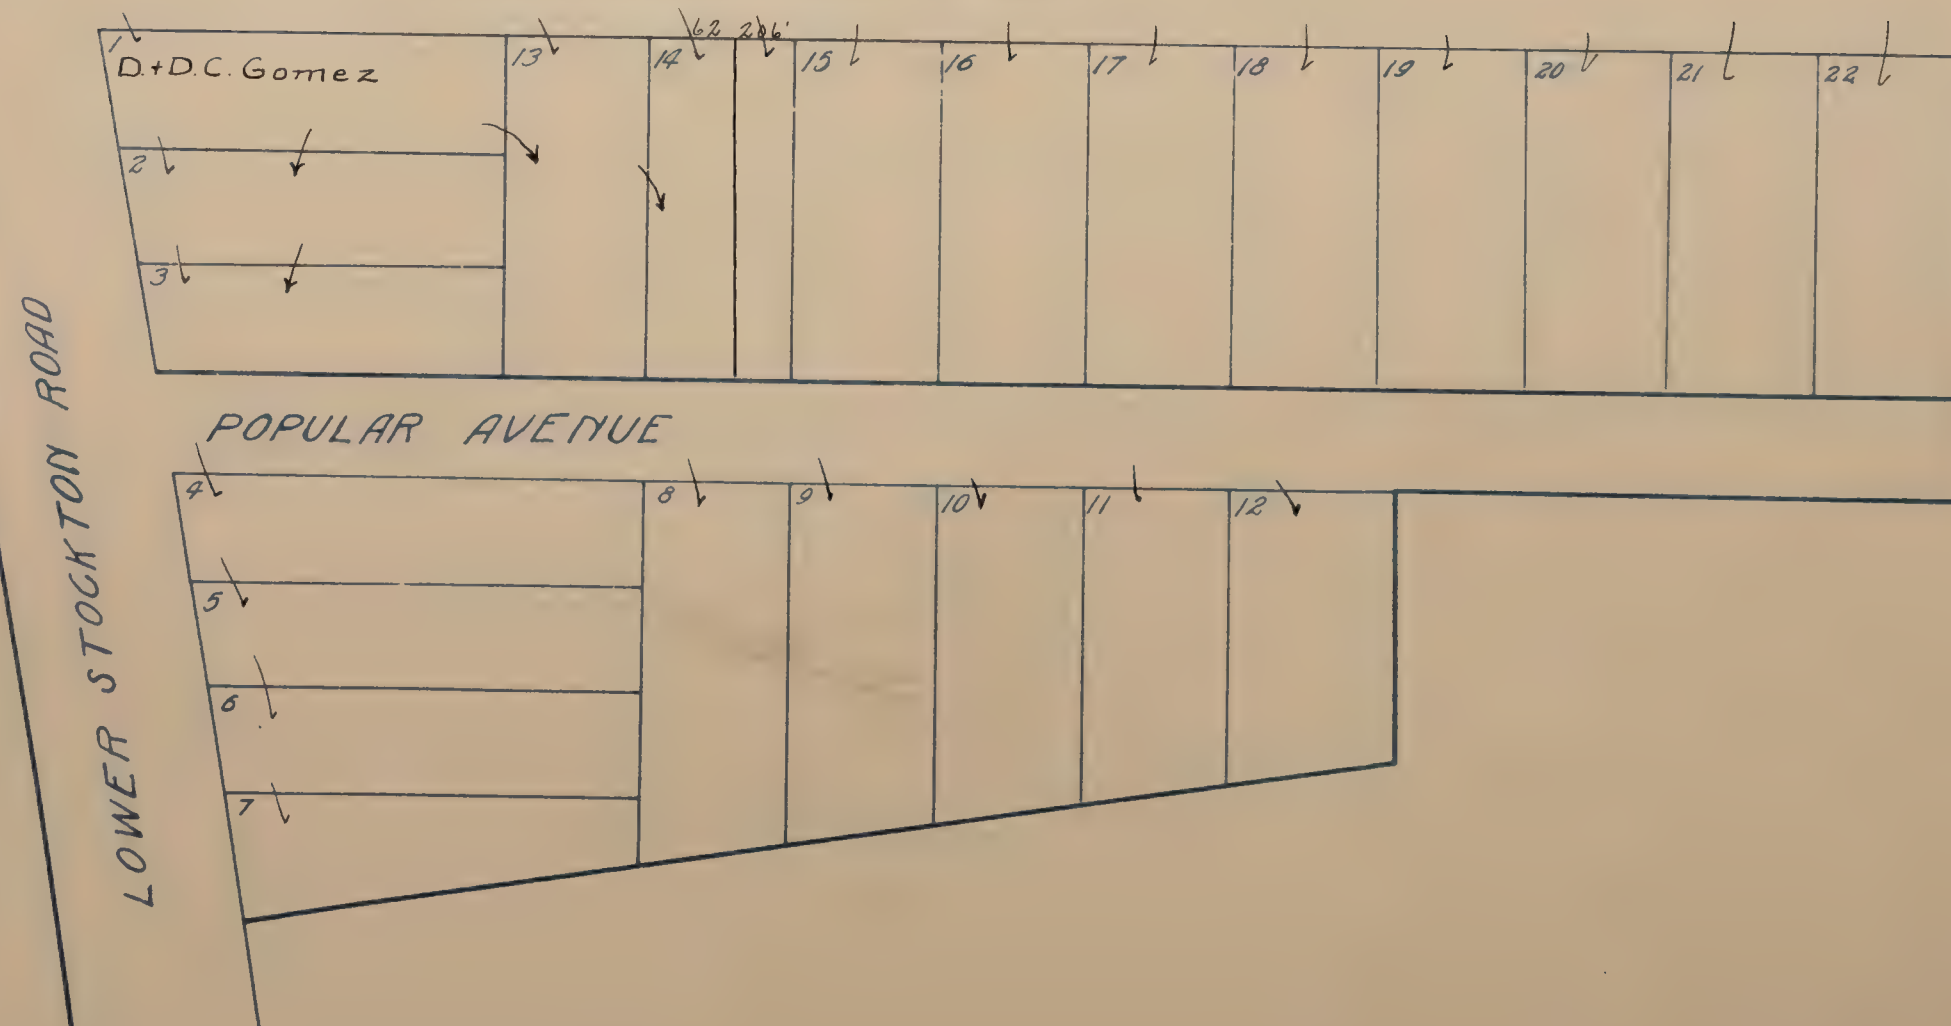


SAN JUANITA COLONY "A"

Located in Secs. 27 & 34

T. 10 N. R. 7 E.

Scale: 1/2 in. = 10 chs.


ORANGEVALE S.D.

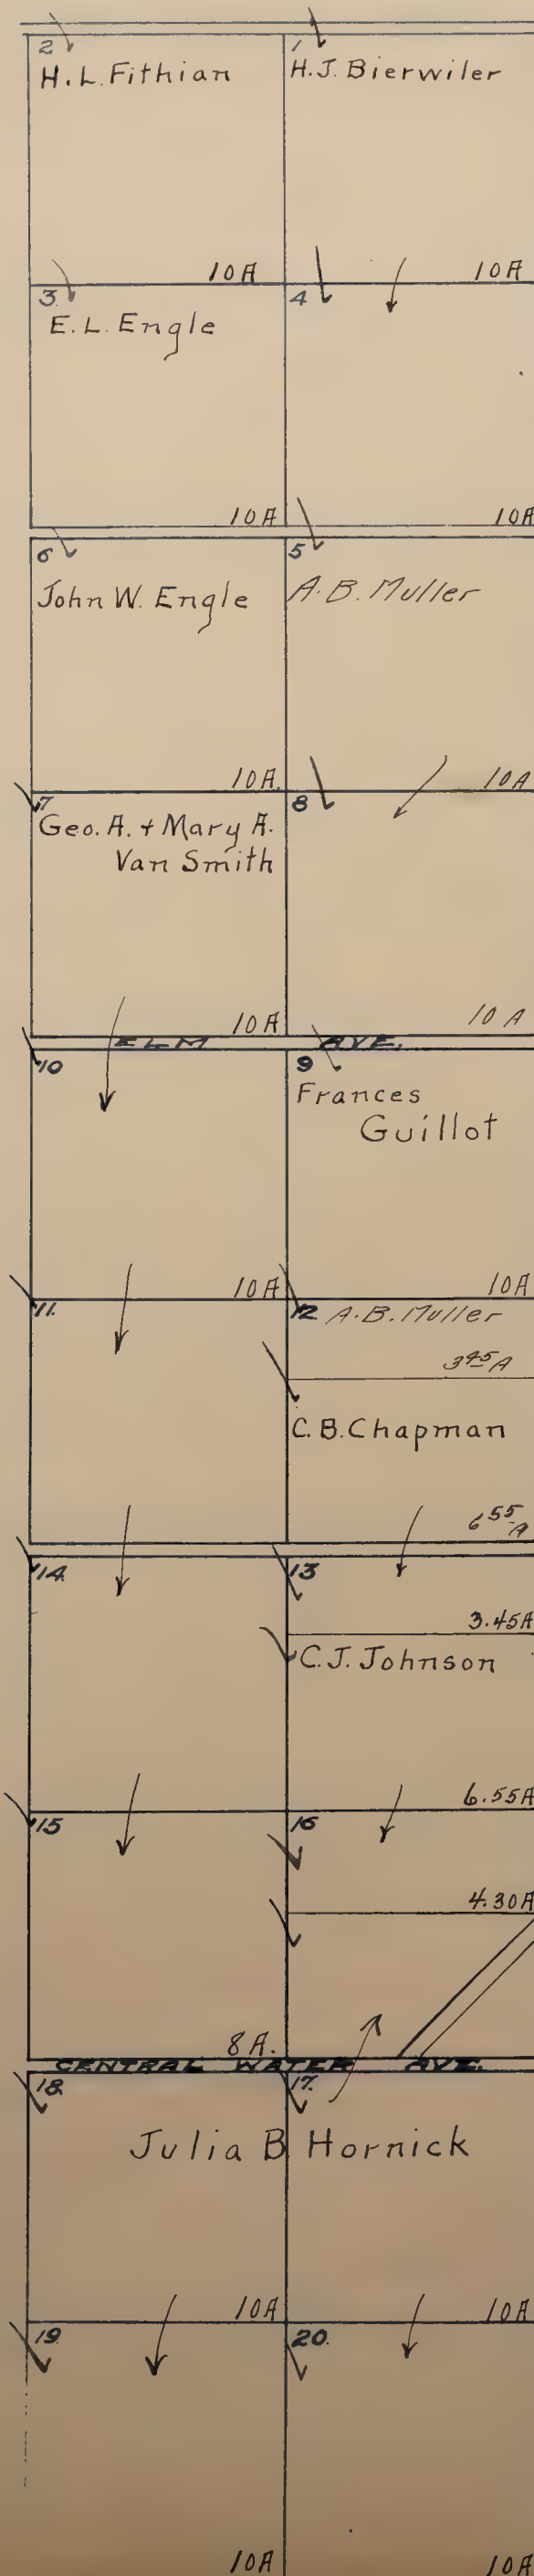

SEYMOUR CARR TRACT
located in the
S $\frac{1}{2}$ of Section 28 T.6N.R.7E.
Scale: 1"=400'

Alabama S.D.

COLONY S.D.

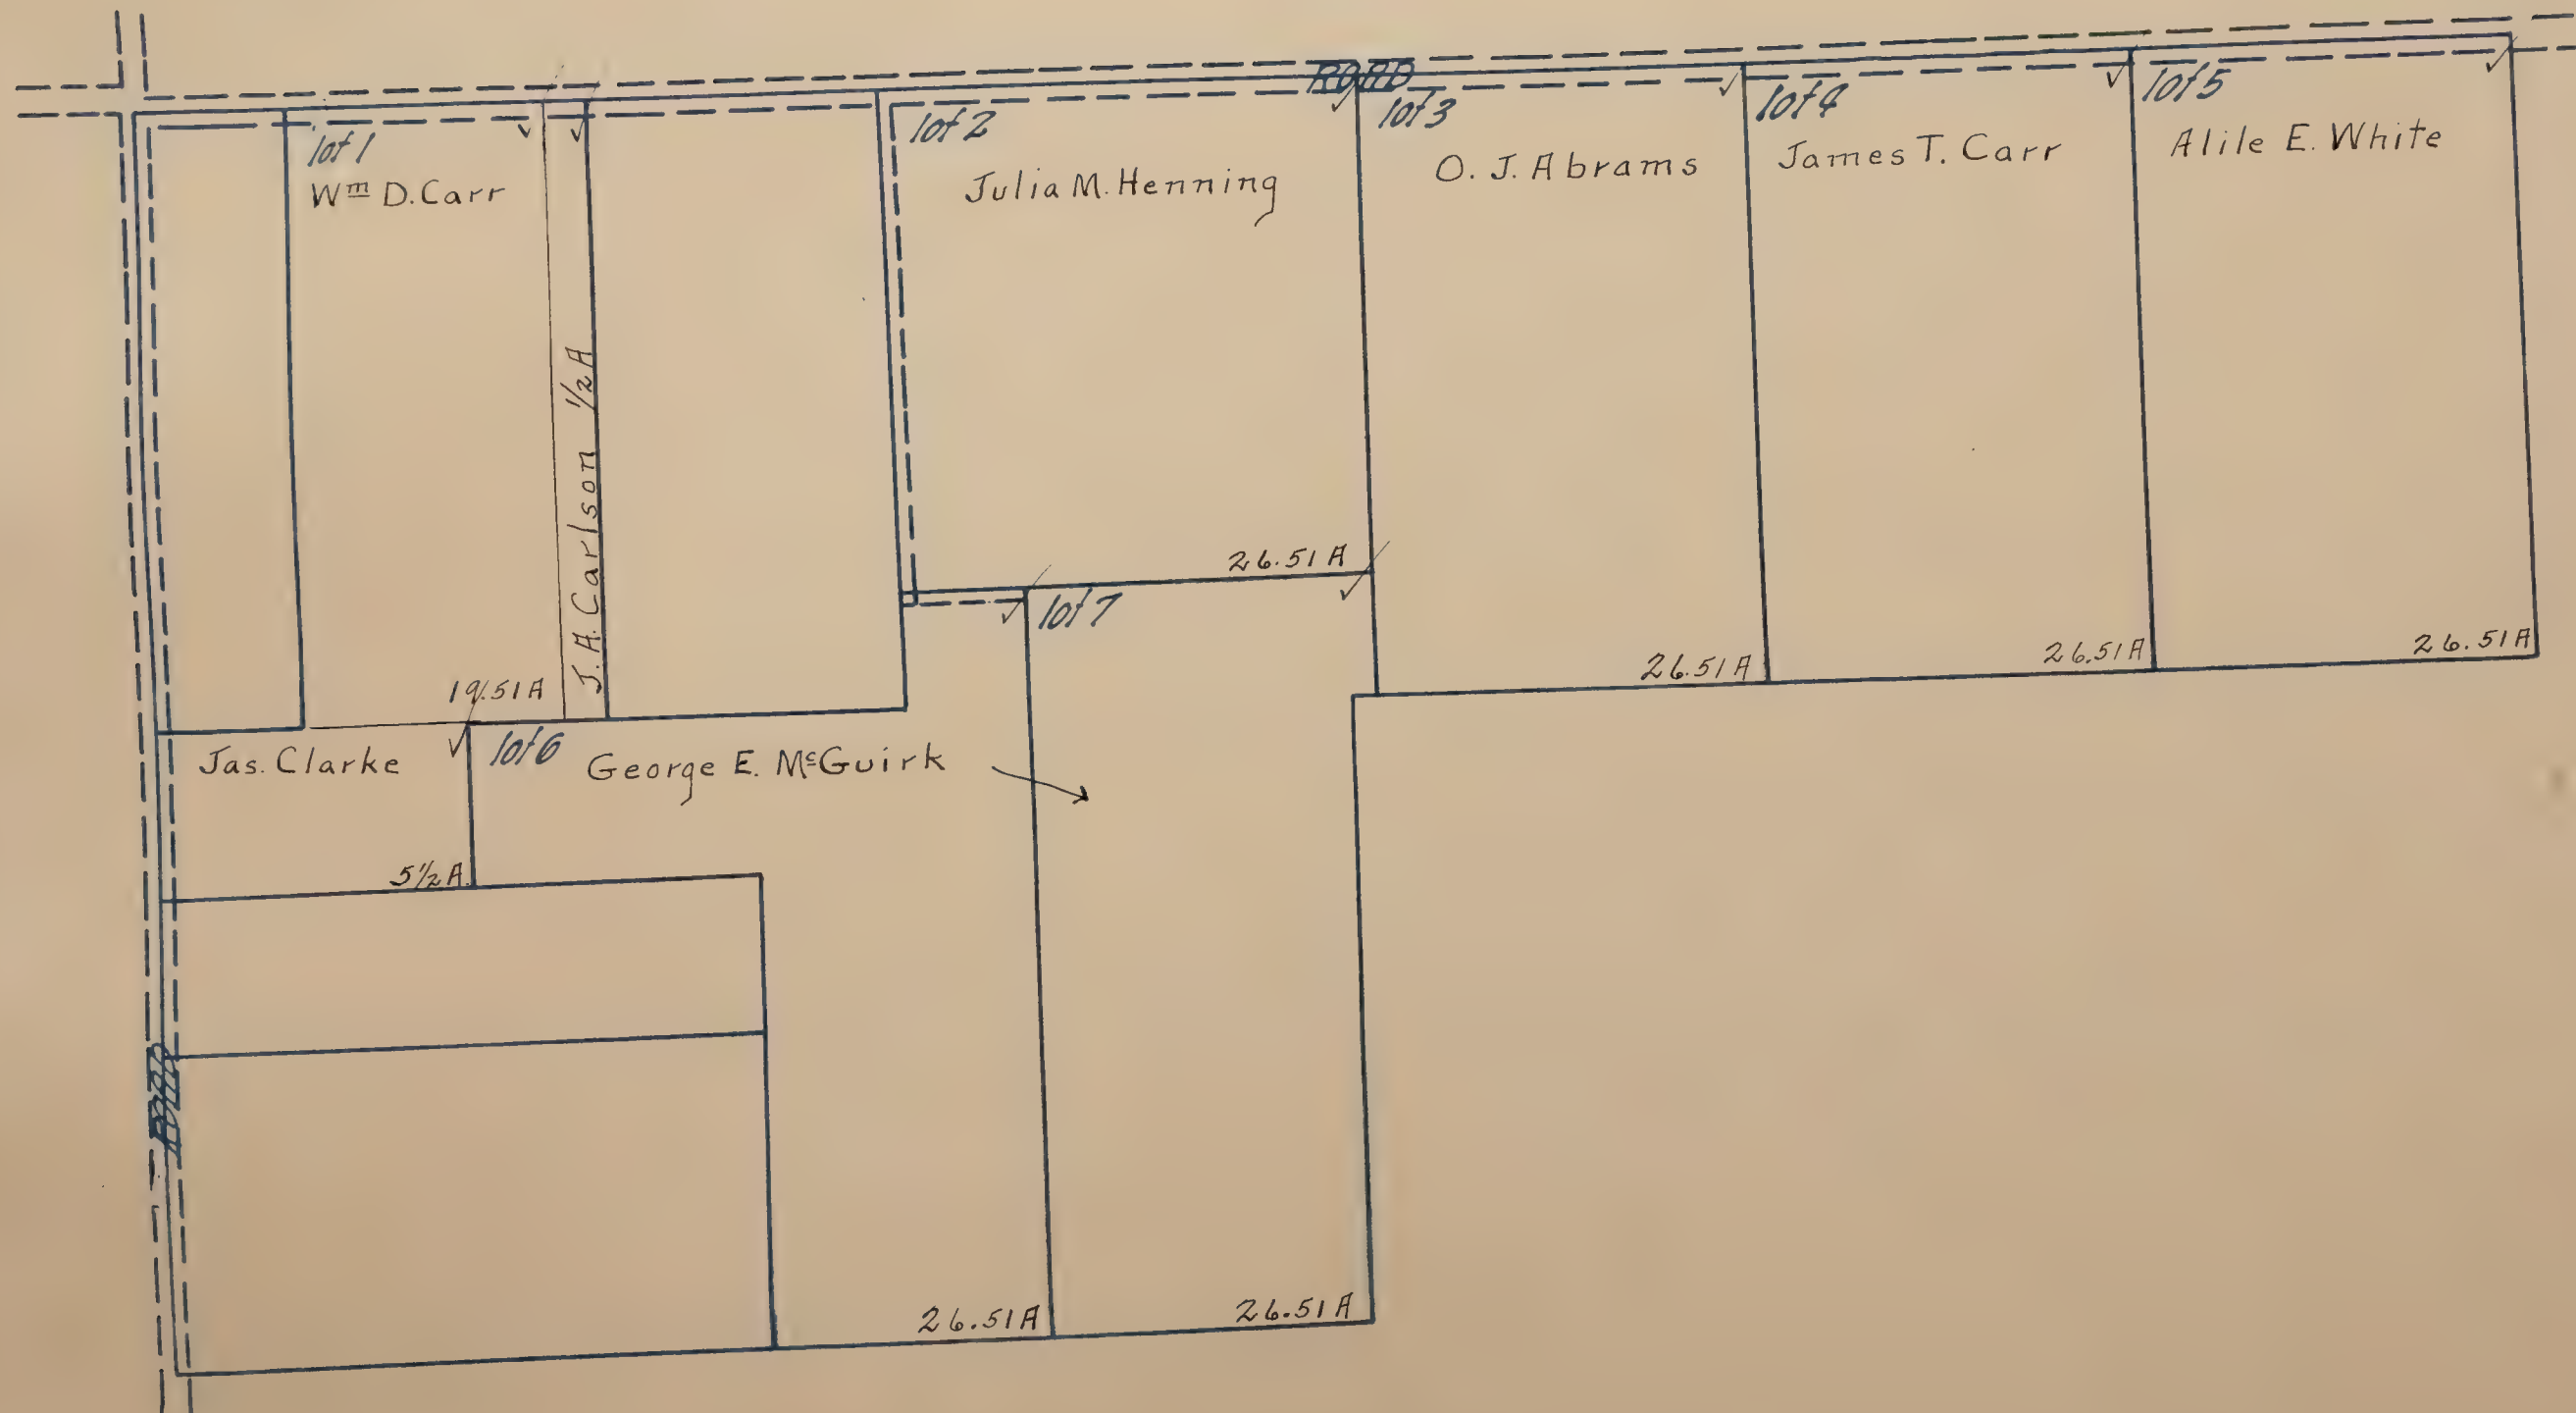

SHELDON

located in
Sec's 20 & 27 T.7N R.6E.
Scale: 1" = 200'

Blanks to Sheldon Townsite & Realty Co.

Pleasant Grove S.D.

Scale: 1" = 200'

W.E. Brown

5.66 A

Francesca Degliuomino

9.54 A

All Block 5

All Block 4

All Block 3

D.B. Gearing

5.91 A

6.27 A

Scale: 1" = 200'

Benj. T. Brown

8.44 A

Benj. T. Brown

Scale: 1" = 200'

Benj. T. Brown

GRANT LINE

7.65 A

9.51 A

9.02 A

10.35 A

8.49 A

7.14 A

10.82 A

10 A

10 A

10 A

J.L. + E.P. Schulze

Adolph Zastera

SHERWOOD HEIGHTS ✓


BEING

Lot 17 Sutterville Heights Tract

Scale: 1" = 60'

FREEMONT S. D.

Blanks to Frederick, June, & Fay, Brewer

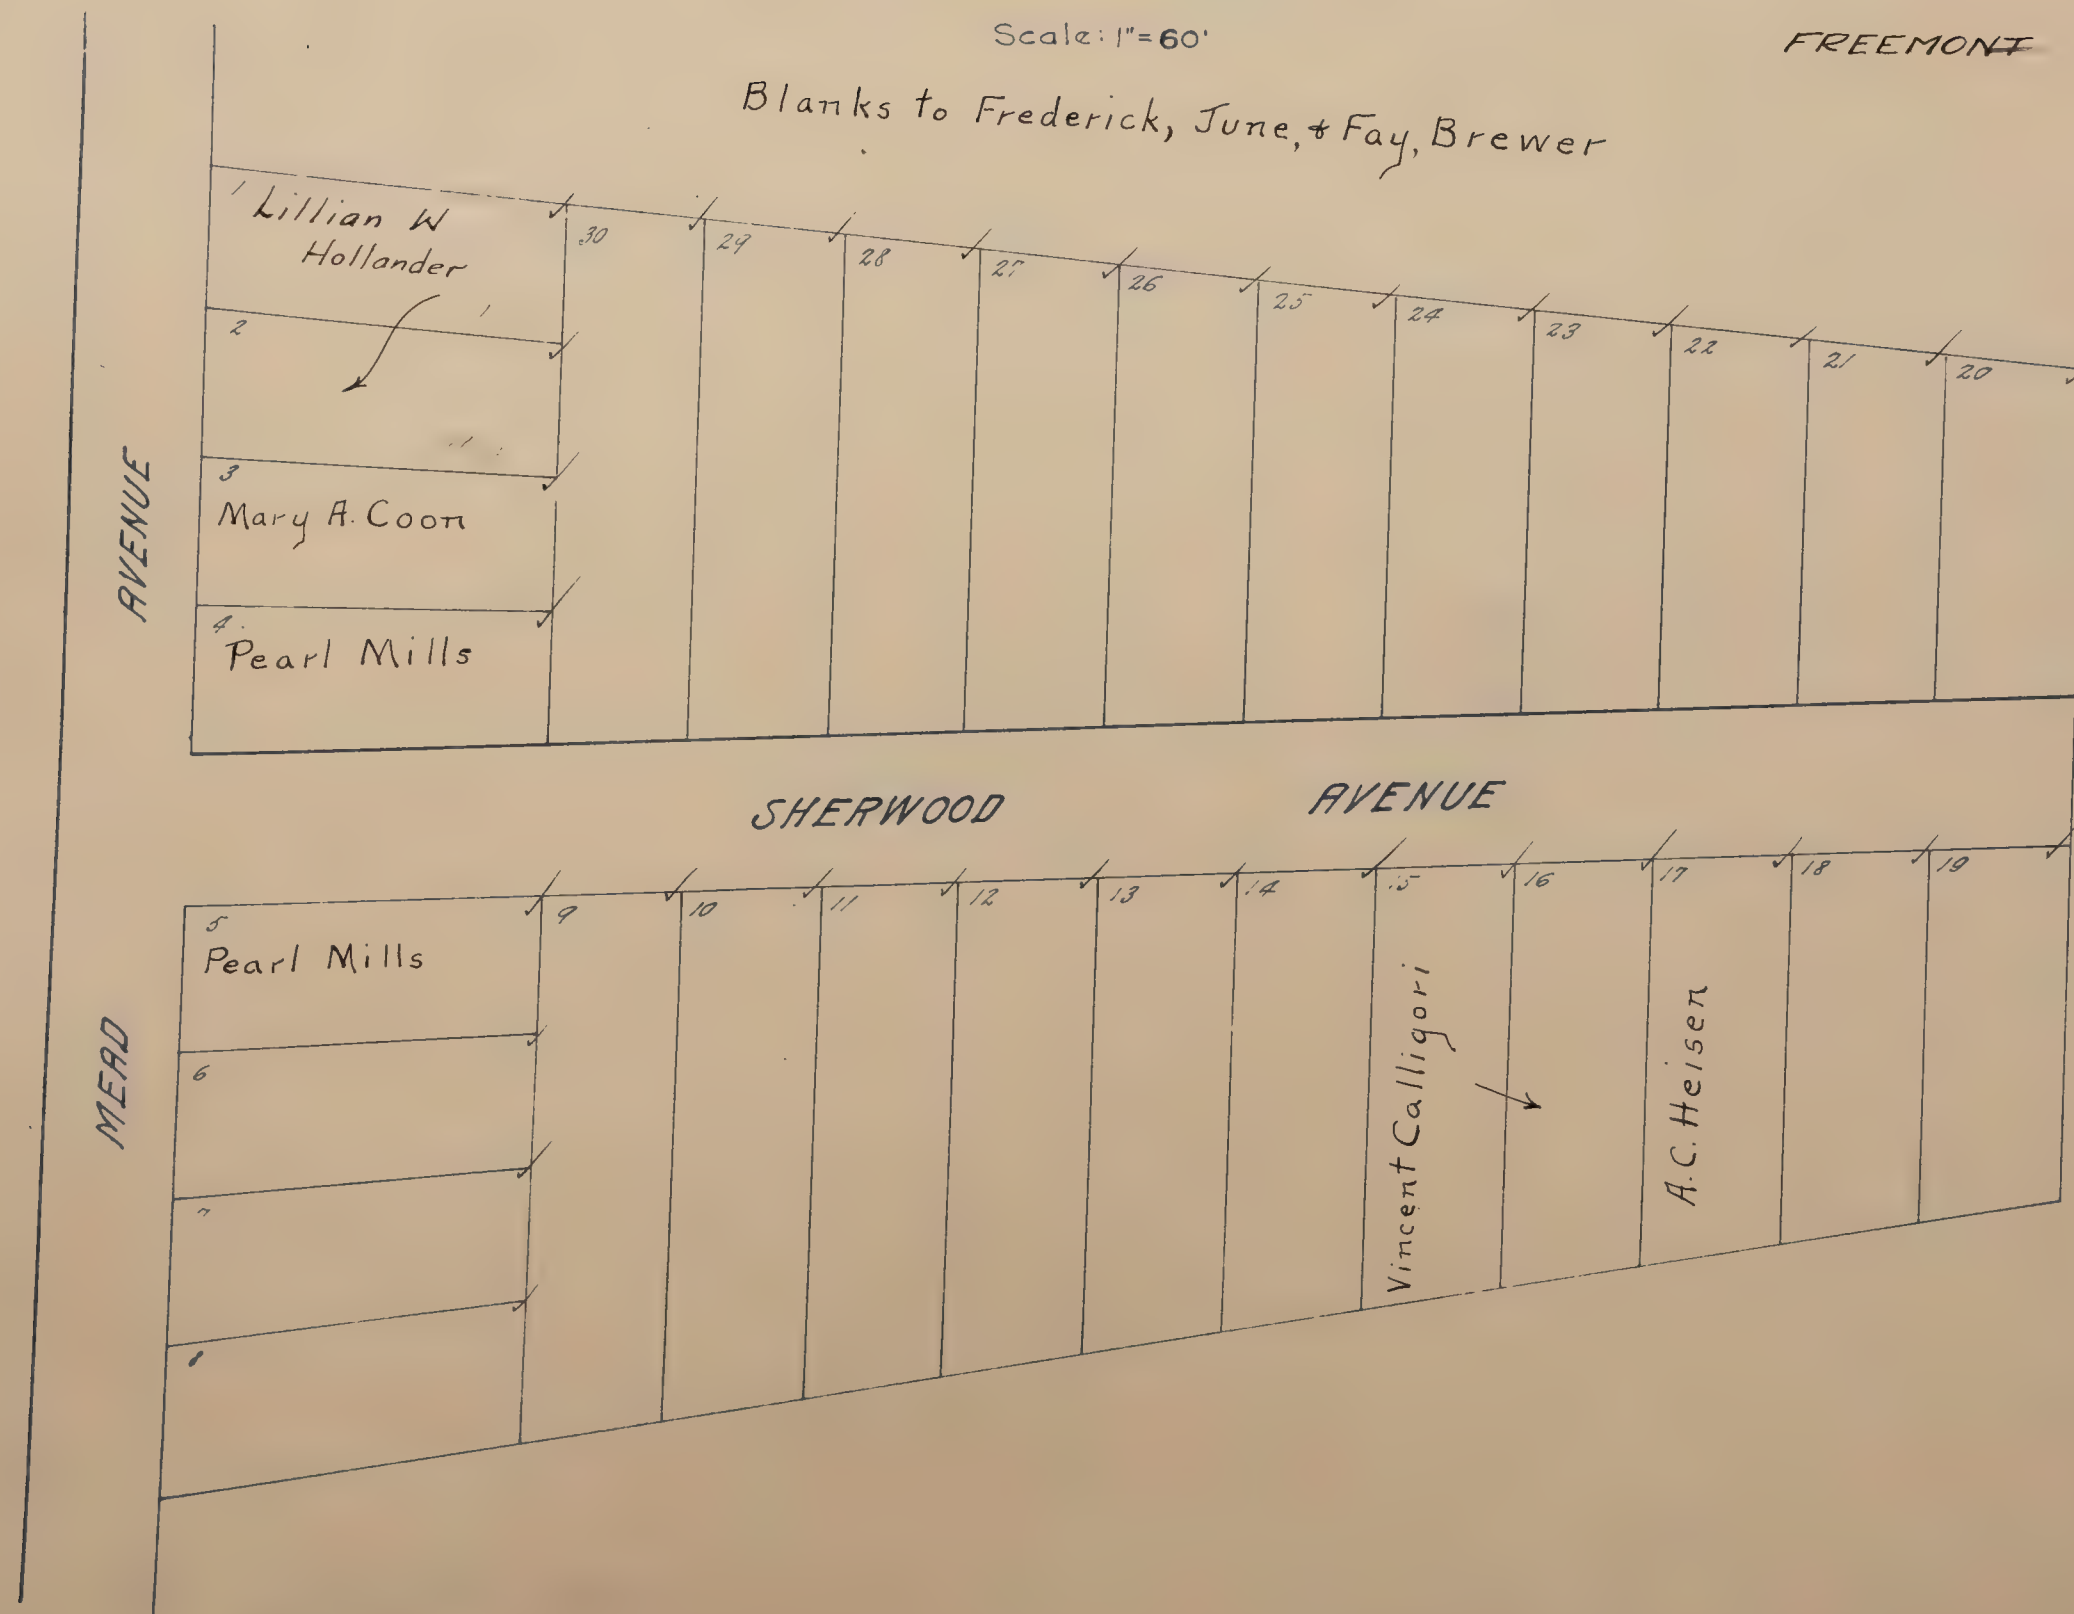

SHOPSIDE

or

BROOKE REALTY CO. SUBD. NO 116


LOCATED IN

S.W. 1/4 of Sec. 18 & N.W. 1/4 of Sec. 19, T. 8 N., R. 5 E.

Scale: 50' = 1"

FRUIT RIDGE S.D.

Blanks to Roy Brooke & J.L. Scholefield

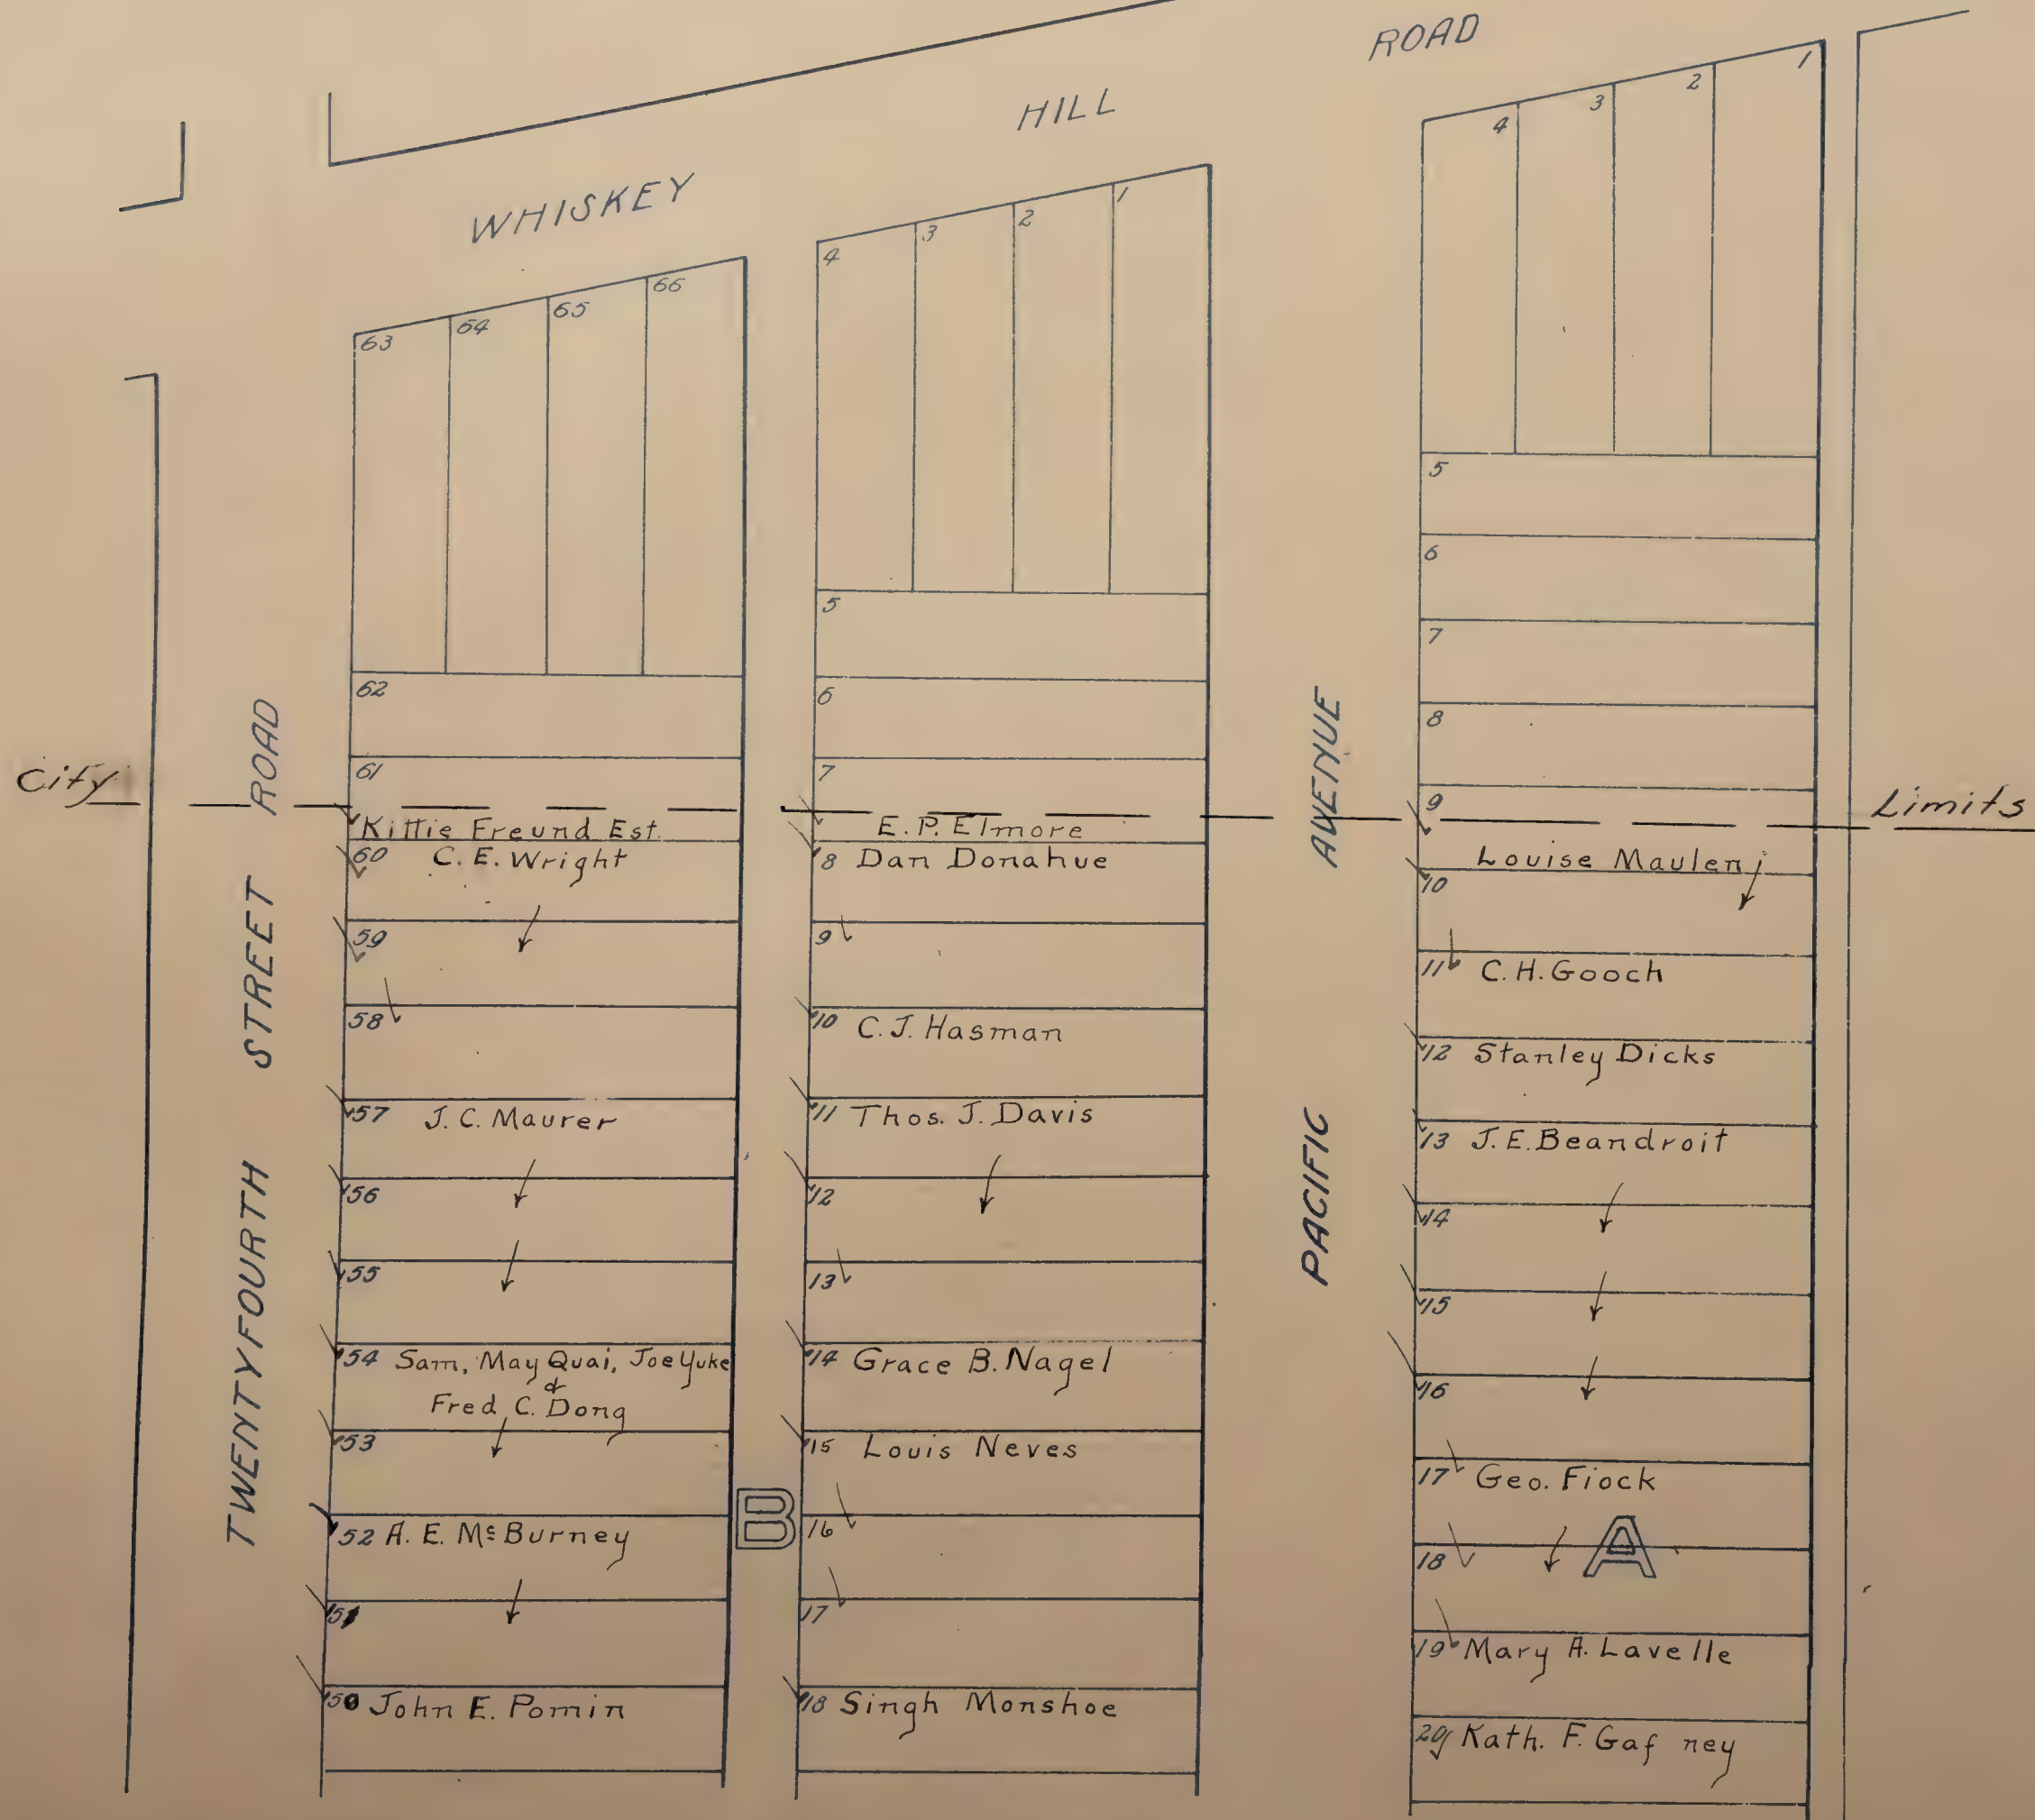

SHOPSIDE

or

BE JOKE REALTY CO. SUBD. N° 116


LOCATED IN

S.W. 1/4 of Sec. 18 & N.W. 1/4 of Sec. 19, T.8N., R.5E.

Scale: 50' = 1"

Blanks to Roy Brooke + J.L. Scholefield

FRUIT RIDGE S.D.

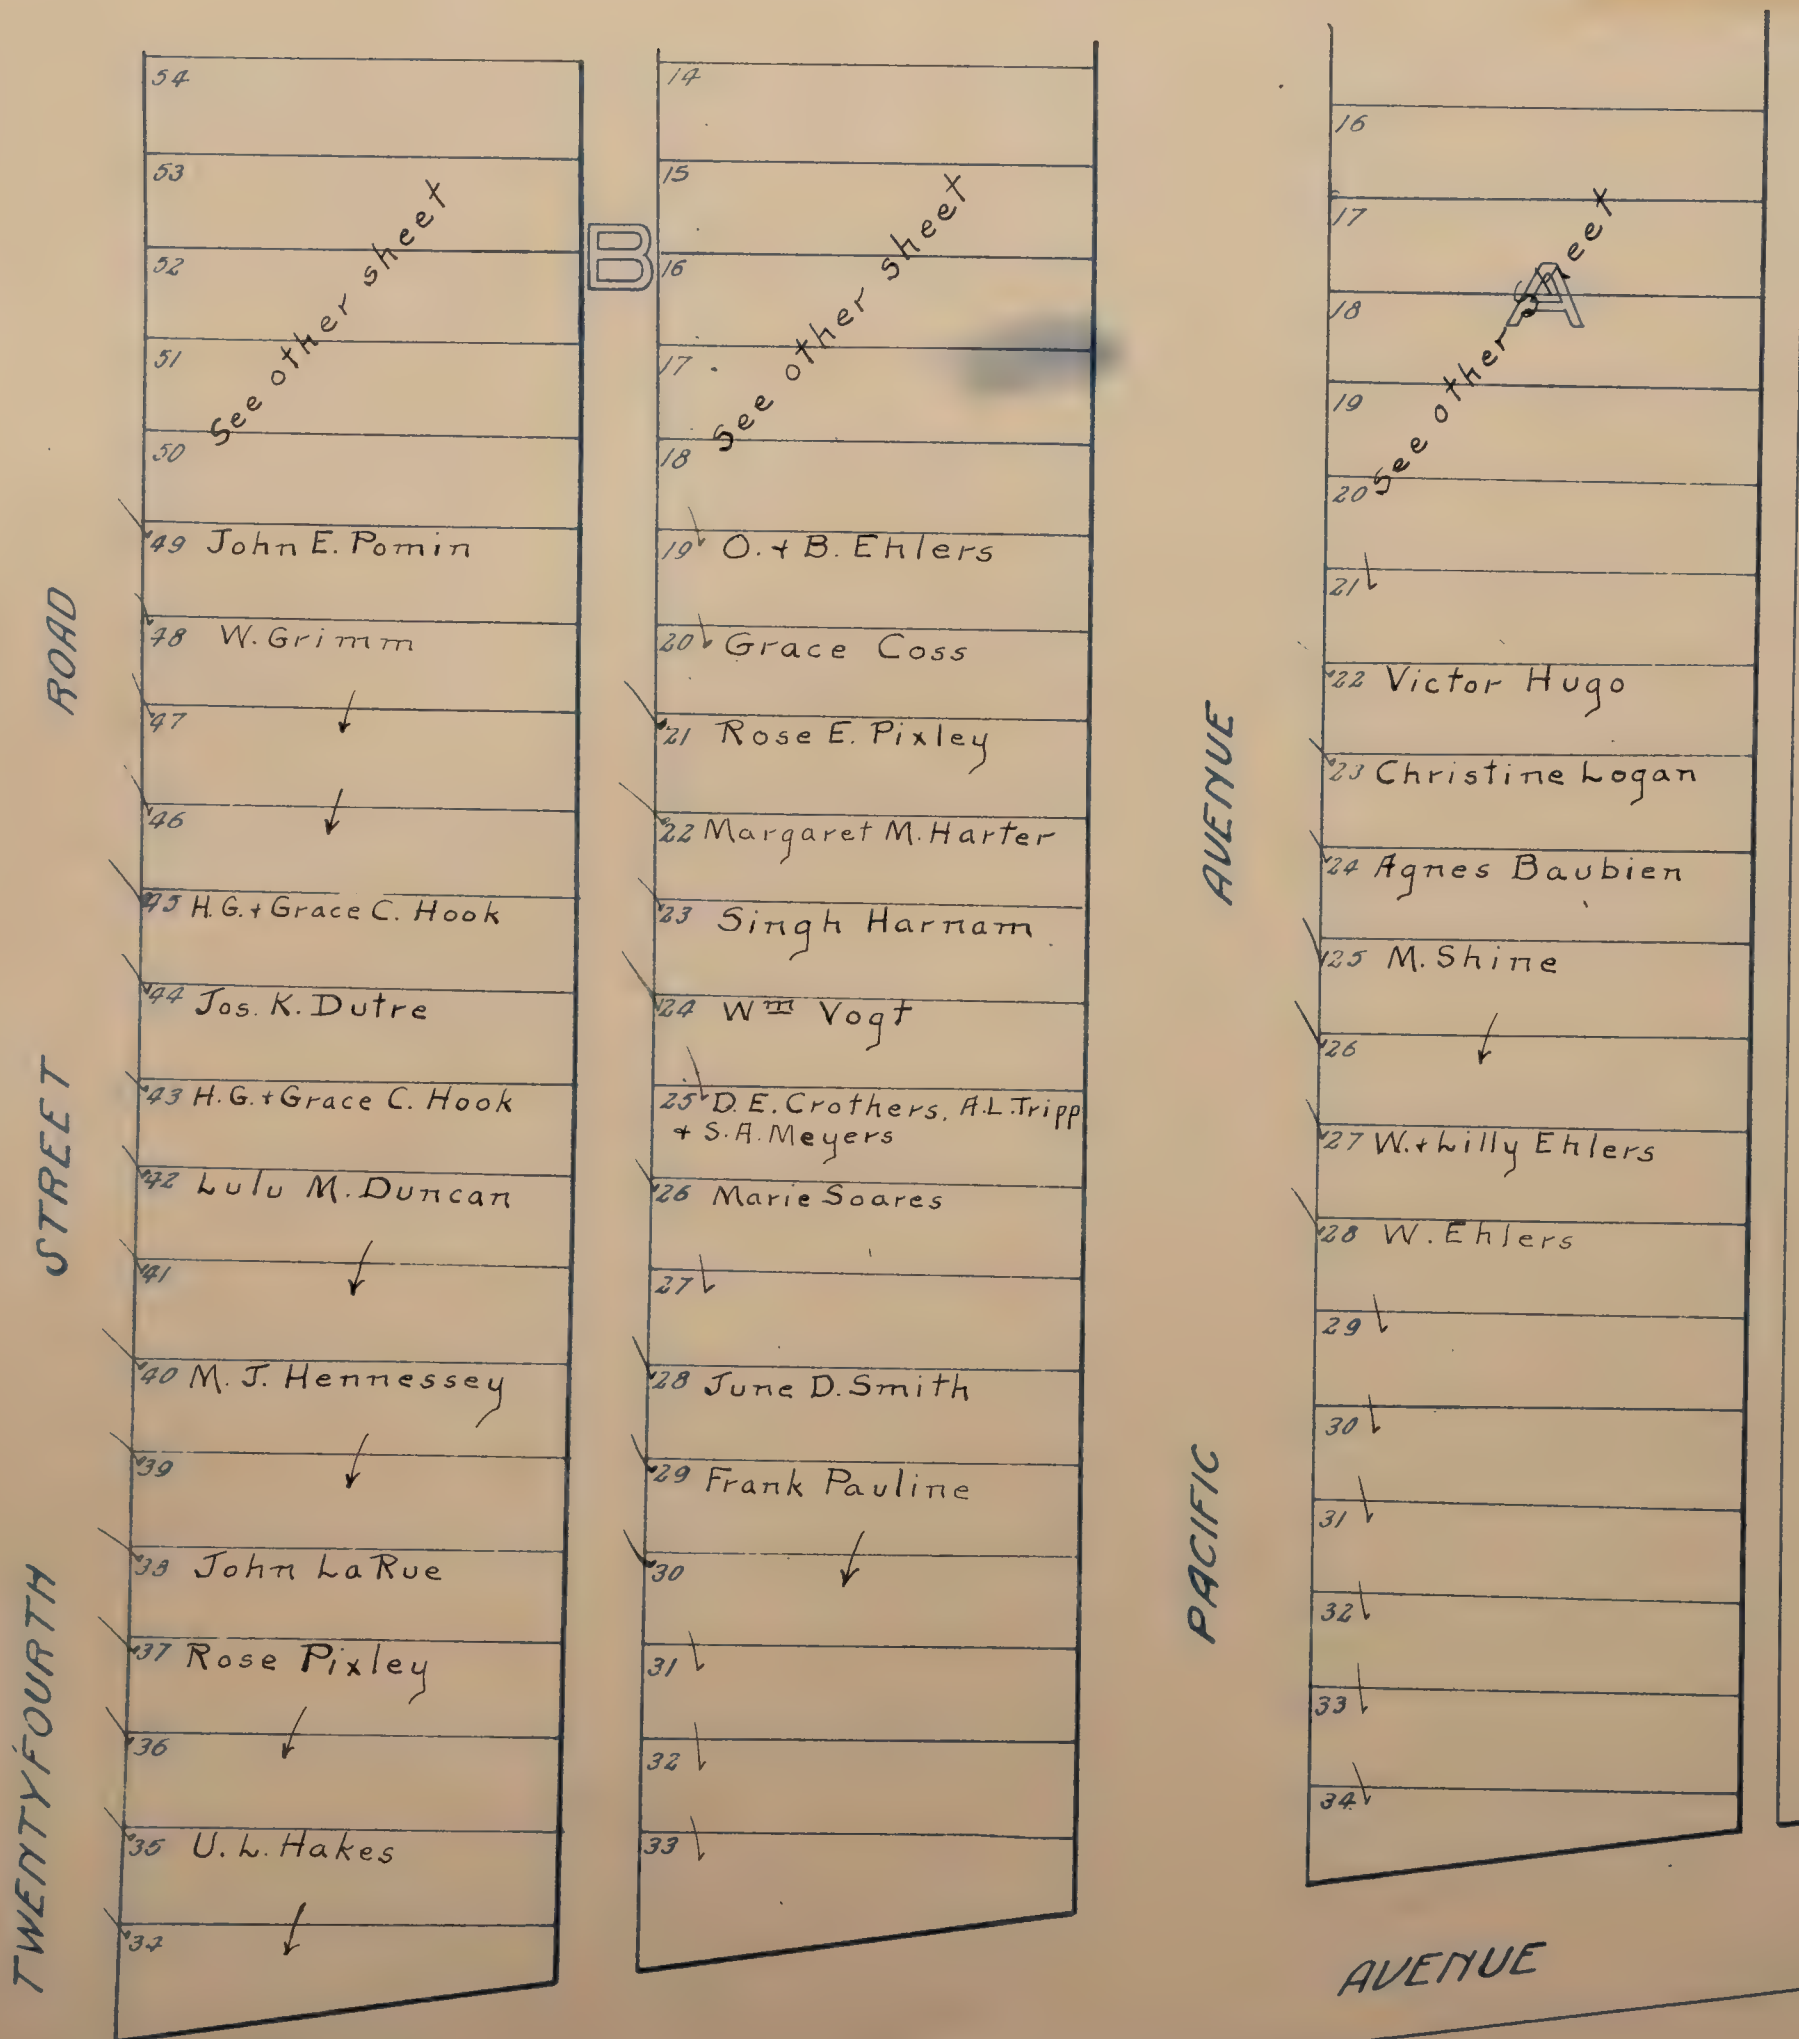

WESTERN

AVENUE


SIERRA VISTA PARK

LOCATED IN
NW 1/4 of Sec. 31 and NE 1/4 of Sec. 32 T. 8 N. R. 5 E.

Scale: 1" = 200.

Pacific S.D.


Blanks to C. M. Goethe

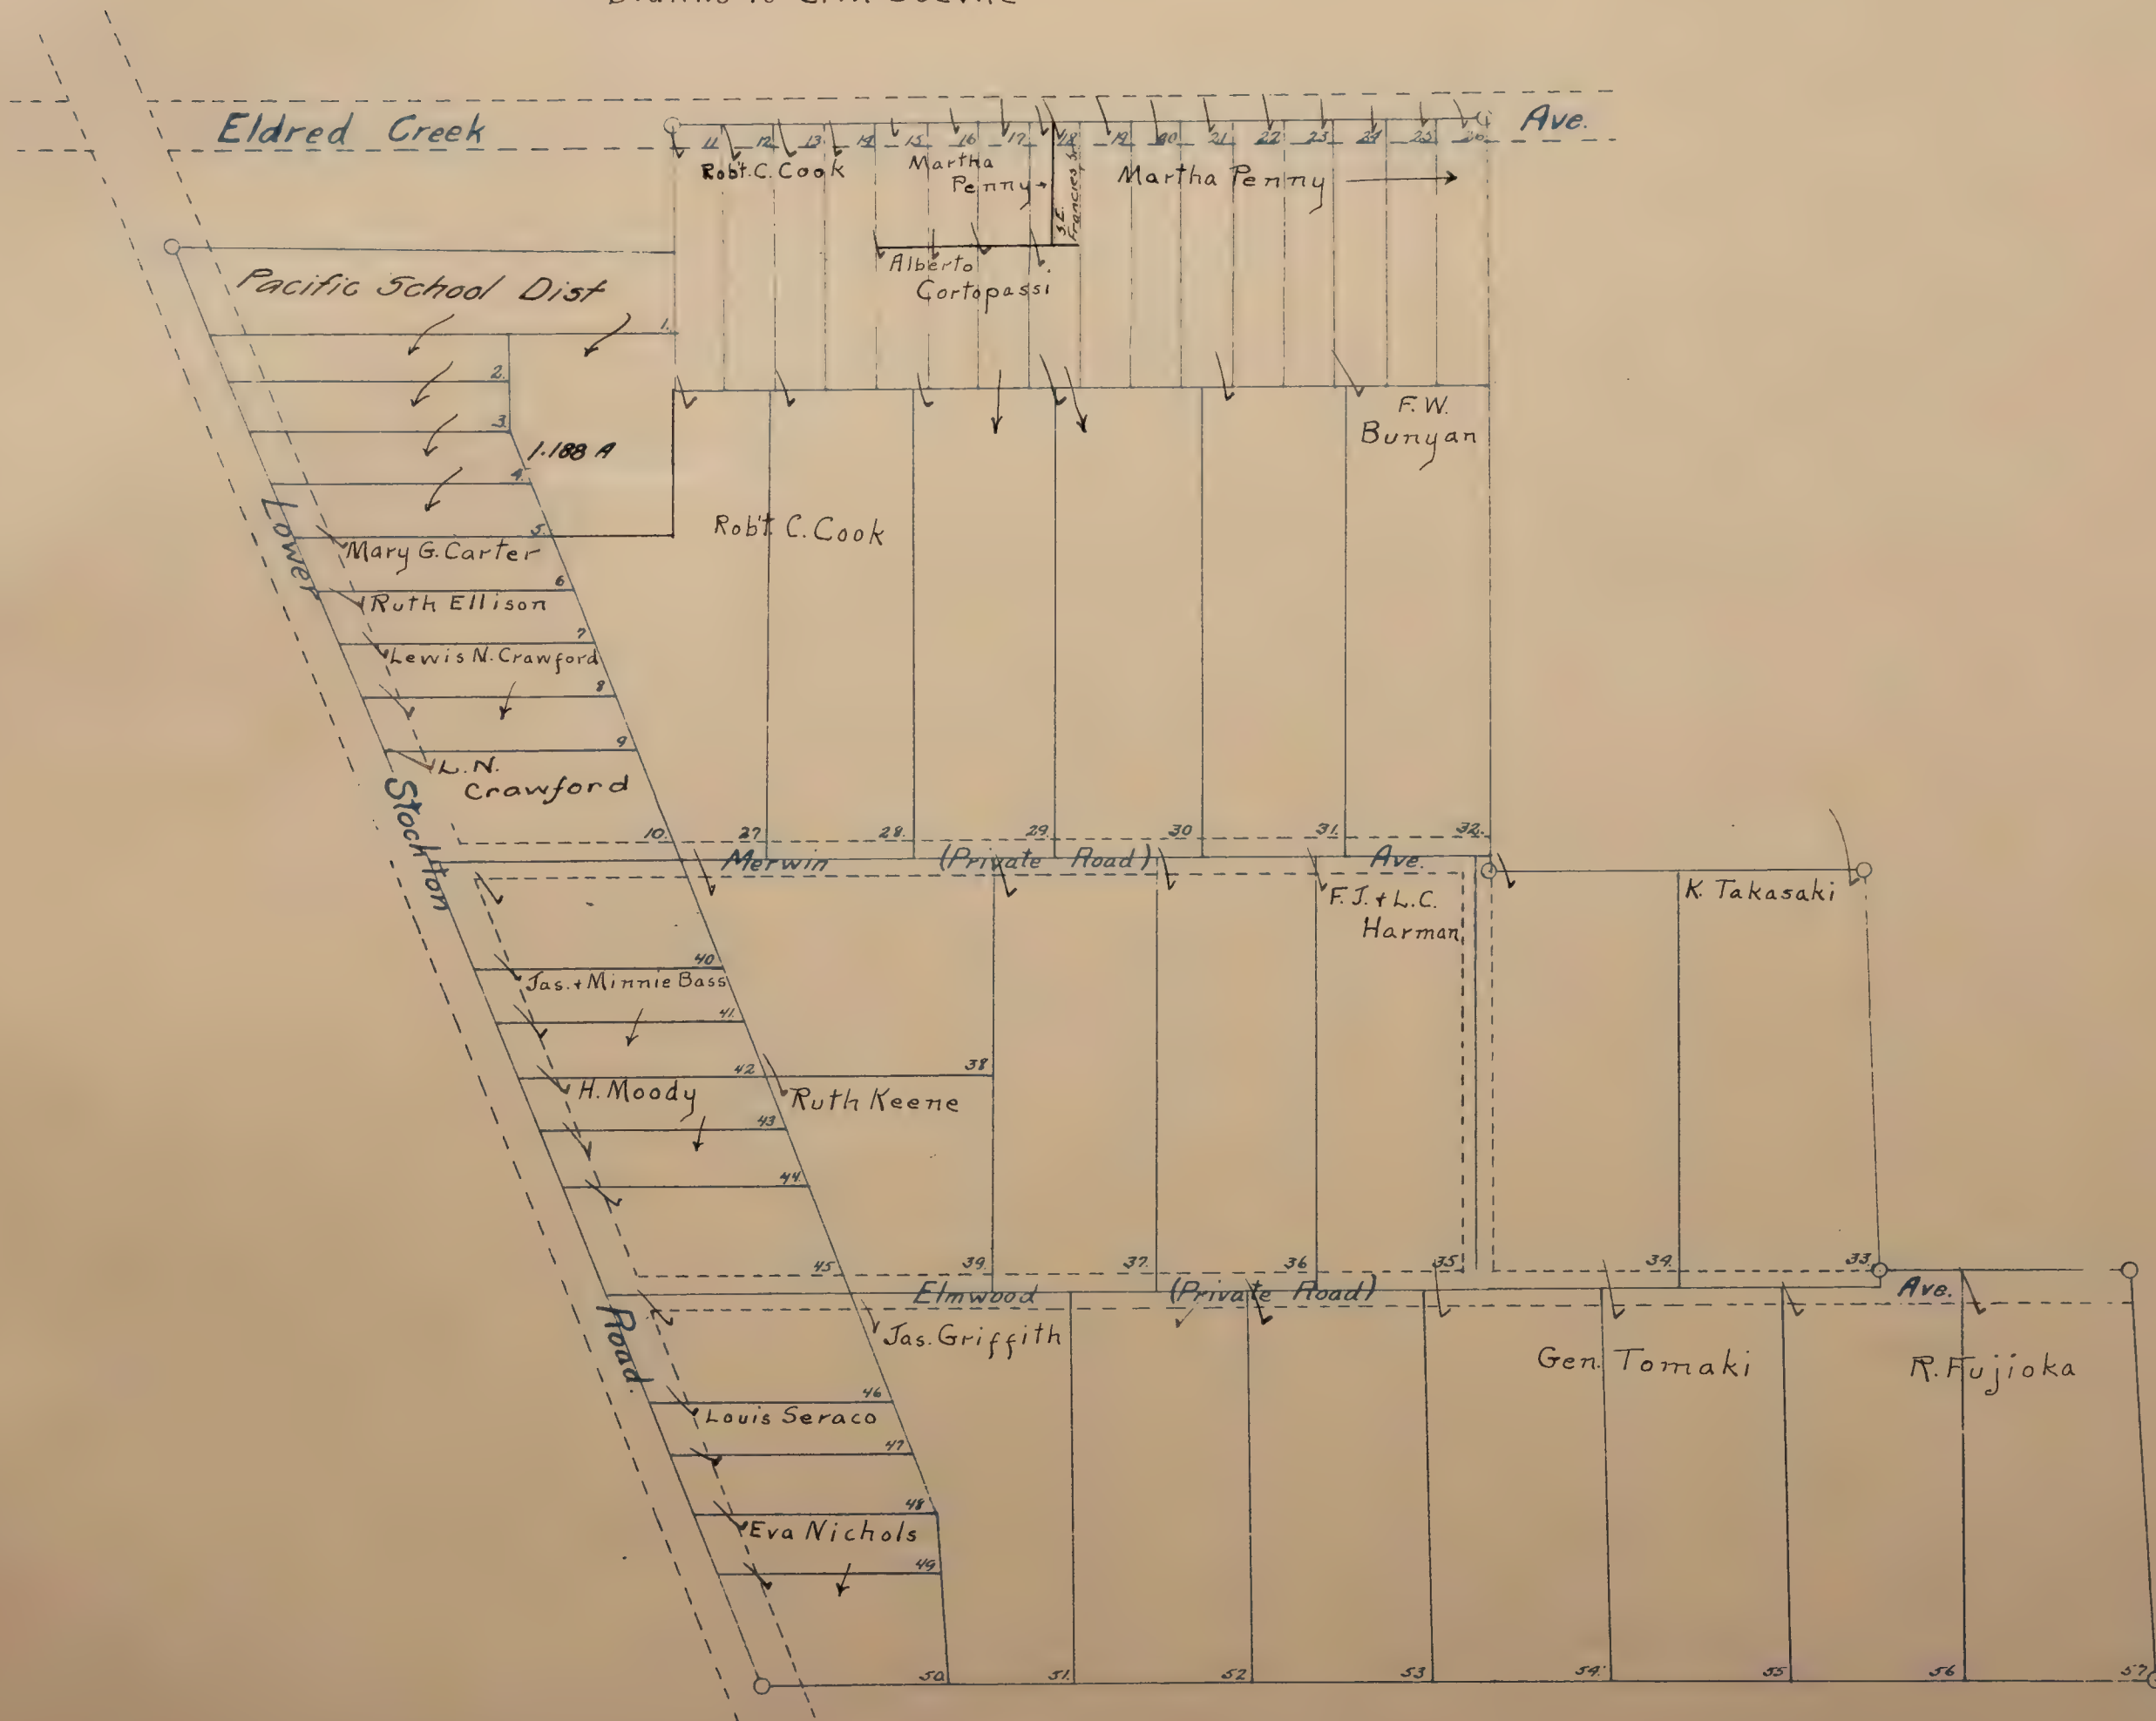


SIMMONS TRACT ✓
LOCATED IN
S.E. 1/4 Section 7 T.10N.R.5E.
Scale: 4 chains = 1 inch.

Lincoln S.D.

Blanks to Lucy H. Simmons

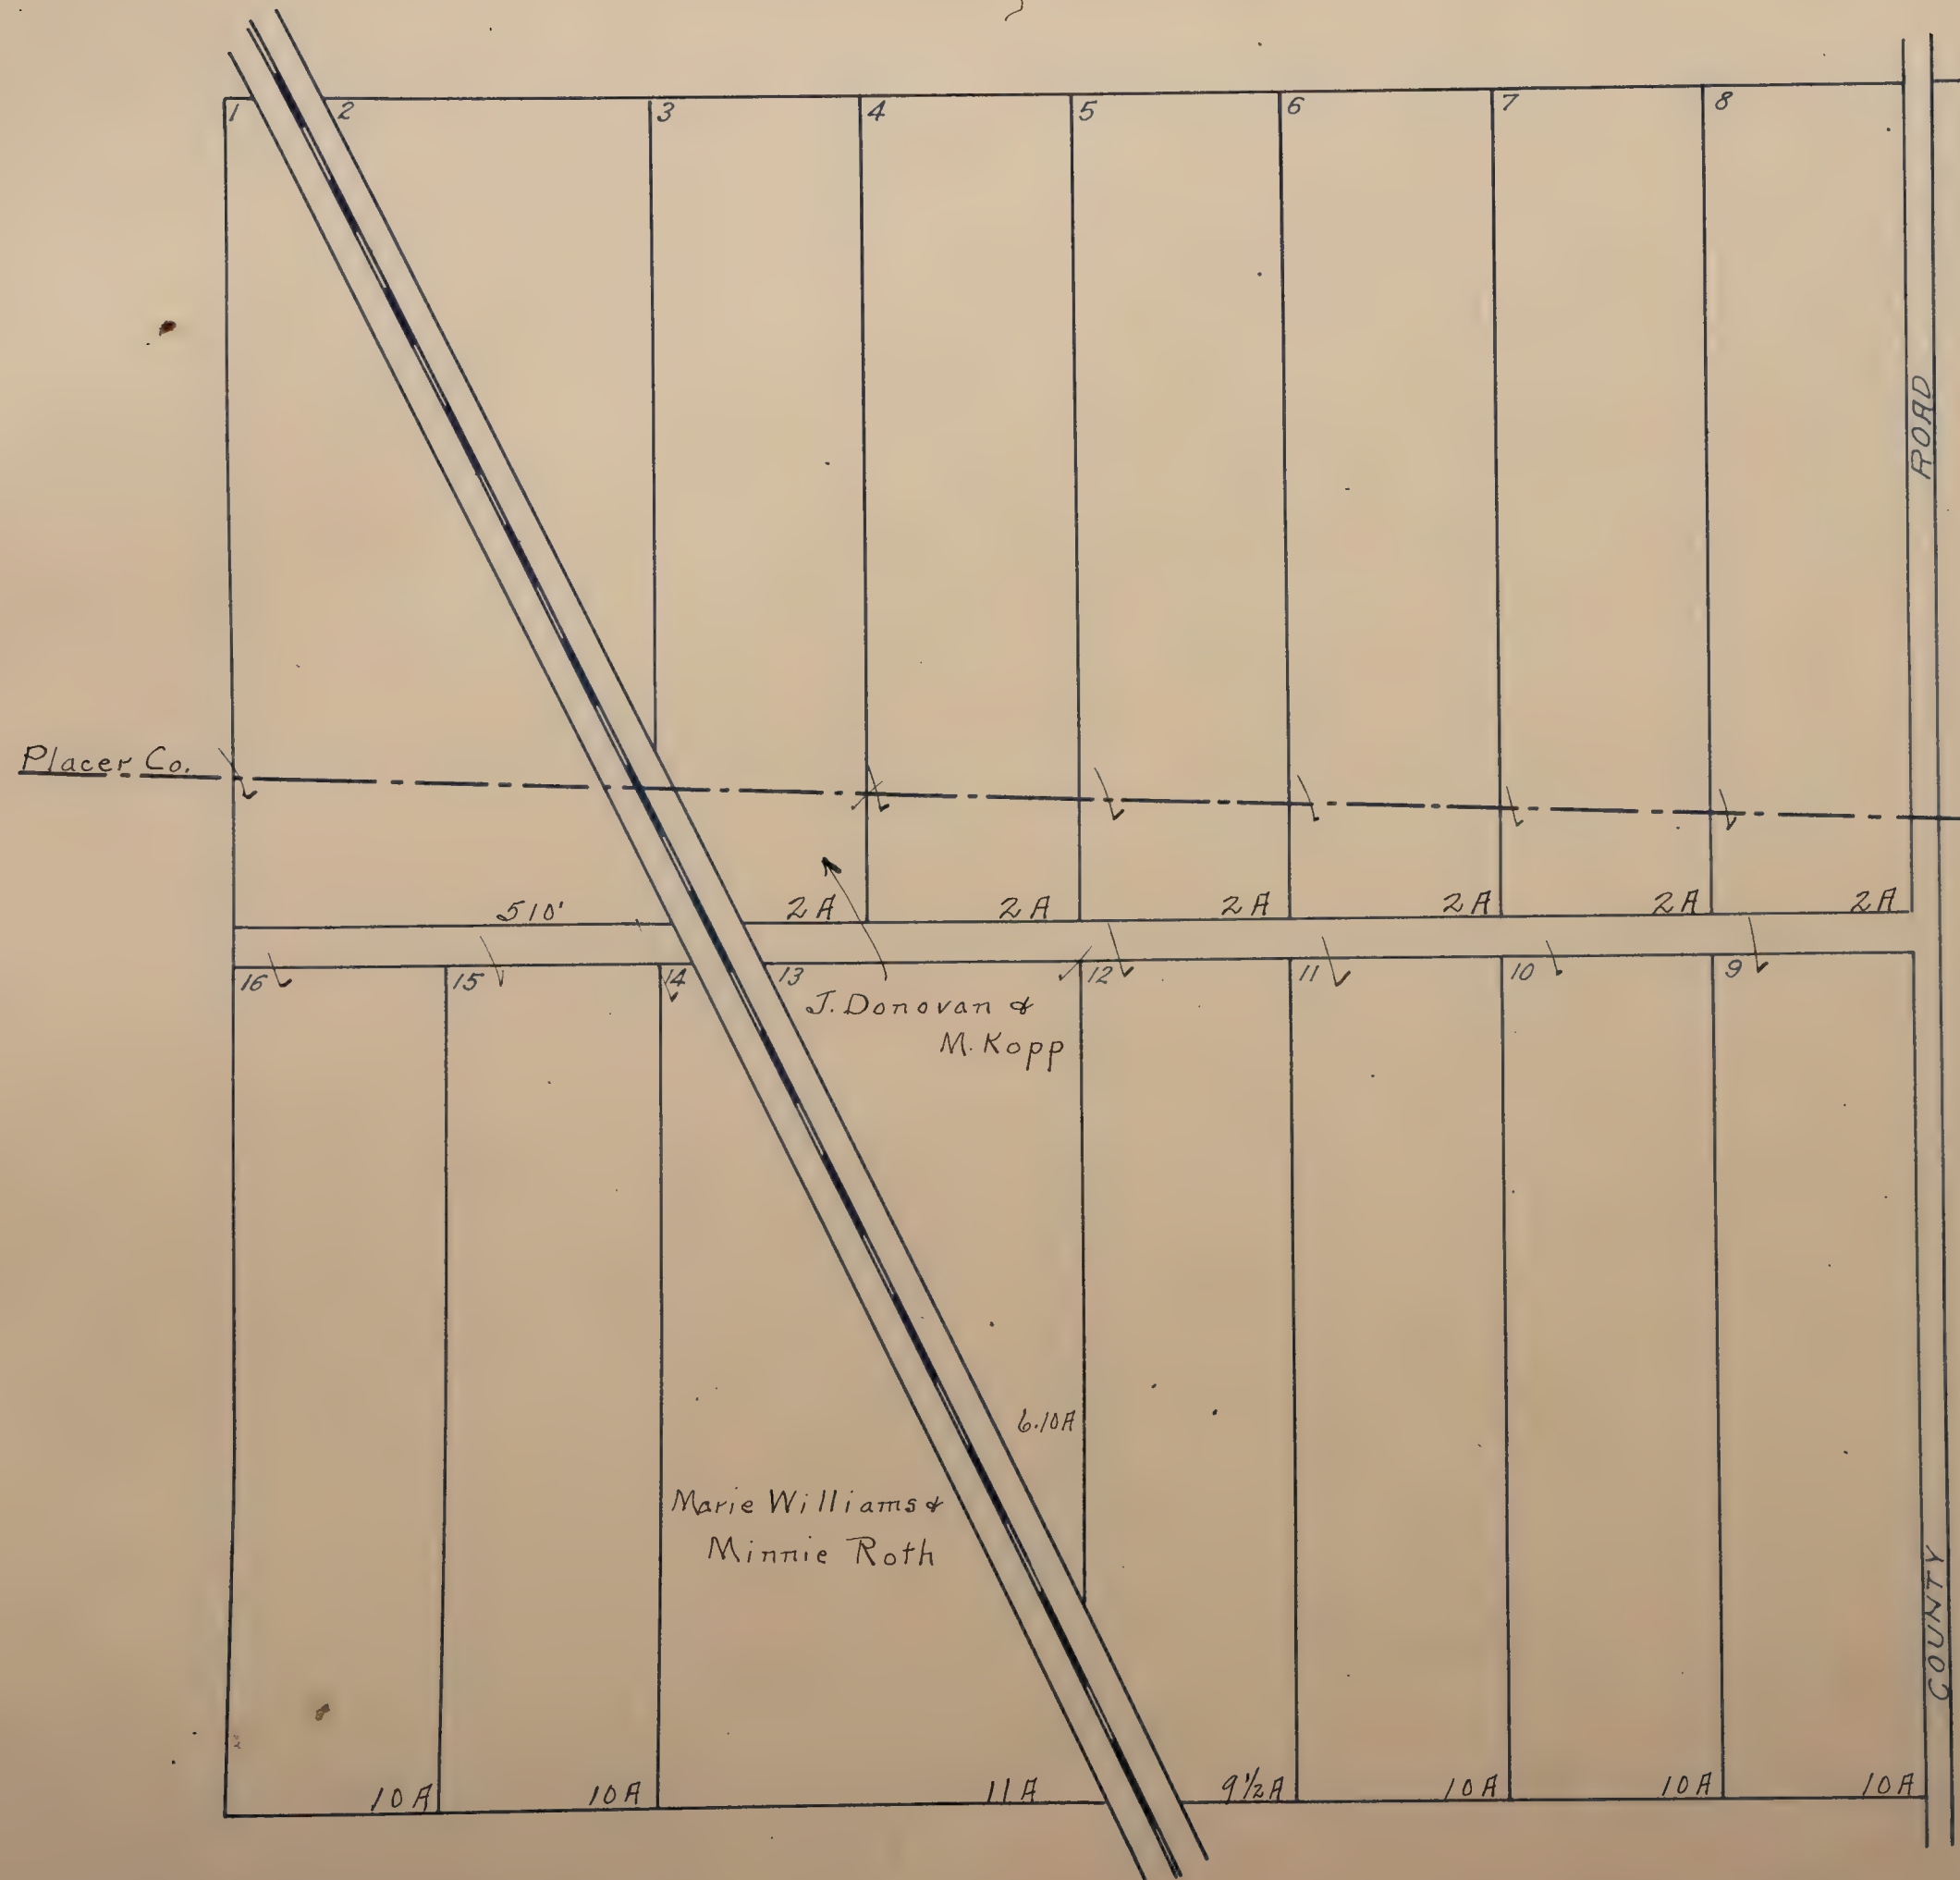

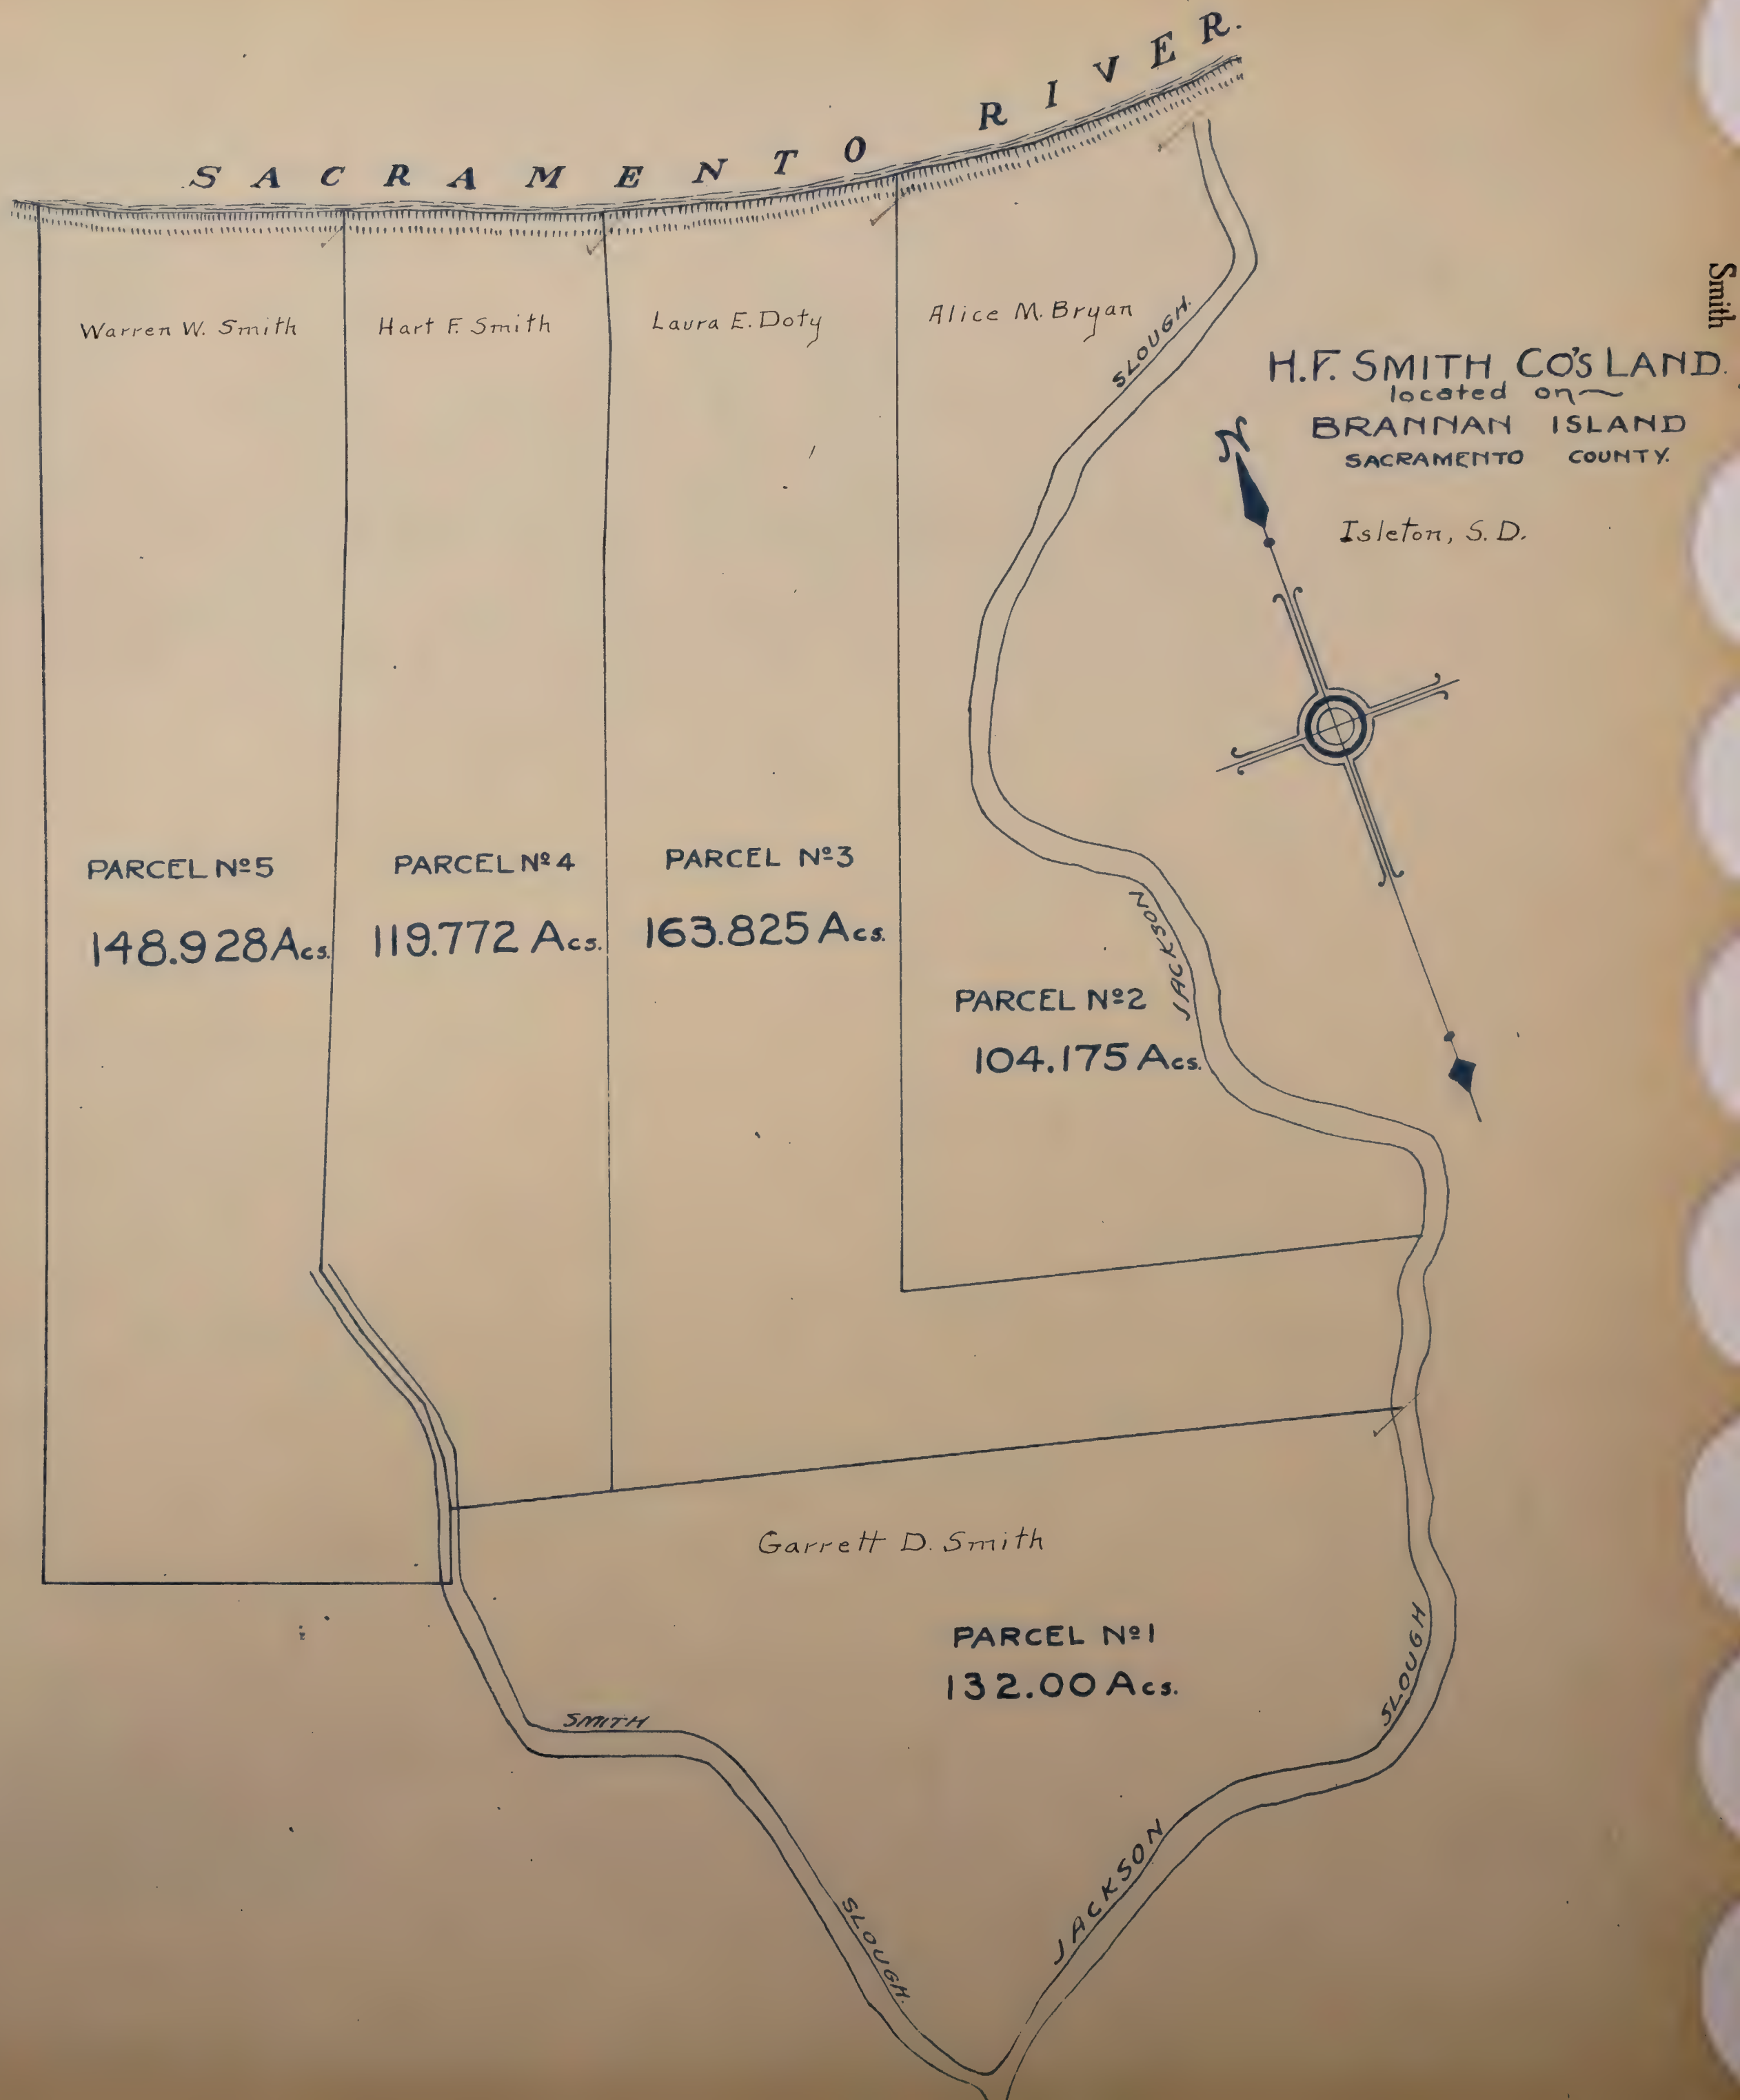


SOUTH SAC'TO GARDENS

being a subdn
SE. 1/4 Sec. 27 T8N R5E.
Scale: 1" = 200 ft.

Blanks to Chas. A. Alverson

Elder Creek S.D.

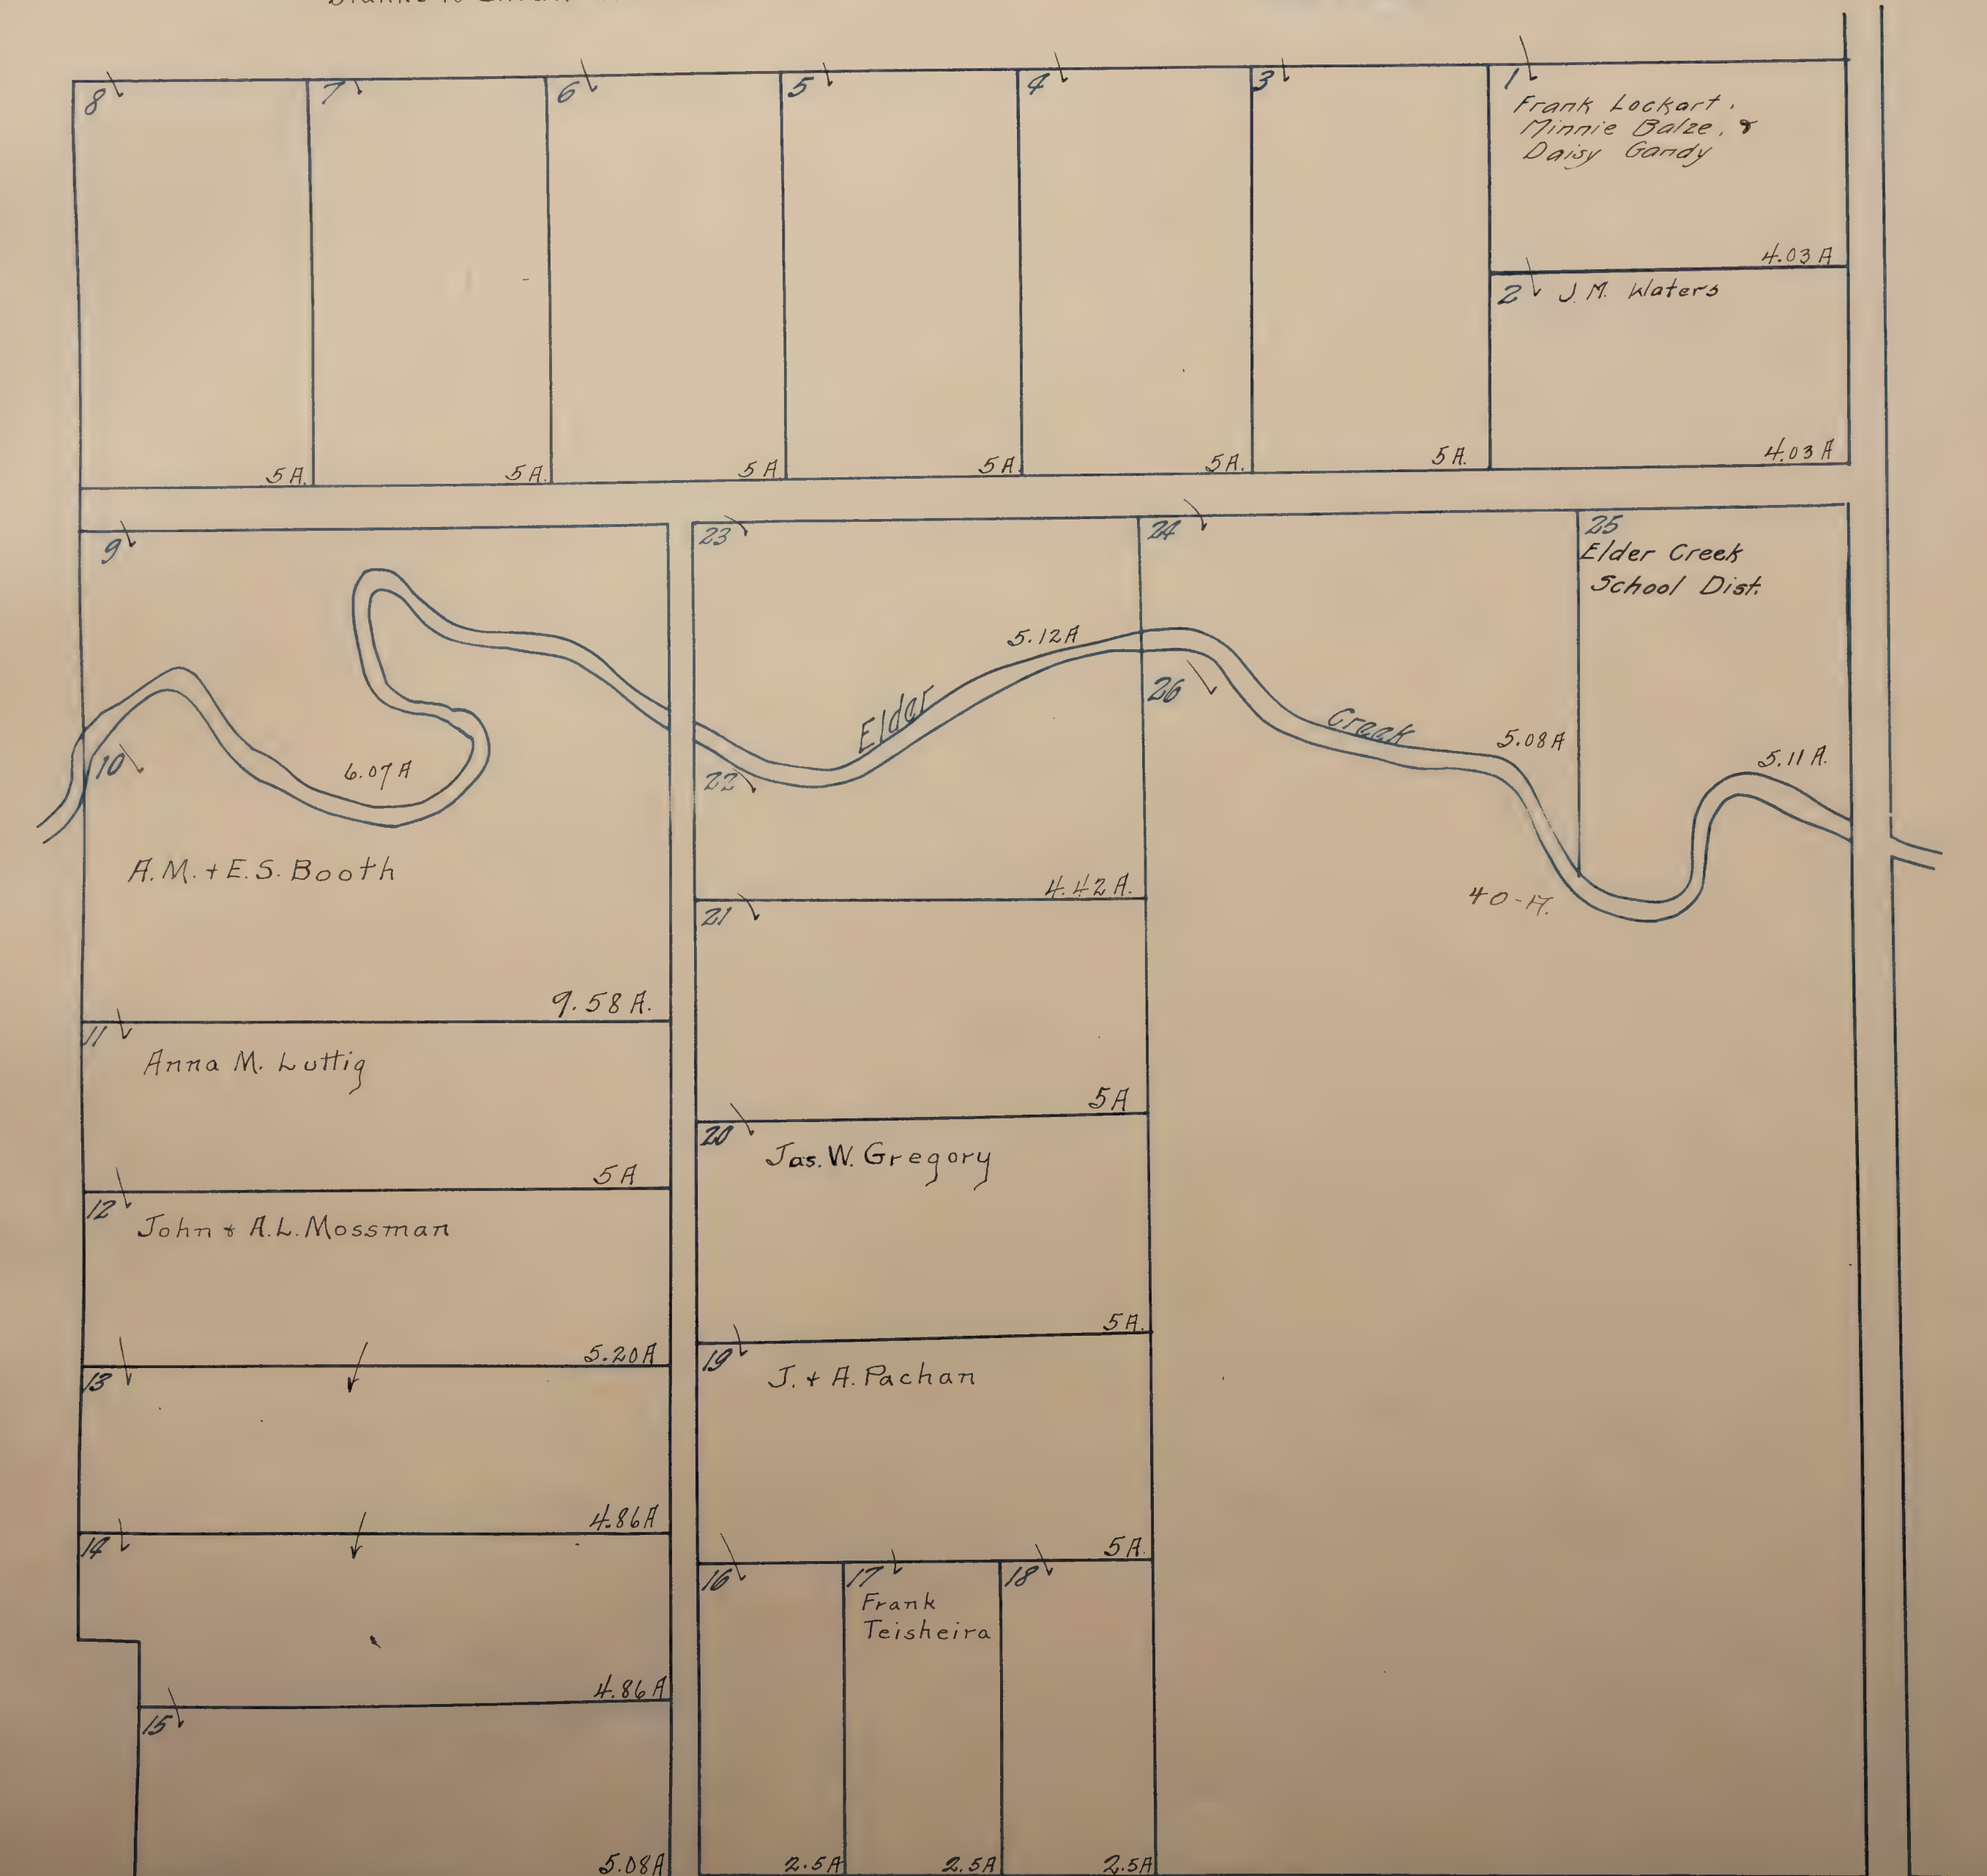


S. Sac'to. Gdns.

STEBBIN TRACT.
 RE-SUBDN of TOULANE PLACE
 located in
 SEC. 21, T. 8 N. R., 5 E.
 SACRAMENTO COUNTY
 Scale: 1" = 100'

Blanks to A.W. & J.A. Stebbins

FRUIT RIDGE S.D.

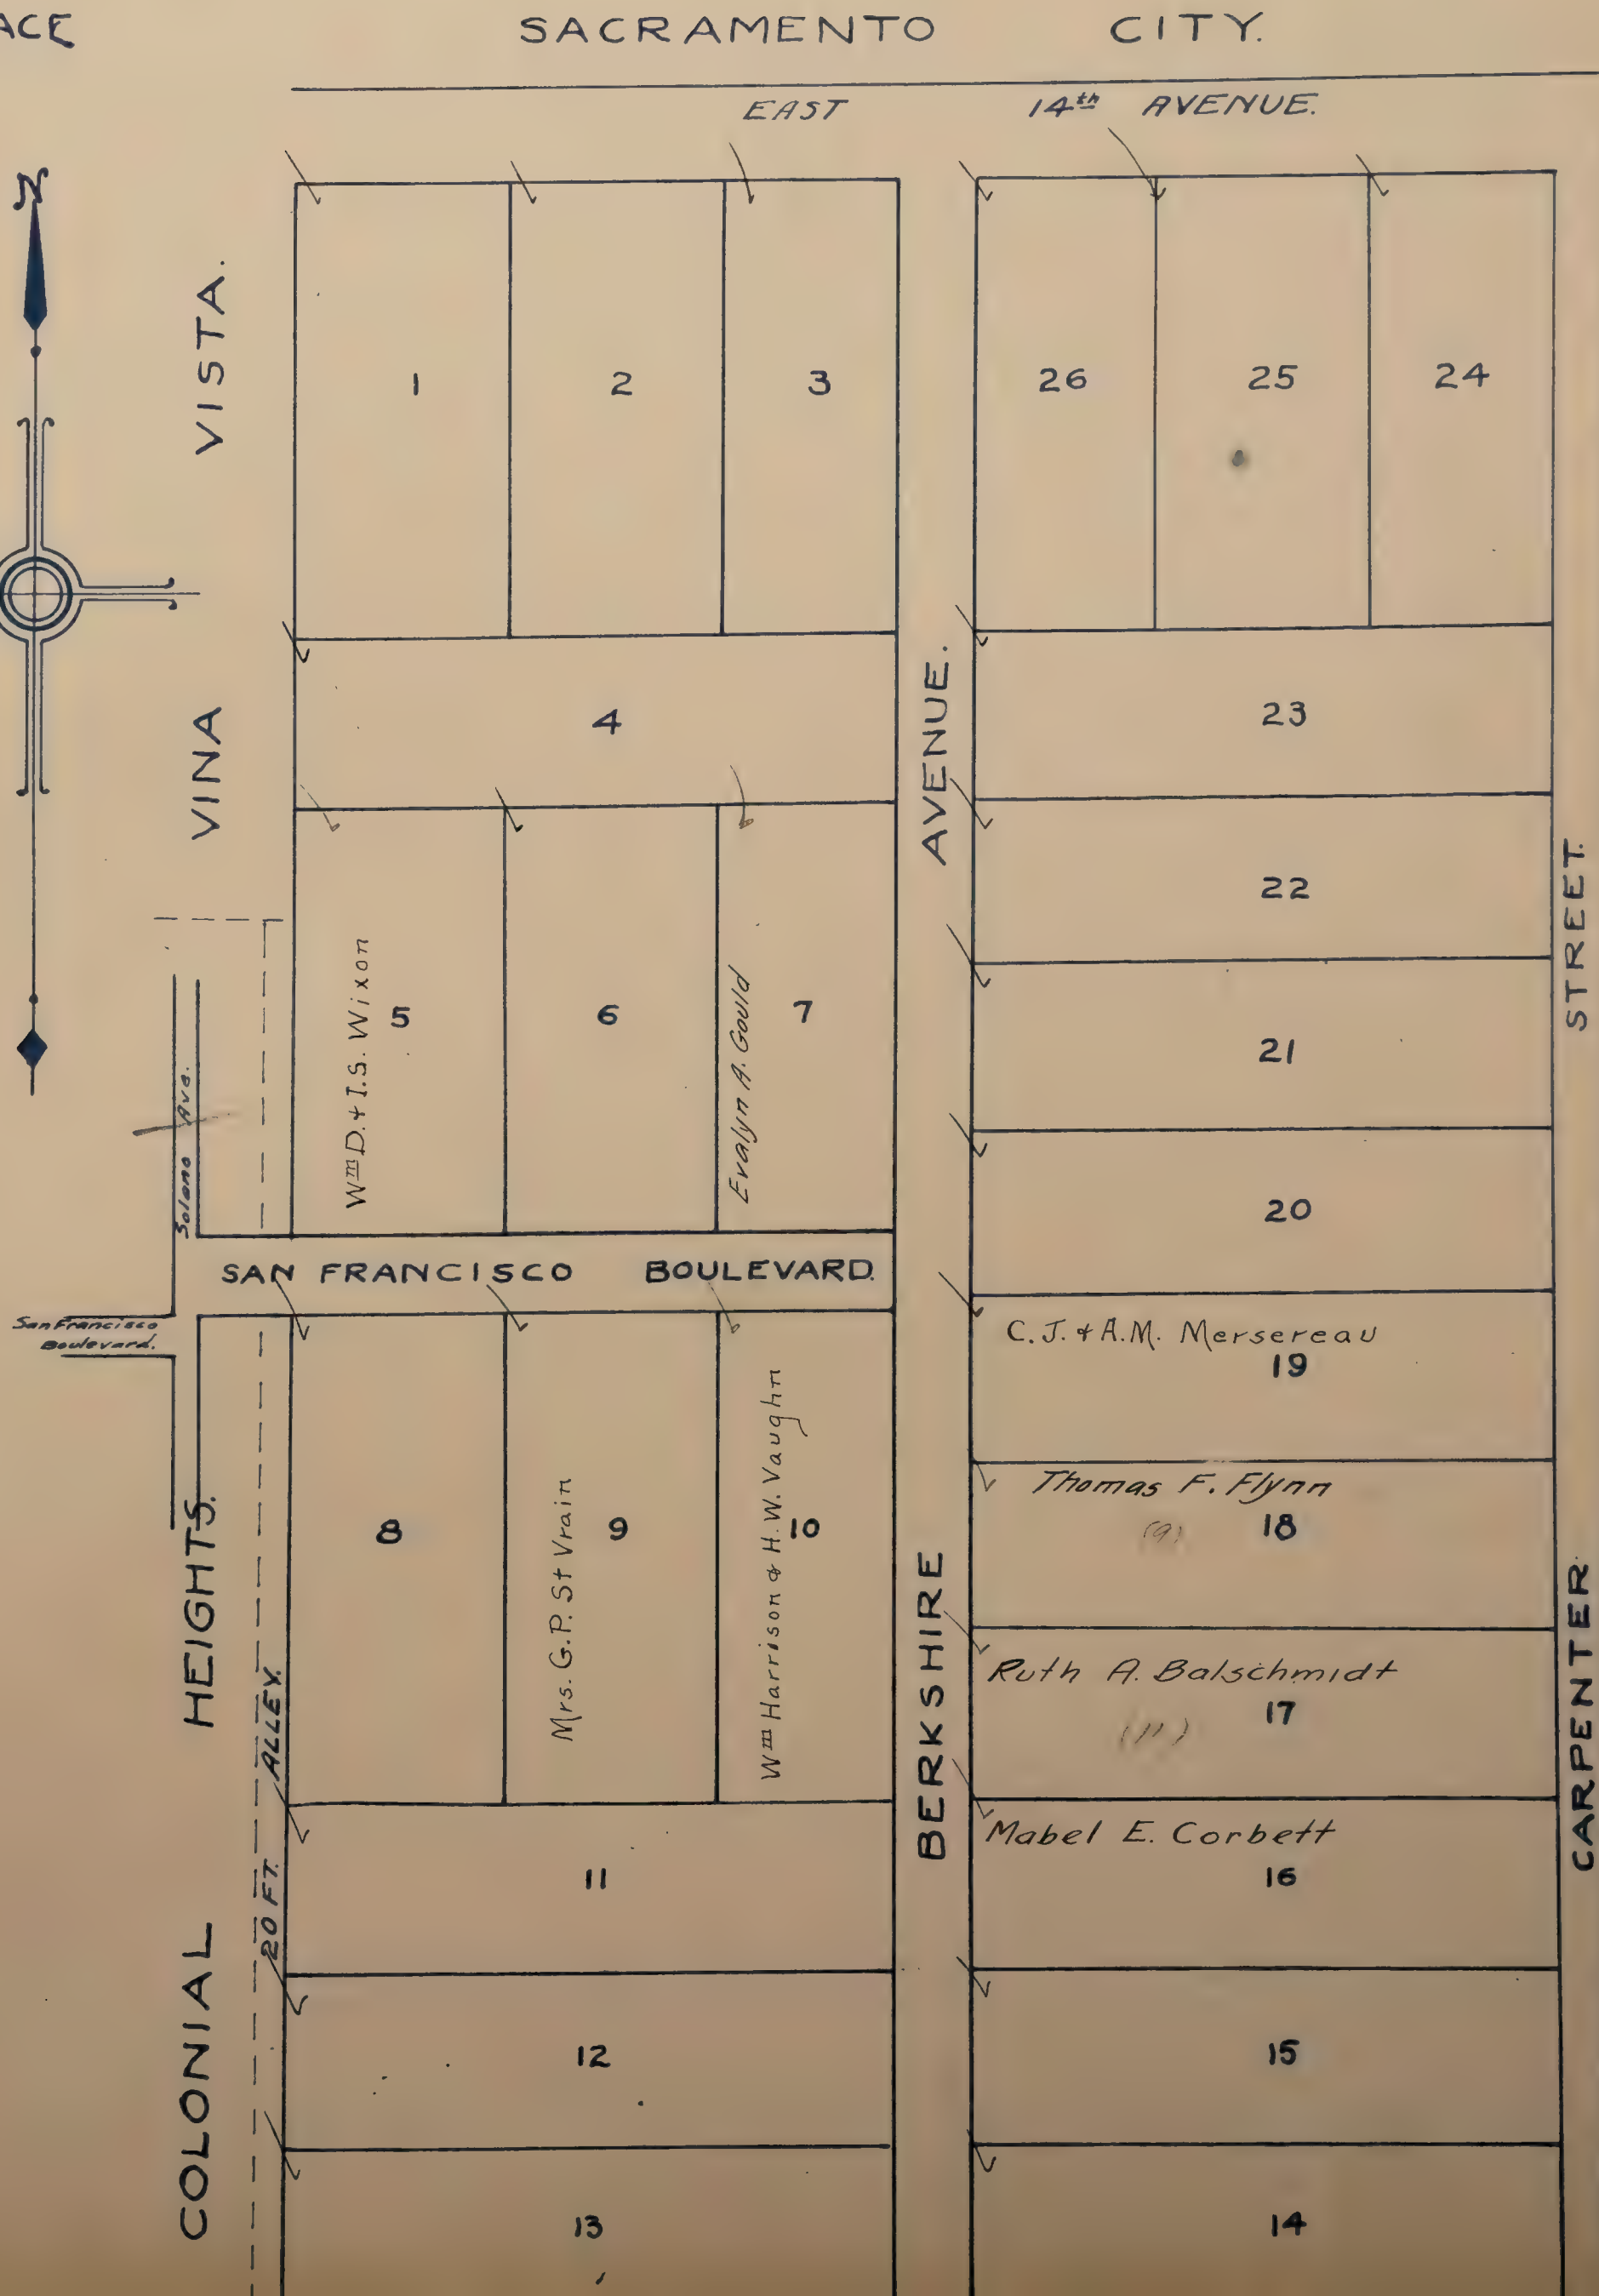


STELLA TRACT

LOCATED IN
N.W. 1/4 of Sec. 19 T.8N.R.5E.

Scale: 1"=80'

PACIFIC S.D.

Blanks to Sam'l Ginsberg

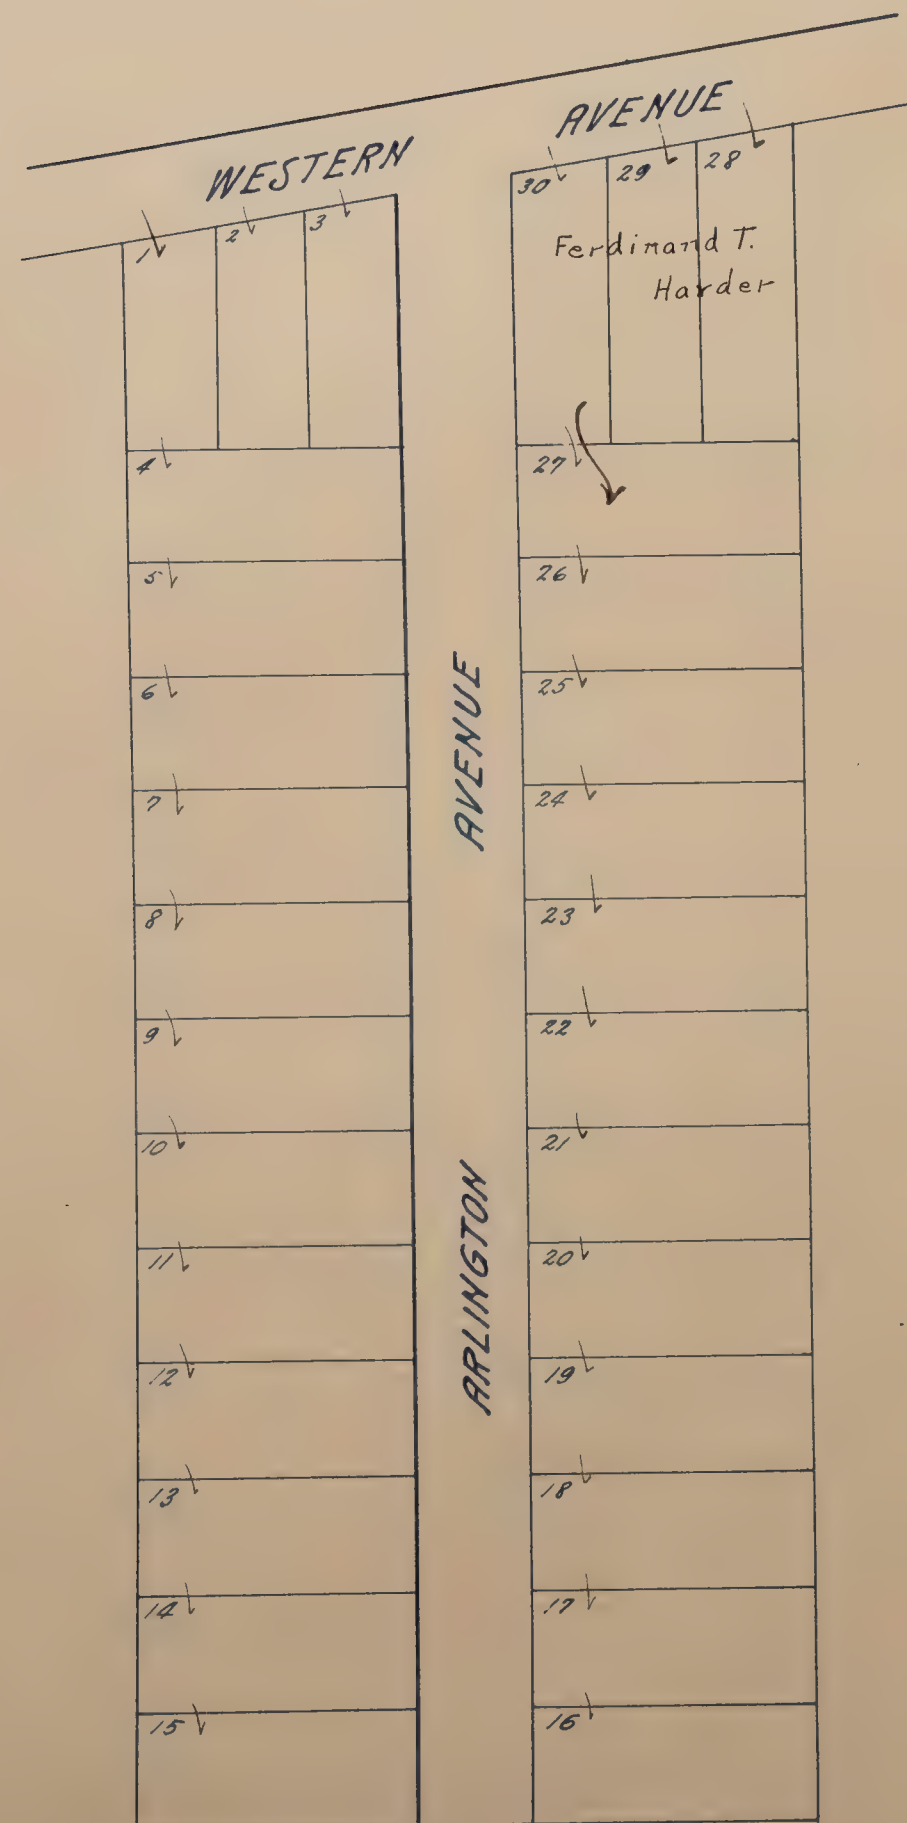

STEWART SUBD'N

OF

BLOCK NO. 48


SUBDIVISION NO. 1.

NORTH SACRAMENTO

Scale 1" = 100'

NORTH SACTO. S.D.

Blanks to John R. Hunt

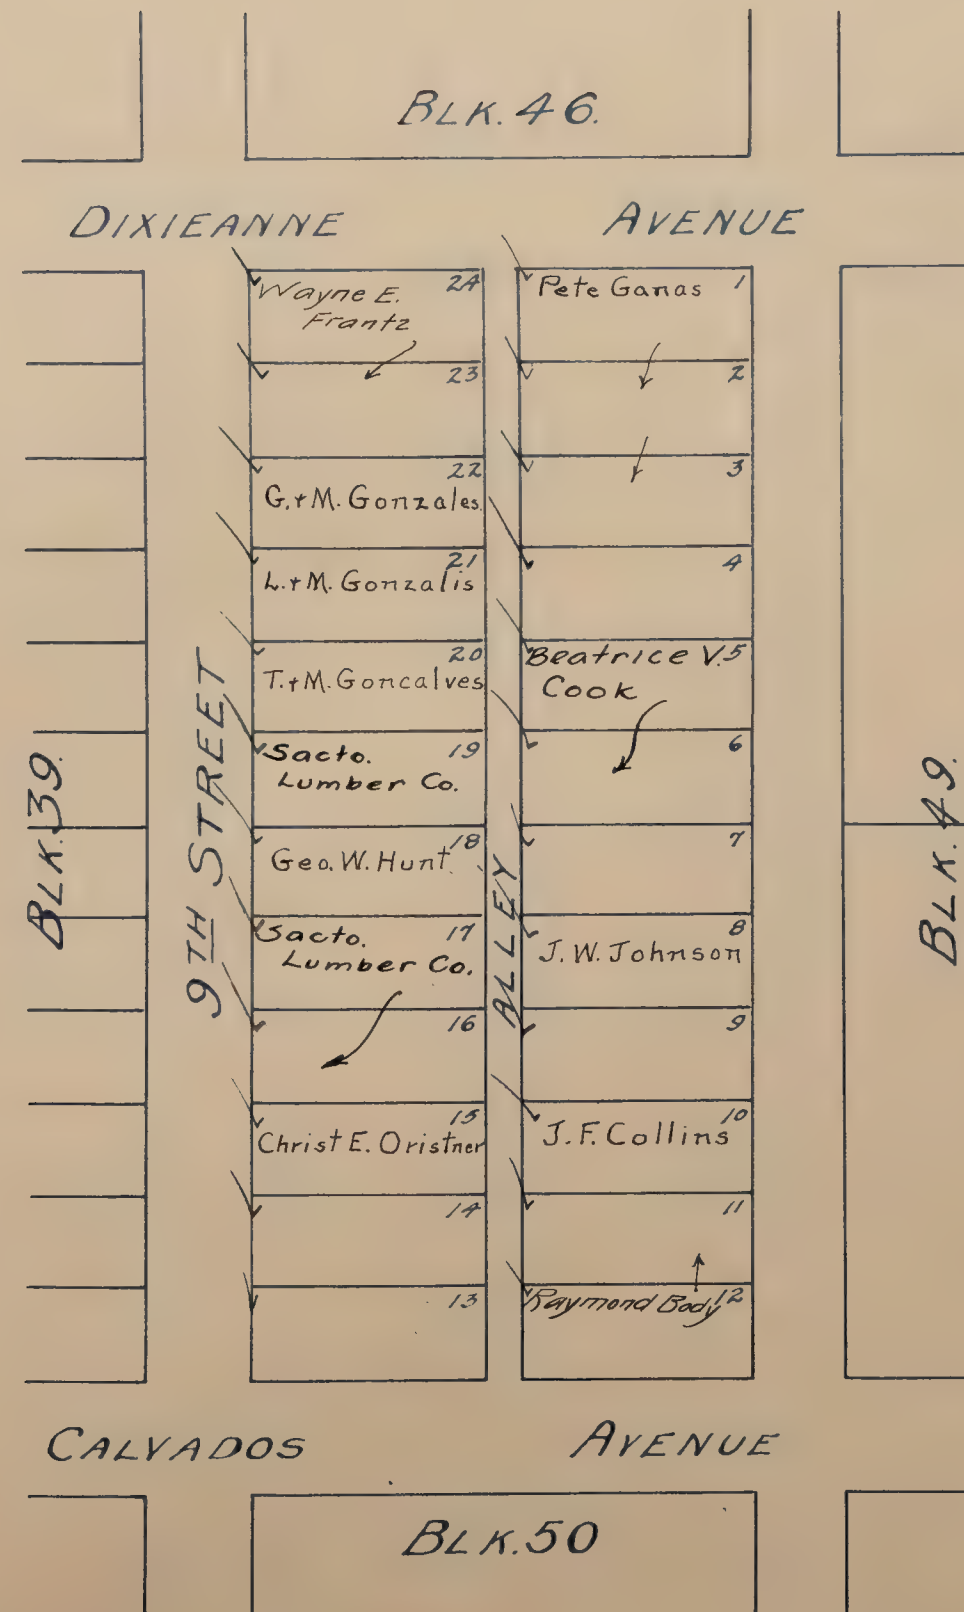


STROBEL TRACT.

LOCATED IN
N.W. 1/4 SEC 29 T. 8 N. R. 5 E.

Scale 4 chains = 1 inch.

2

Pacific S.D.

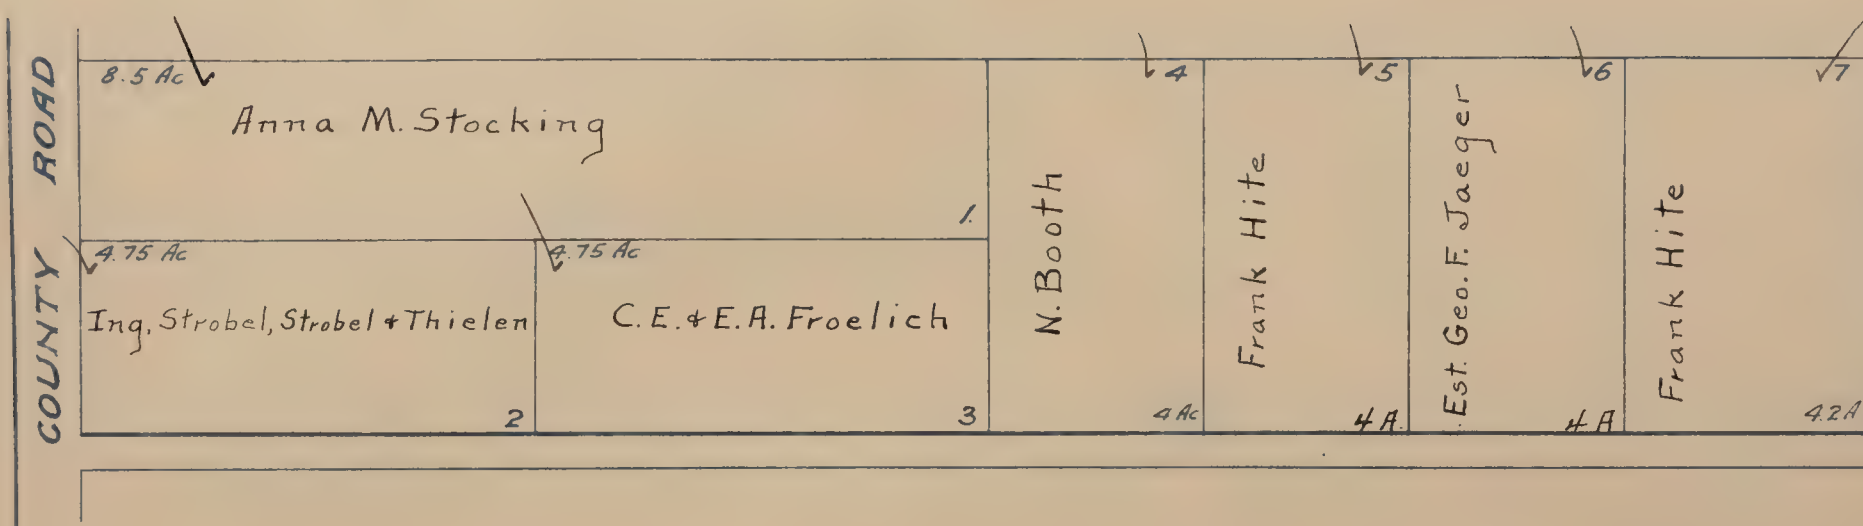


STROBEL TOKAY TRACT

E. 1/2 of E. 1/2 SEC. 3 T. 7 N. R. 5 E.

Scale 5 chains = 1 inch

Florin S.D.

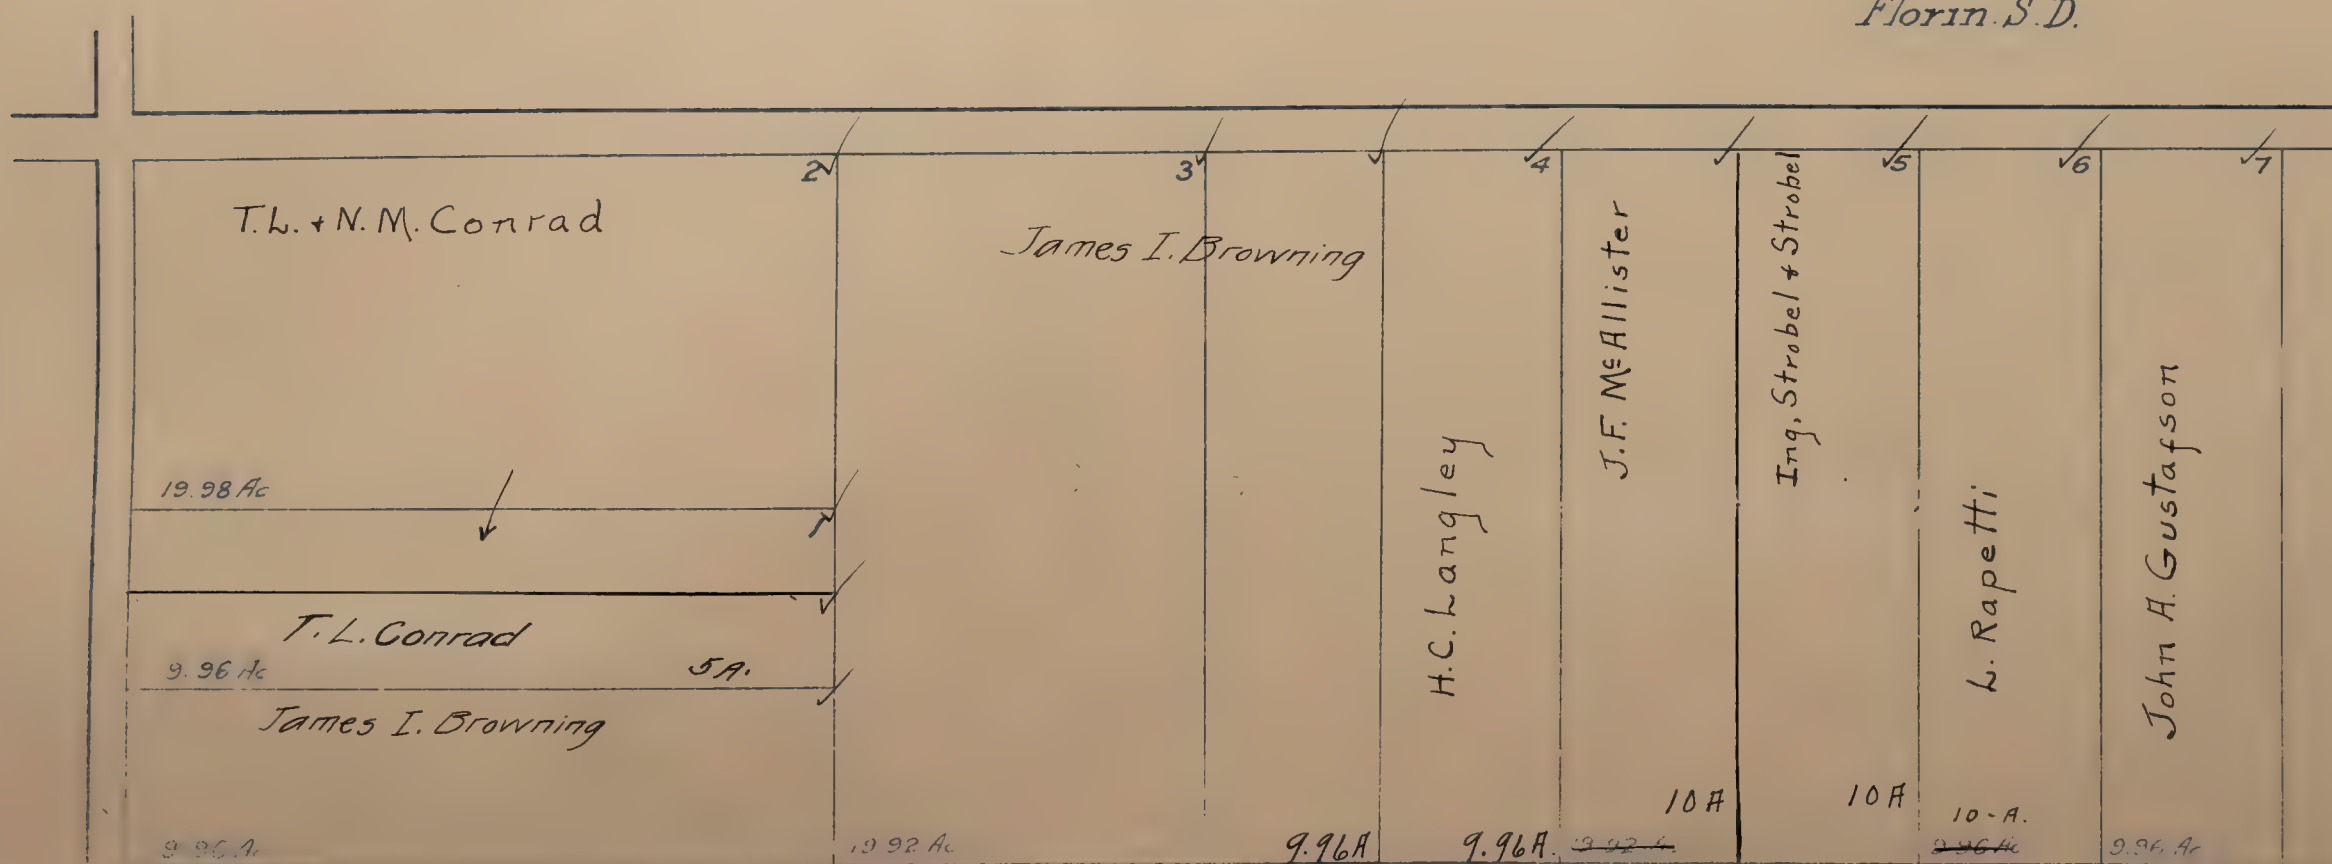


SUNNYSIDE

located in
Sec. 20 T. 8 N. R. 5 E.
Scale: 1" = 60'

H. J. GOETHE SUB No. 77

Blanks to T. A. Farrell

FRUIT RIDGE S. D.

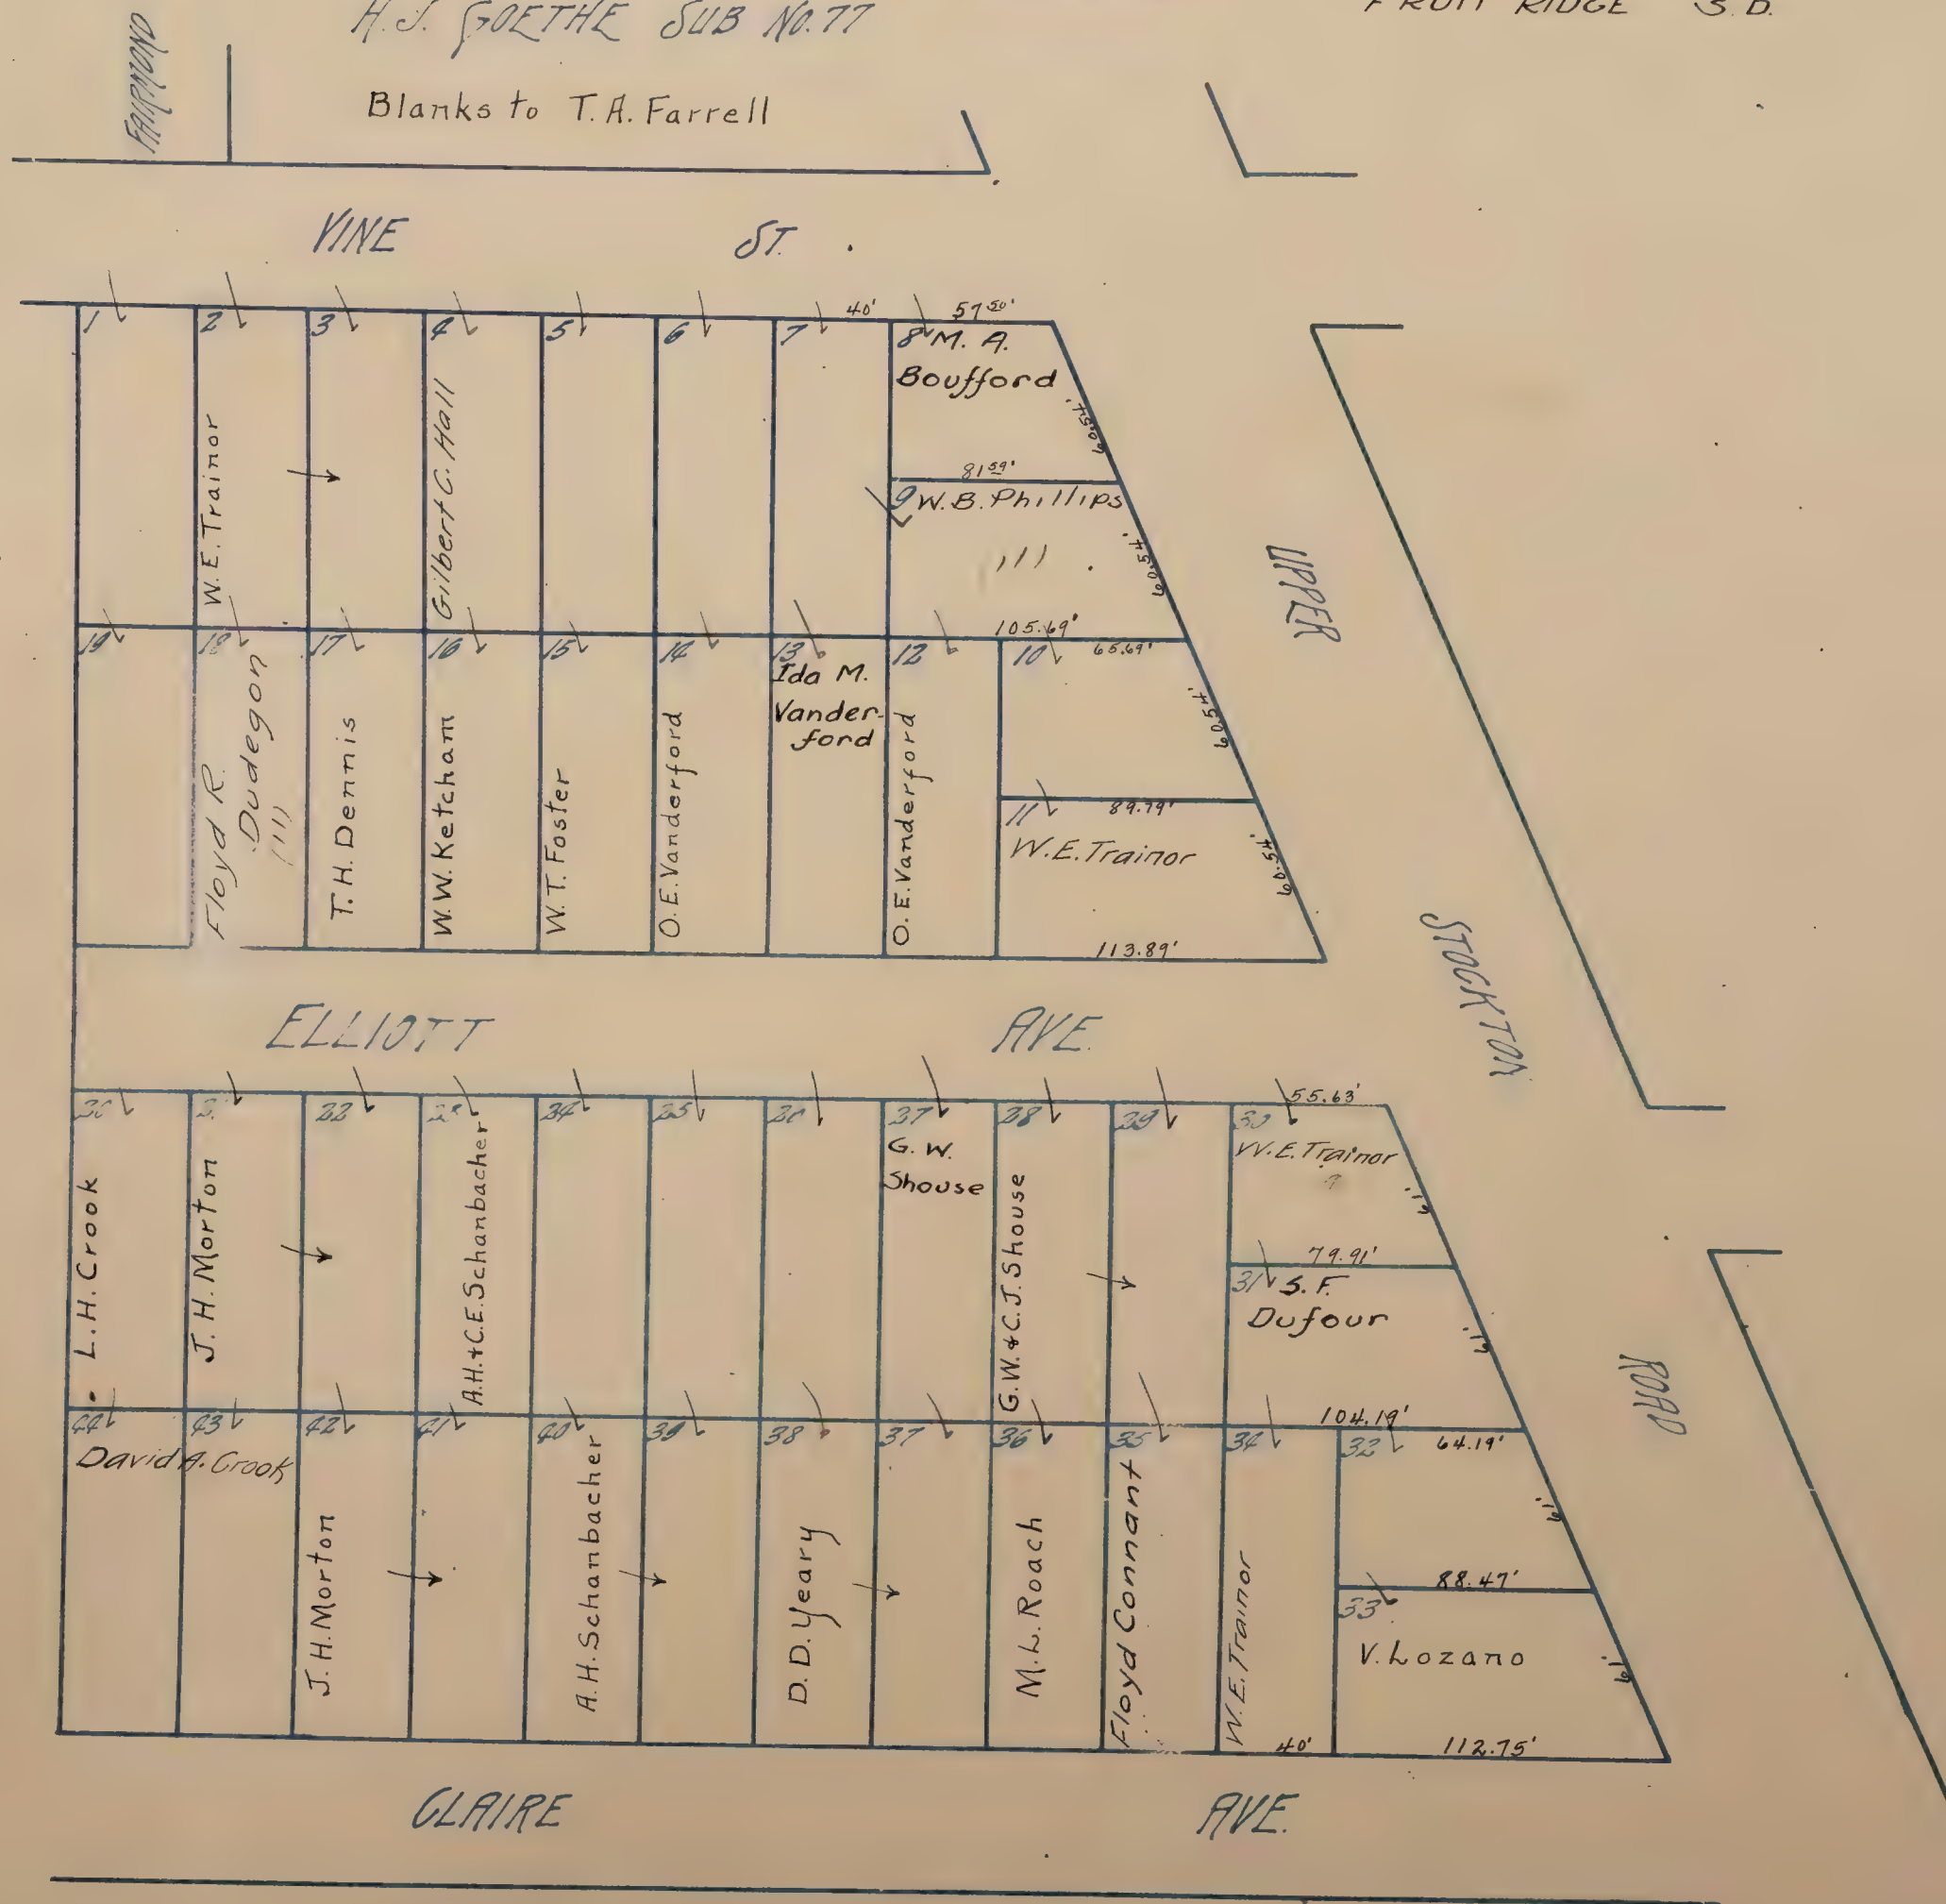

SUTTER HEIGHTS.


LOCATED IN
SECTION 19 T 8 N. R 5 E.

Scale 60 feet = 1 inch.

FRUIT RIDGE S.D.

Goldberg

Blanks to Chris R. Jones + Wilbur F. Brand

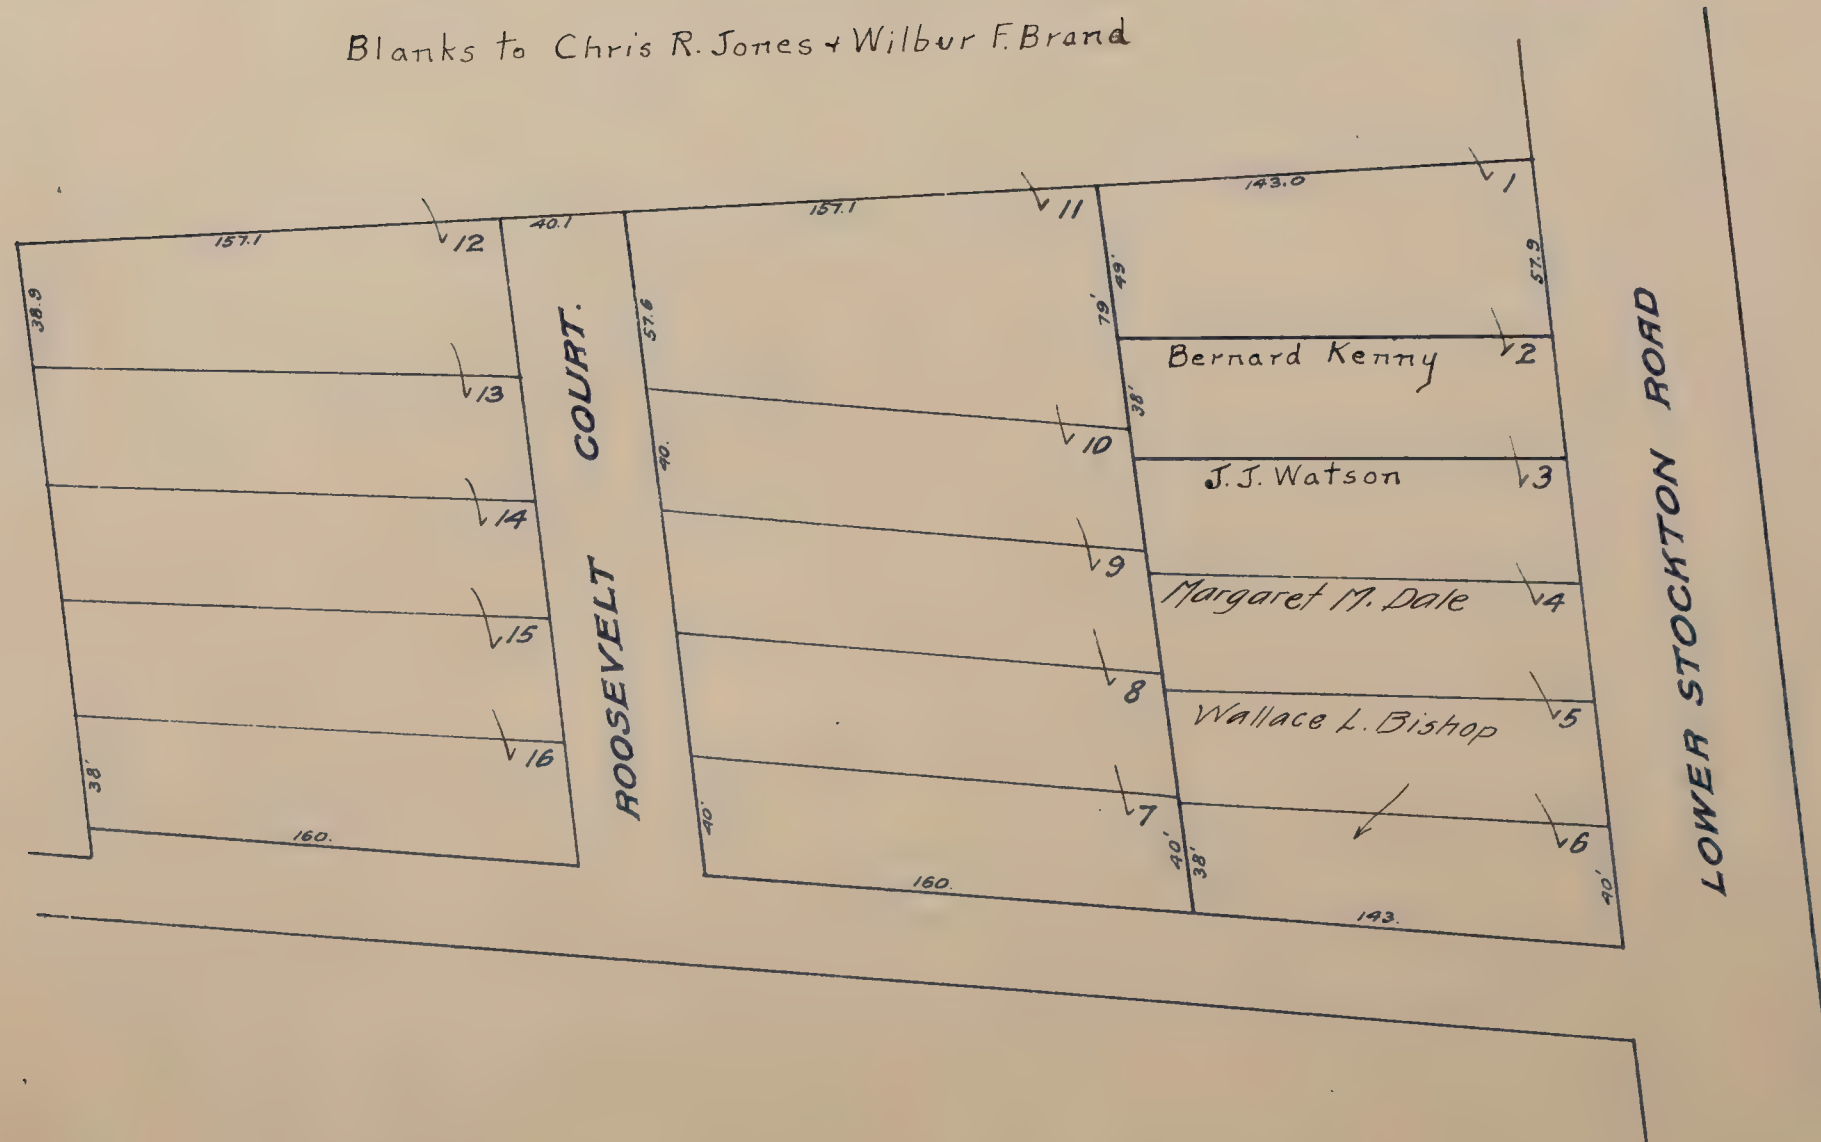


SUTTERVILLE HEIGHTS TRACT.


LOCATED IN
SECTIONS 23 & 24 T. 8 N. R. 5 E.

Scale 4 chains = 1 inch.

FREEMONT S.D.

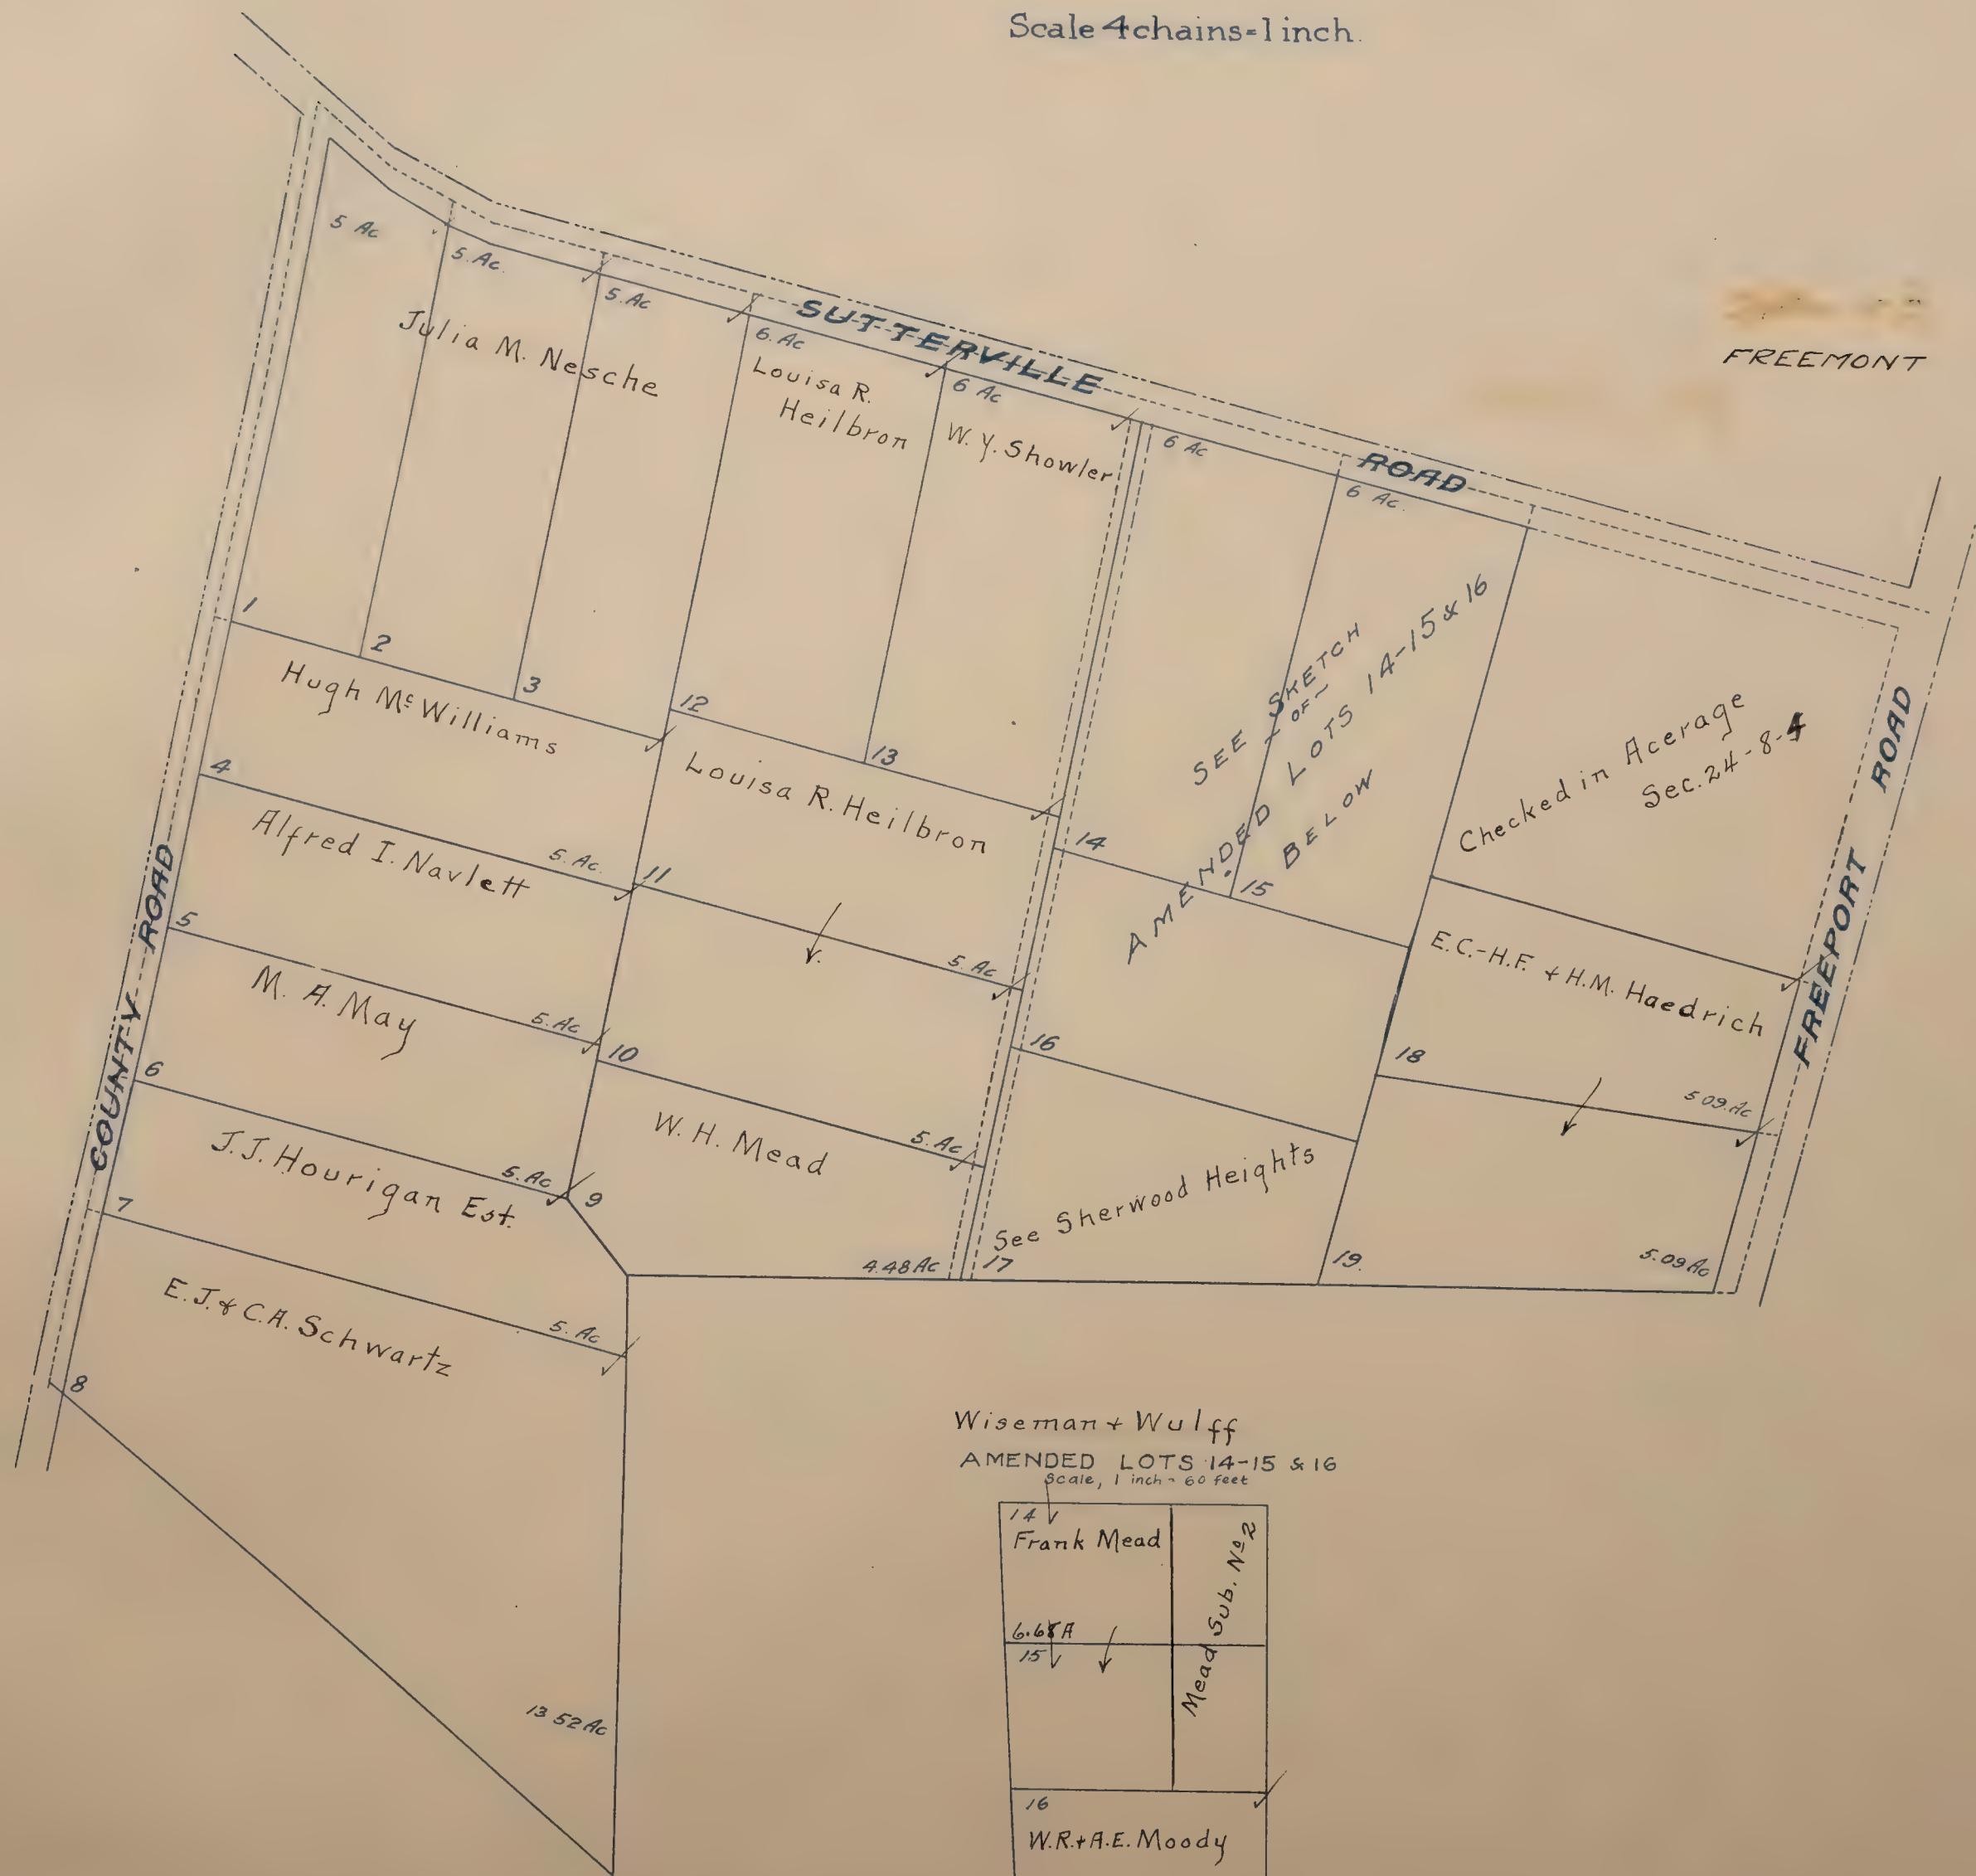


Wiseman + Wulff
AMENDED LOTS 14-15 & 16
Scale, 1 inch = 60 feet

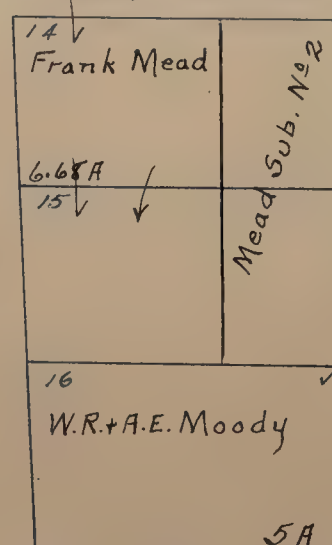

Arden D.D.,


Swanston

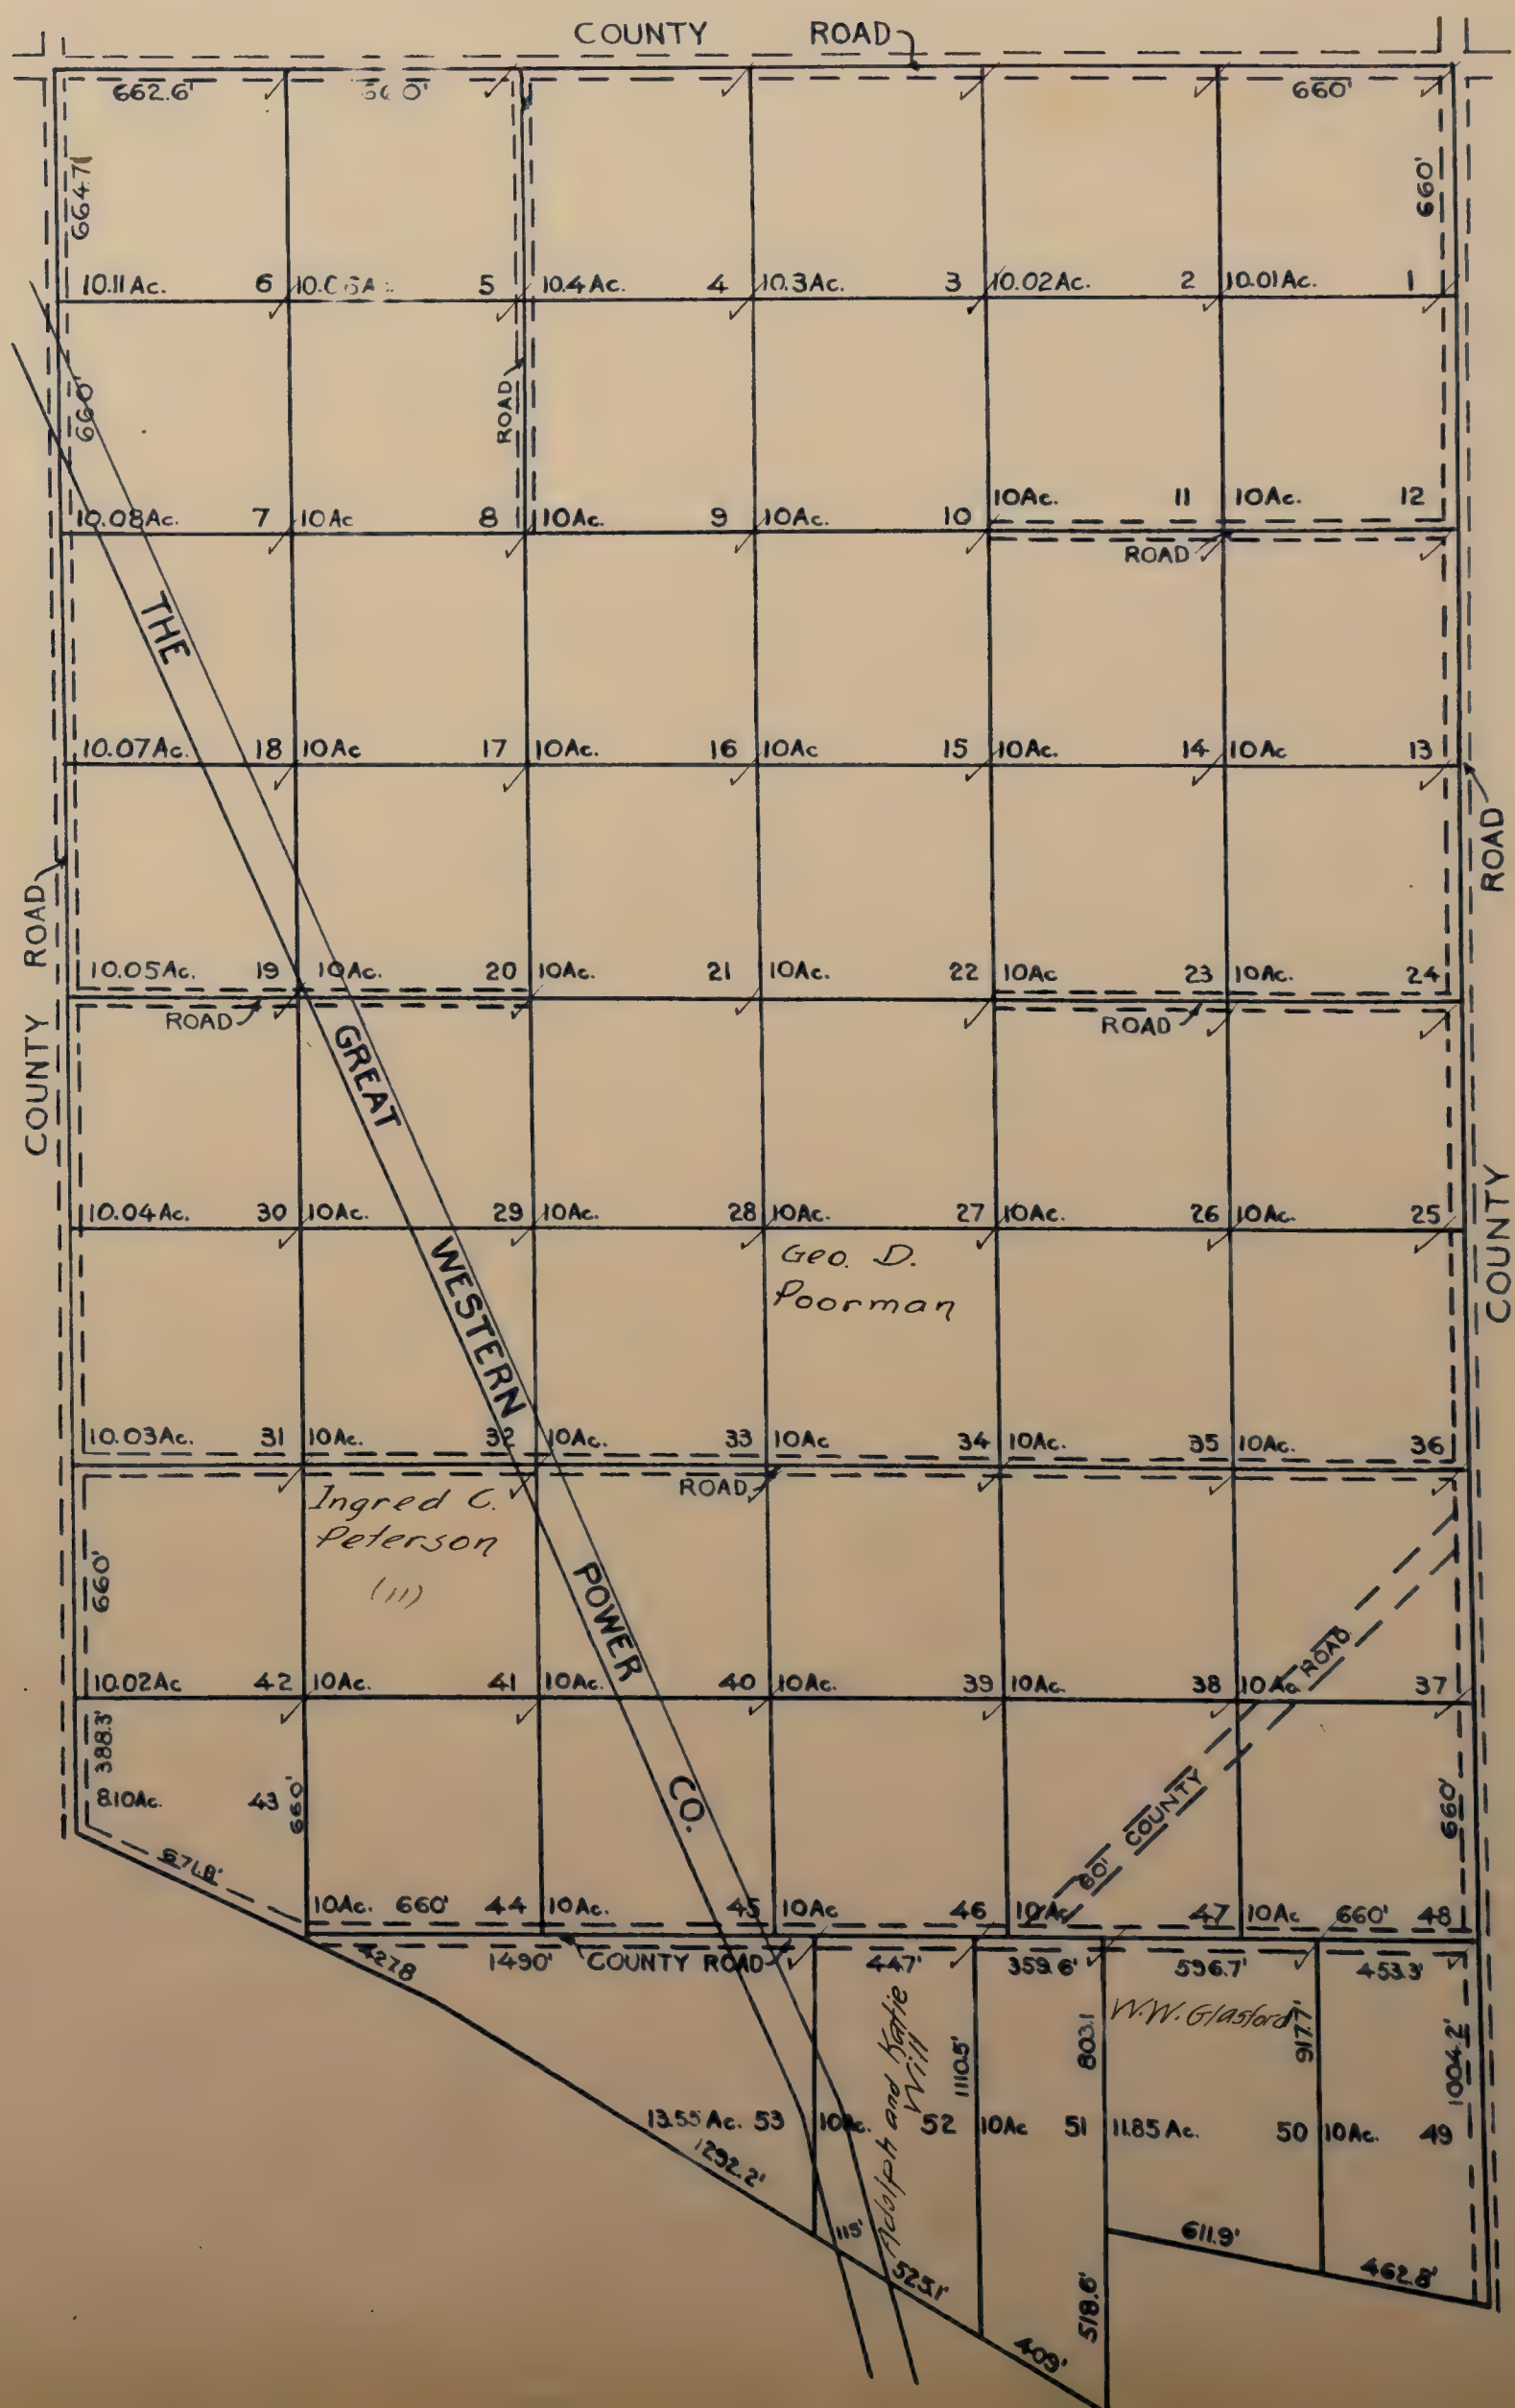

SWISLER TRACT ✓

LOCATED IN
Sec's 13, 14 & 15 T. 7 N. R. 5 E.
Scale: 800' = 1" Jackson SD.

Blanks to H. Seavey
All Lots 10 Acres unless otherwise noted

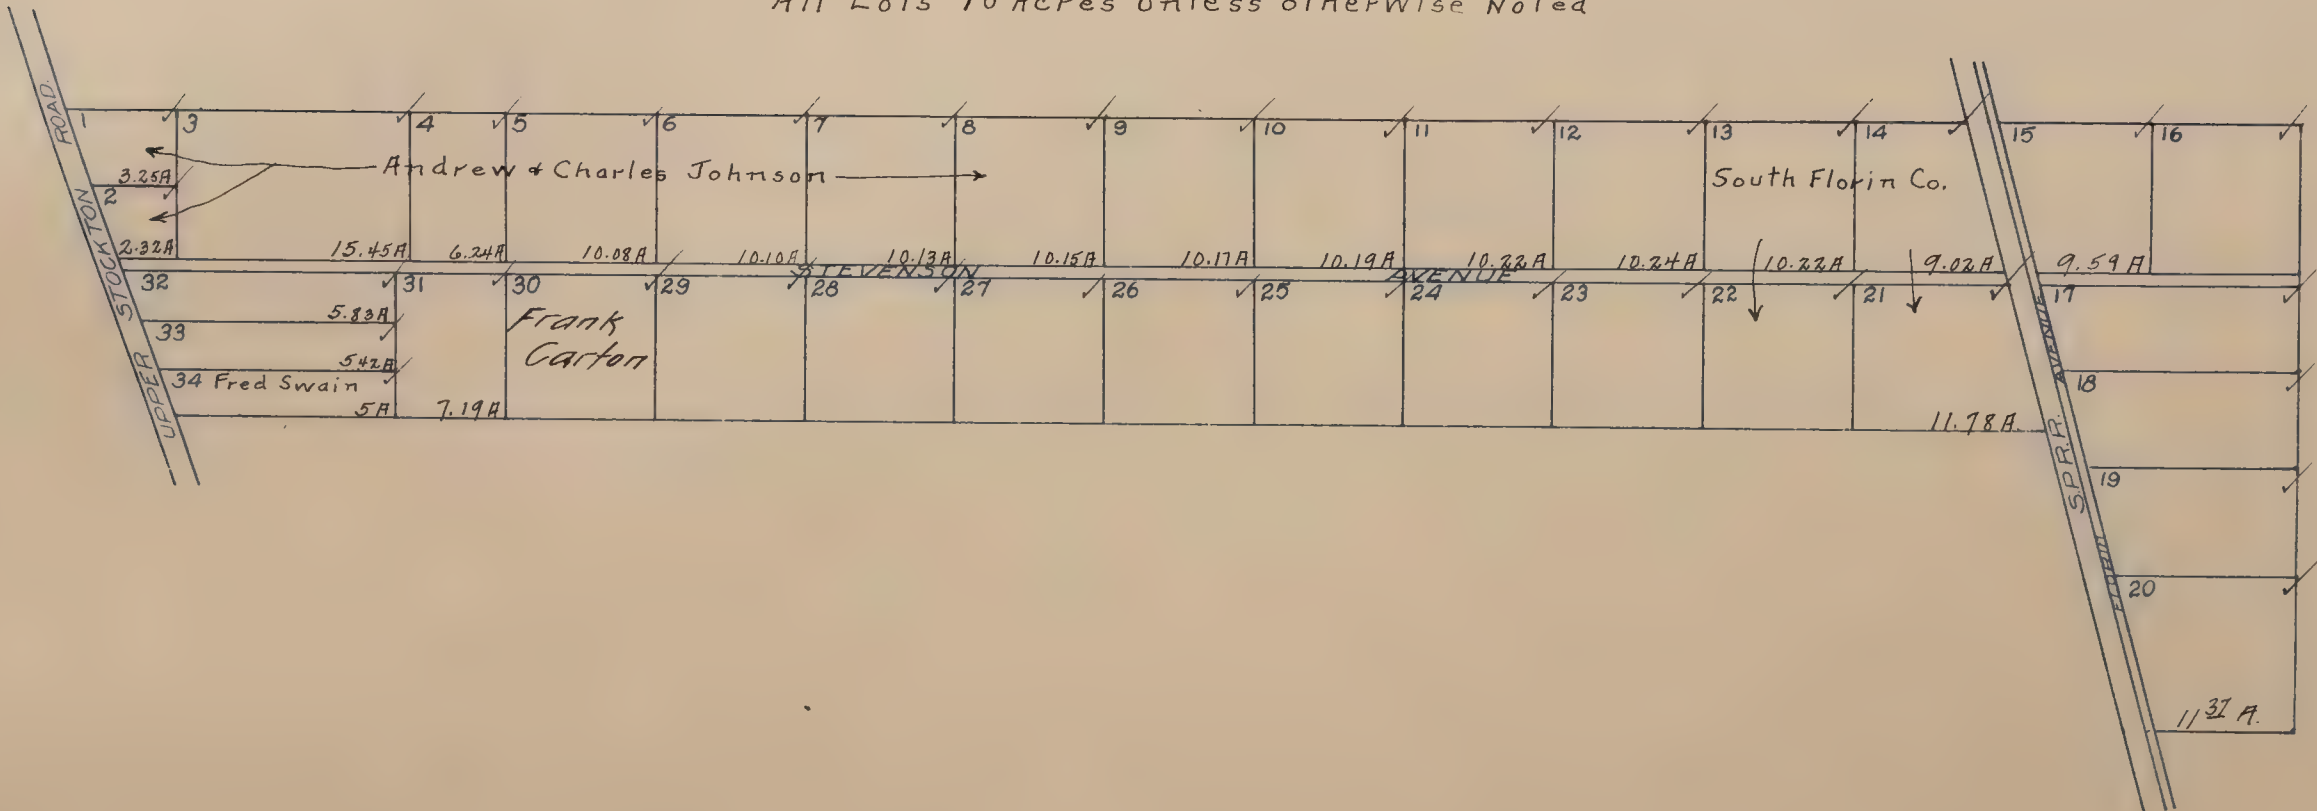

Blanks to J. H. Atkins

City

Limits

LOCATED IN
SEC. 24 T8N.R.5E
Scale 100 ft.=1 inch

FREE MONT J.D.

Blanks to J. H. Atkins

Terminal

TOKAY COLONY ✓


LOCATED IN
Sections 13 & 14 T.7 N. R. 5 E.

Scale: 1 inch = 4 chains

Blanks to C.M. Goethe


All Lots 10 Acres unless otherwise noted

Jackson S.D.

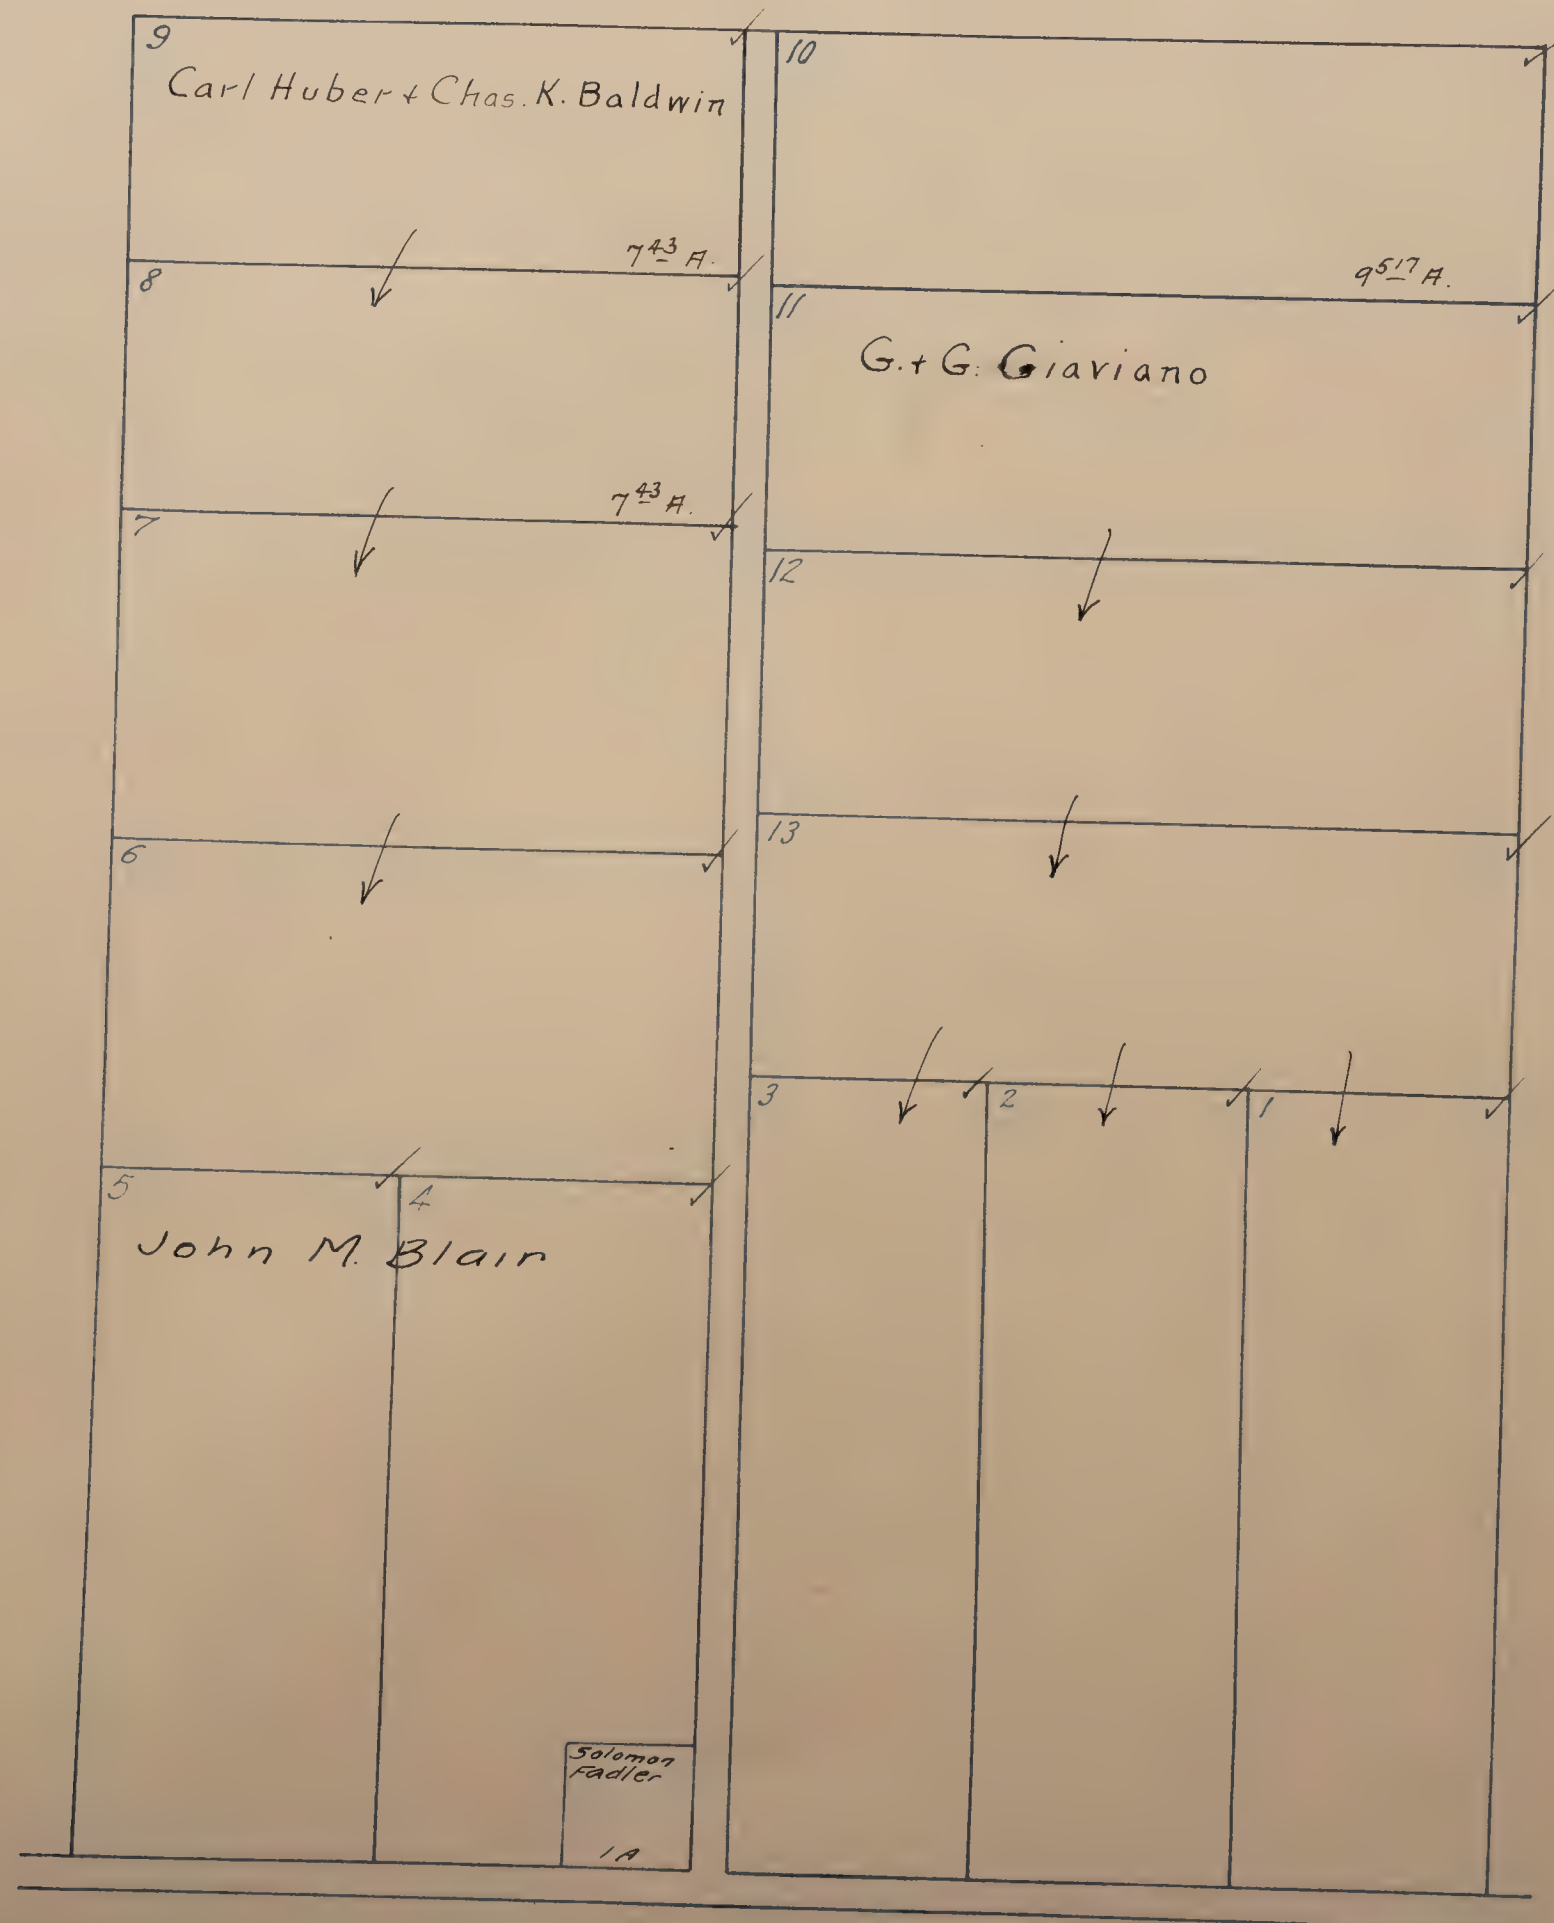

TOKAY MEADOWS

DATE: 10/10/50
BY: T. J. S. S. S.
COURT: 10/10/50

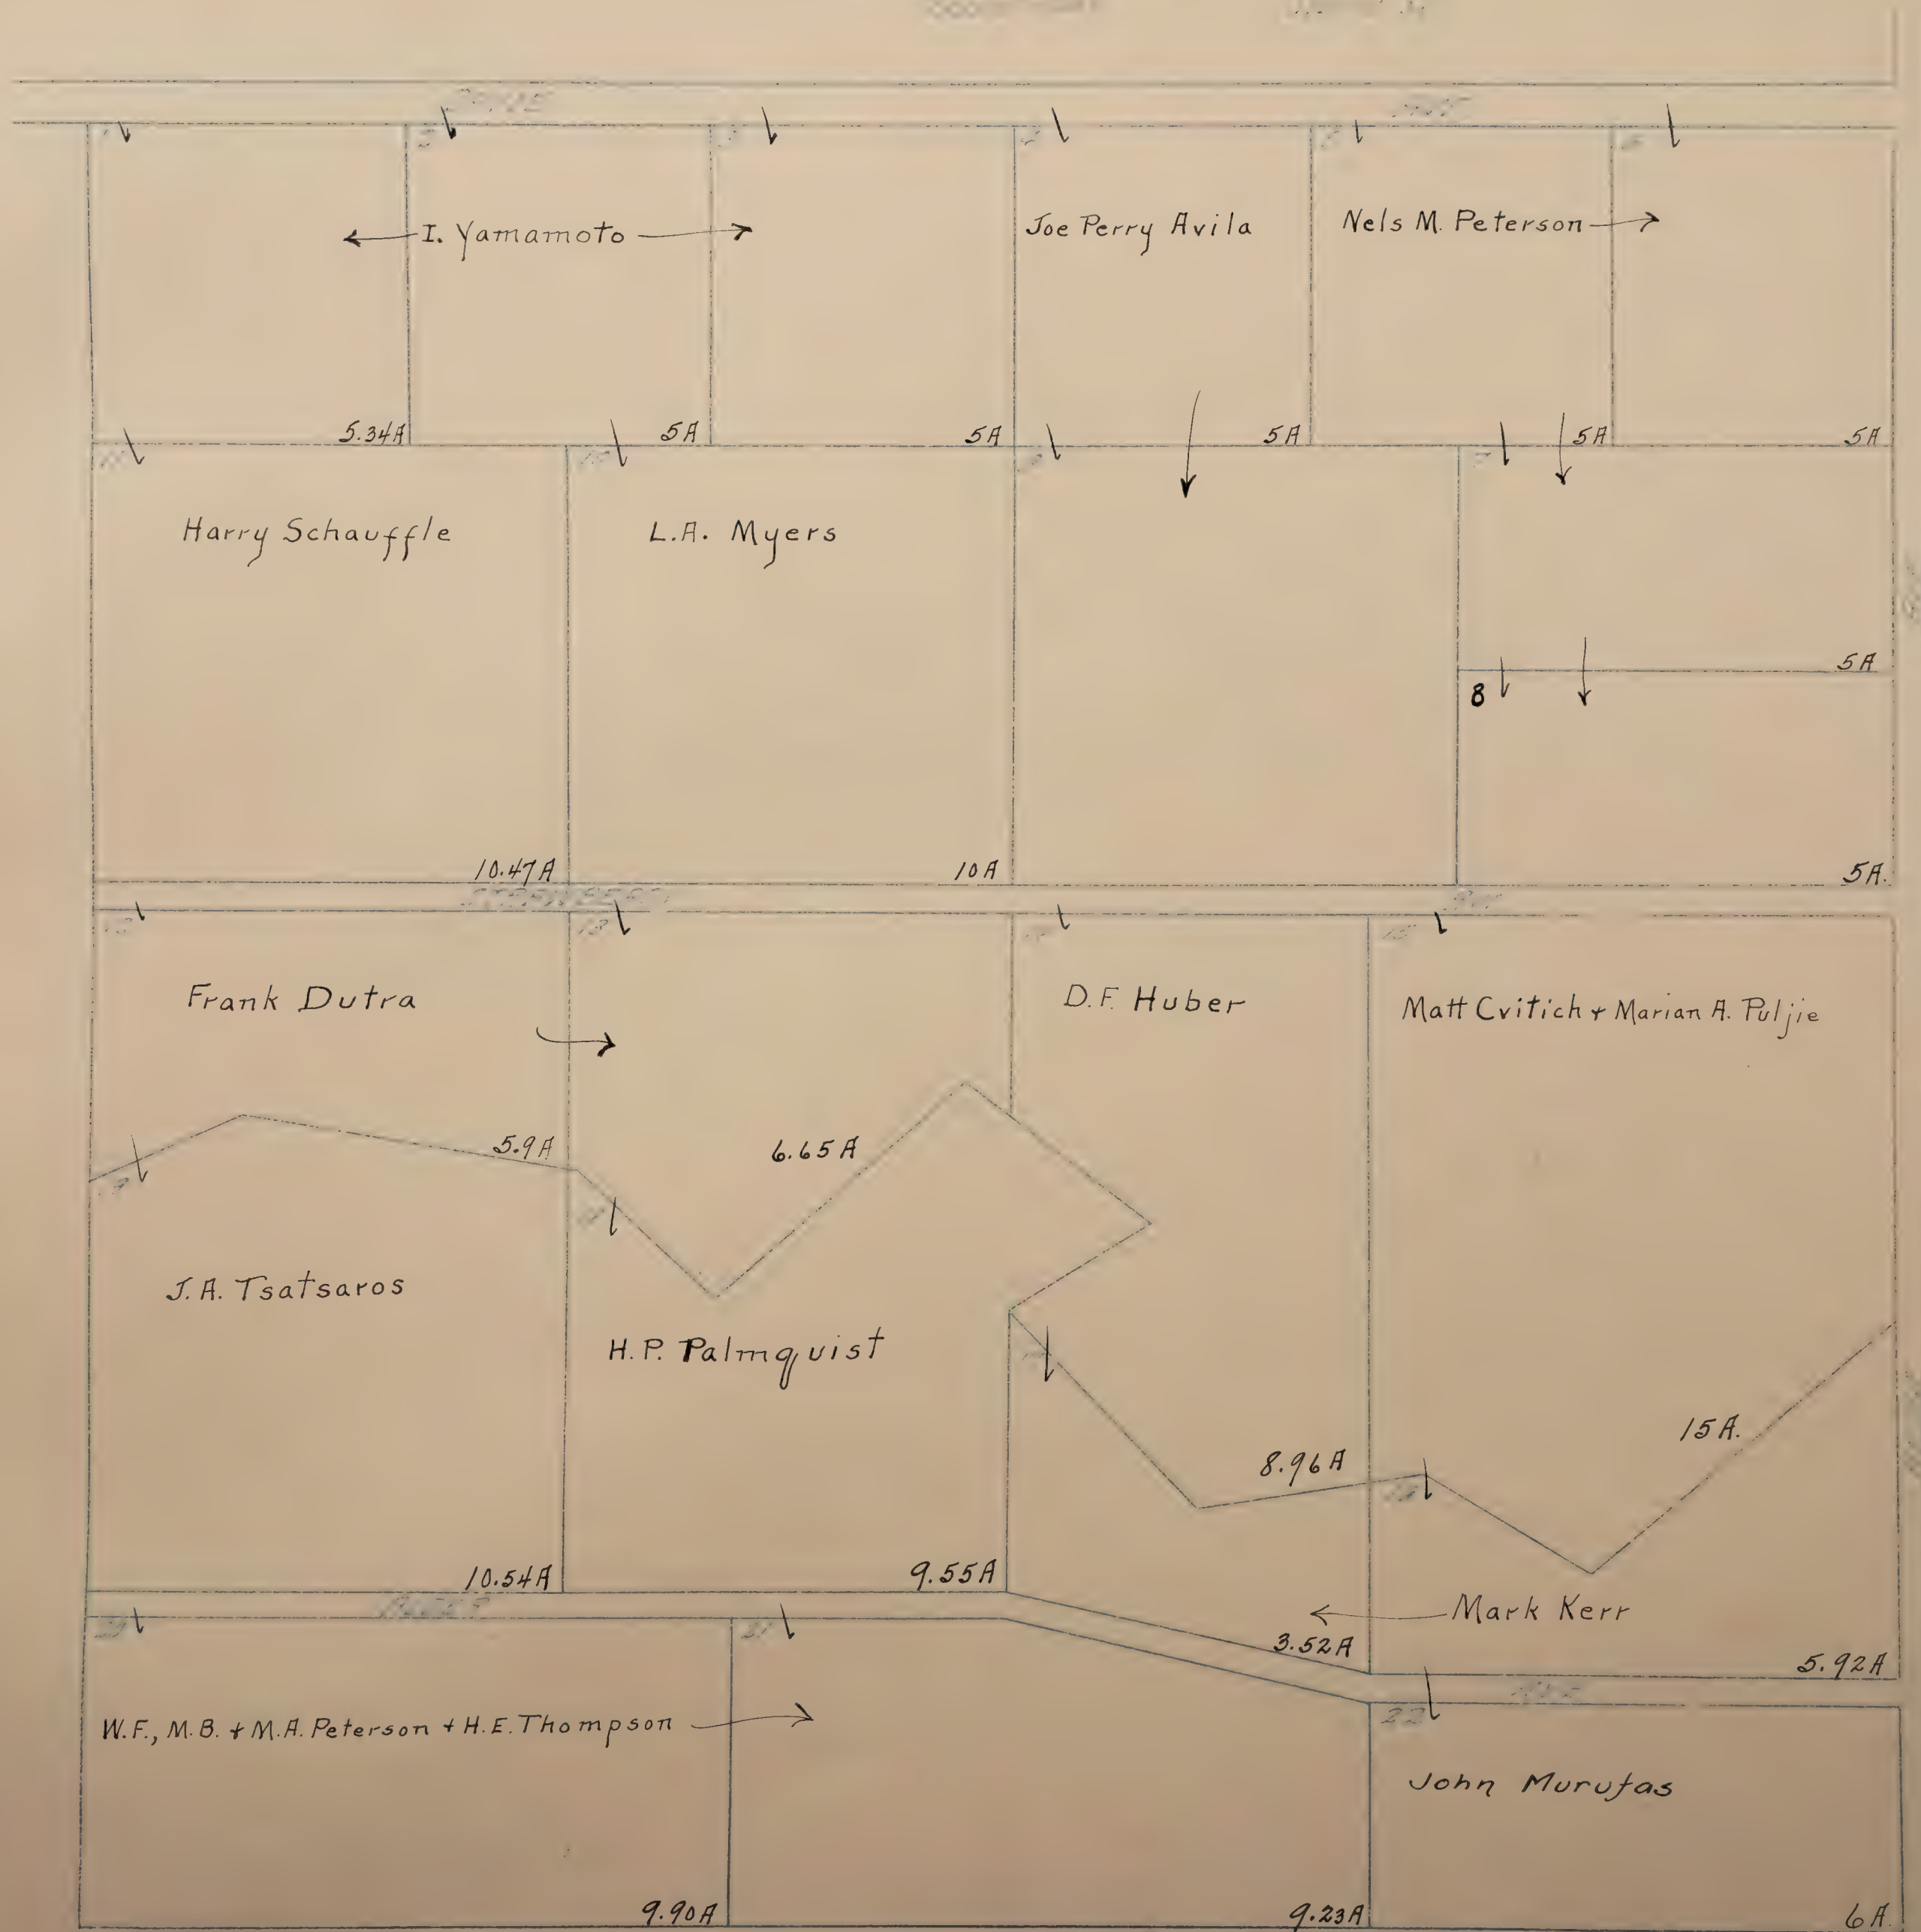

TRACTION ADDITION✓

BEING

Lots 2816 & 2817 Sacramento Heights


LOCATED IN

N.E. ¼ of Sec. 20, T. 8 N. R. 5 E.

Blanks to B.F. Driver

FRUIT RIDGE S.D.

Scale: 1" = 60'

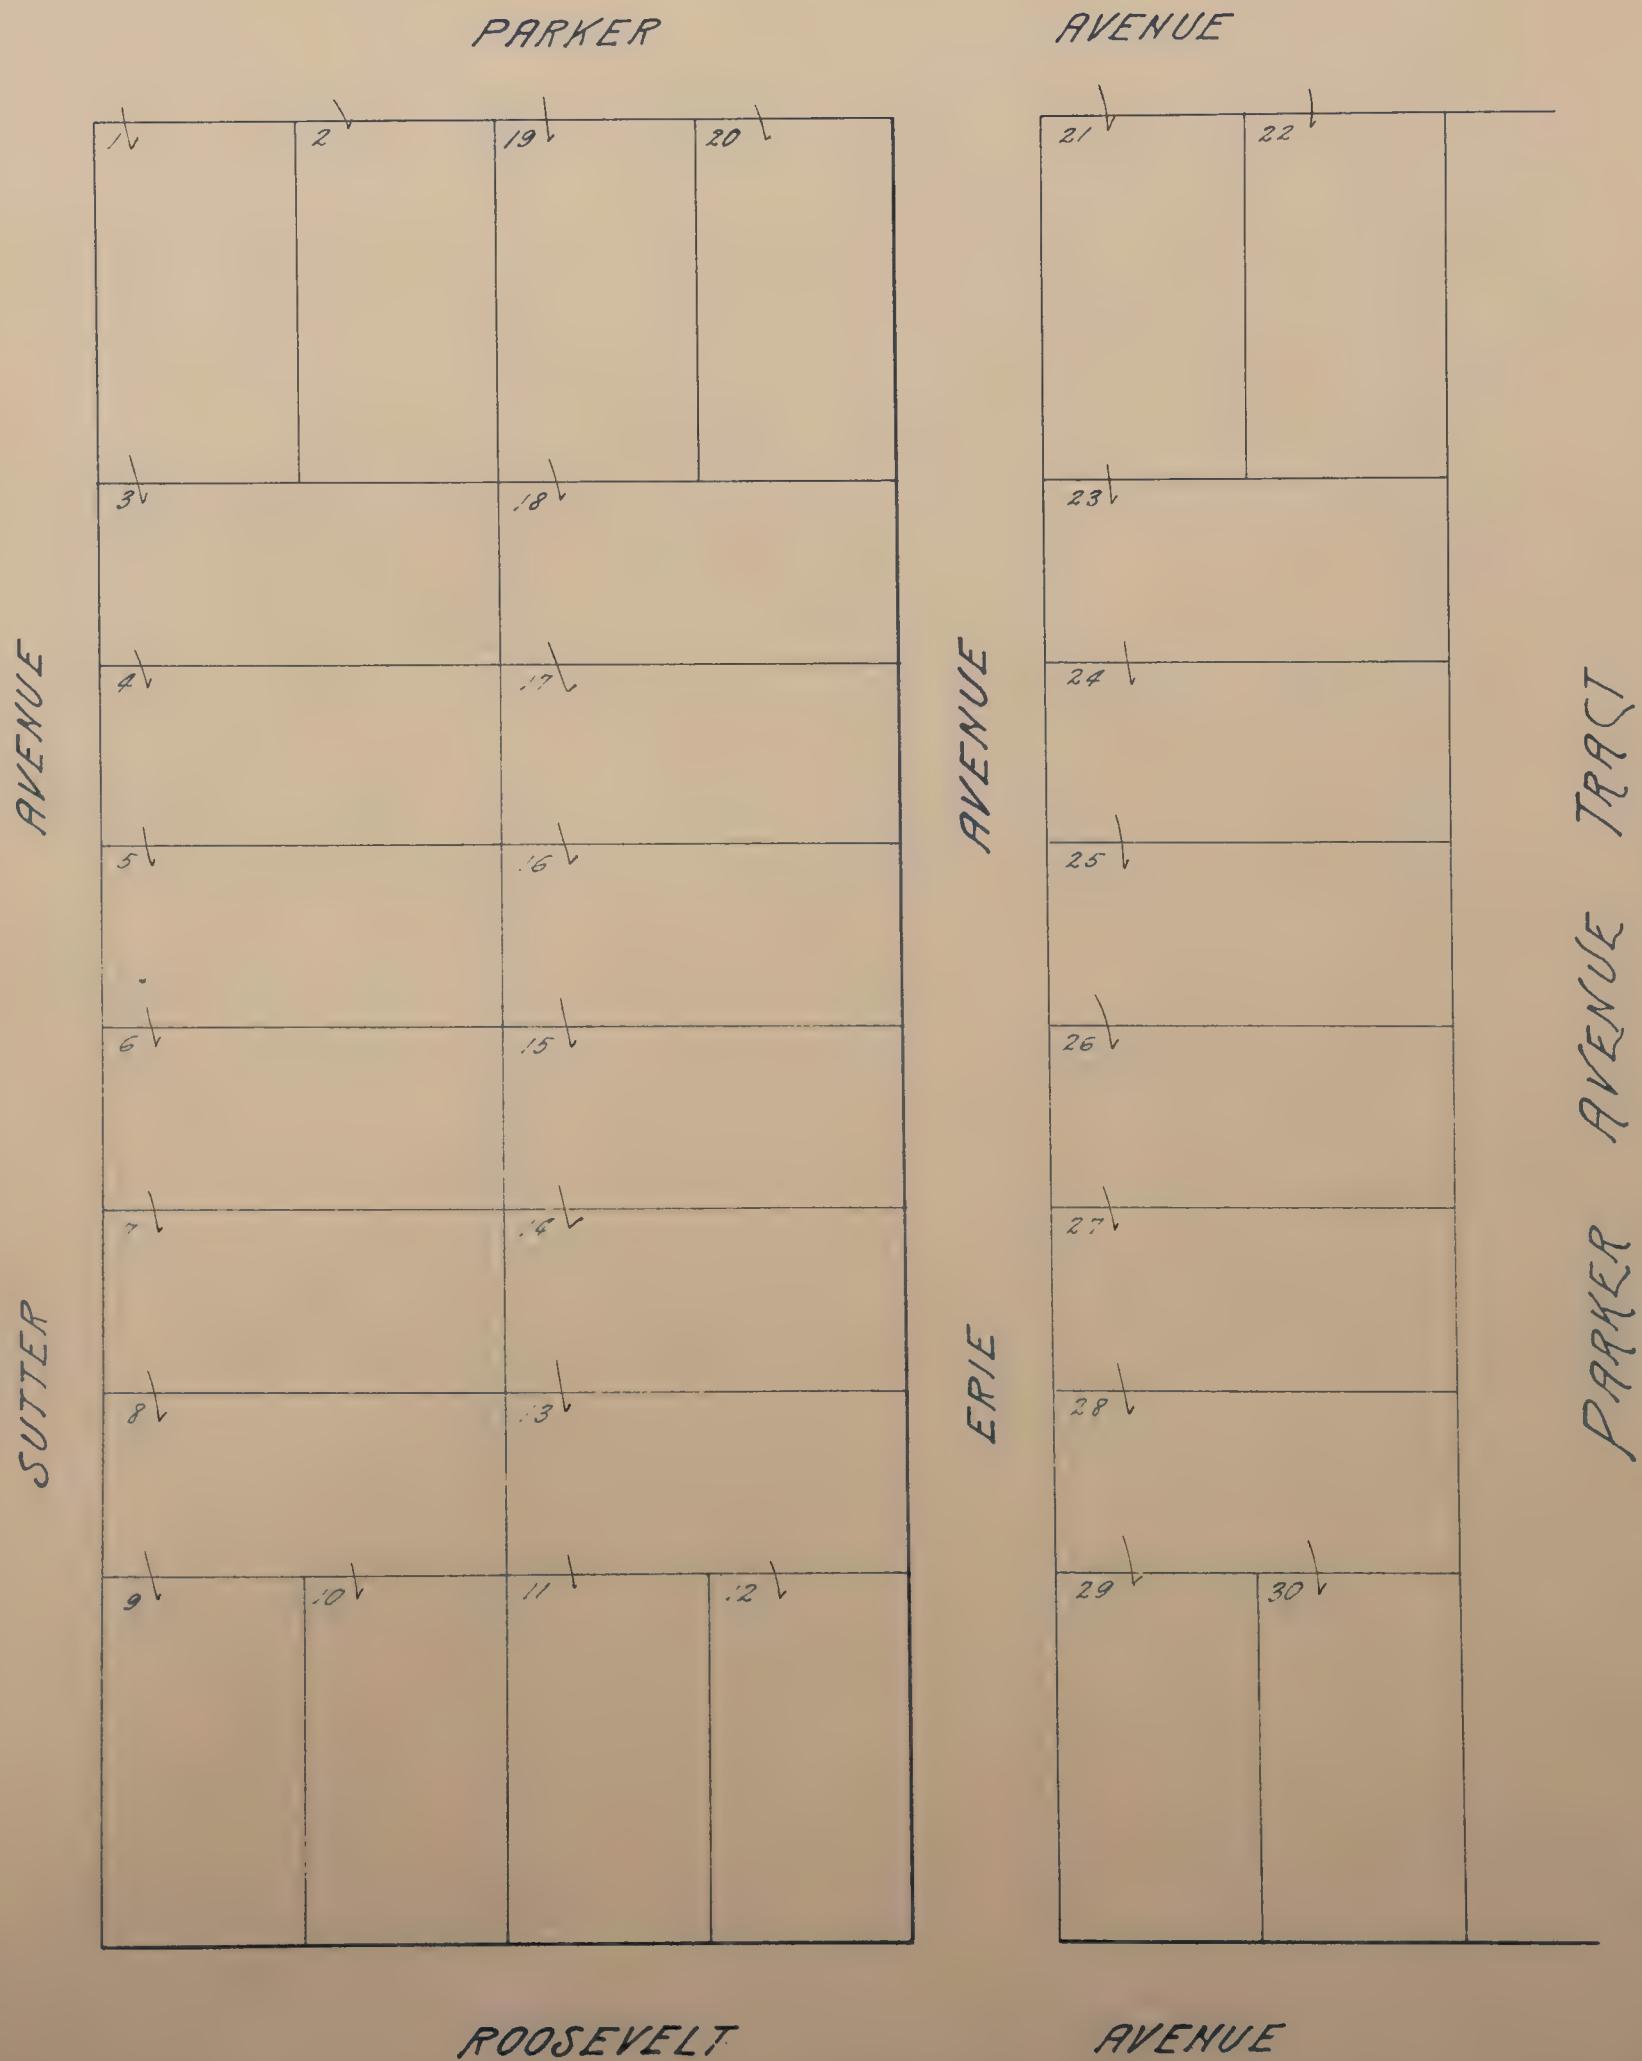


TWIN CITIES COLONY No 2

LOCATED IN THE
N½ of Sec. 13, T5N, R.6E

Scale: 400' = 1"

TWIN CITIES, S.D.

Blanks to Alexander Marengo

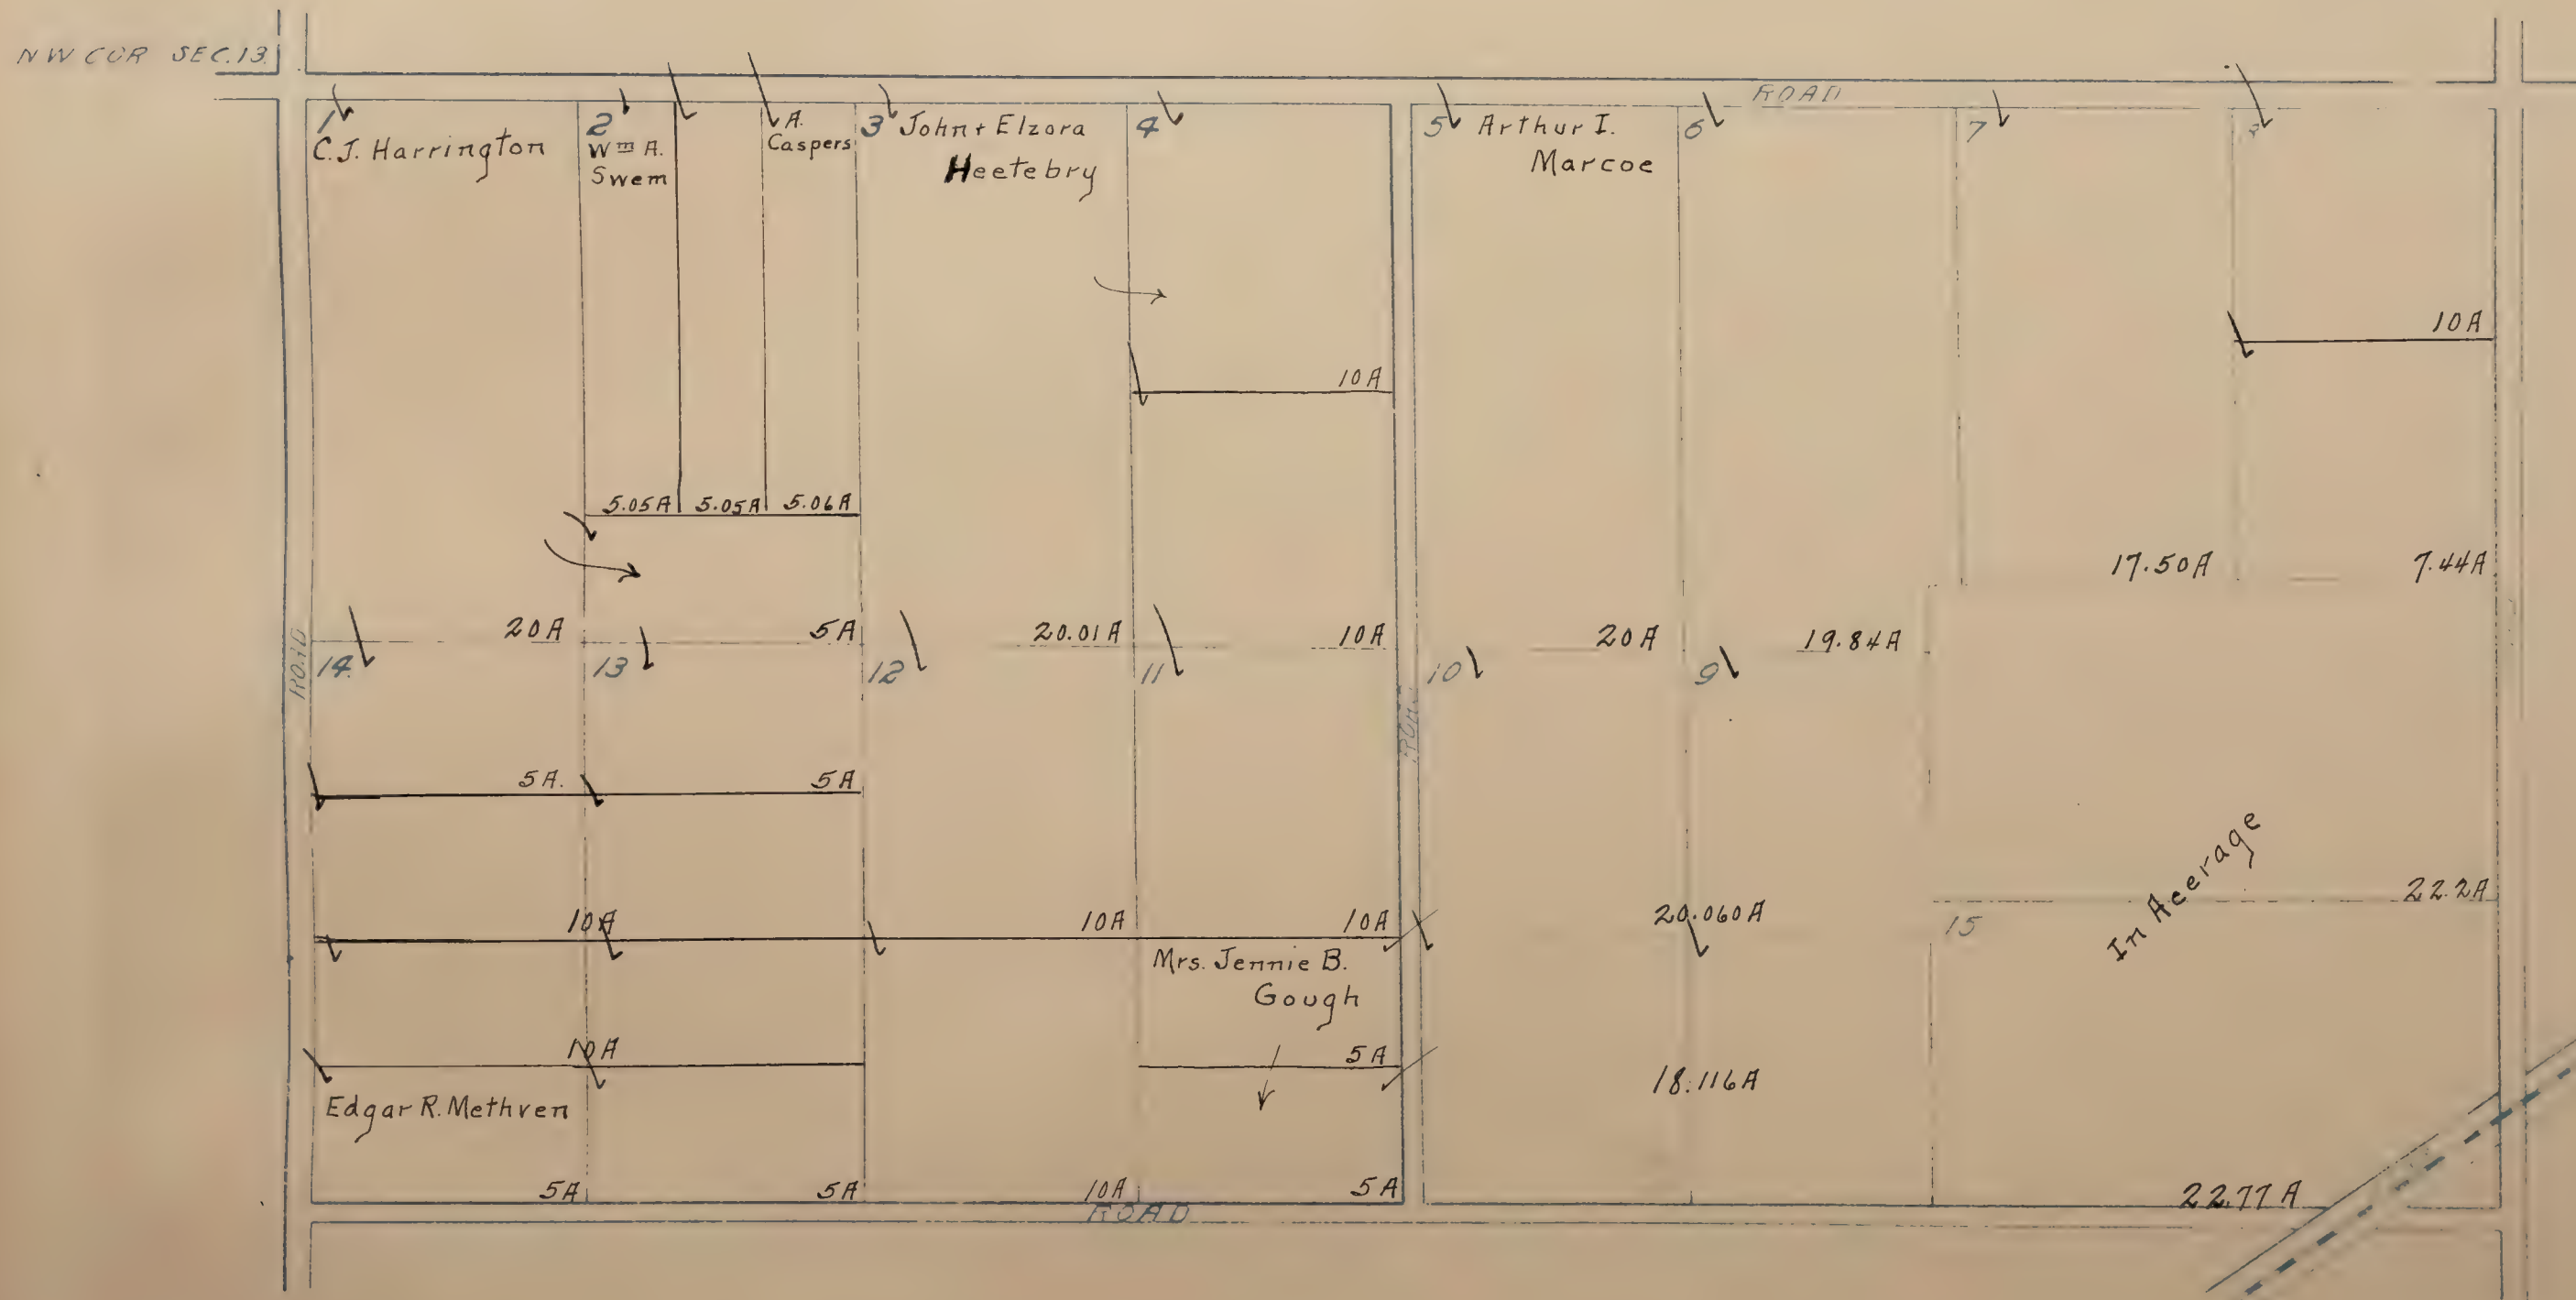

TWIN CITIES COLONY No 3

BEING

5 Herald


S. D.

Blanks to I.L., T.J.L., + D.V. Quiggle + C.B. Bottimore +
M.M.W

Sec. 18, T. 5 N., R. 7 E.

M. M. Warren

Scale: 400' = 1"

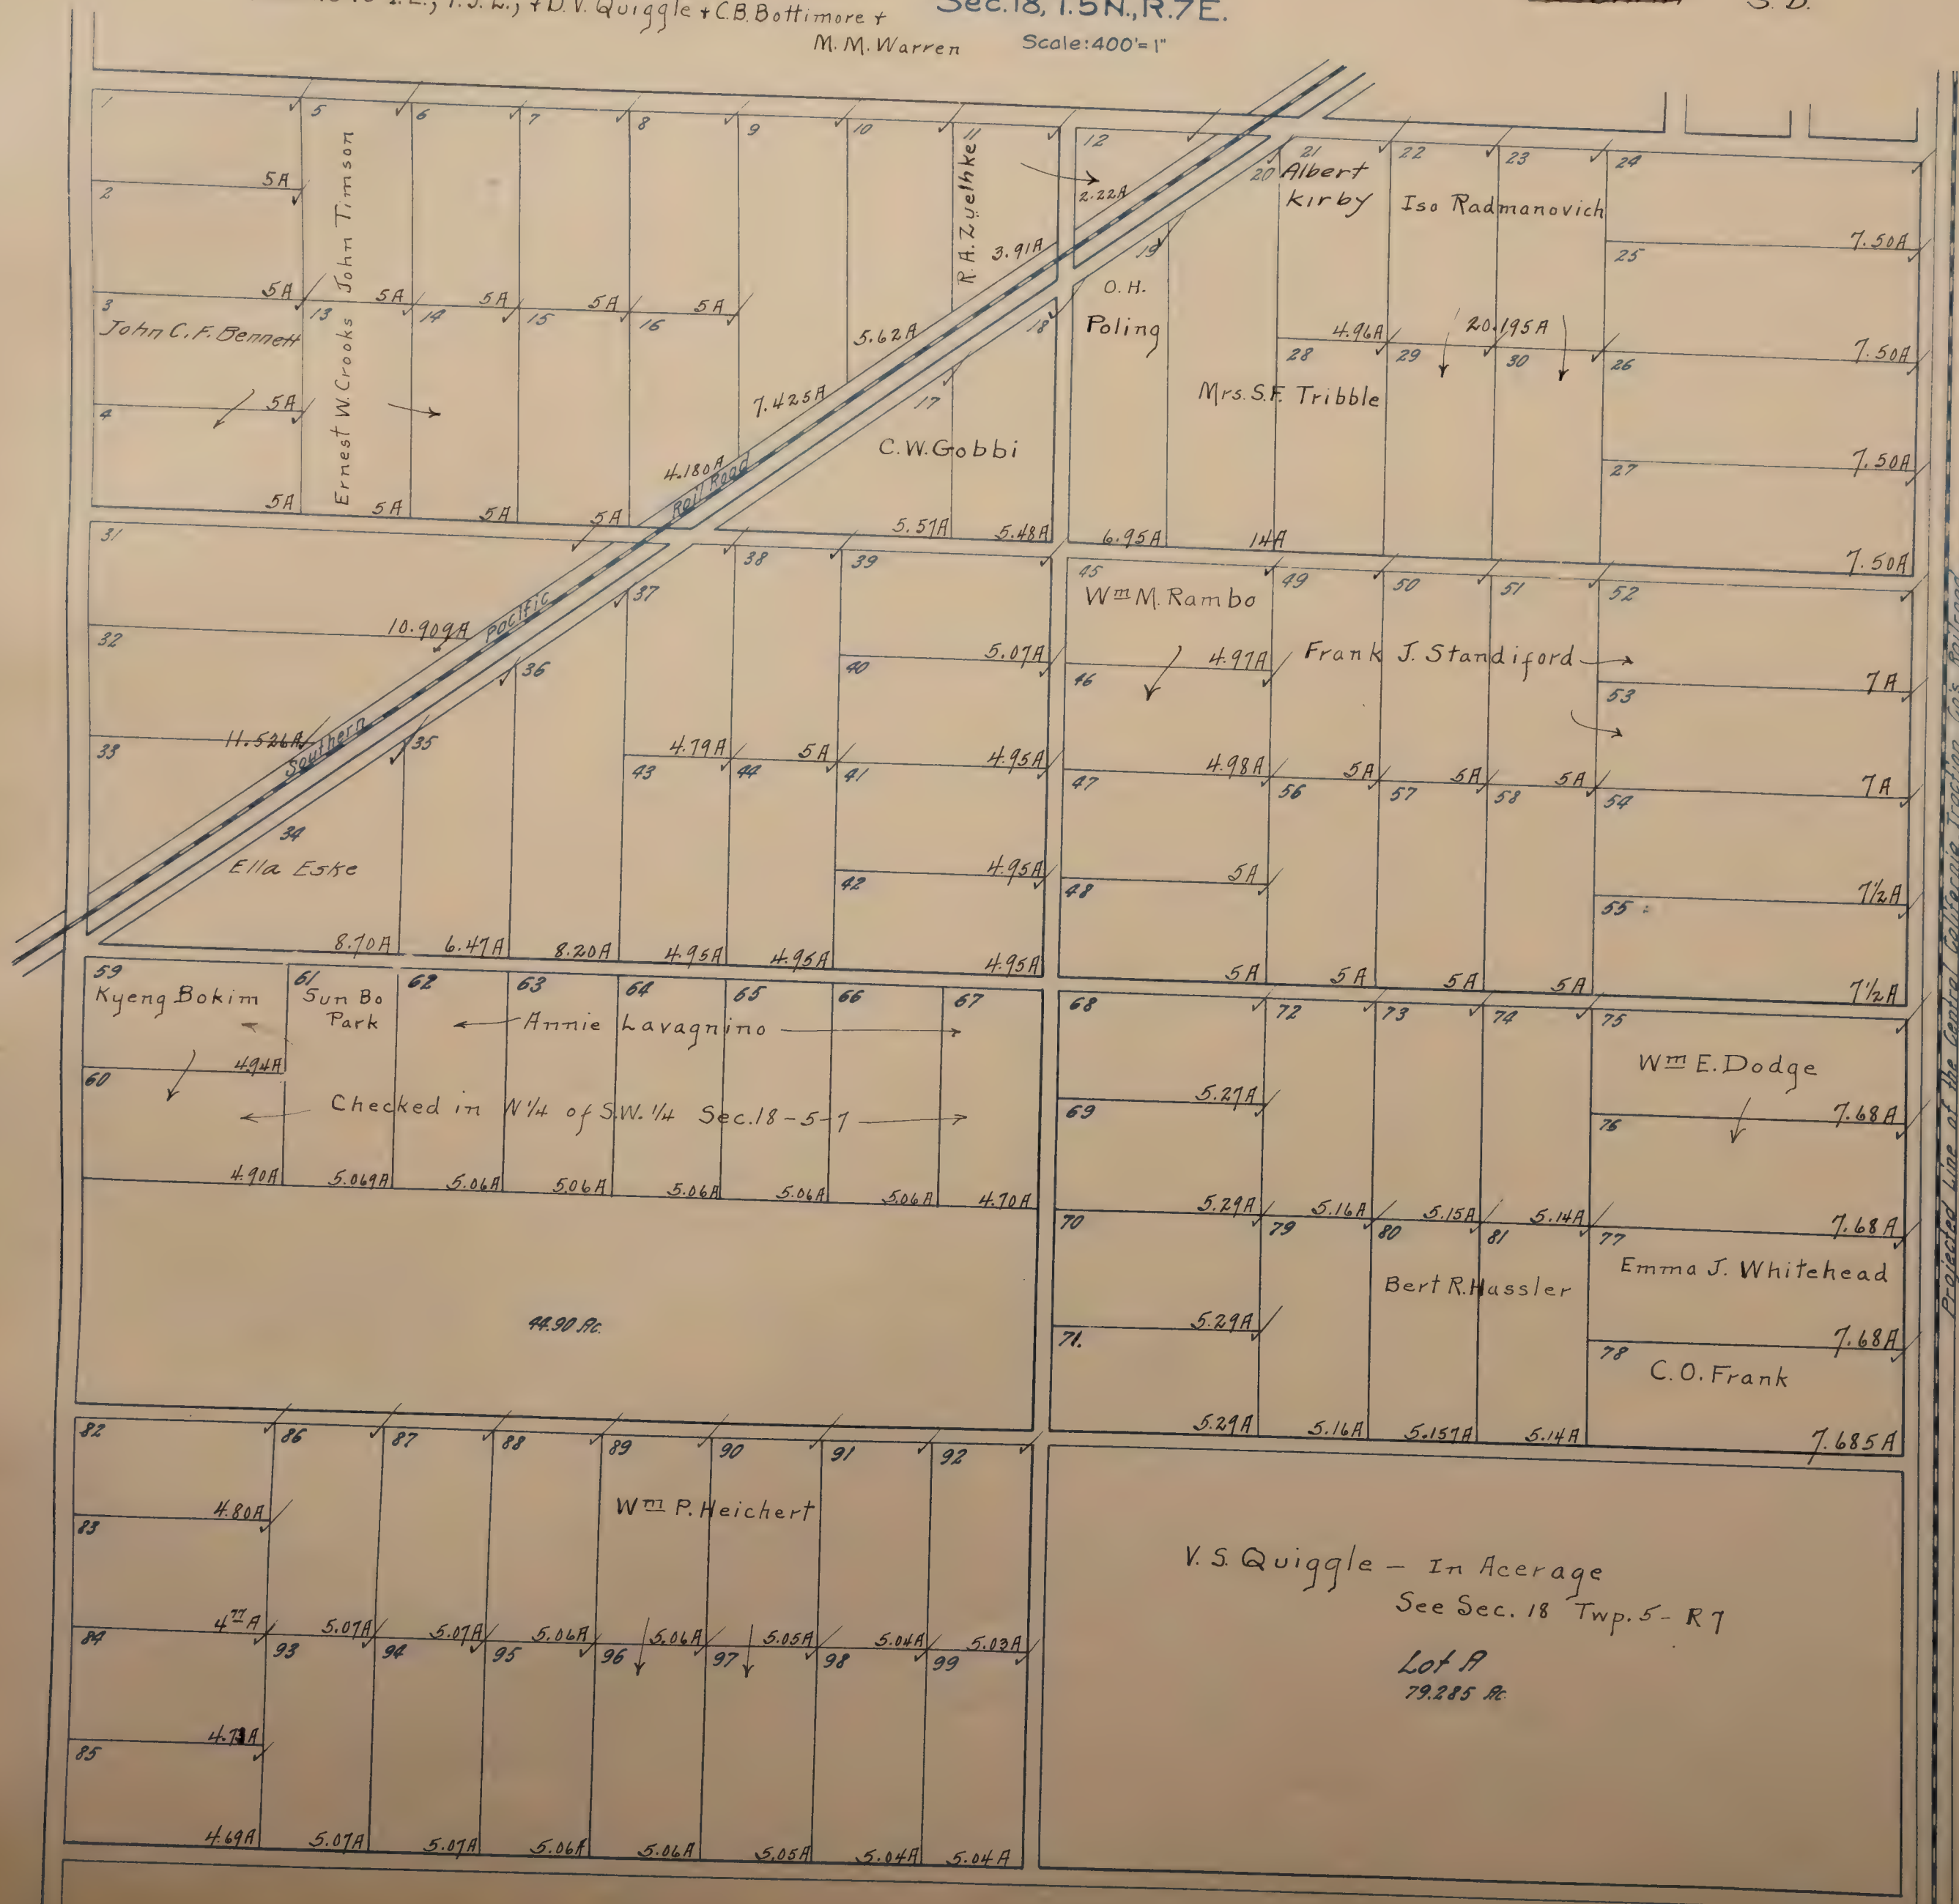

Projected Line of the Central California Traction Co's Railroad


Twin Oaks

TWIN OAKS
located in ~
S.E. 1/4 of SEC. 14, T. 10 N. R. 6 E.

Scale: 1" = 300'

Sylvan, S.D.

Blanks to B.D. Fertig

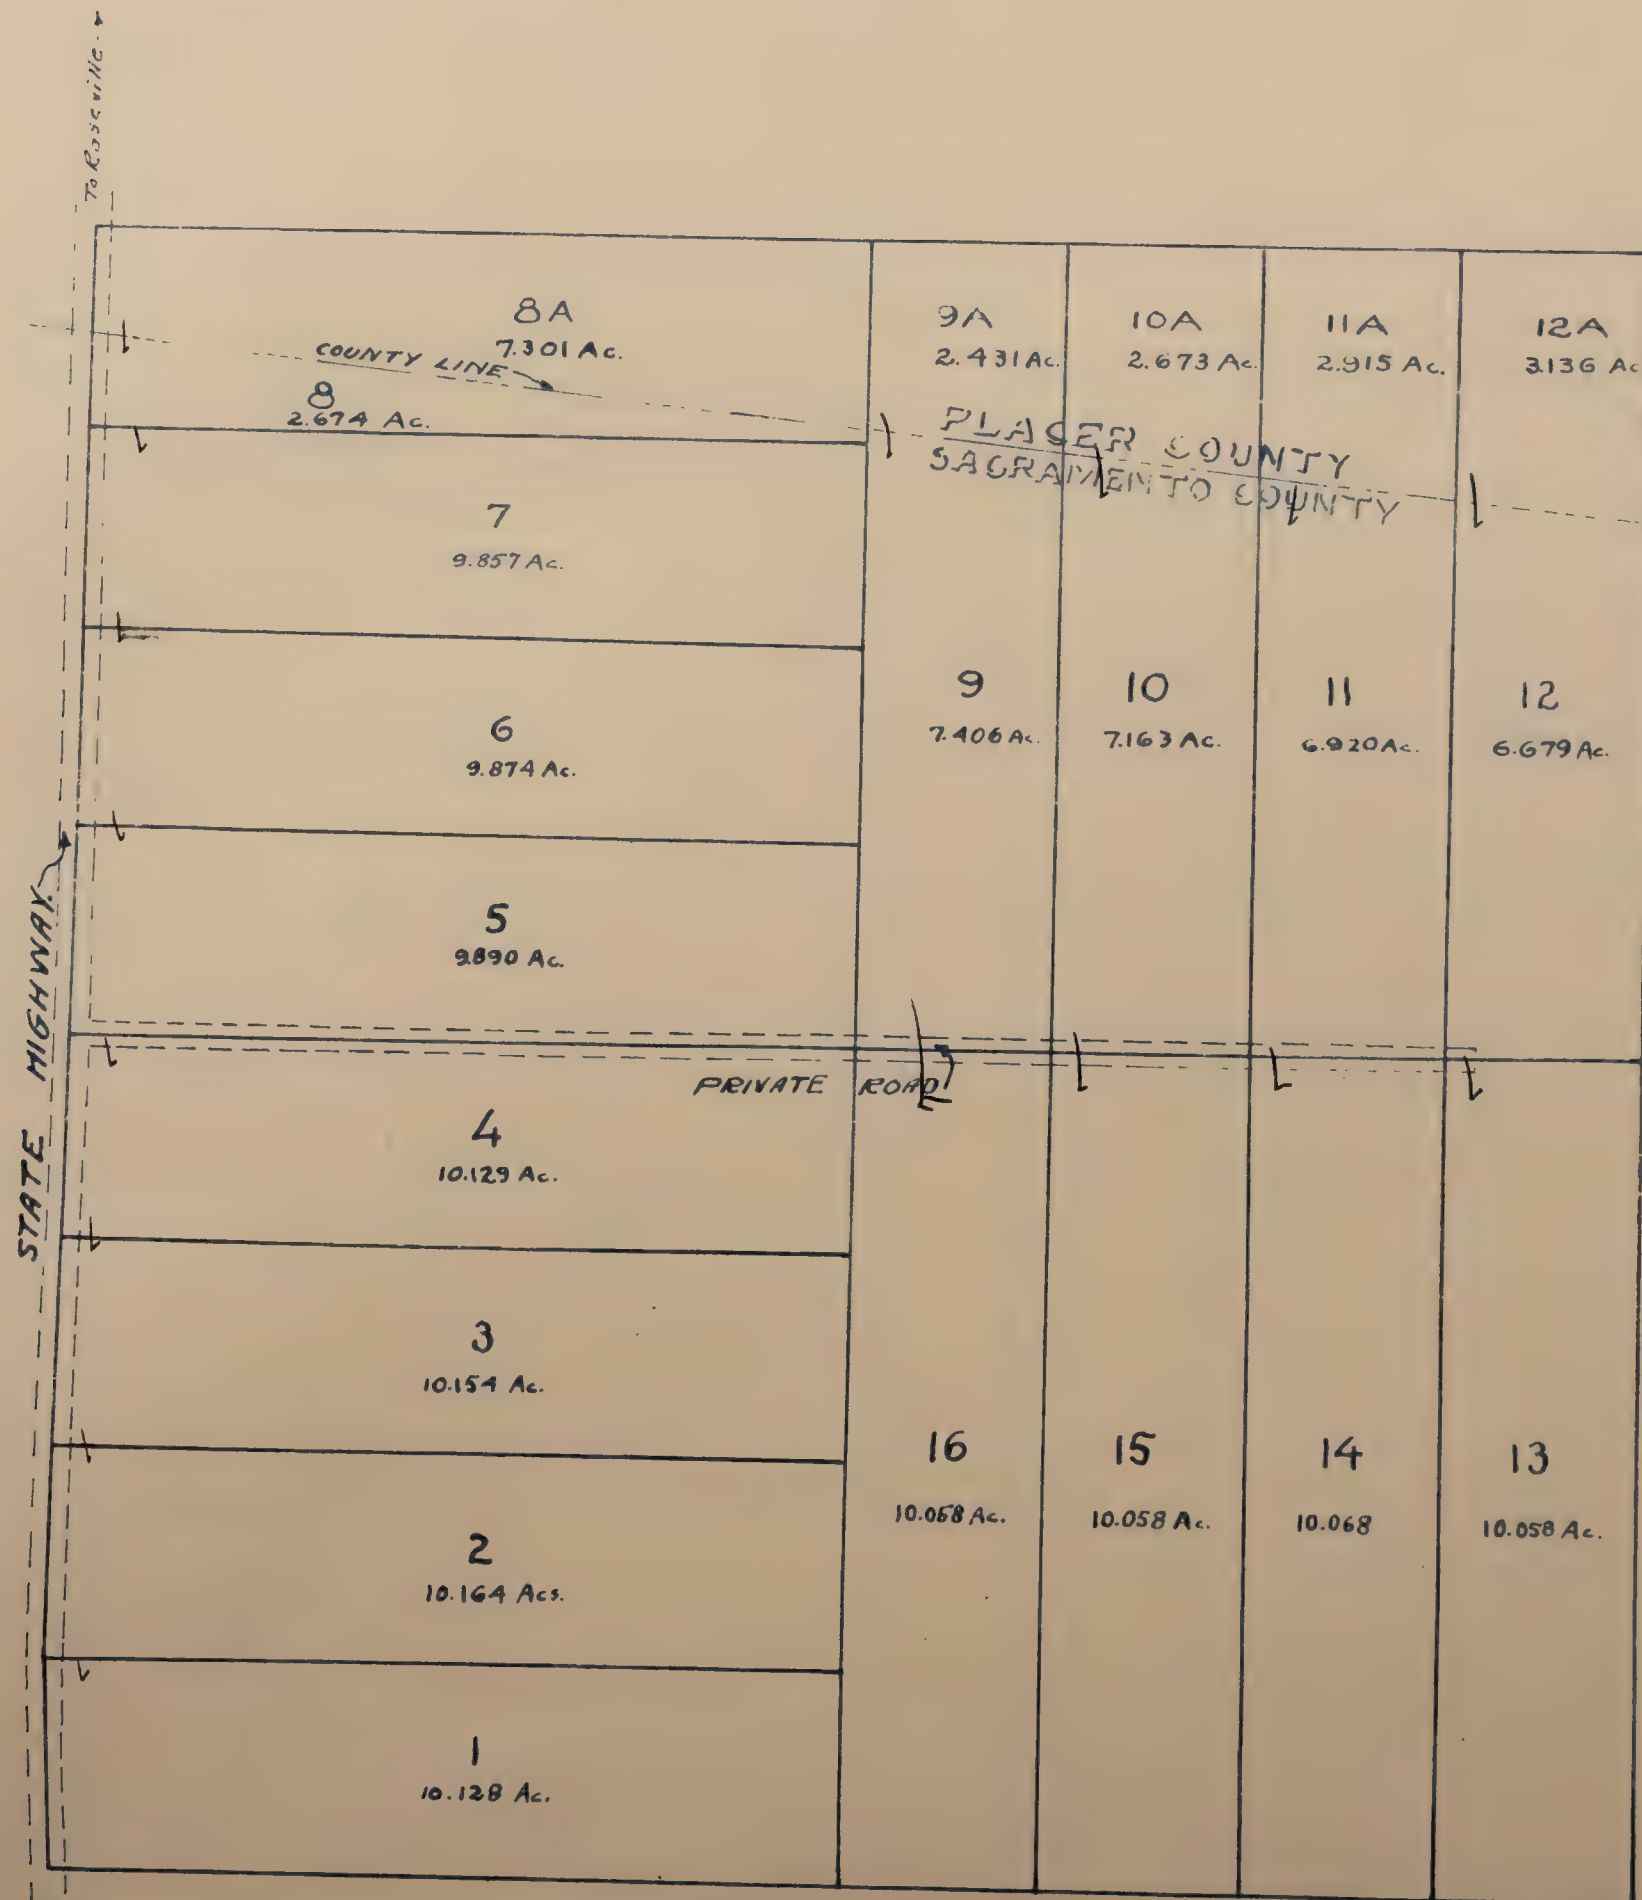


Blanks to Golden Valley Land Co.
All Lots 10 Acres unless otherwise noted

VALENSIN COLONY

LOCATED IN

Herald
Armo. ~~XXXXXX~~, Colony SD
Scale 650' 1"

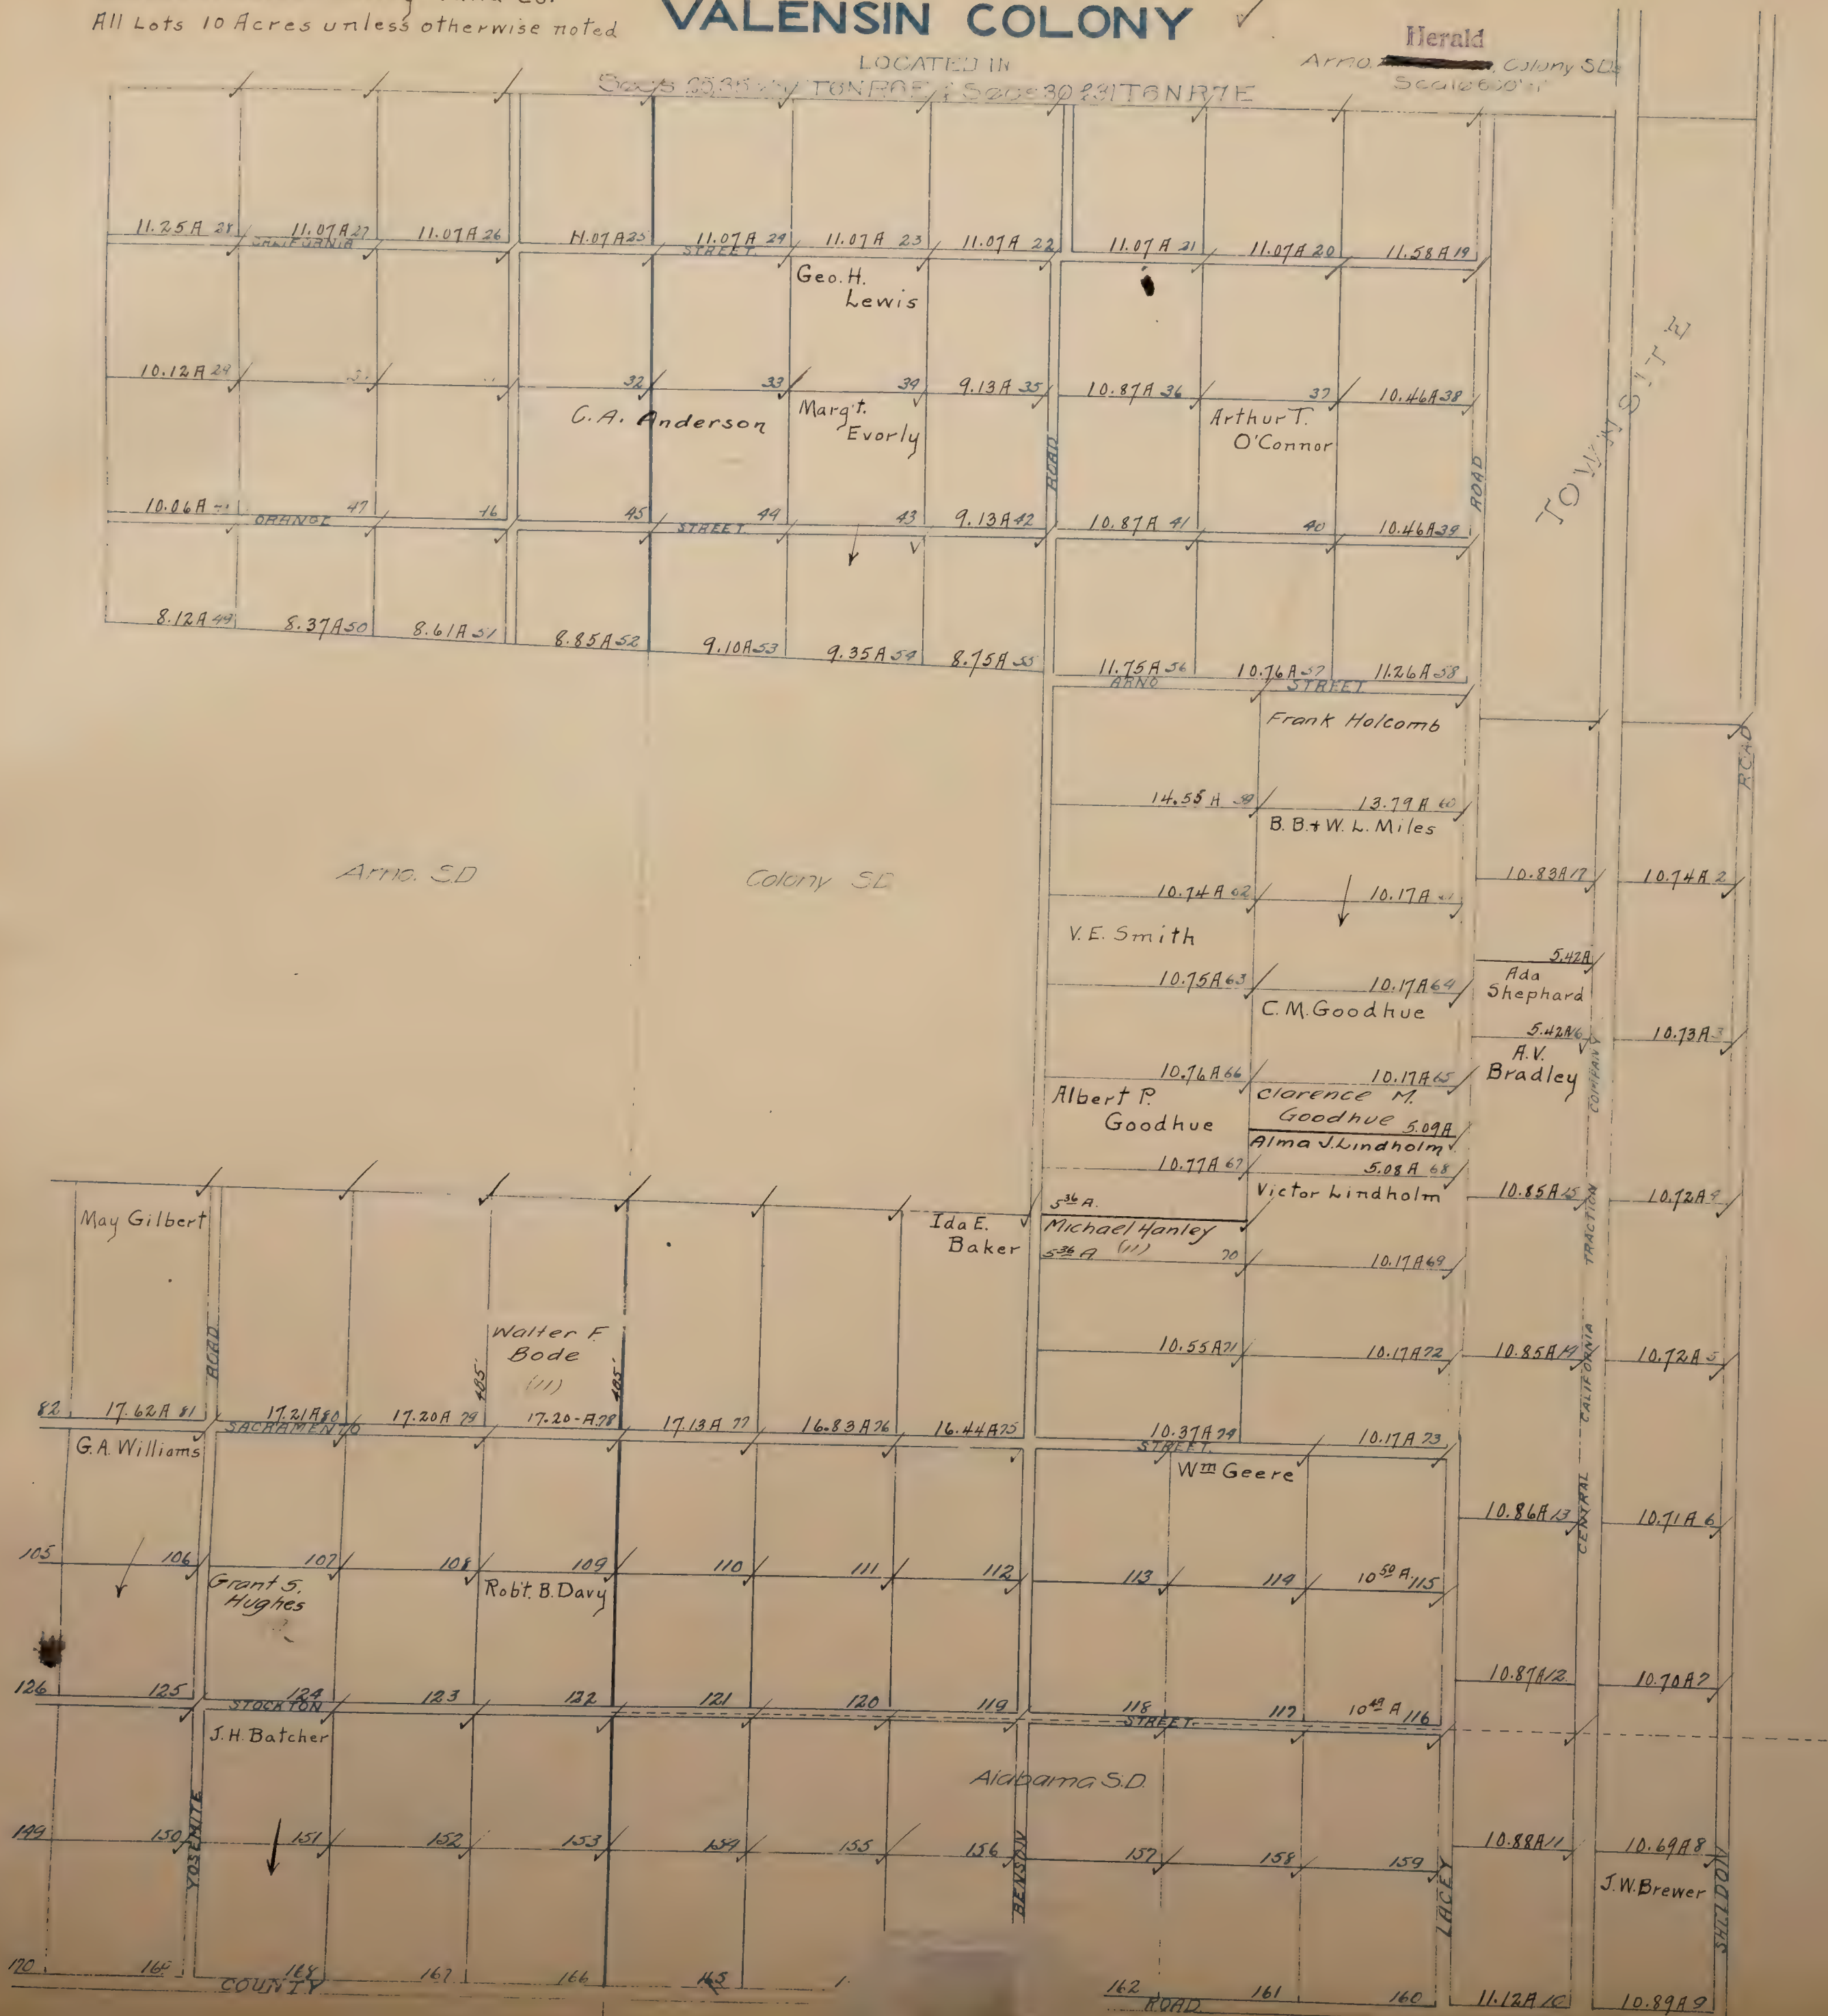


VALENSIN COLONY ✓

LOCATED IN
Sec's 35 & 36 T6N.R6E.
Scale 1" = 600'

Arno SD.

Blanks to Golden Valley Land Co.
All Lots 10 Acres unless otherwise noted

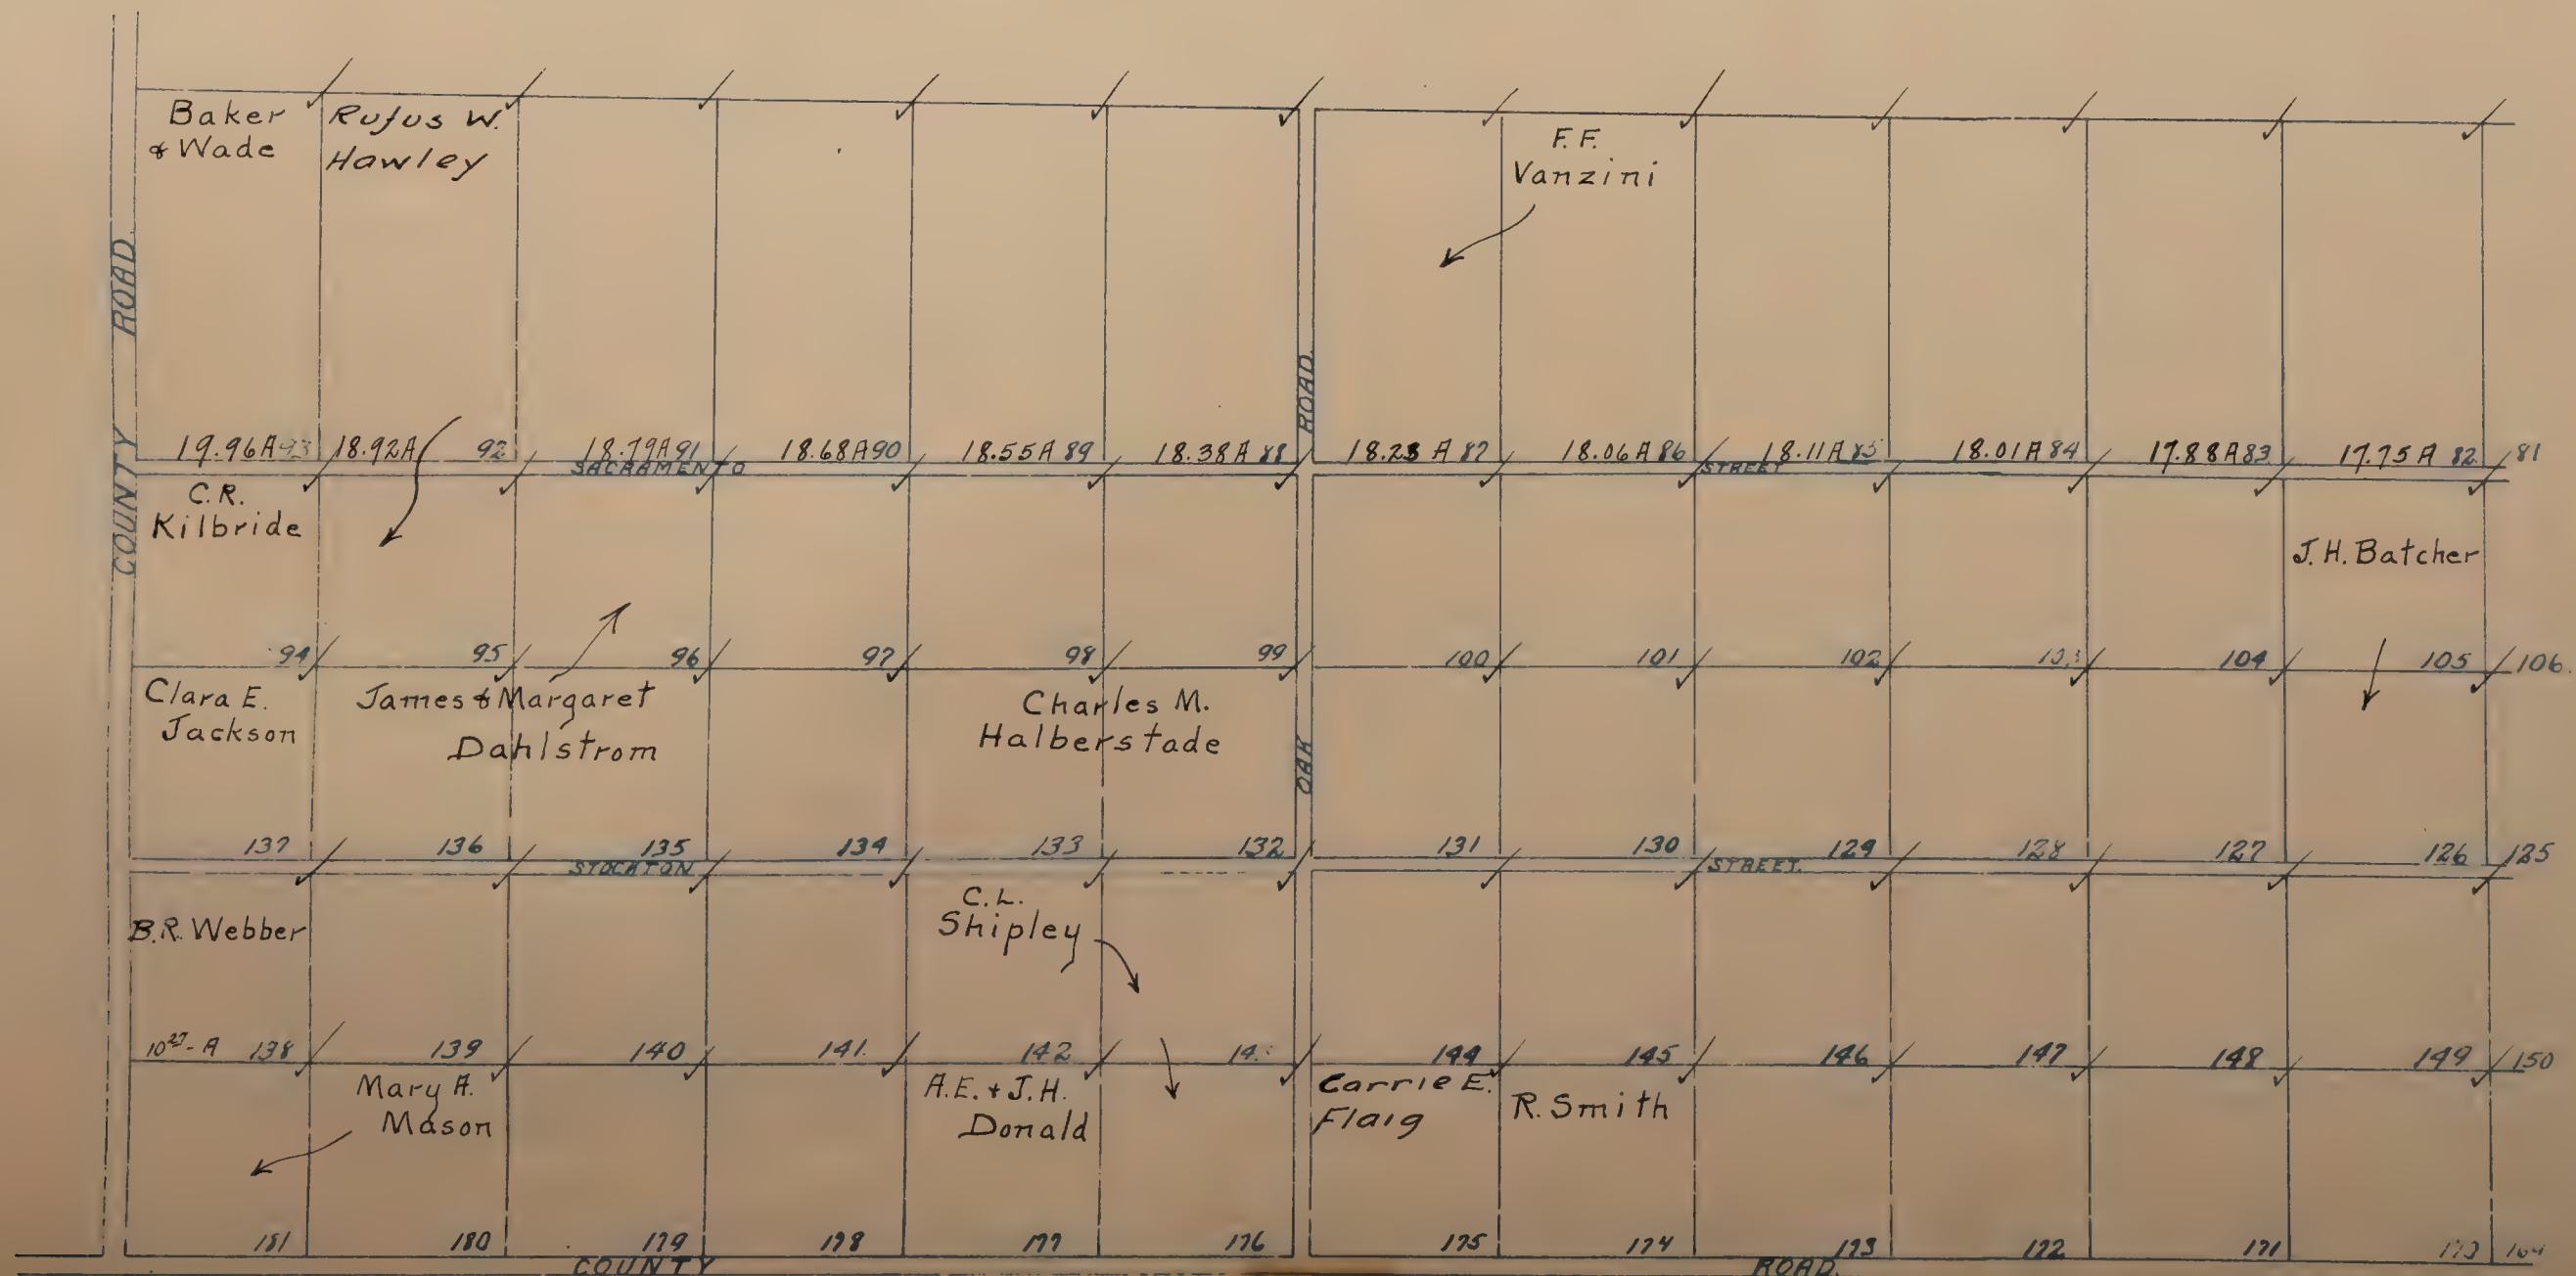


VALENSIN TOWNSITE ✓

LOCATED IN
Sec 30 T6N R7E

Scale 1/32 1/4"

Colony St.

All blanks to Golden Valley Land Co.

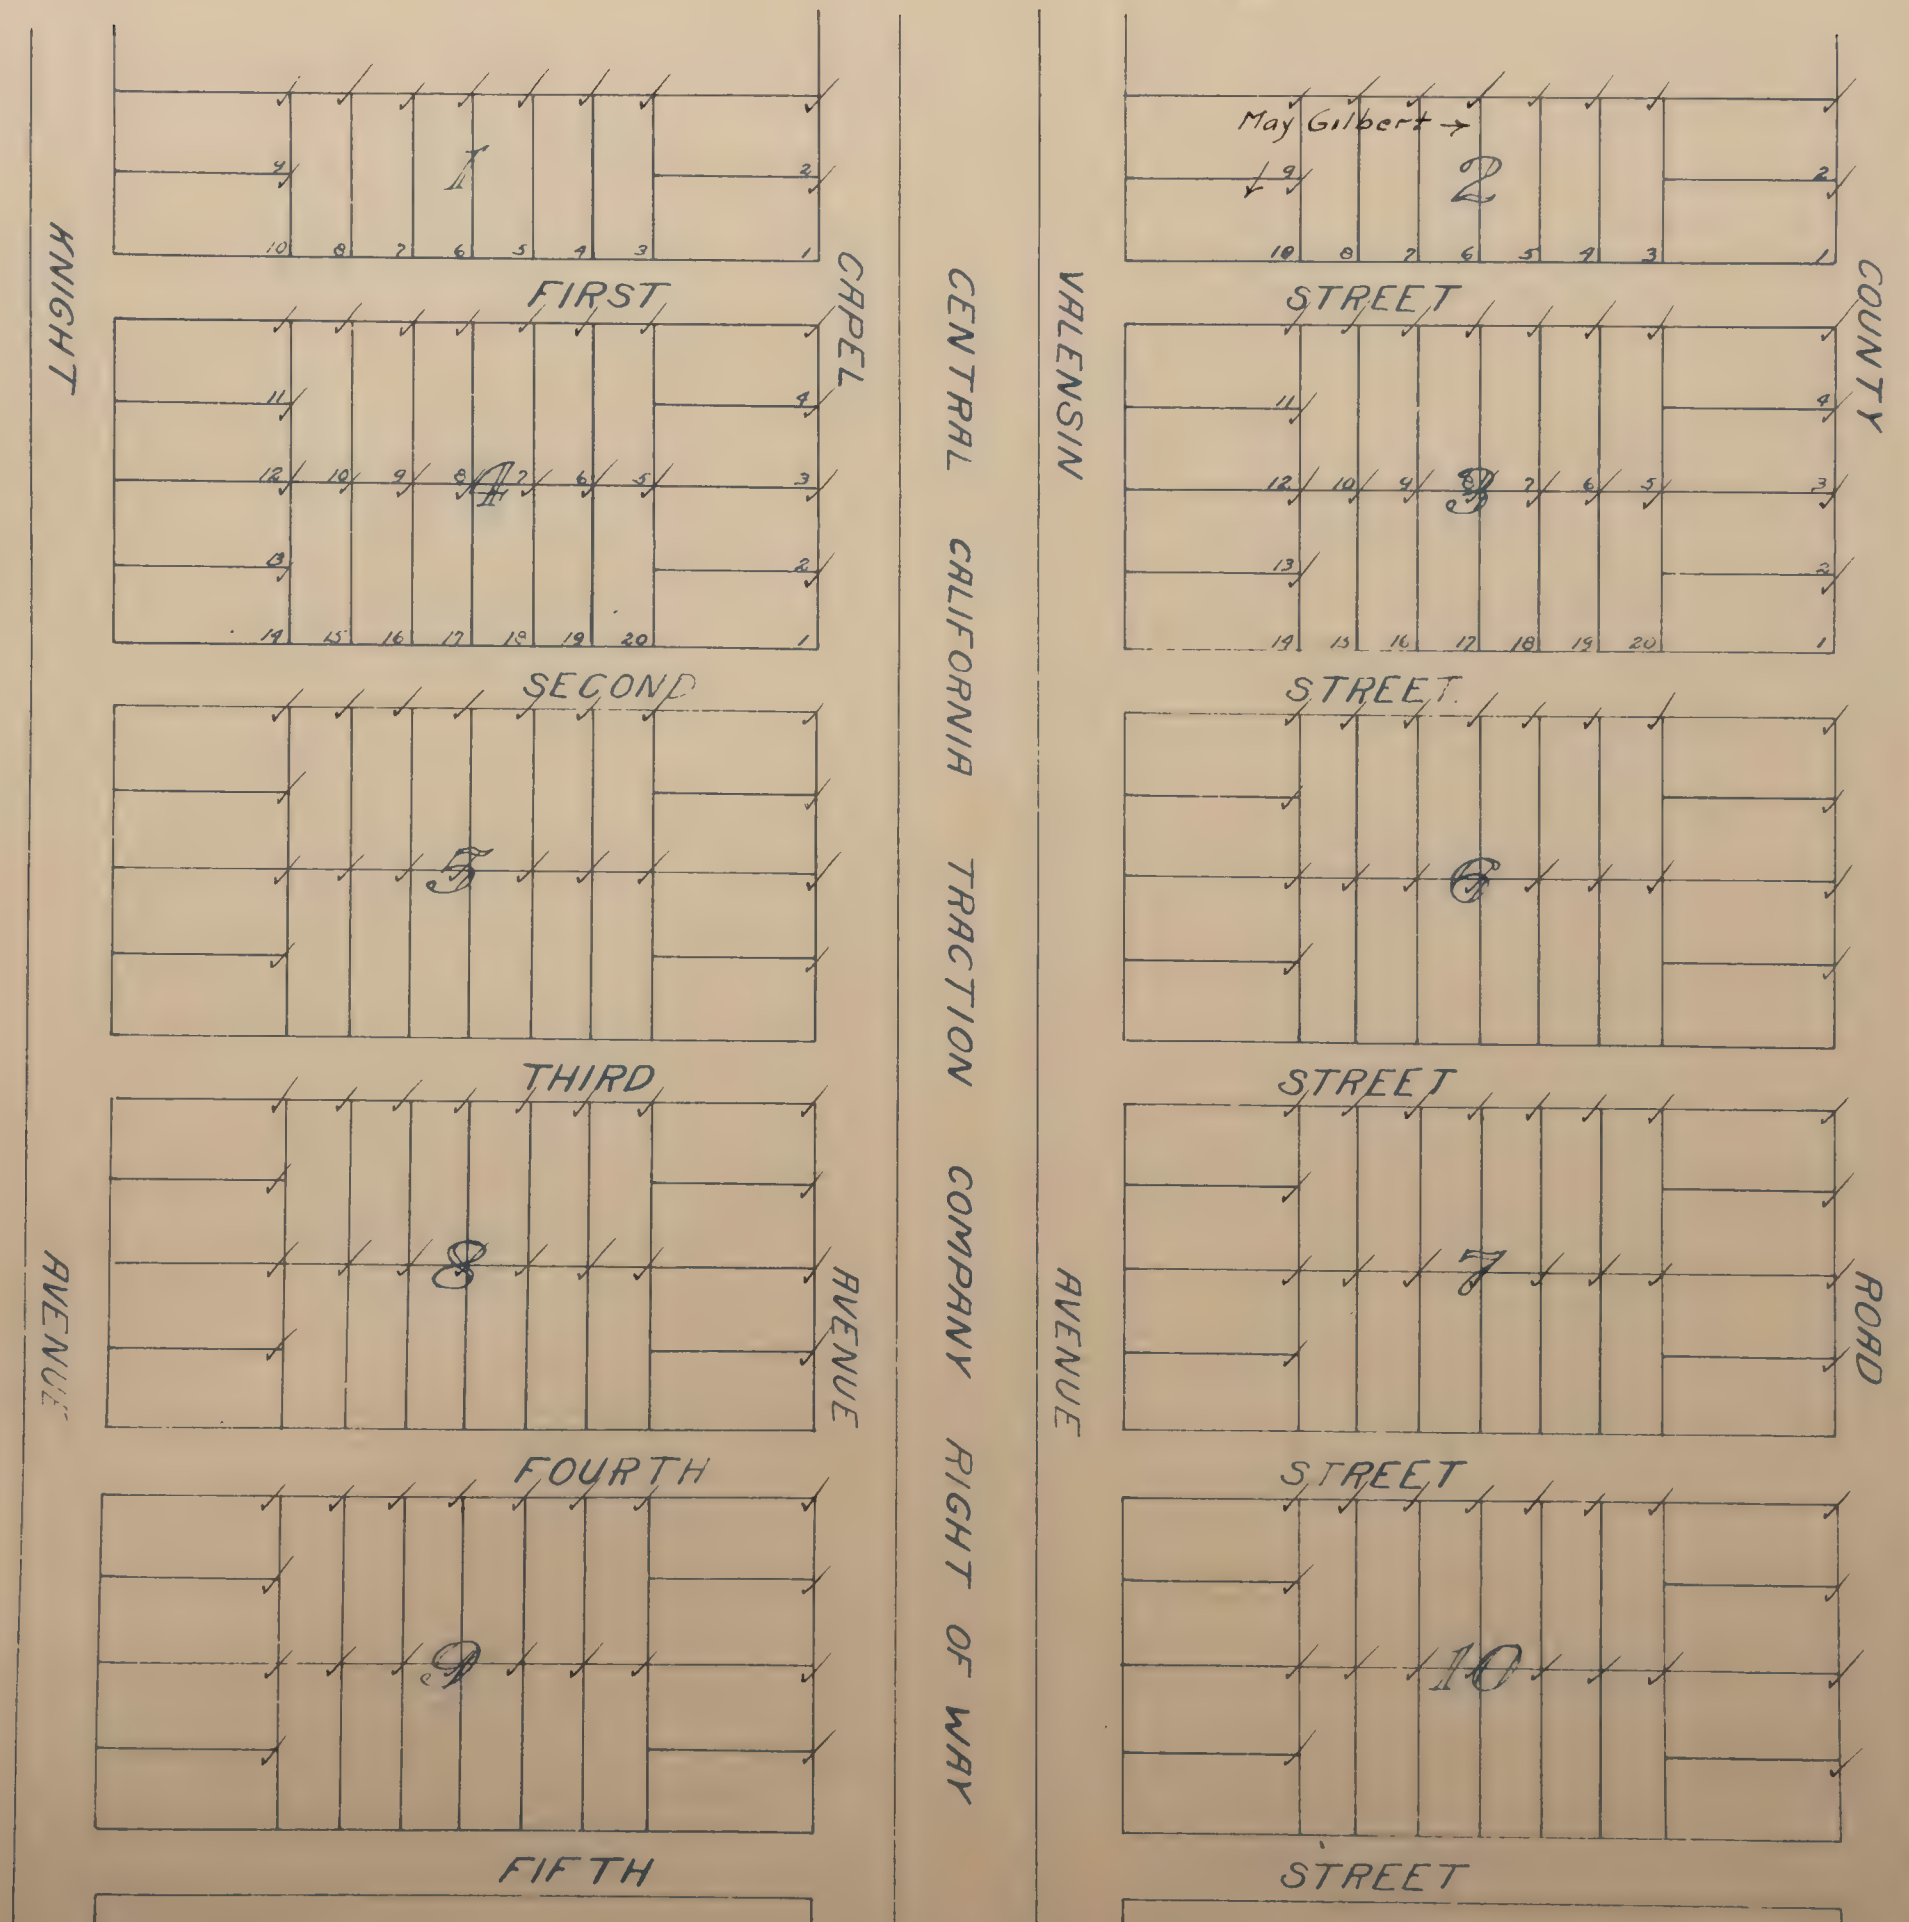


VALENSIN TOWNSITE

12-30-30 10-11-11
5000' x 1334'

Colony 20

Blanks to Golden Valley Land Co.

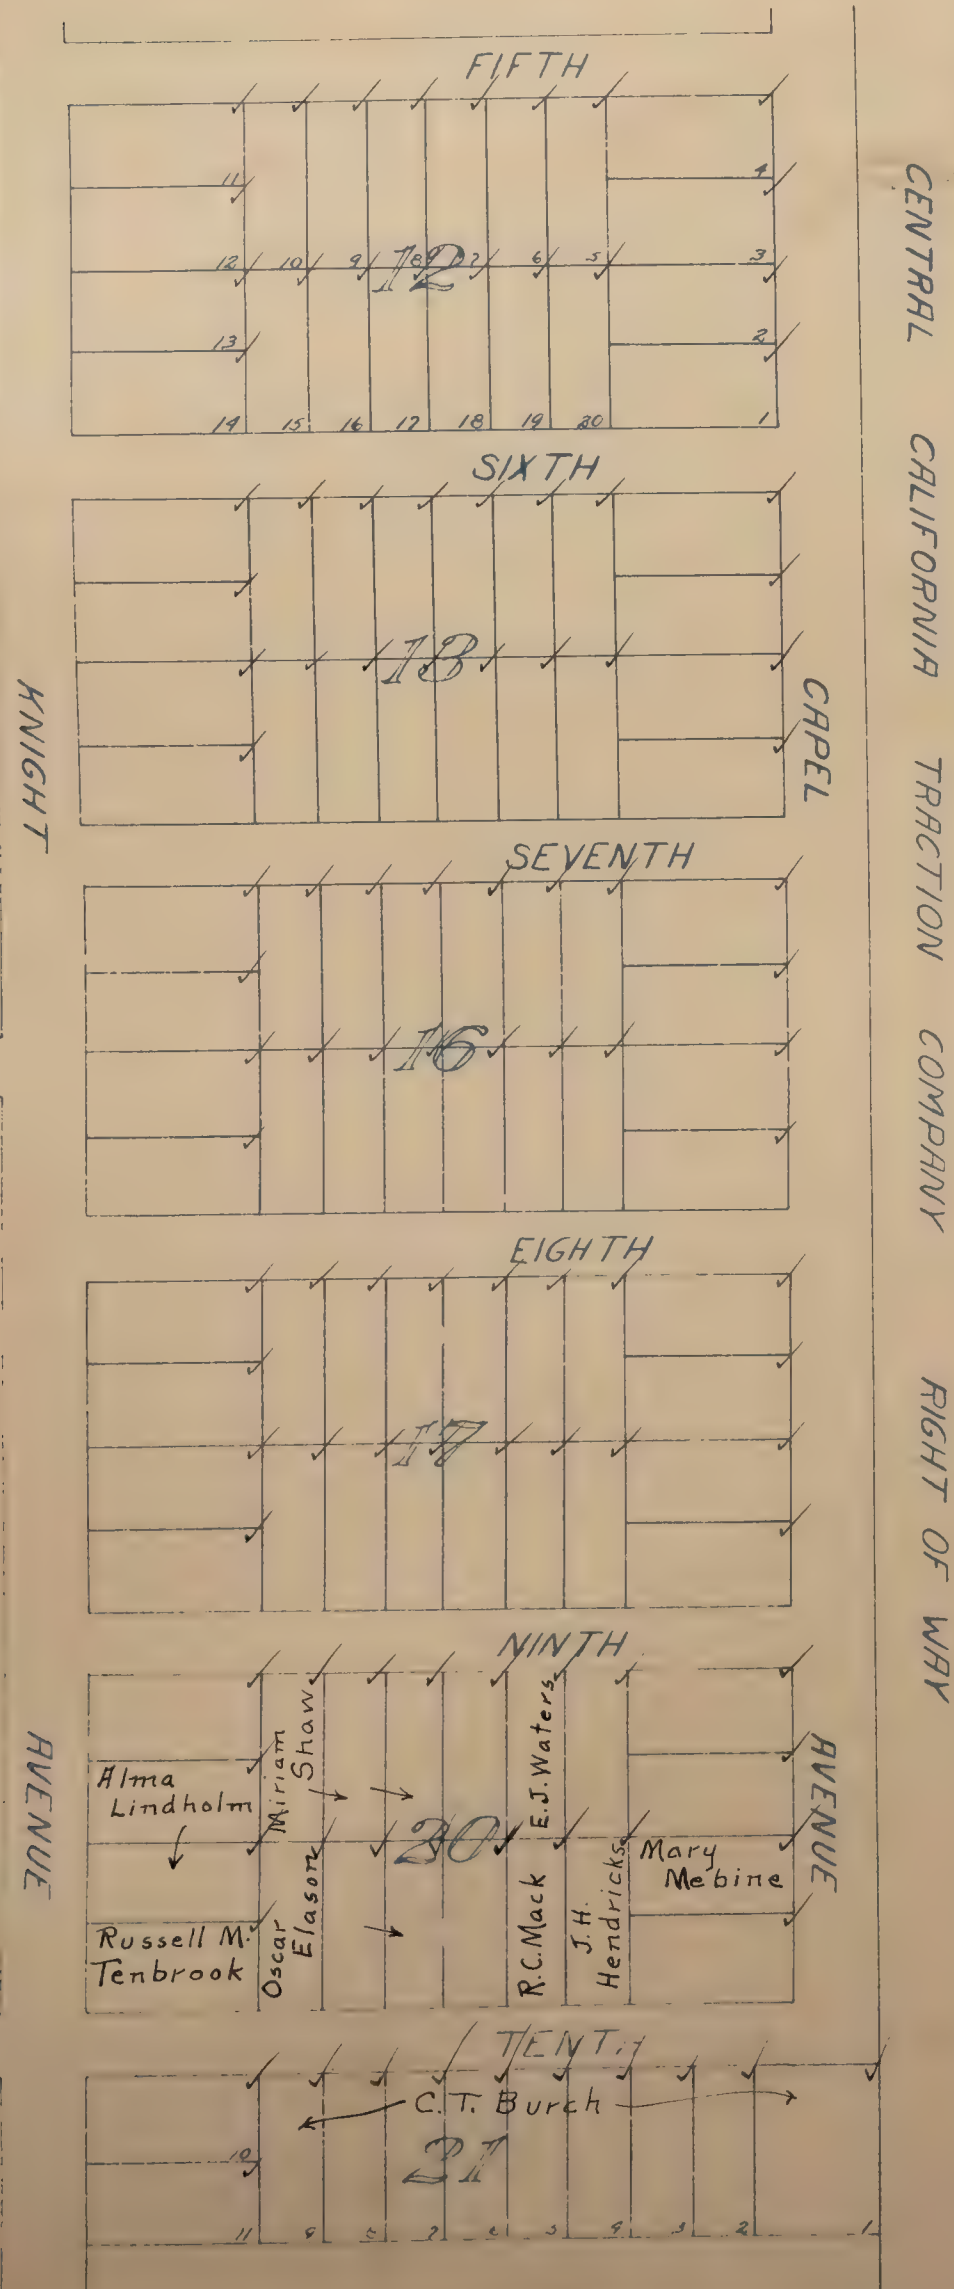


VALLEY OAKS NO. 1 ✓

located near
Galt
Scale 1" = 7 1/2 chs.

Galt S.D.

Blanks to S.M., F.H. & G. Harvey
All Lots 5 Acres unless otherwise noted

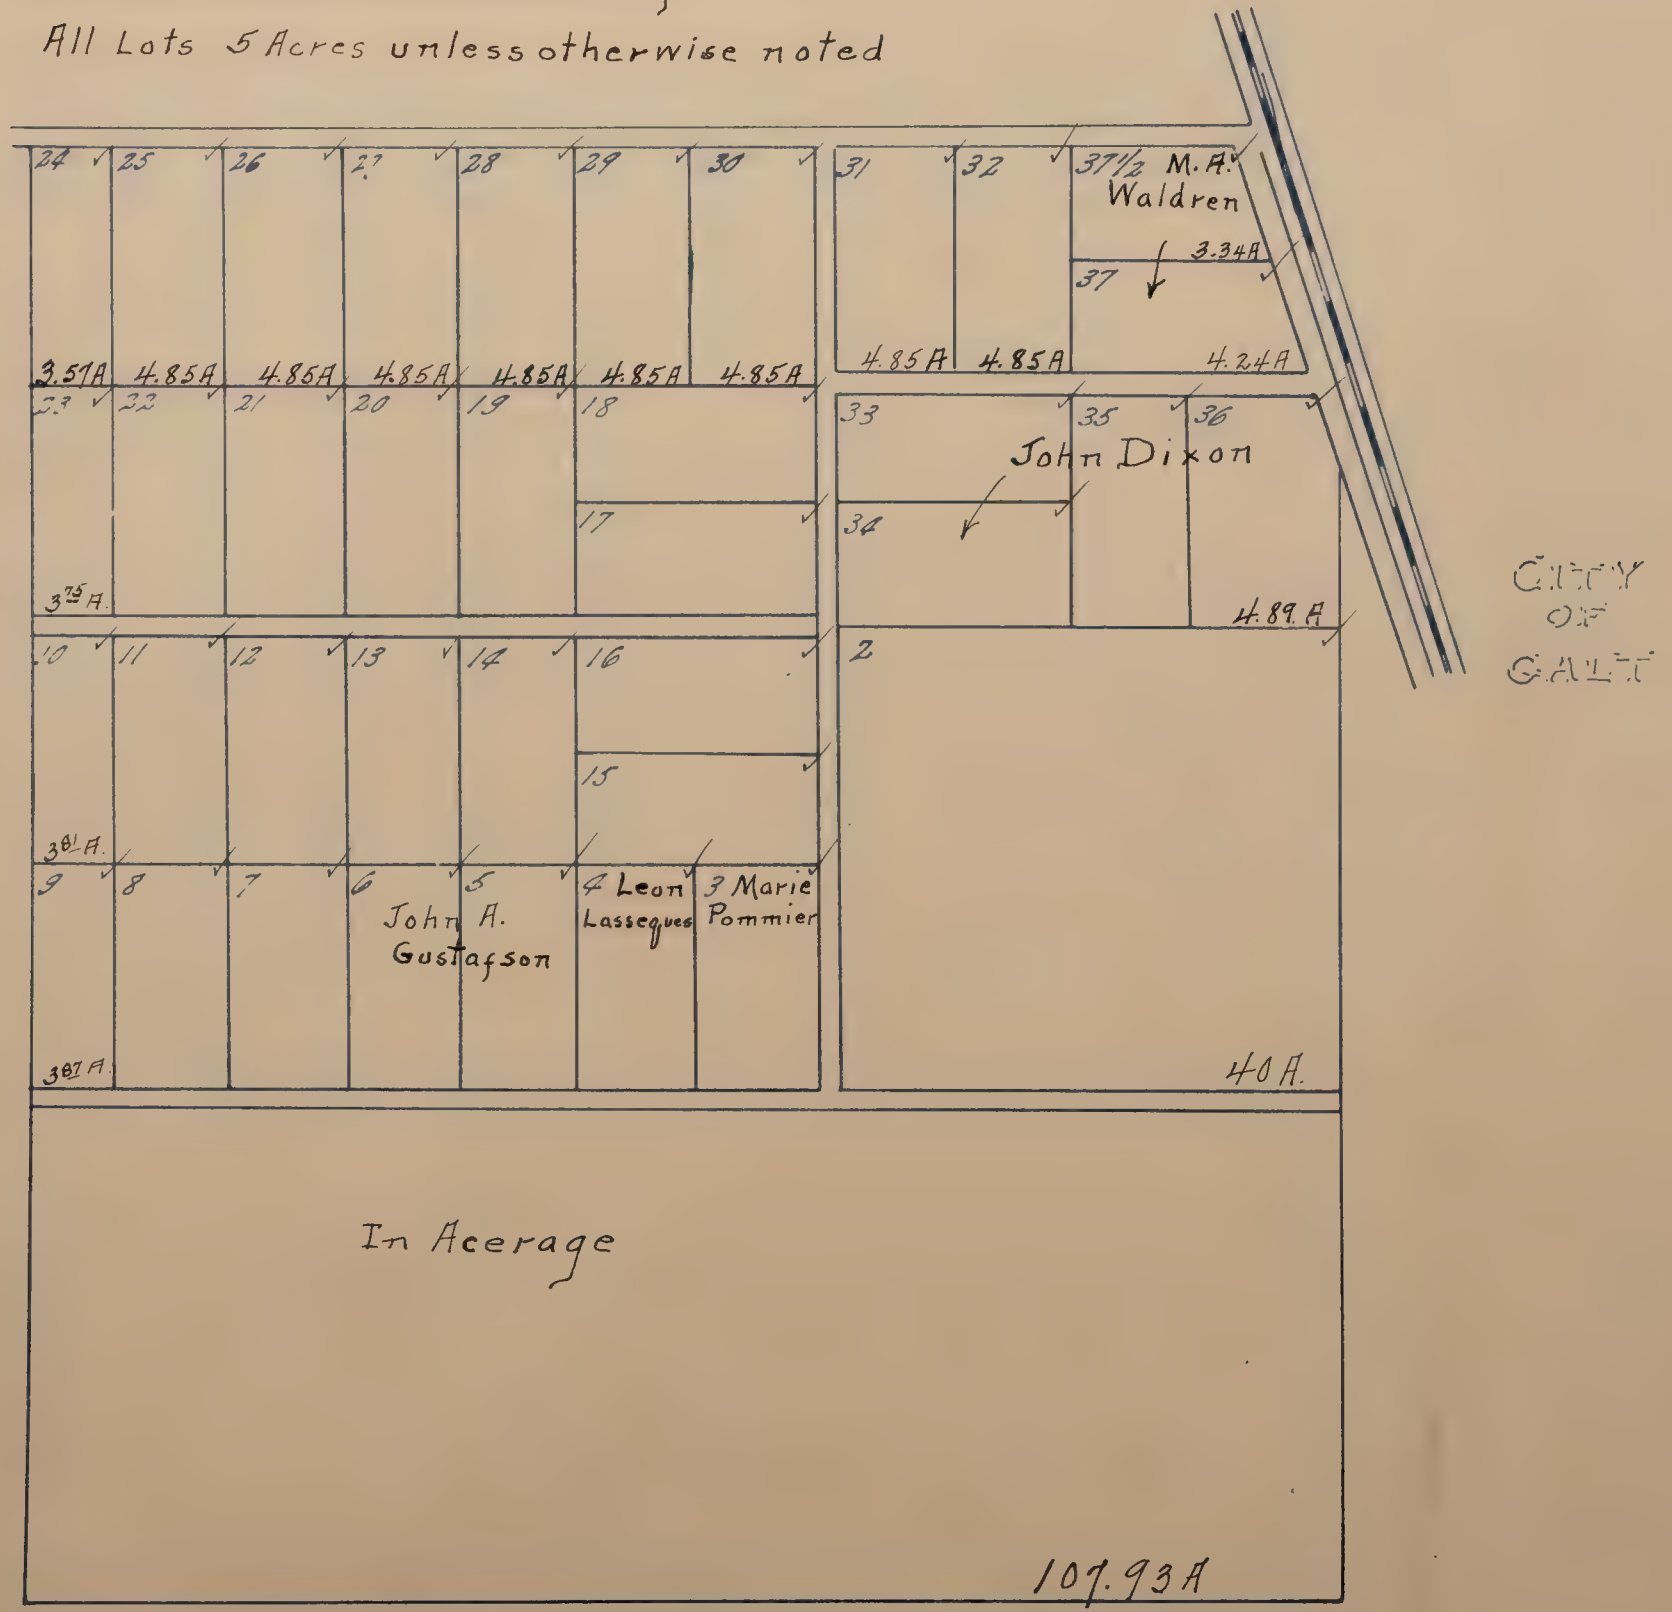

VALLEY OAKS NO.2

located in
Secs 21-22 T.5N. R.6E.
Scale: 1" = 660'


Galt S.D.

Enlarge
SF Co.

Blanks to Golden Valley Land Co.
All Lots 10 Acres unless otherwise noted



Blanks to Golden Valley Land Co.
All Lots 10 Acres unless otherwise noted

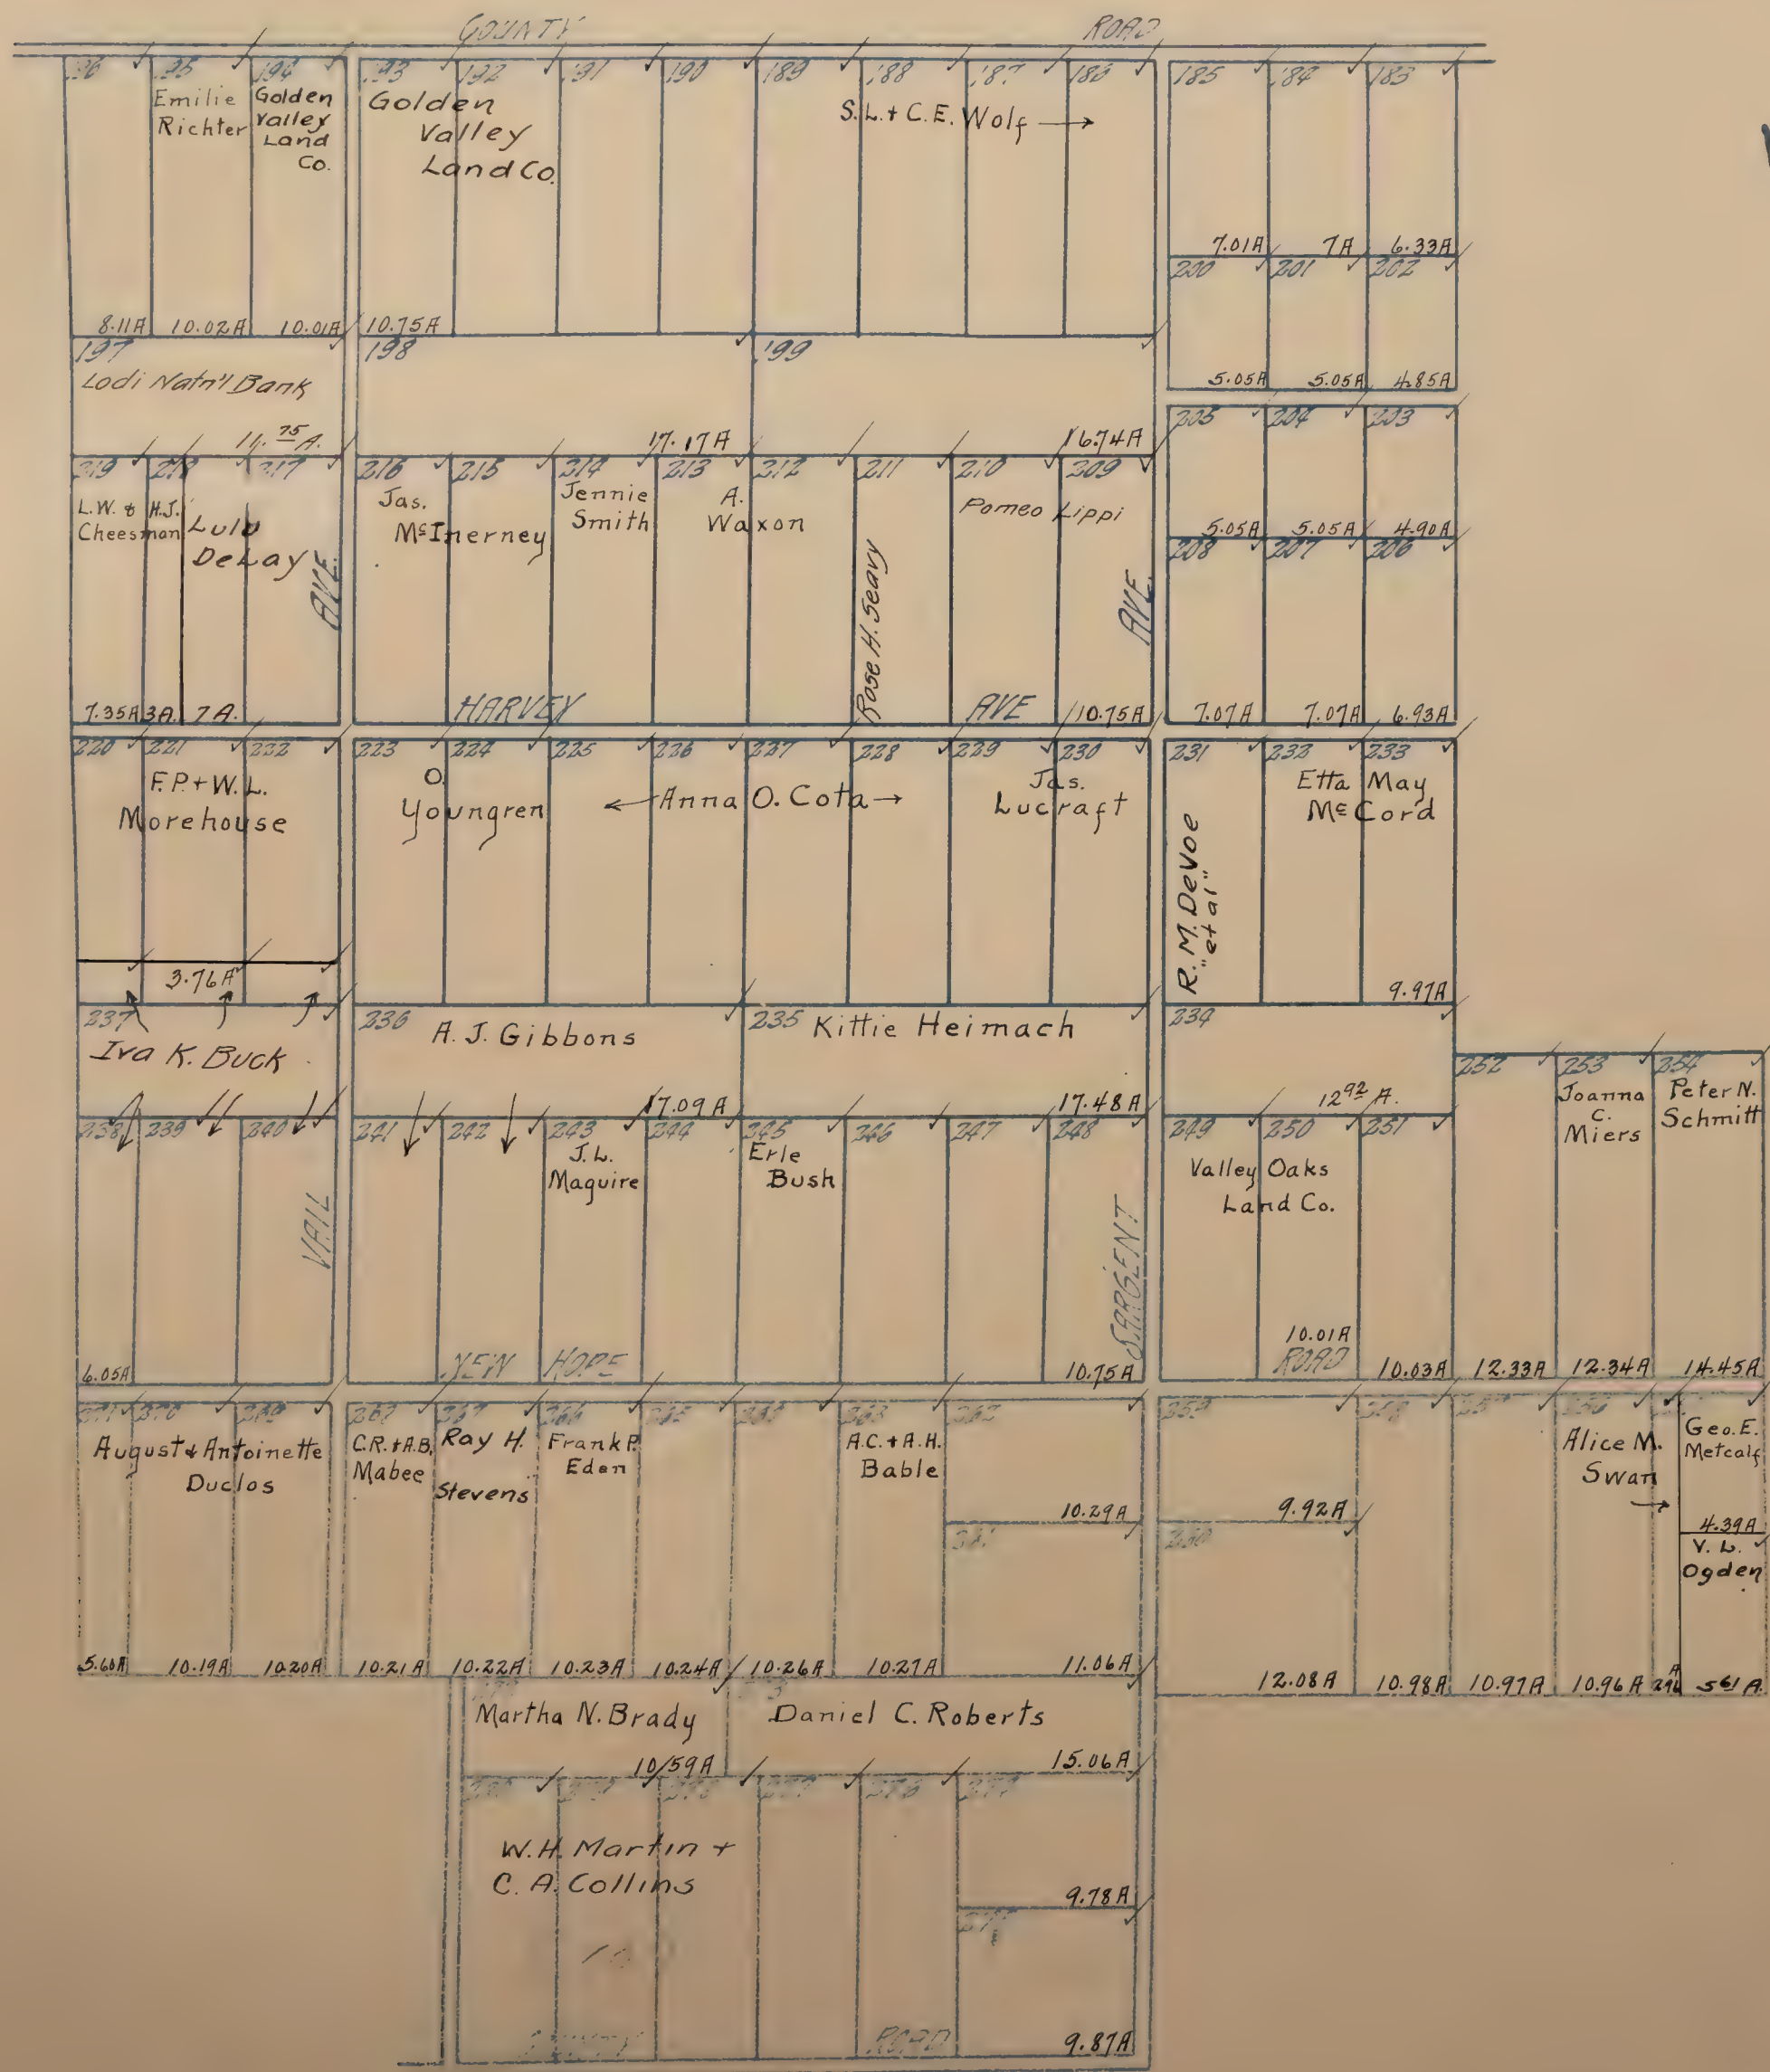

VALLEY OAKS No. 3

located in
Sec's. 27-28-33 T.5 N. R.3 E.
Scale 1" = 660'

Gr. 5D

VALLEY OAKS NO.4 ✓
located Near
Galt Sacramento County Cal
Scale 1"=15 Chs.

Galt S.D.

Blanks to S.M., F.H. & G. Harvey




VERMONT ACRES ✓

LOCATED IN
Sec. 15, 16 & 21 T5N, R6E.
Scale = 1 in = 400 ft.

Blanks to Cath. + Jos. Potenti

Galt S.D.

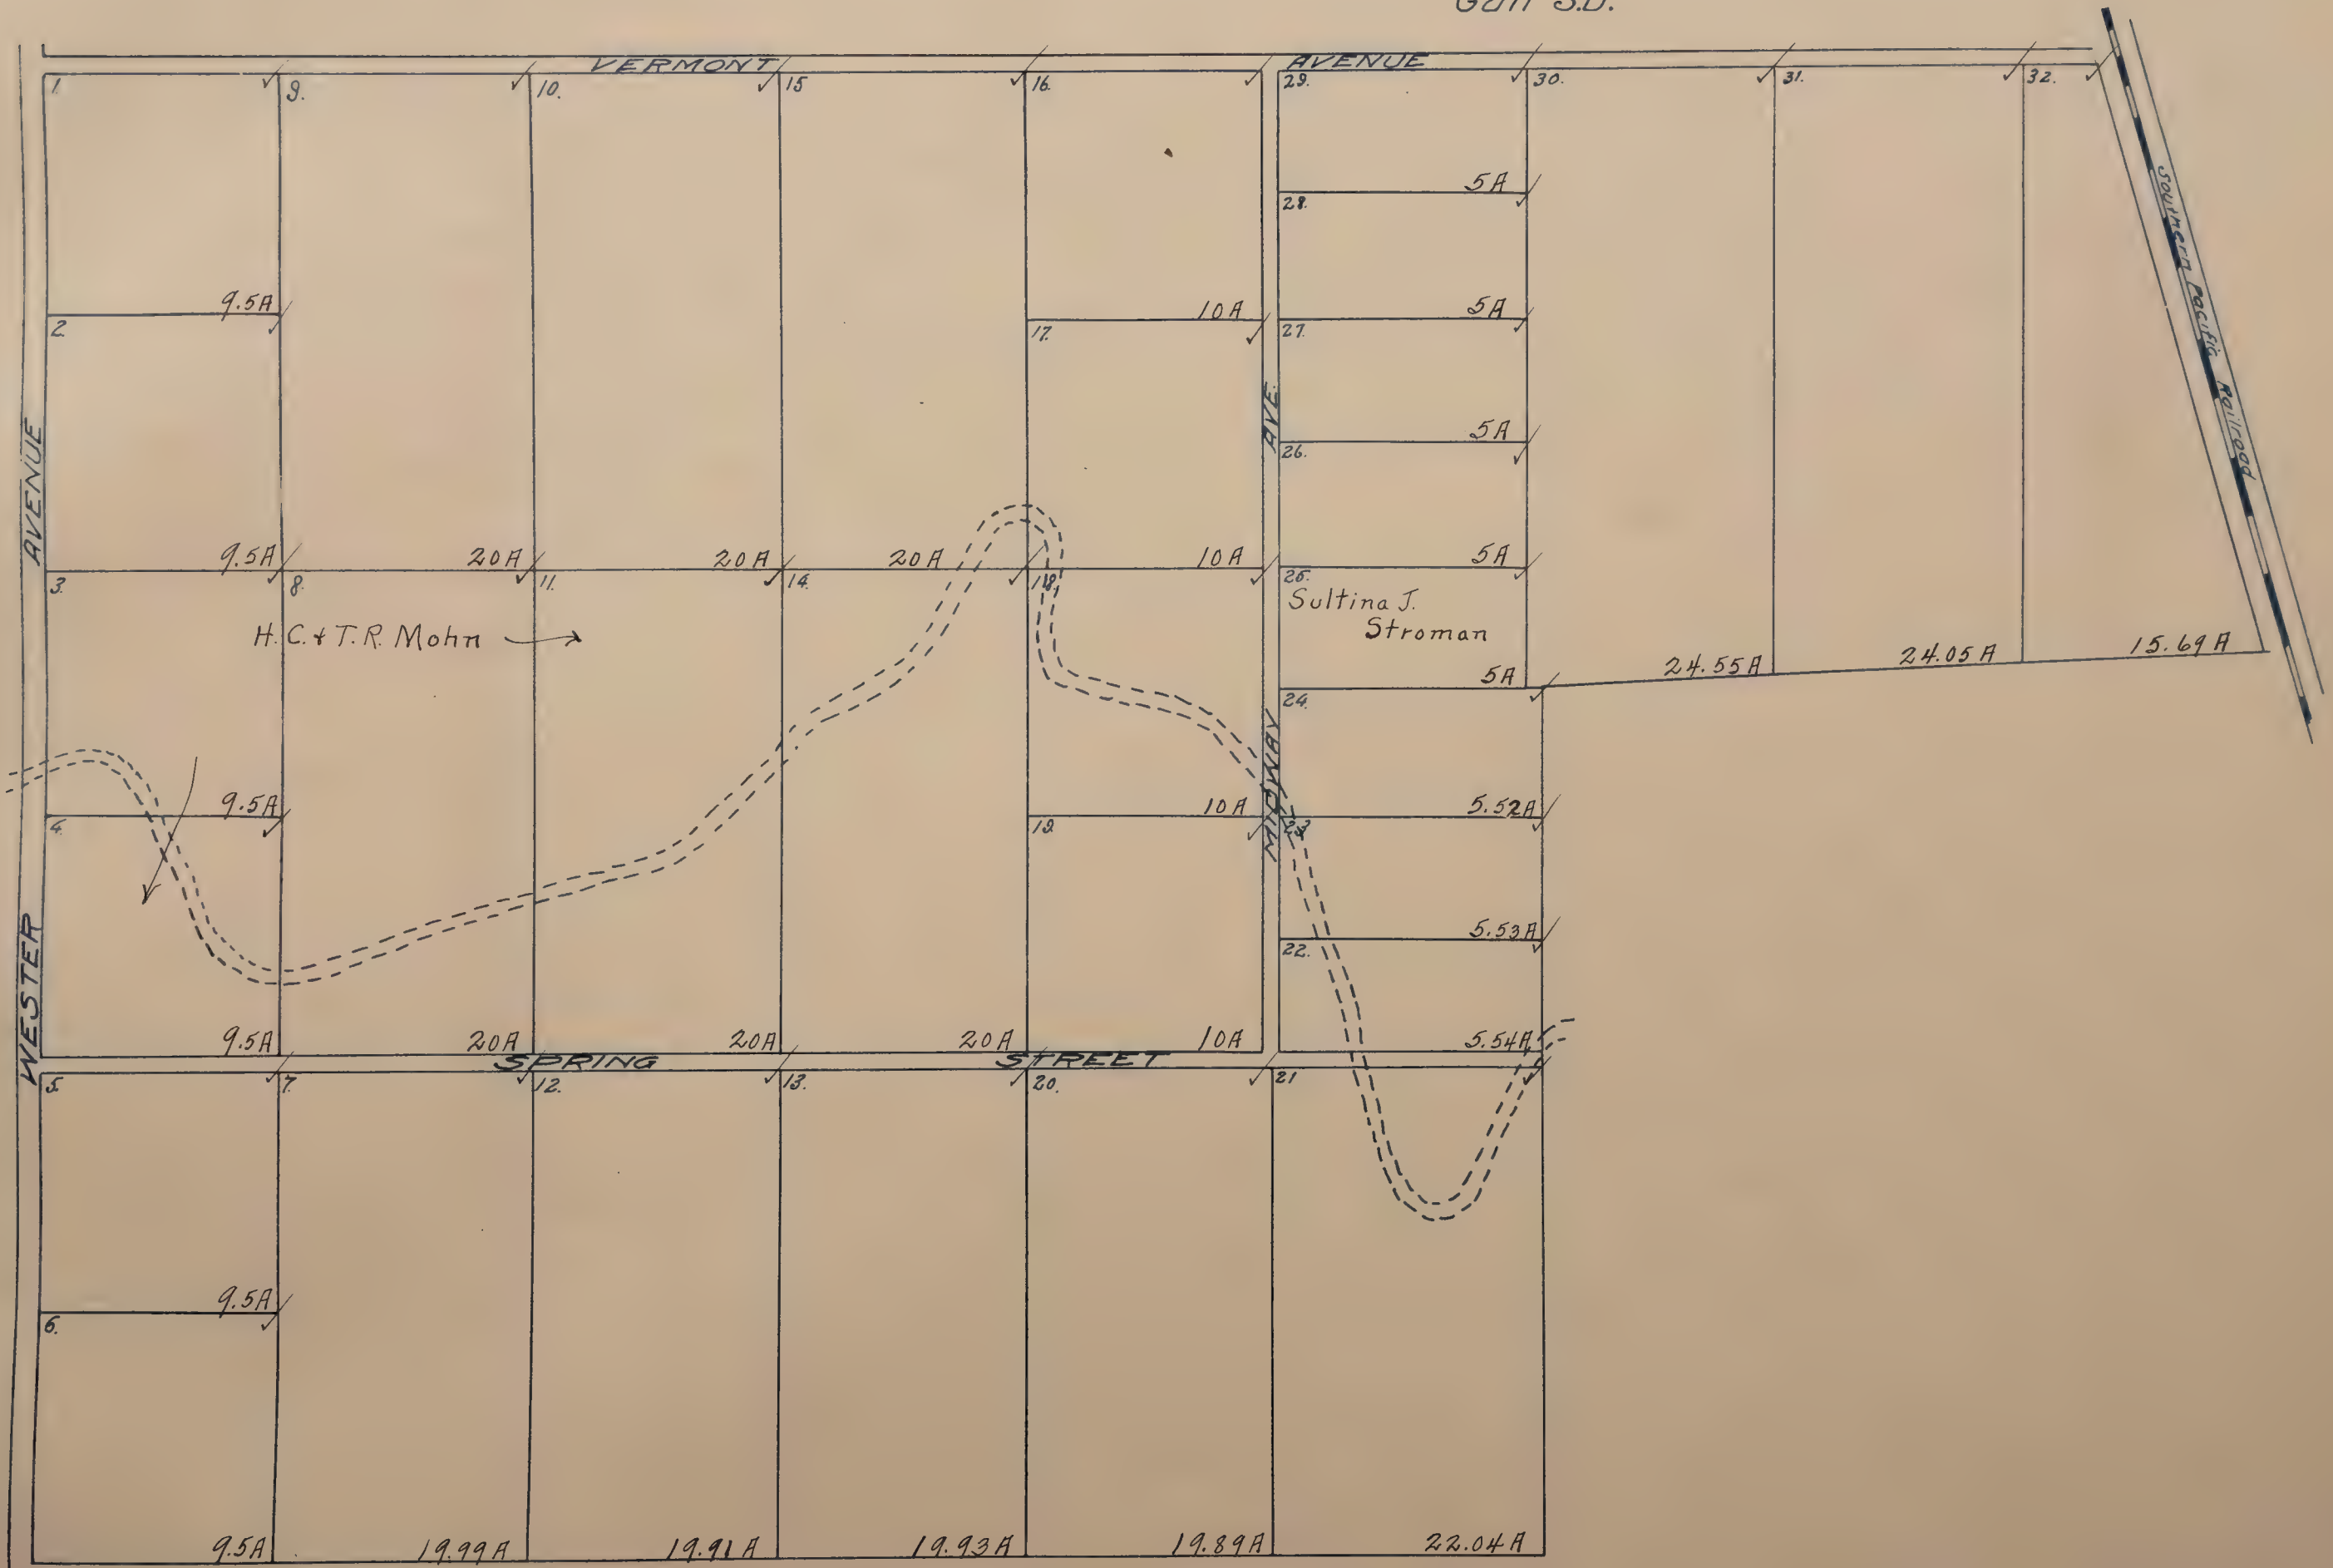

VINE STREET ADDITION ✓


To Oak Park.

LOCATED IN THE

N.W. 1/4 OF N.E. 1/4 SEC. 20, T. 8 N. R. 5 E.

Fruit Ridge, S. D.

Scale 100 feet = 1 inch

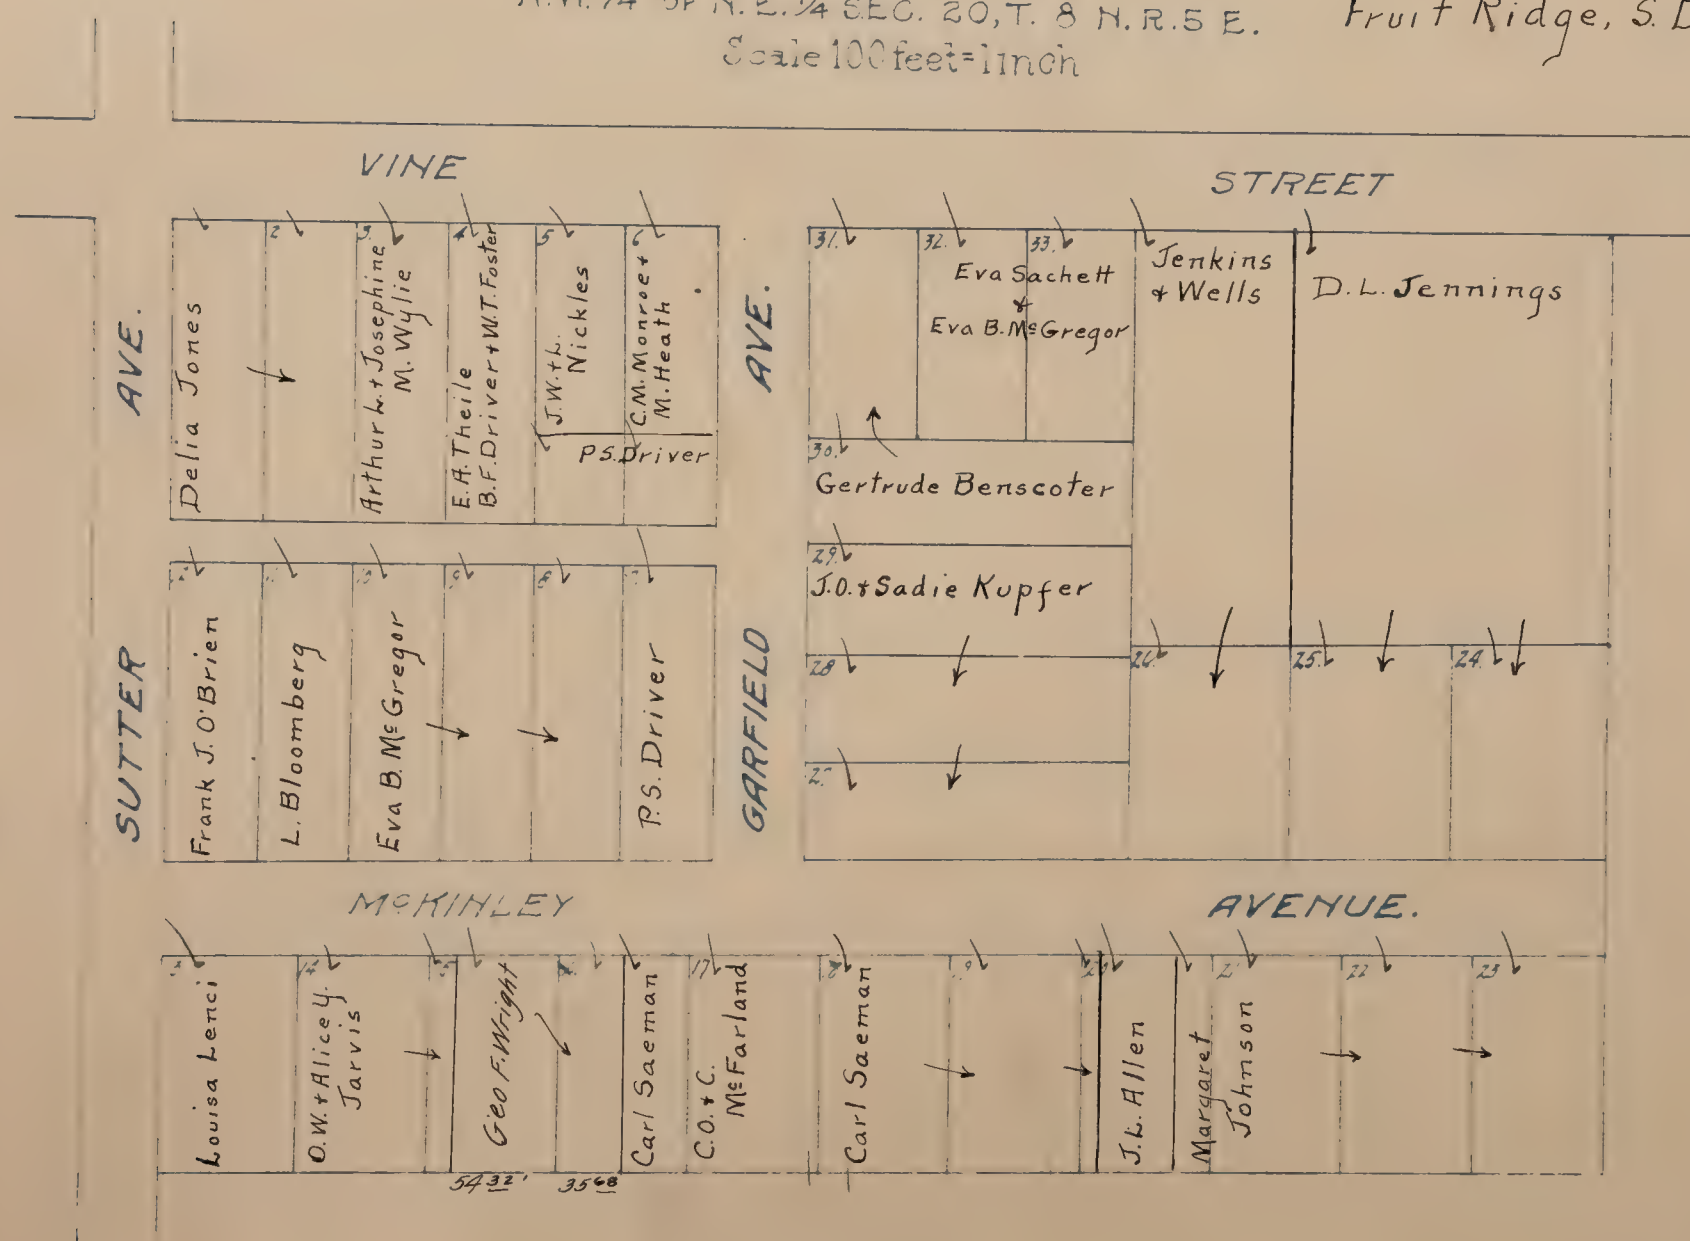


VINA VISTA

LOCATED IN THE
N.E. 1/4 SEC. 20 & N.W. 1/4 SEC. 21 T.8 N.R.5 E.


Scale 150 feet = 1 inch.

Blanks to C.H. Dunn

Fruit Ridge, S. D.

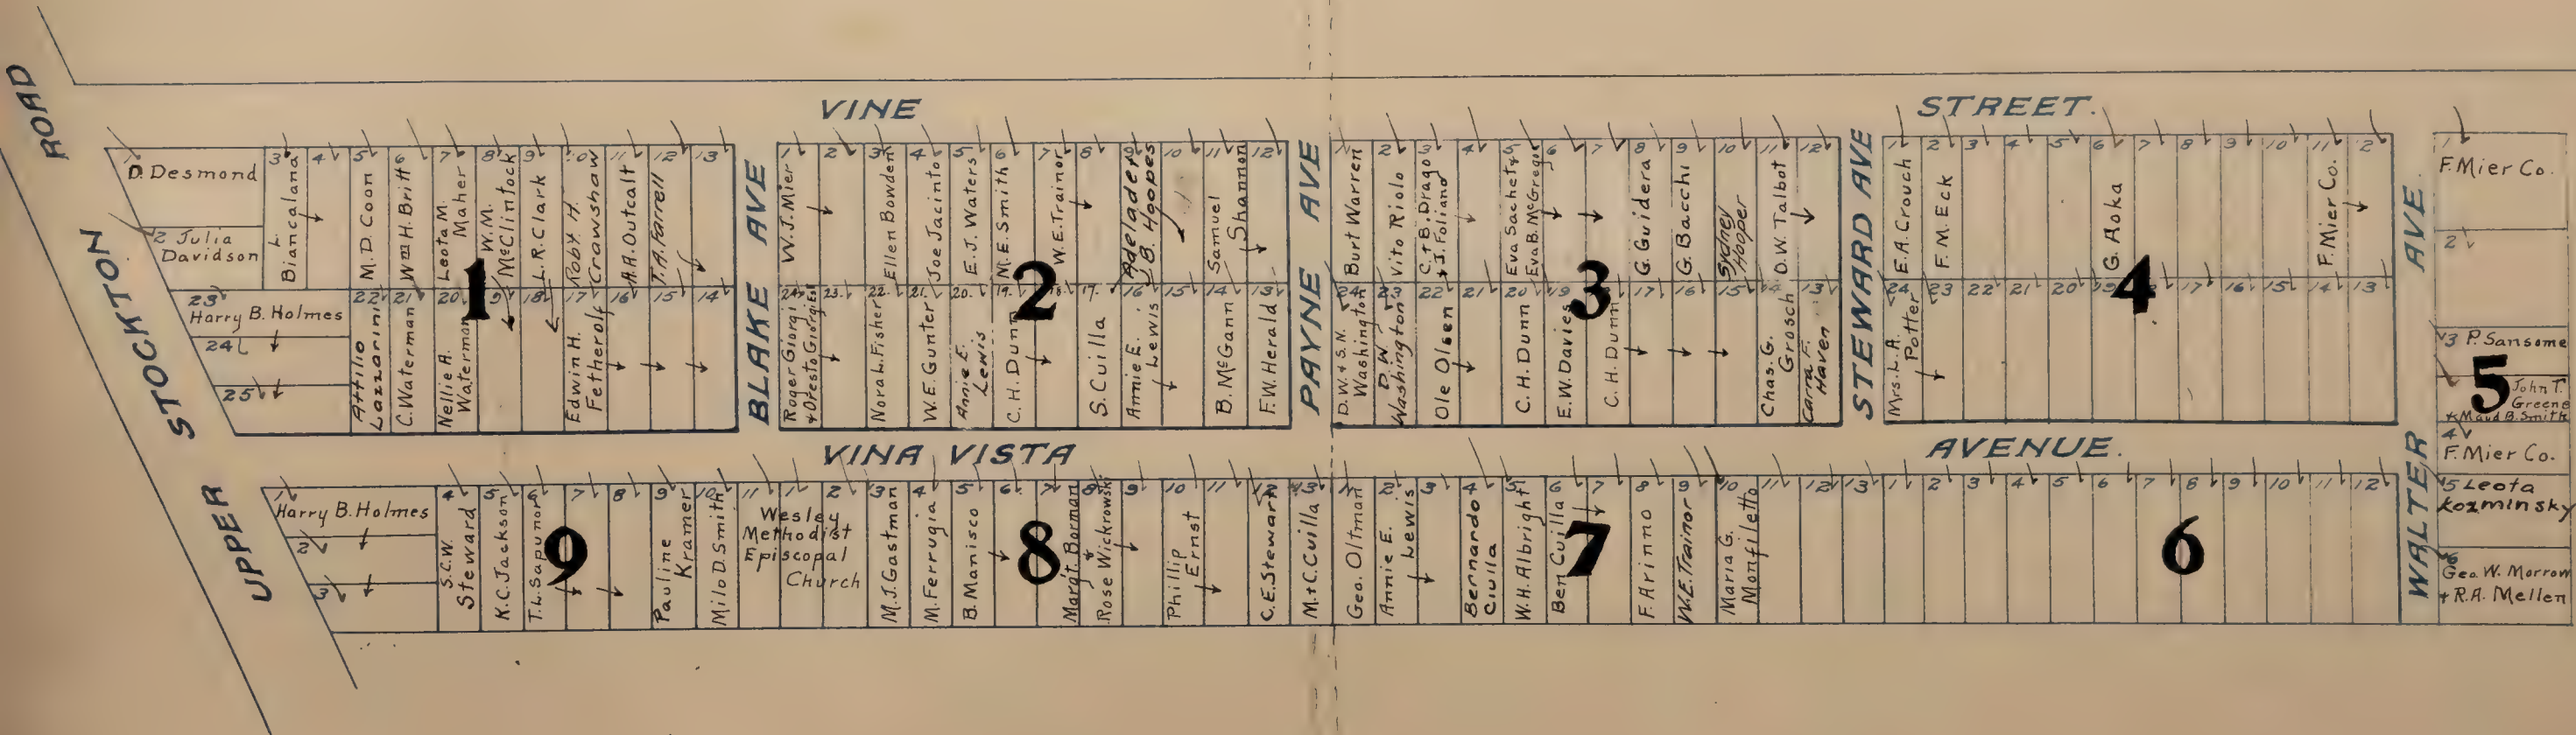

FRUITVALE S.D.

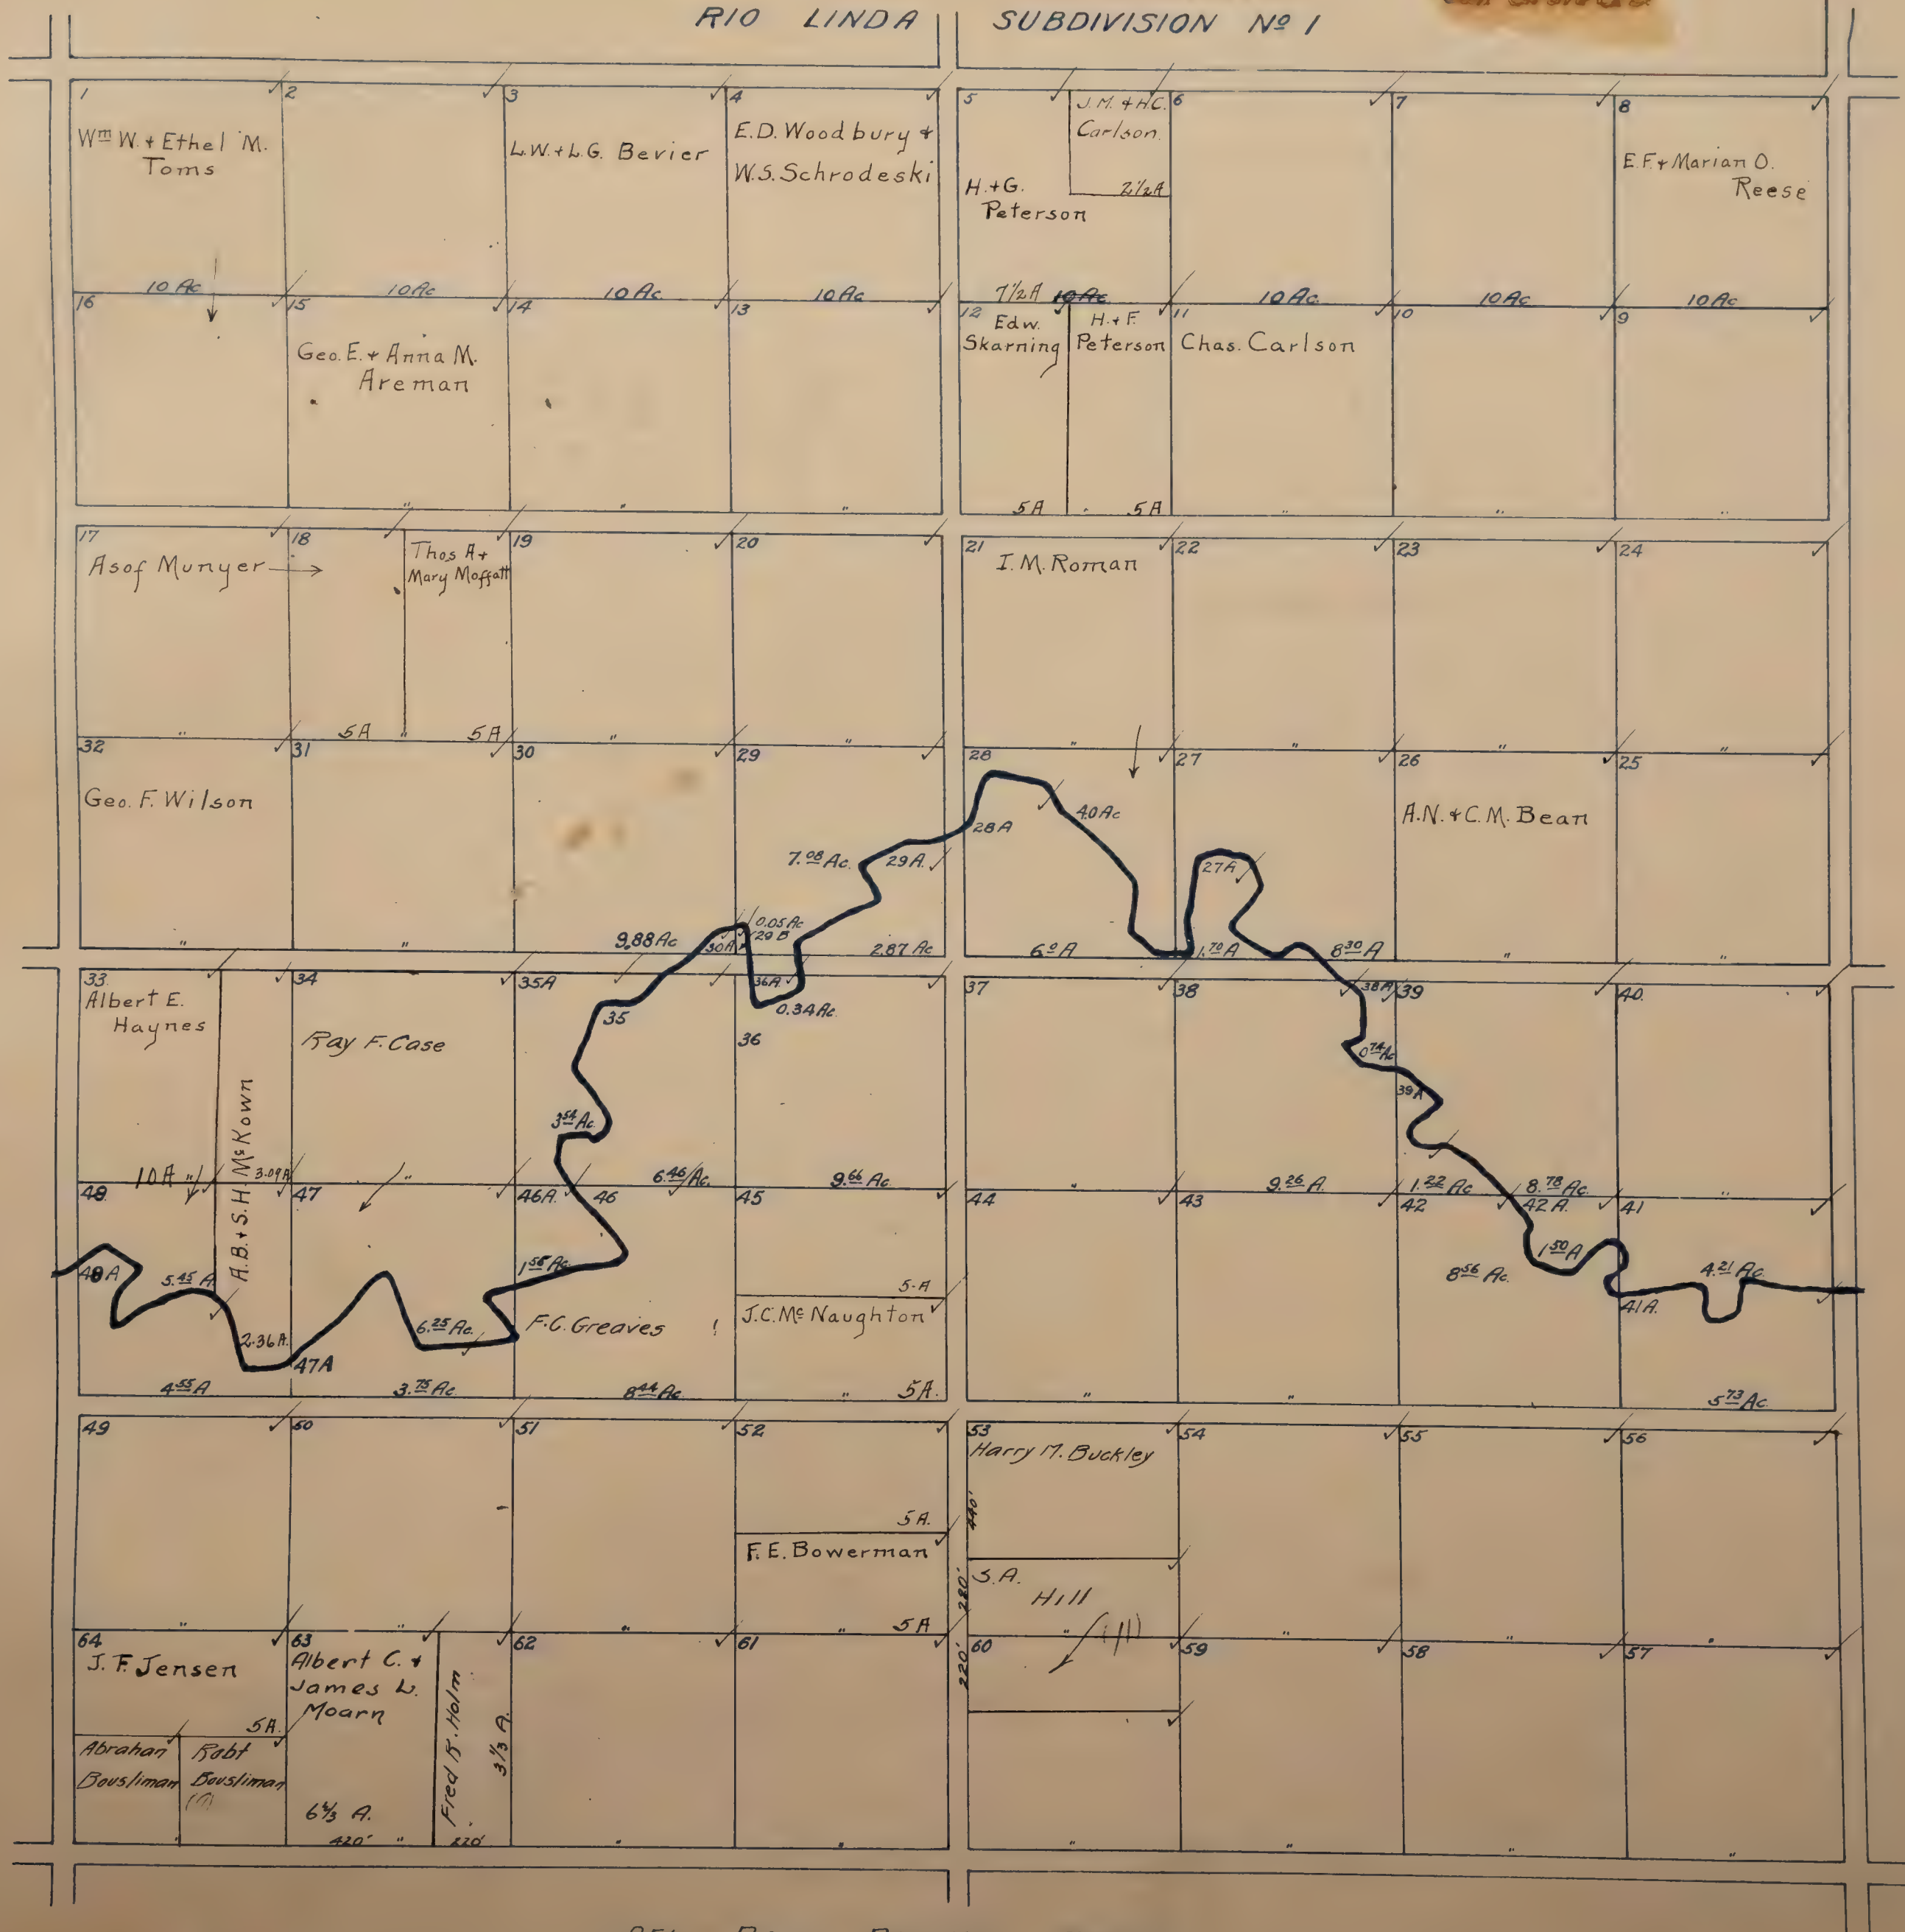

DEL PASO POULTRY FARMS


WARING VILLA TRACT ✓

LOCATED IN THE
N. ½ SEC. 20 T. 8 N. R. 5 E.

Scale 1 inch = 120 feet.

FRUIT RIDGE S.D.


GOLDBERGER S.D.

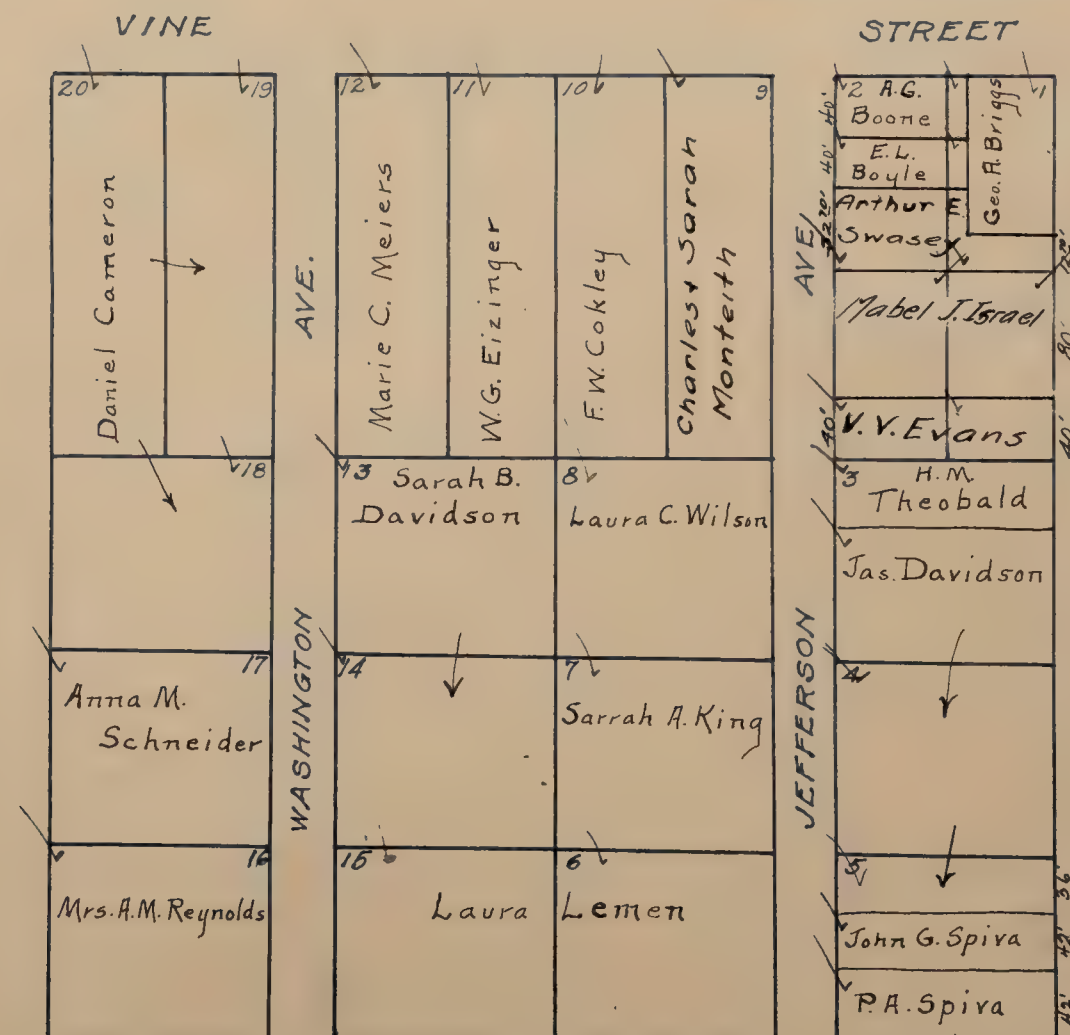

WEEK'S COLONY No 1 ✓

BEING THE
N. 1/2 of Sec. 29, T. 7N., R. 6E.
Scale: 400' = 1"

Pleasant Grove S.D.

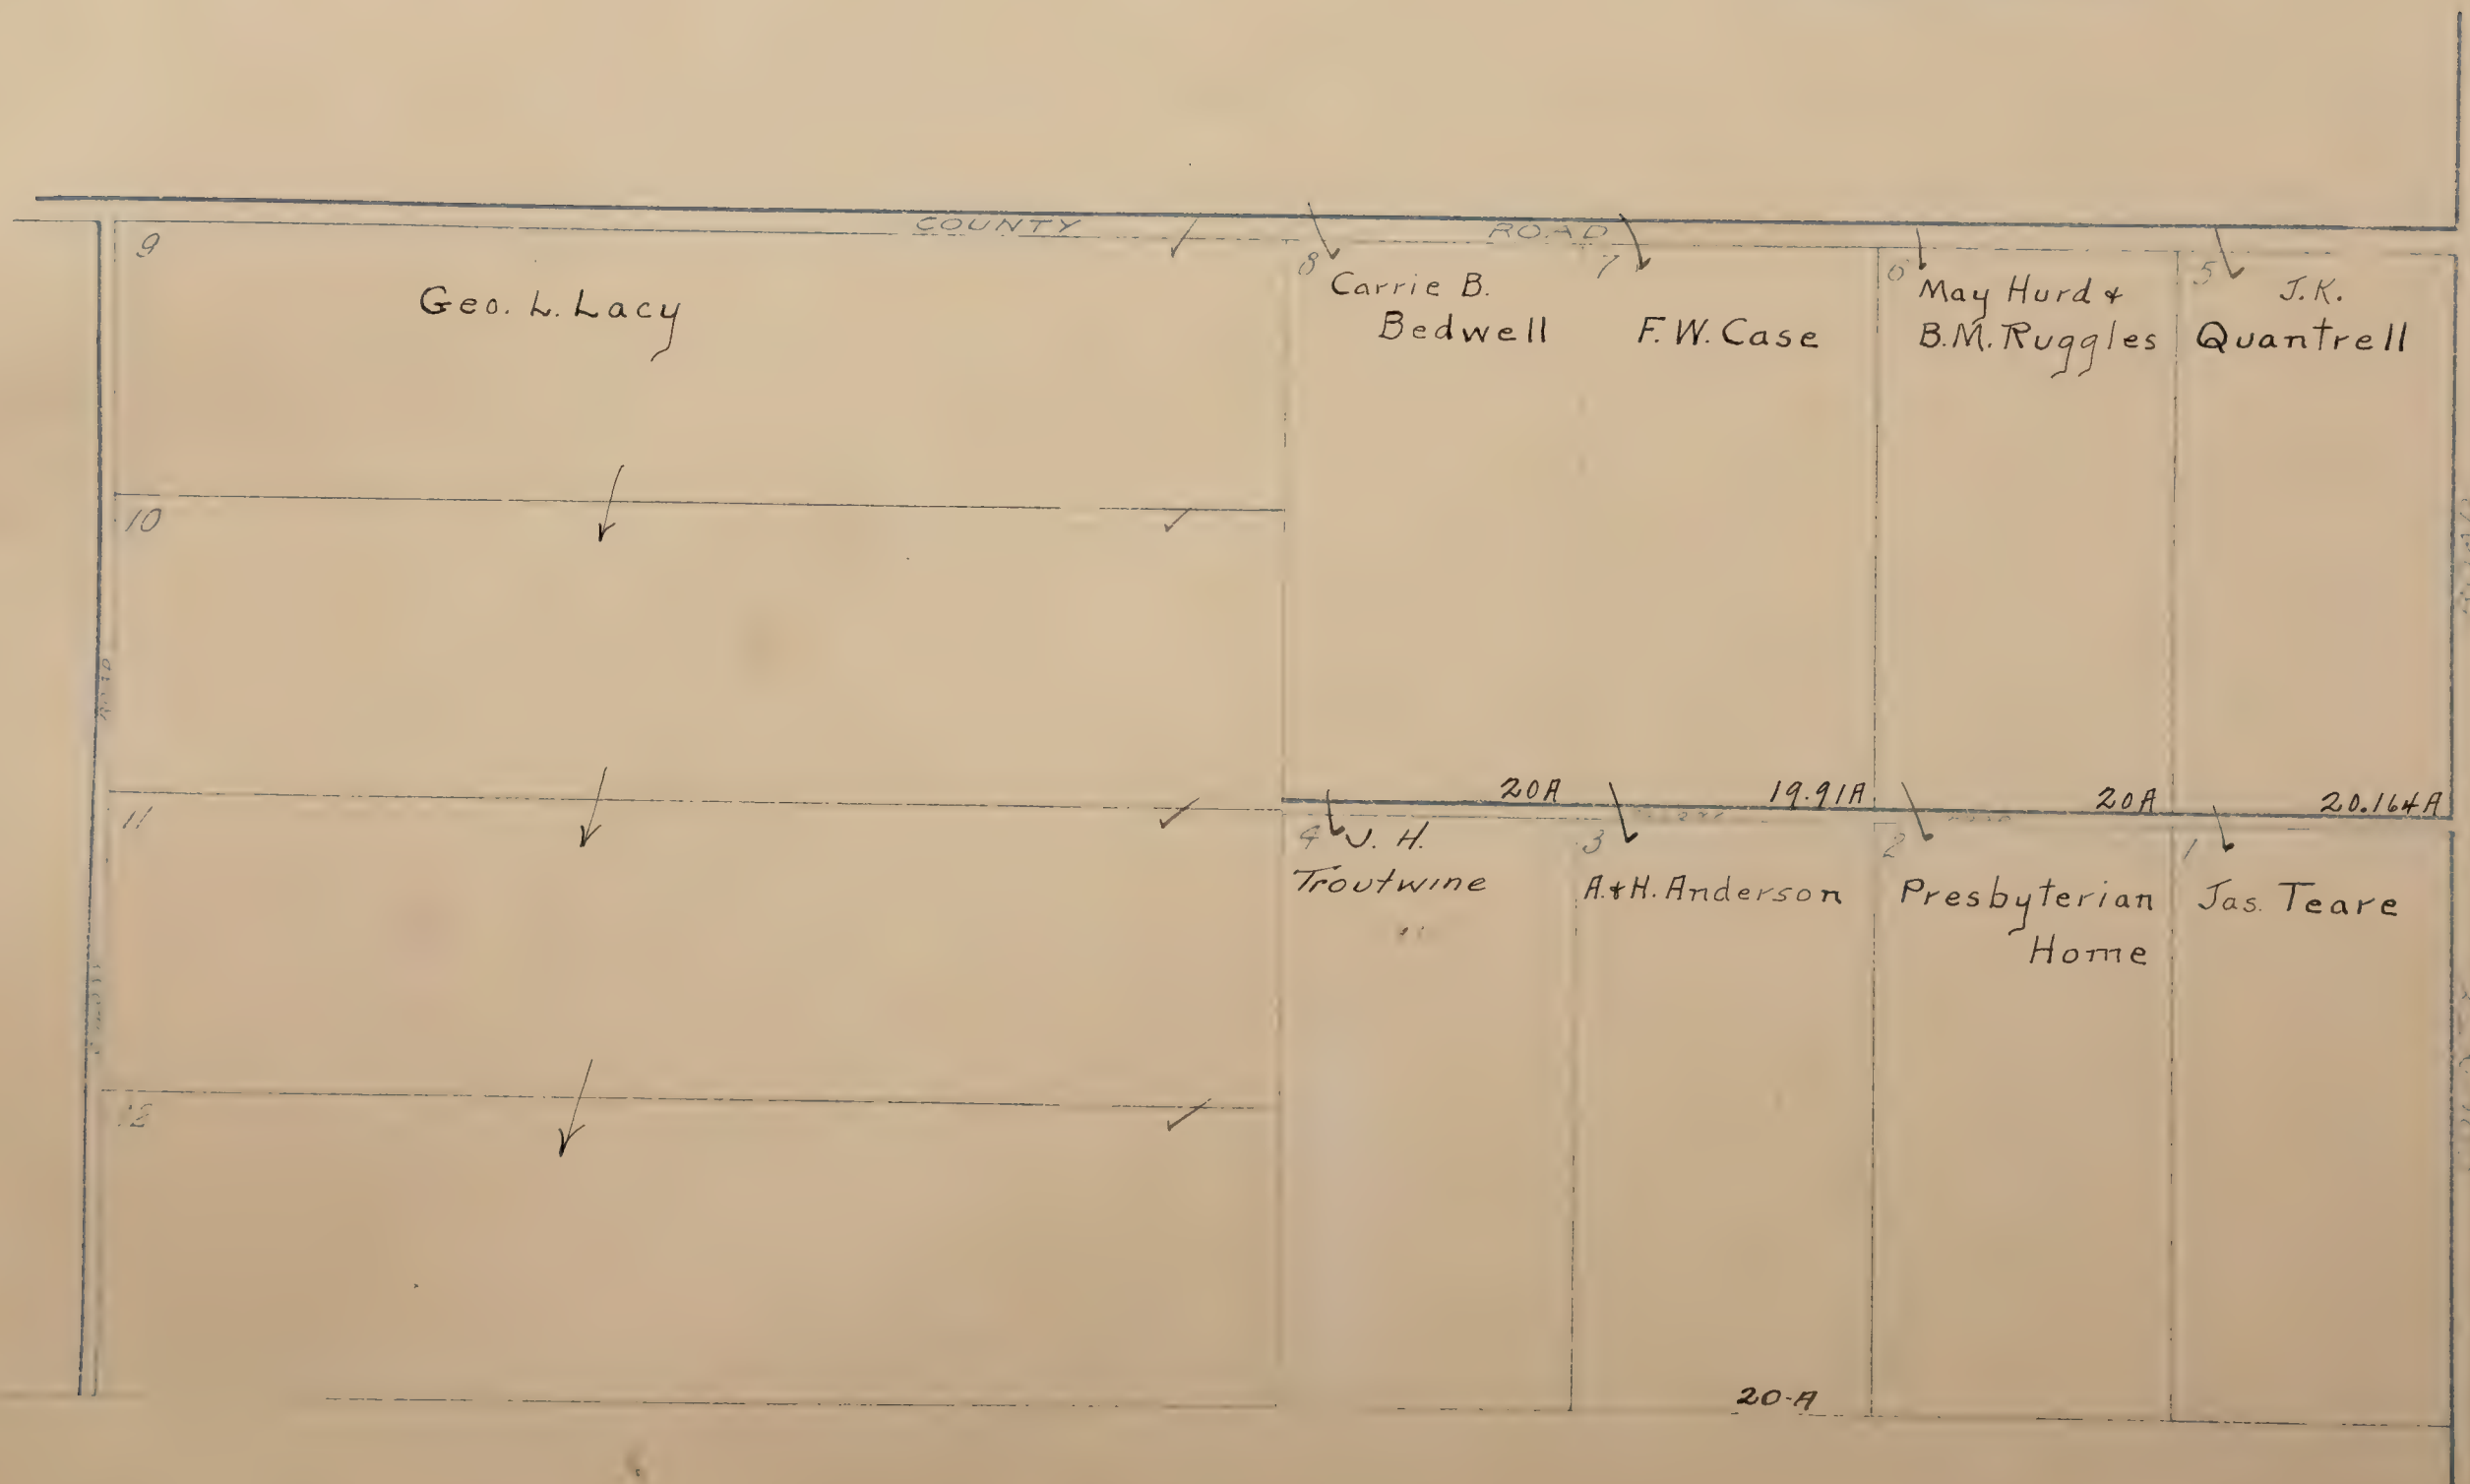


AMENDED
Plat of
WEST DEL PASO HEIGHTS
LOCATED IN

W 1/2 Sec 12 Rancho Del Paso

Scale: 1 inch = 150 feet.

Blanks to Kestner Land Co.

DEL PASO Hts. S.D.

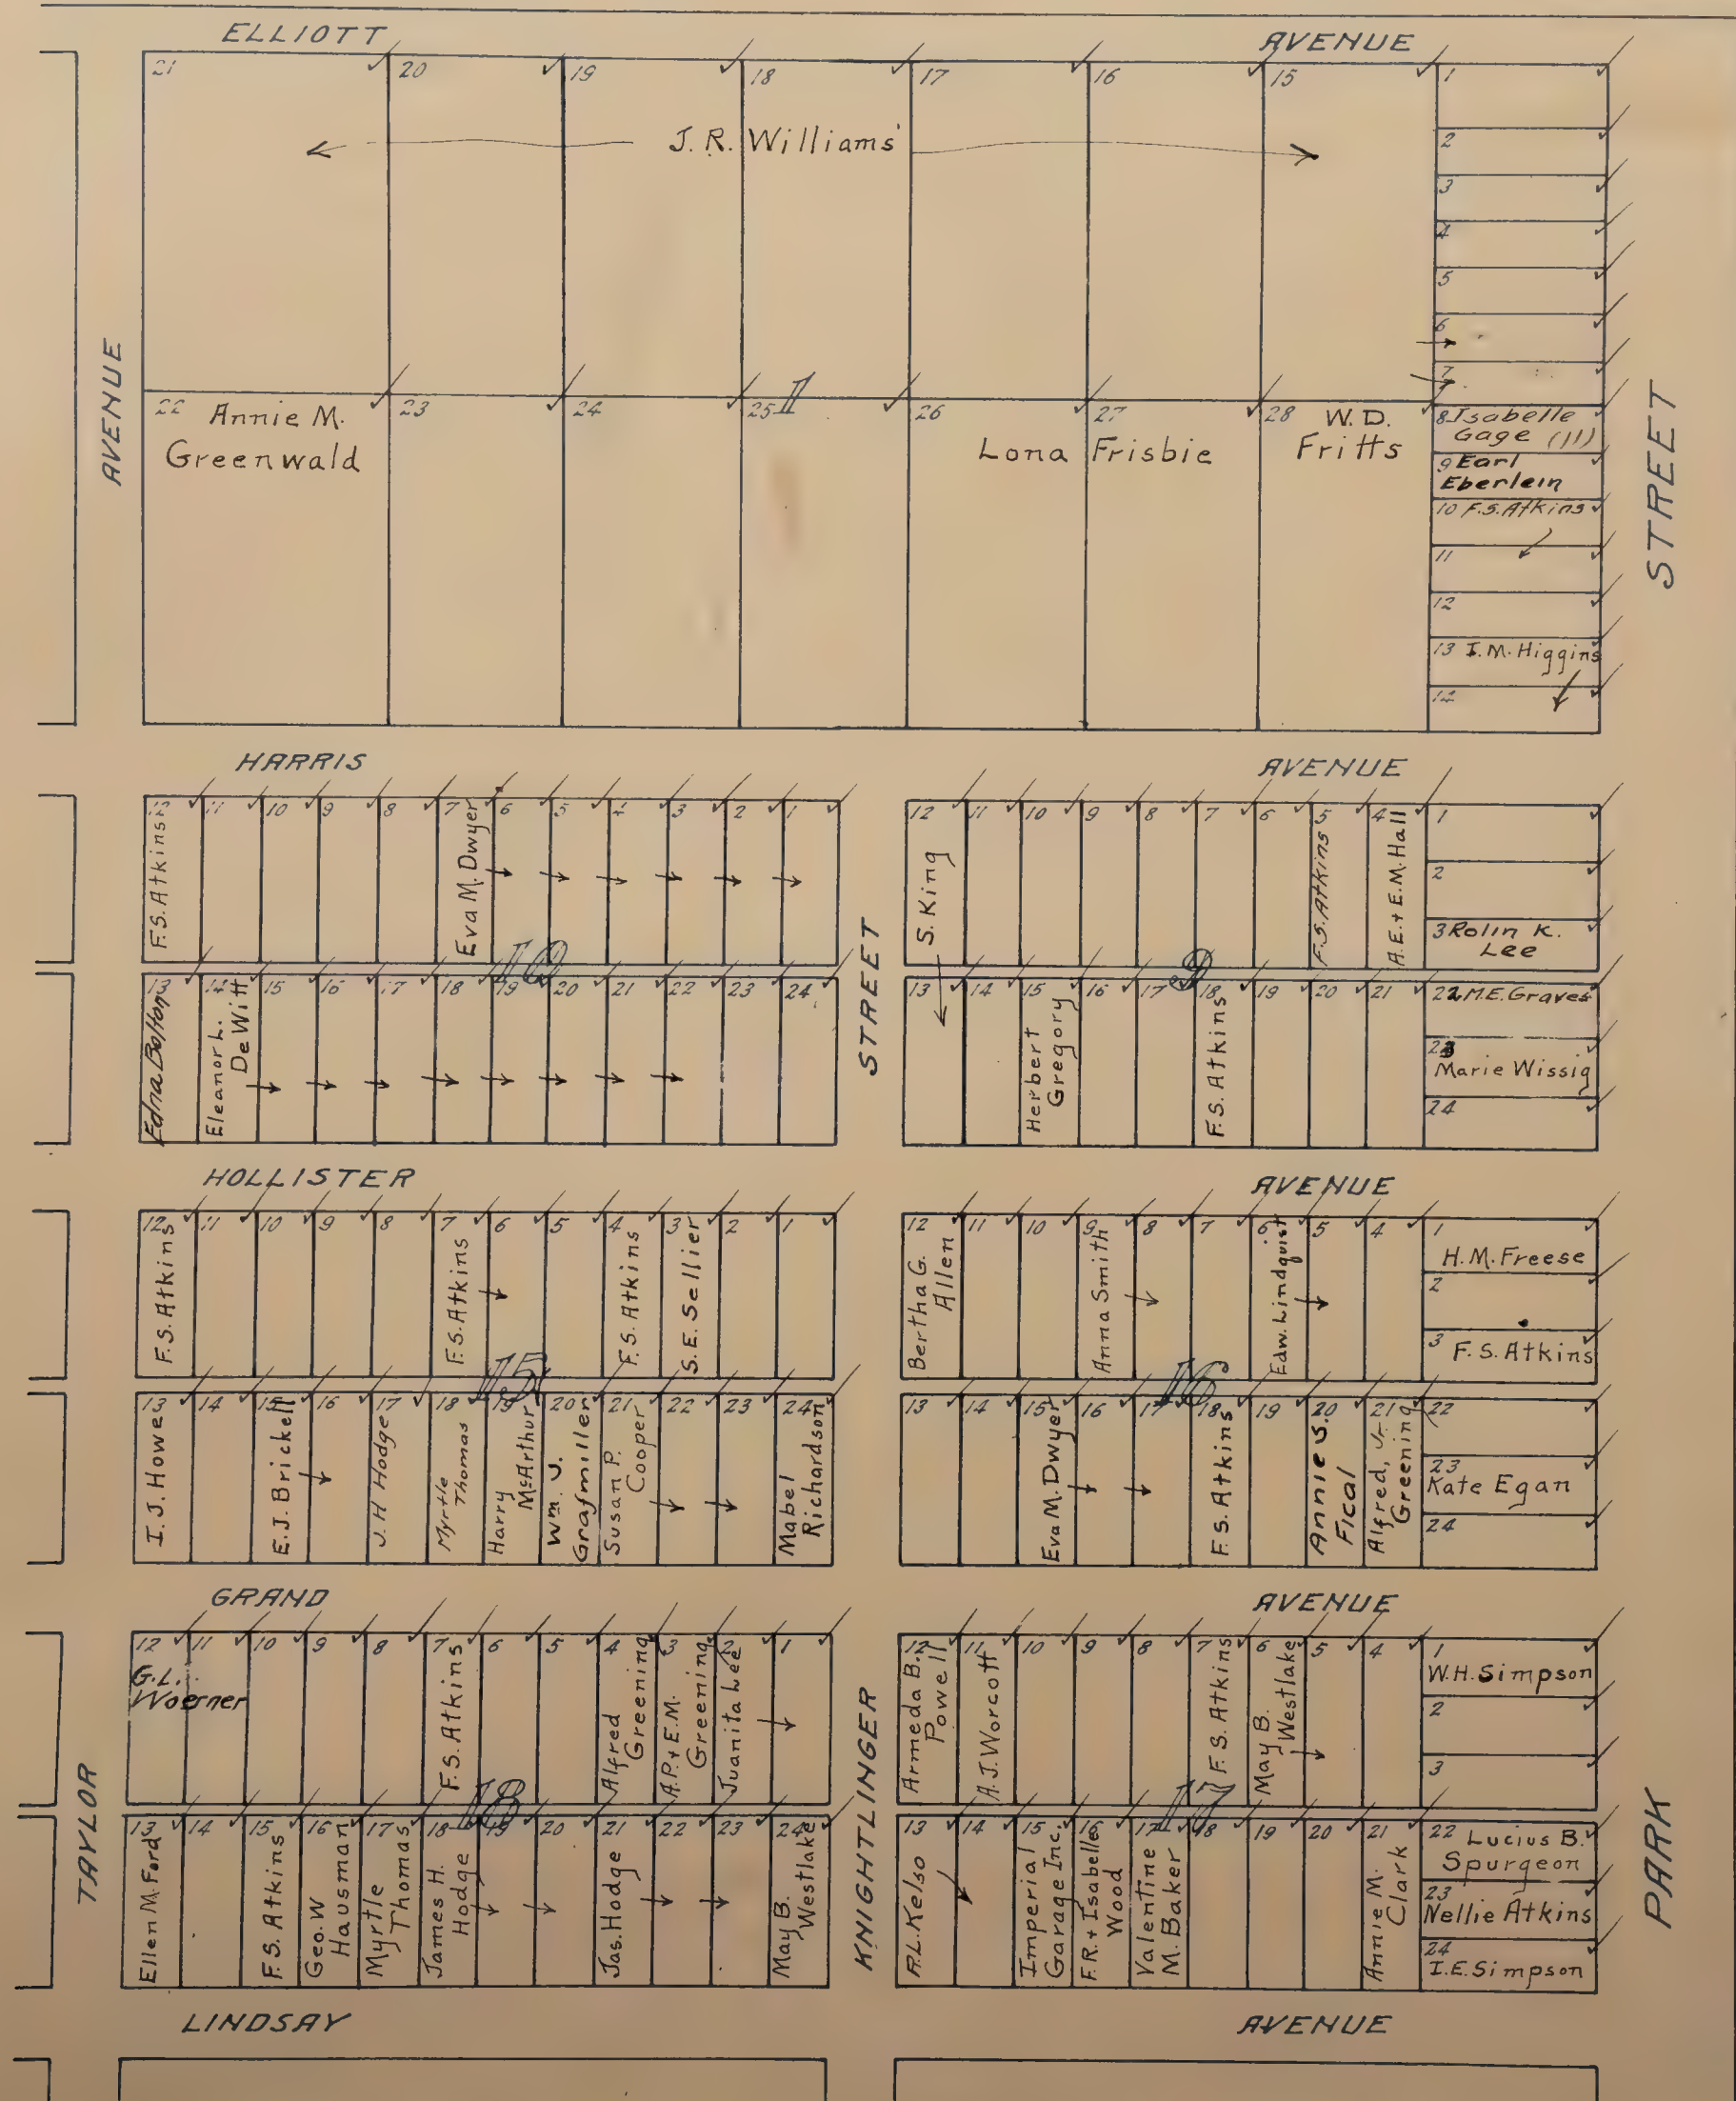

Northern Electric Railway


AMENDED
Plat of
WEST DEL PASO HEIGHTS ✓

LOCATED IN
W 1/2 Sec. 12 Rancho Del Paso
Scale: 1 inch = 150 feet

DEL PASO HTS. S.D.

Blanks to Kesner Land Co.

Antiquarian

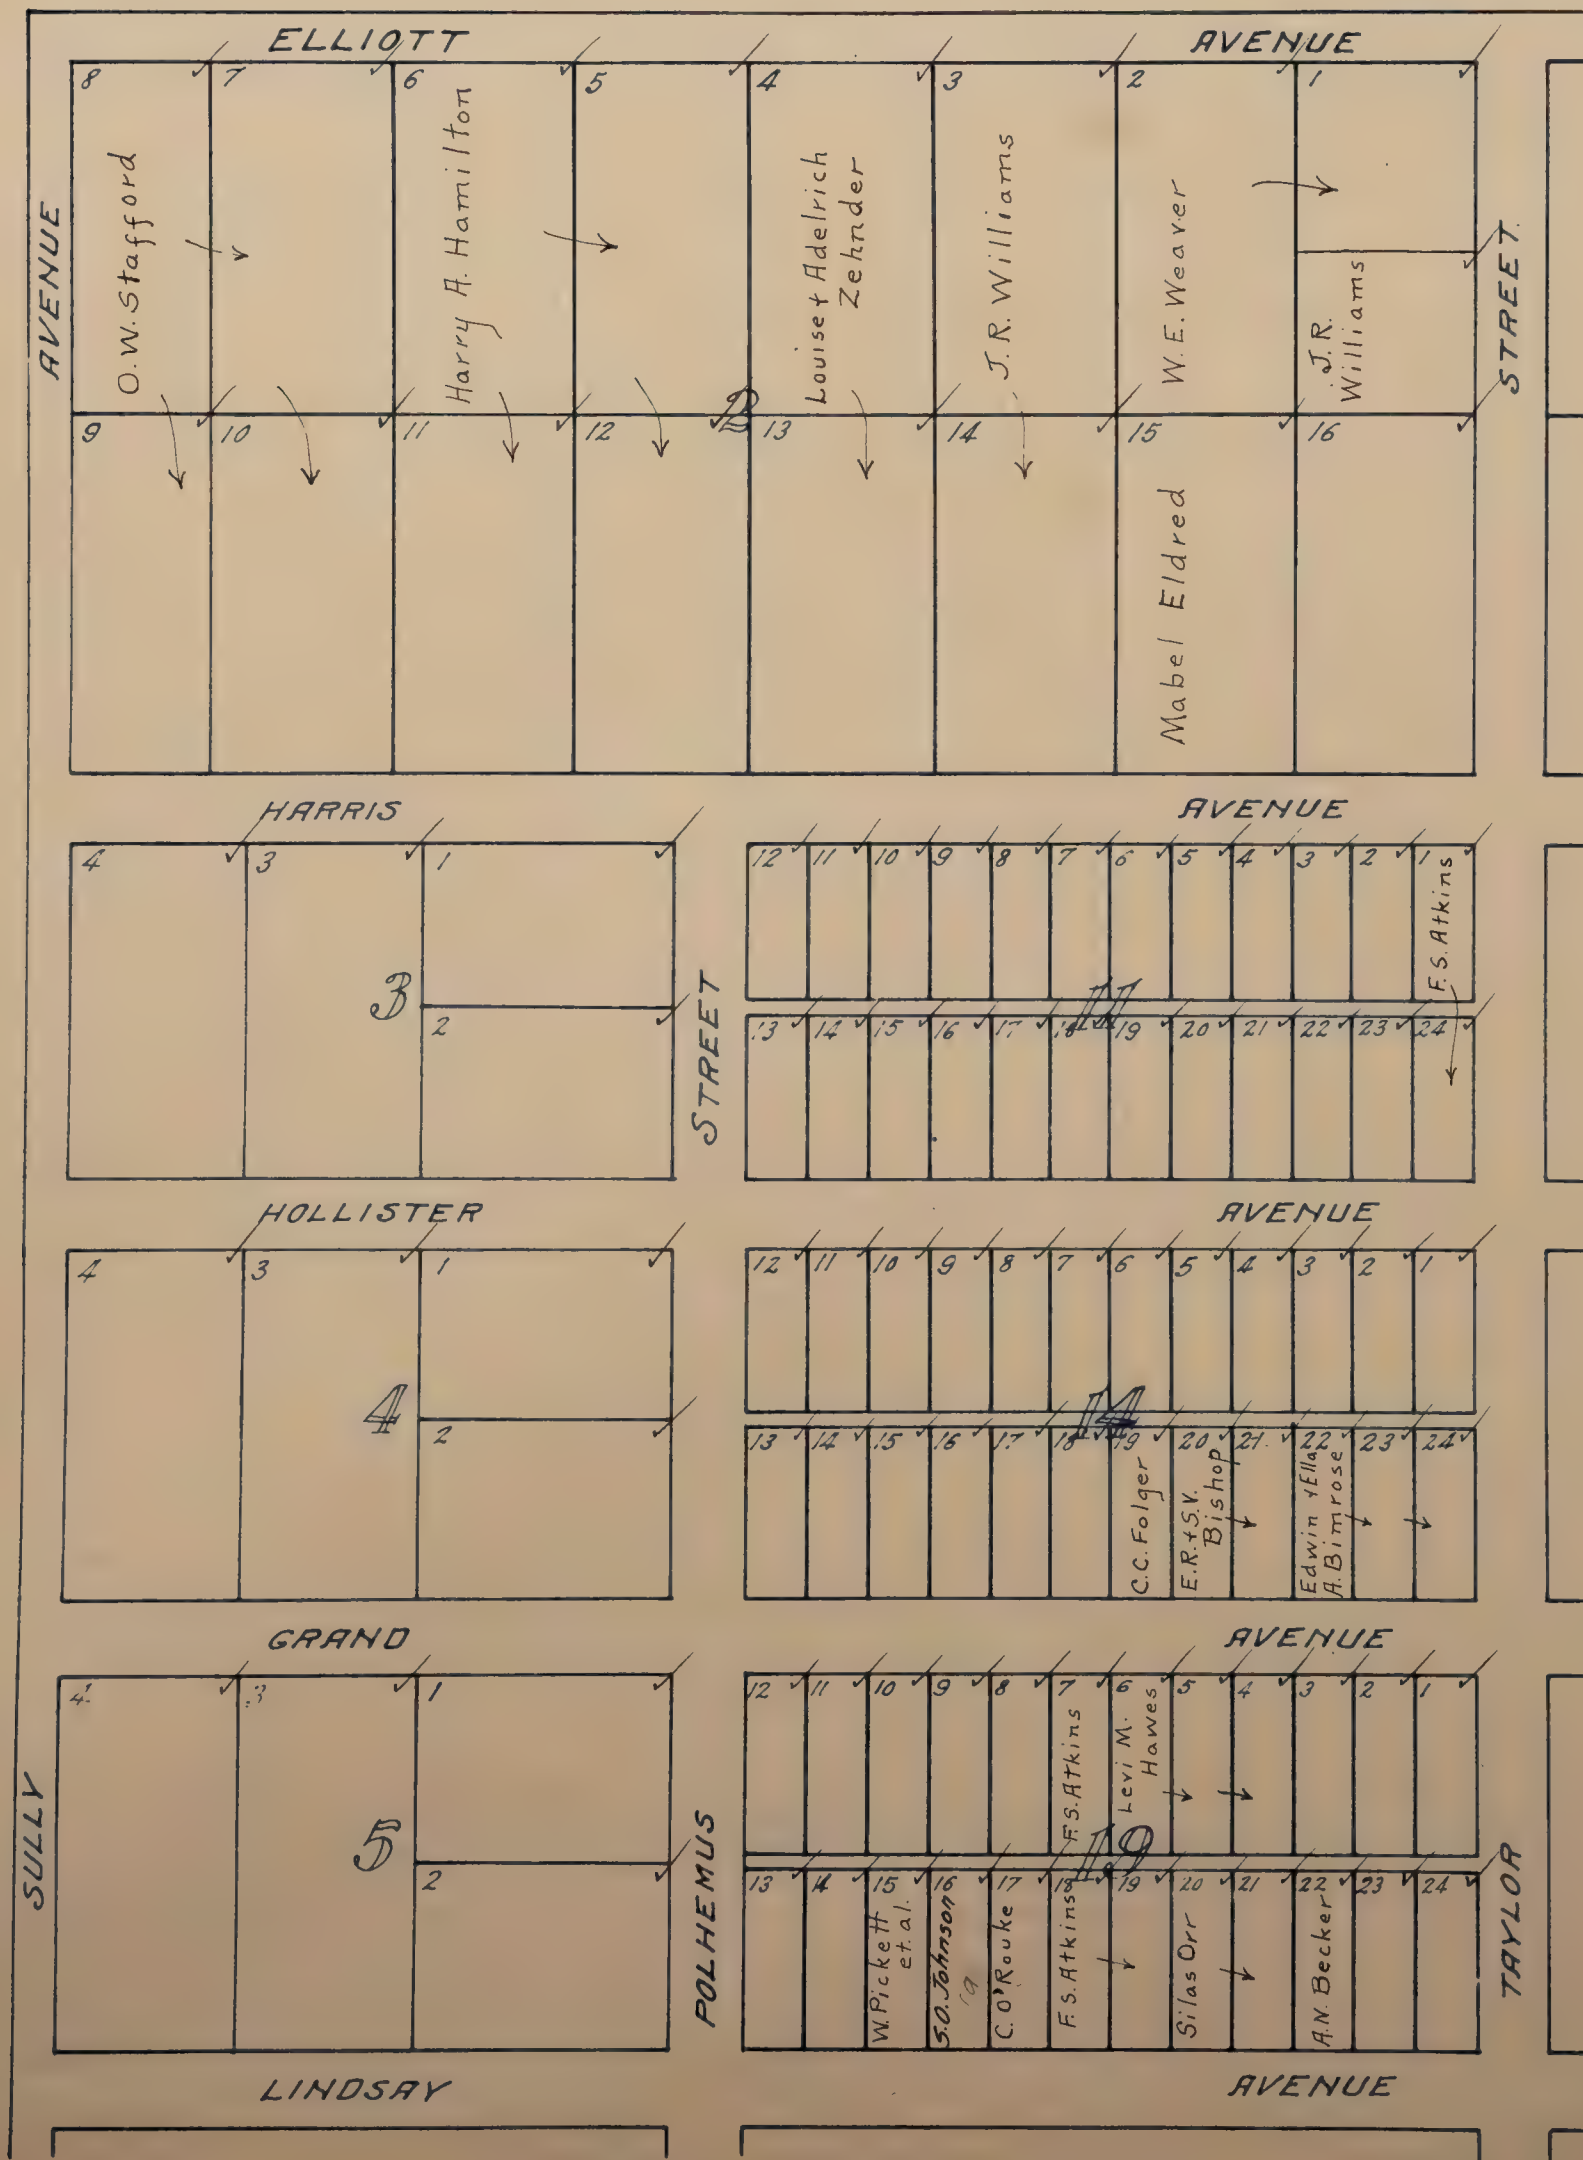


AMENDED
Plat of
WEST DEL PASO HEIGHTS ✓

LOCATED IN
W 1/2 Sec. 12 Rancho Del Paso

Scale: 1 inch = 150 feet.

Blanks to Kesner Land Co.

DEL PASO HTS. S.D.

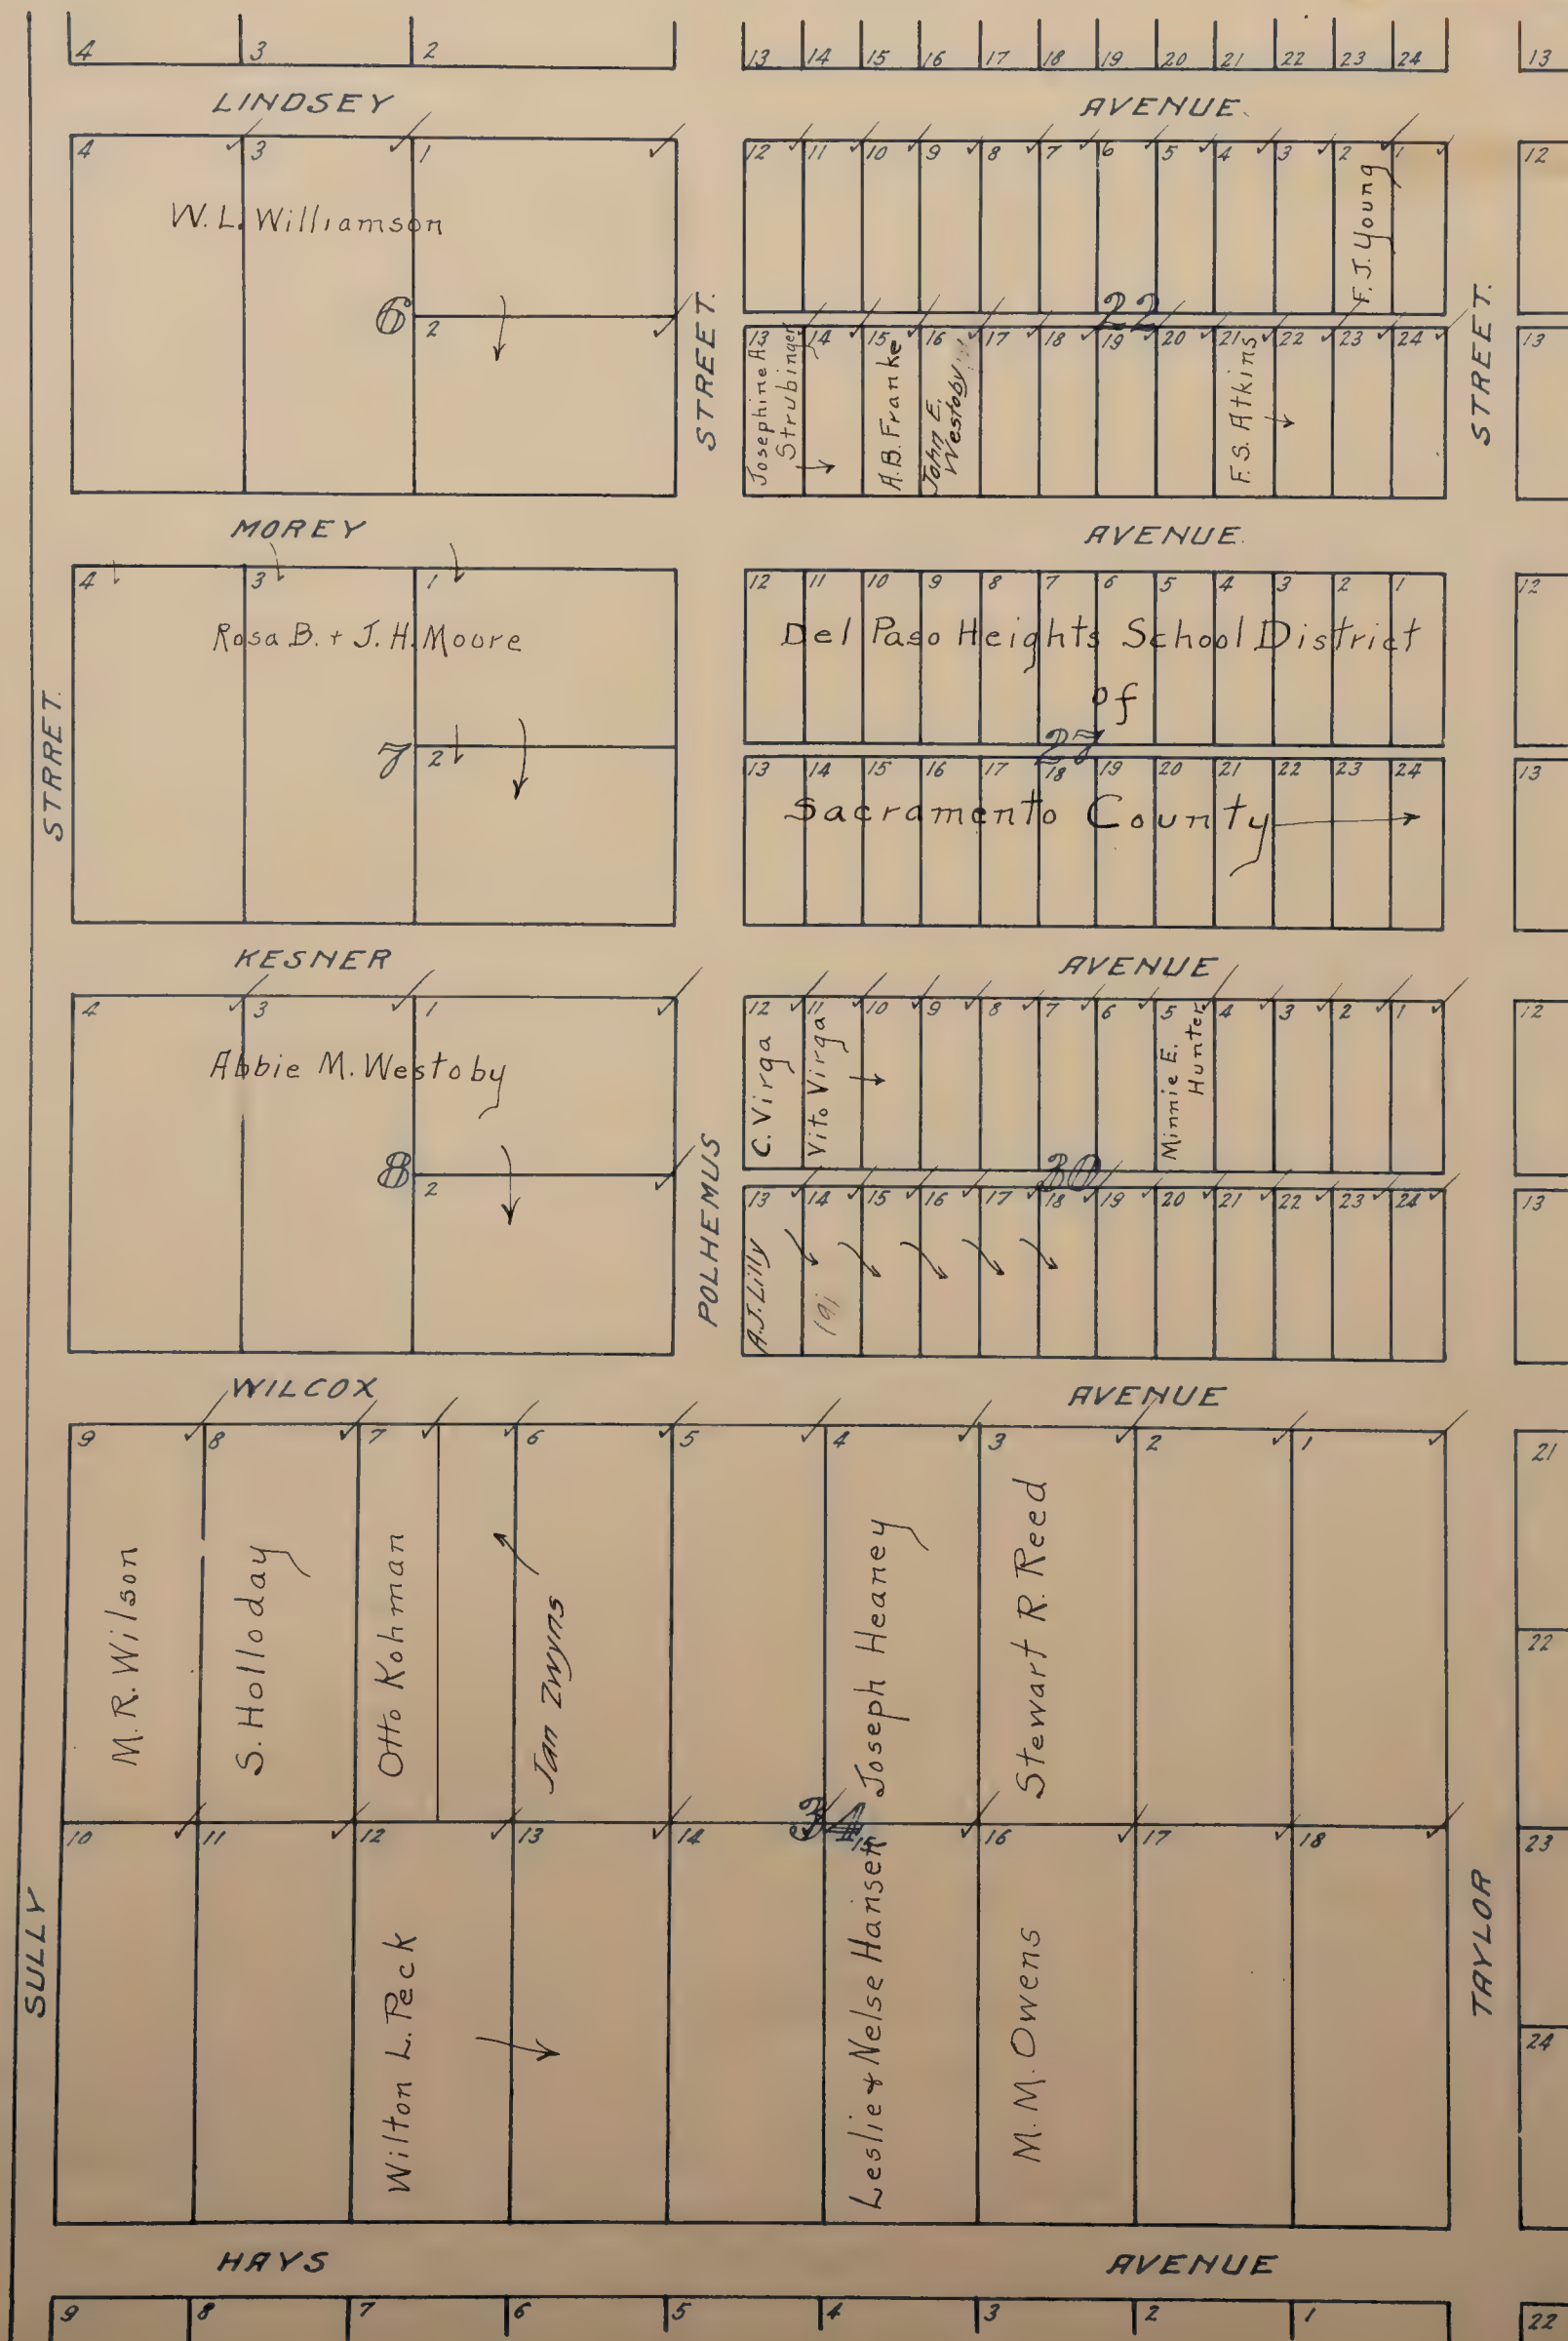


AMENDED
Plat of
WEST DEL PASO HEIGHTS

LOCATED IN
W 1/2 Sec. 12 Rancho Del Paso
Scale: 1 inch = 150 feet.

DEL PASO HTS. S.D.

Blanks to Kesner Land Co.

AMERICAN

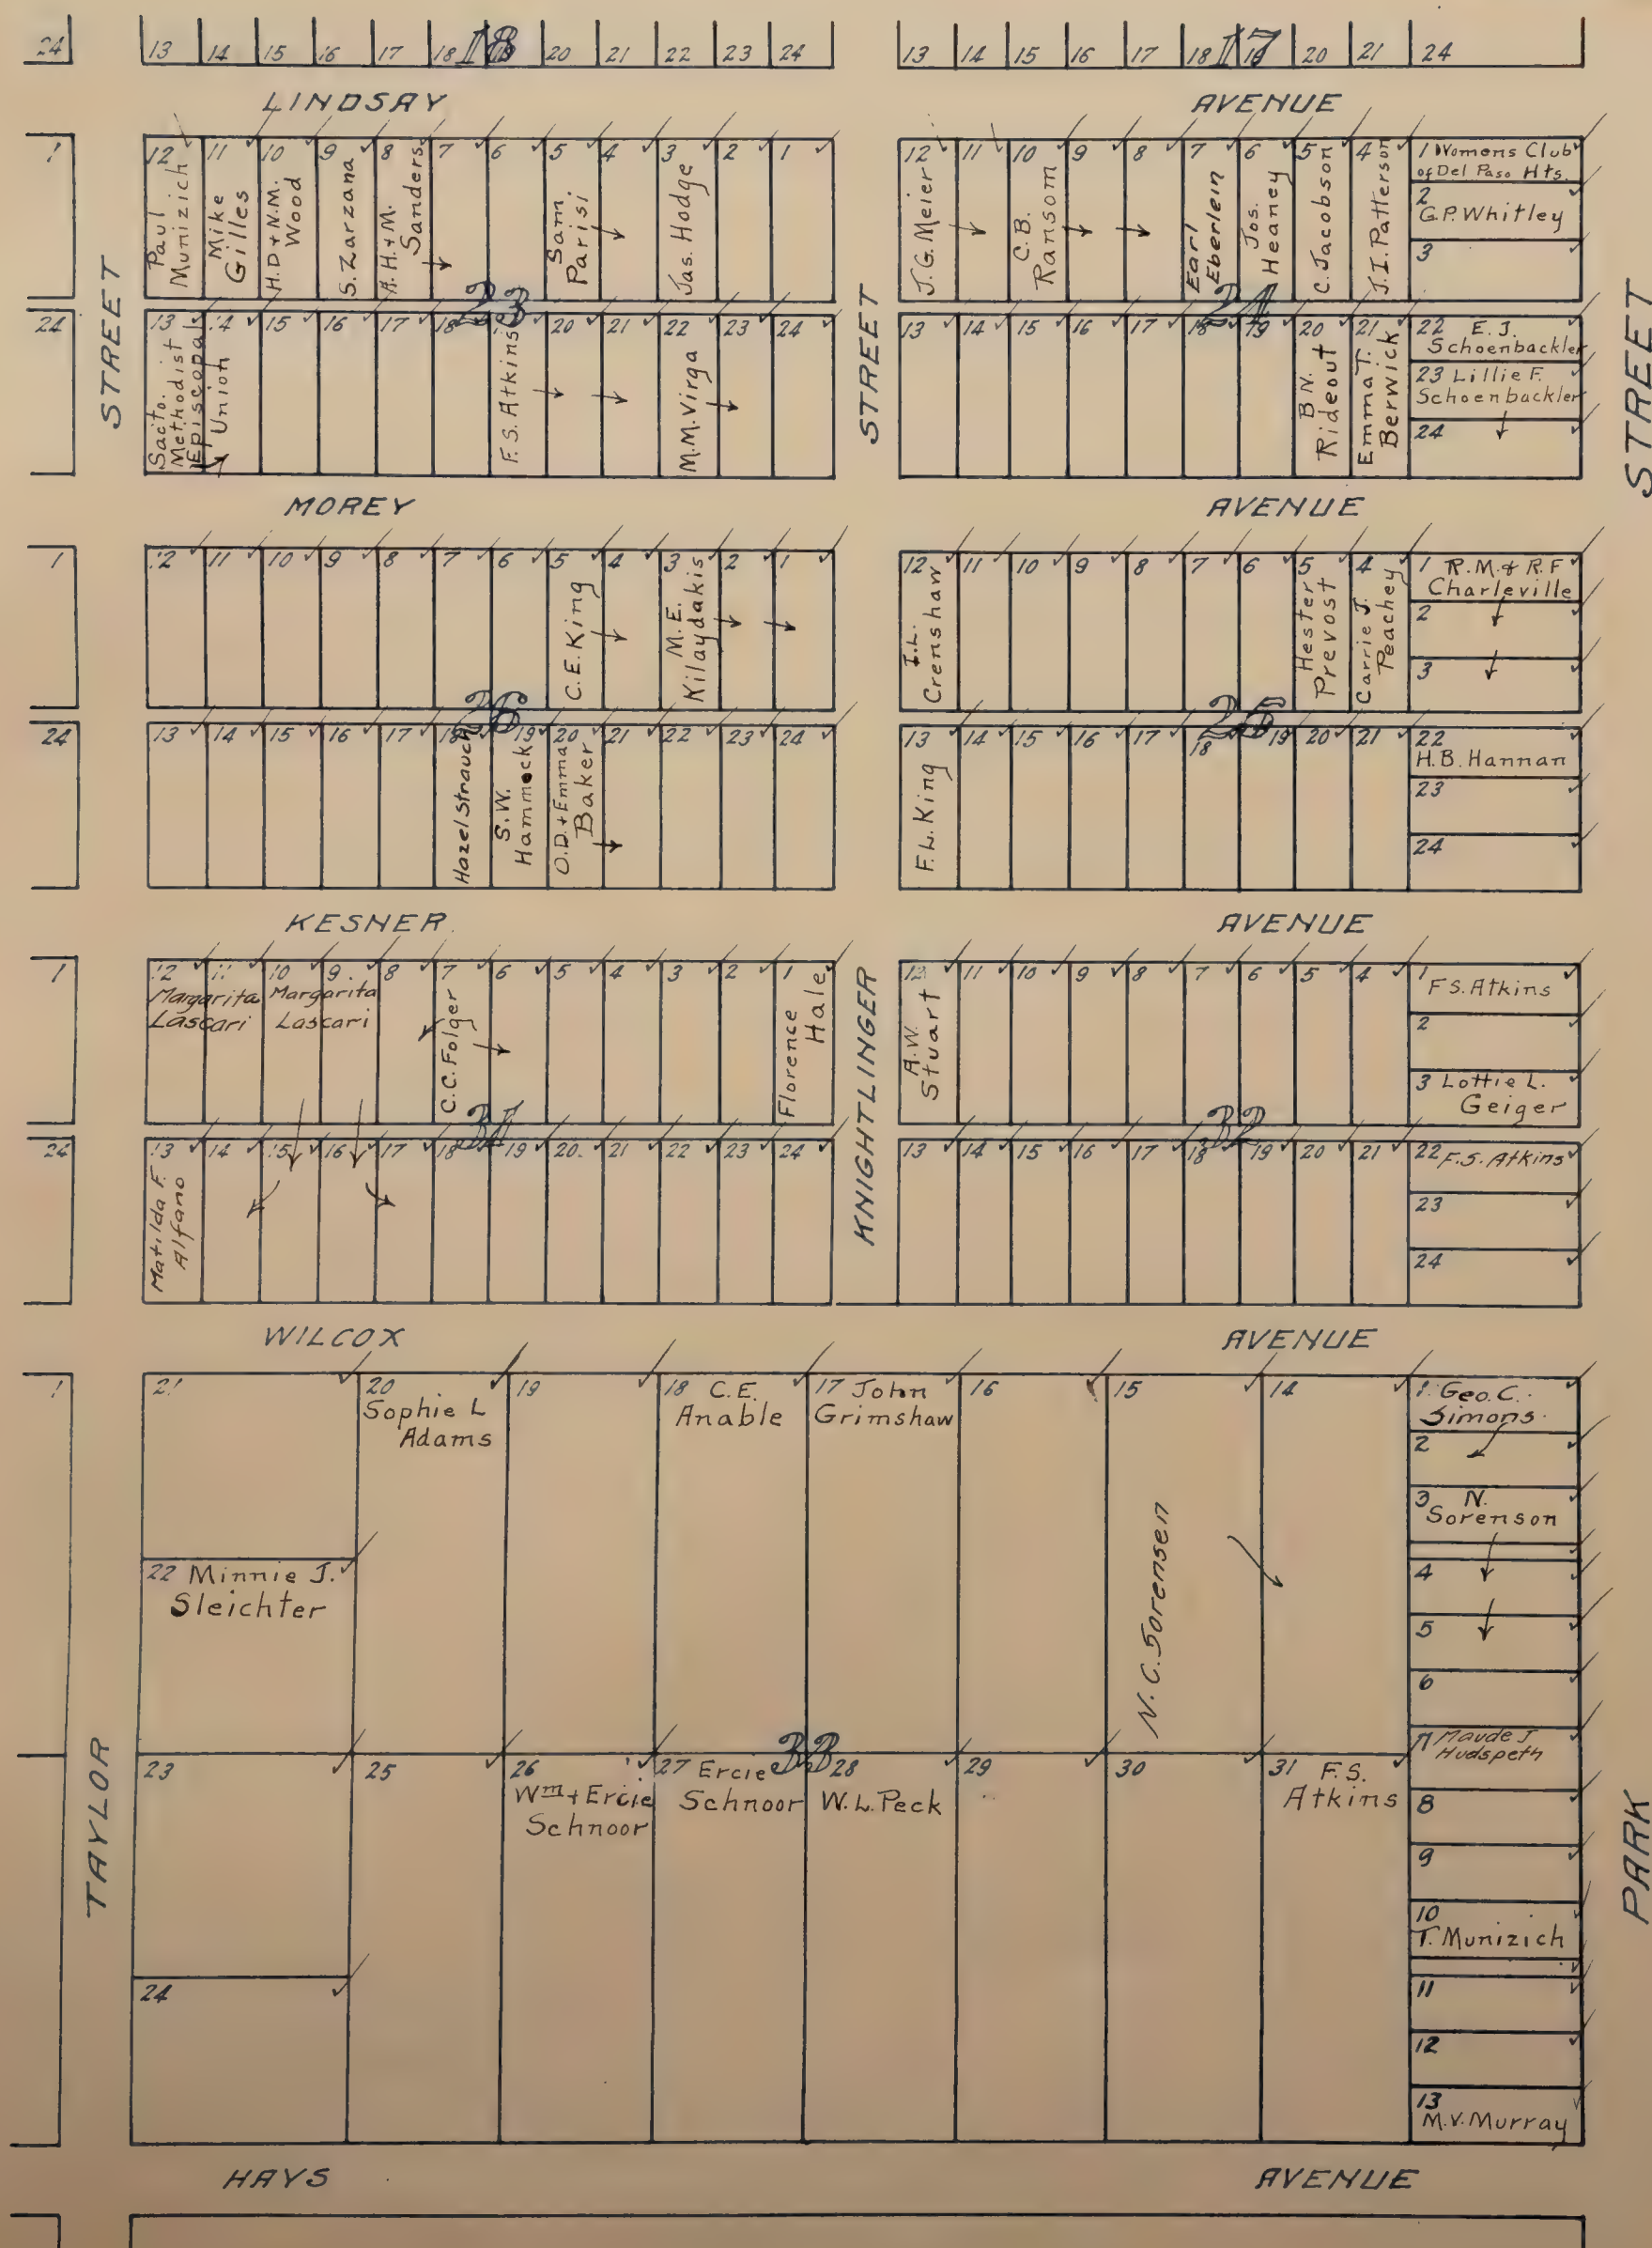


AMENDE
Plan of
WEST DEL PASO HEIGHTS ✓
LOCATED 4

W 1/2 Sec. 12 Rancho Del Paso
Scale: 1 inch = 150 feet

DEL PASO HTS. S.D.

Blanks to Kesner Land Co.

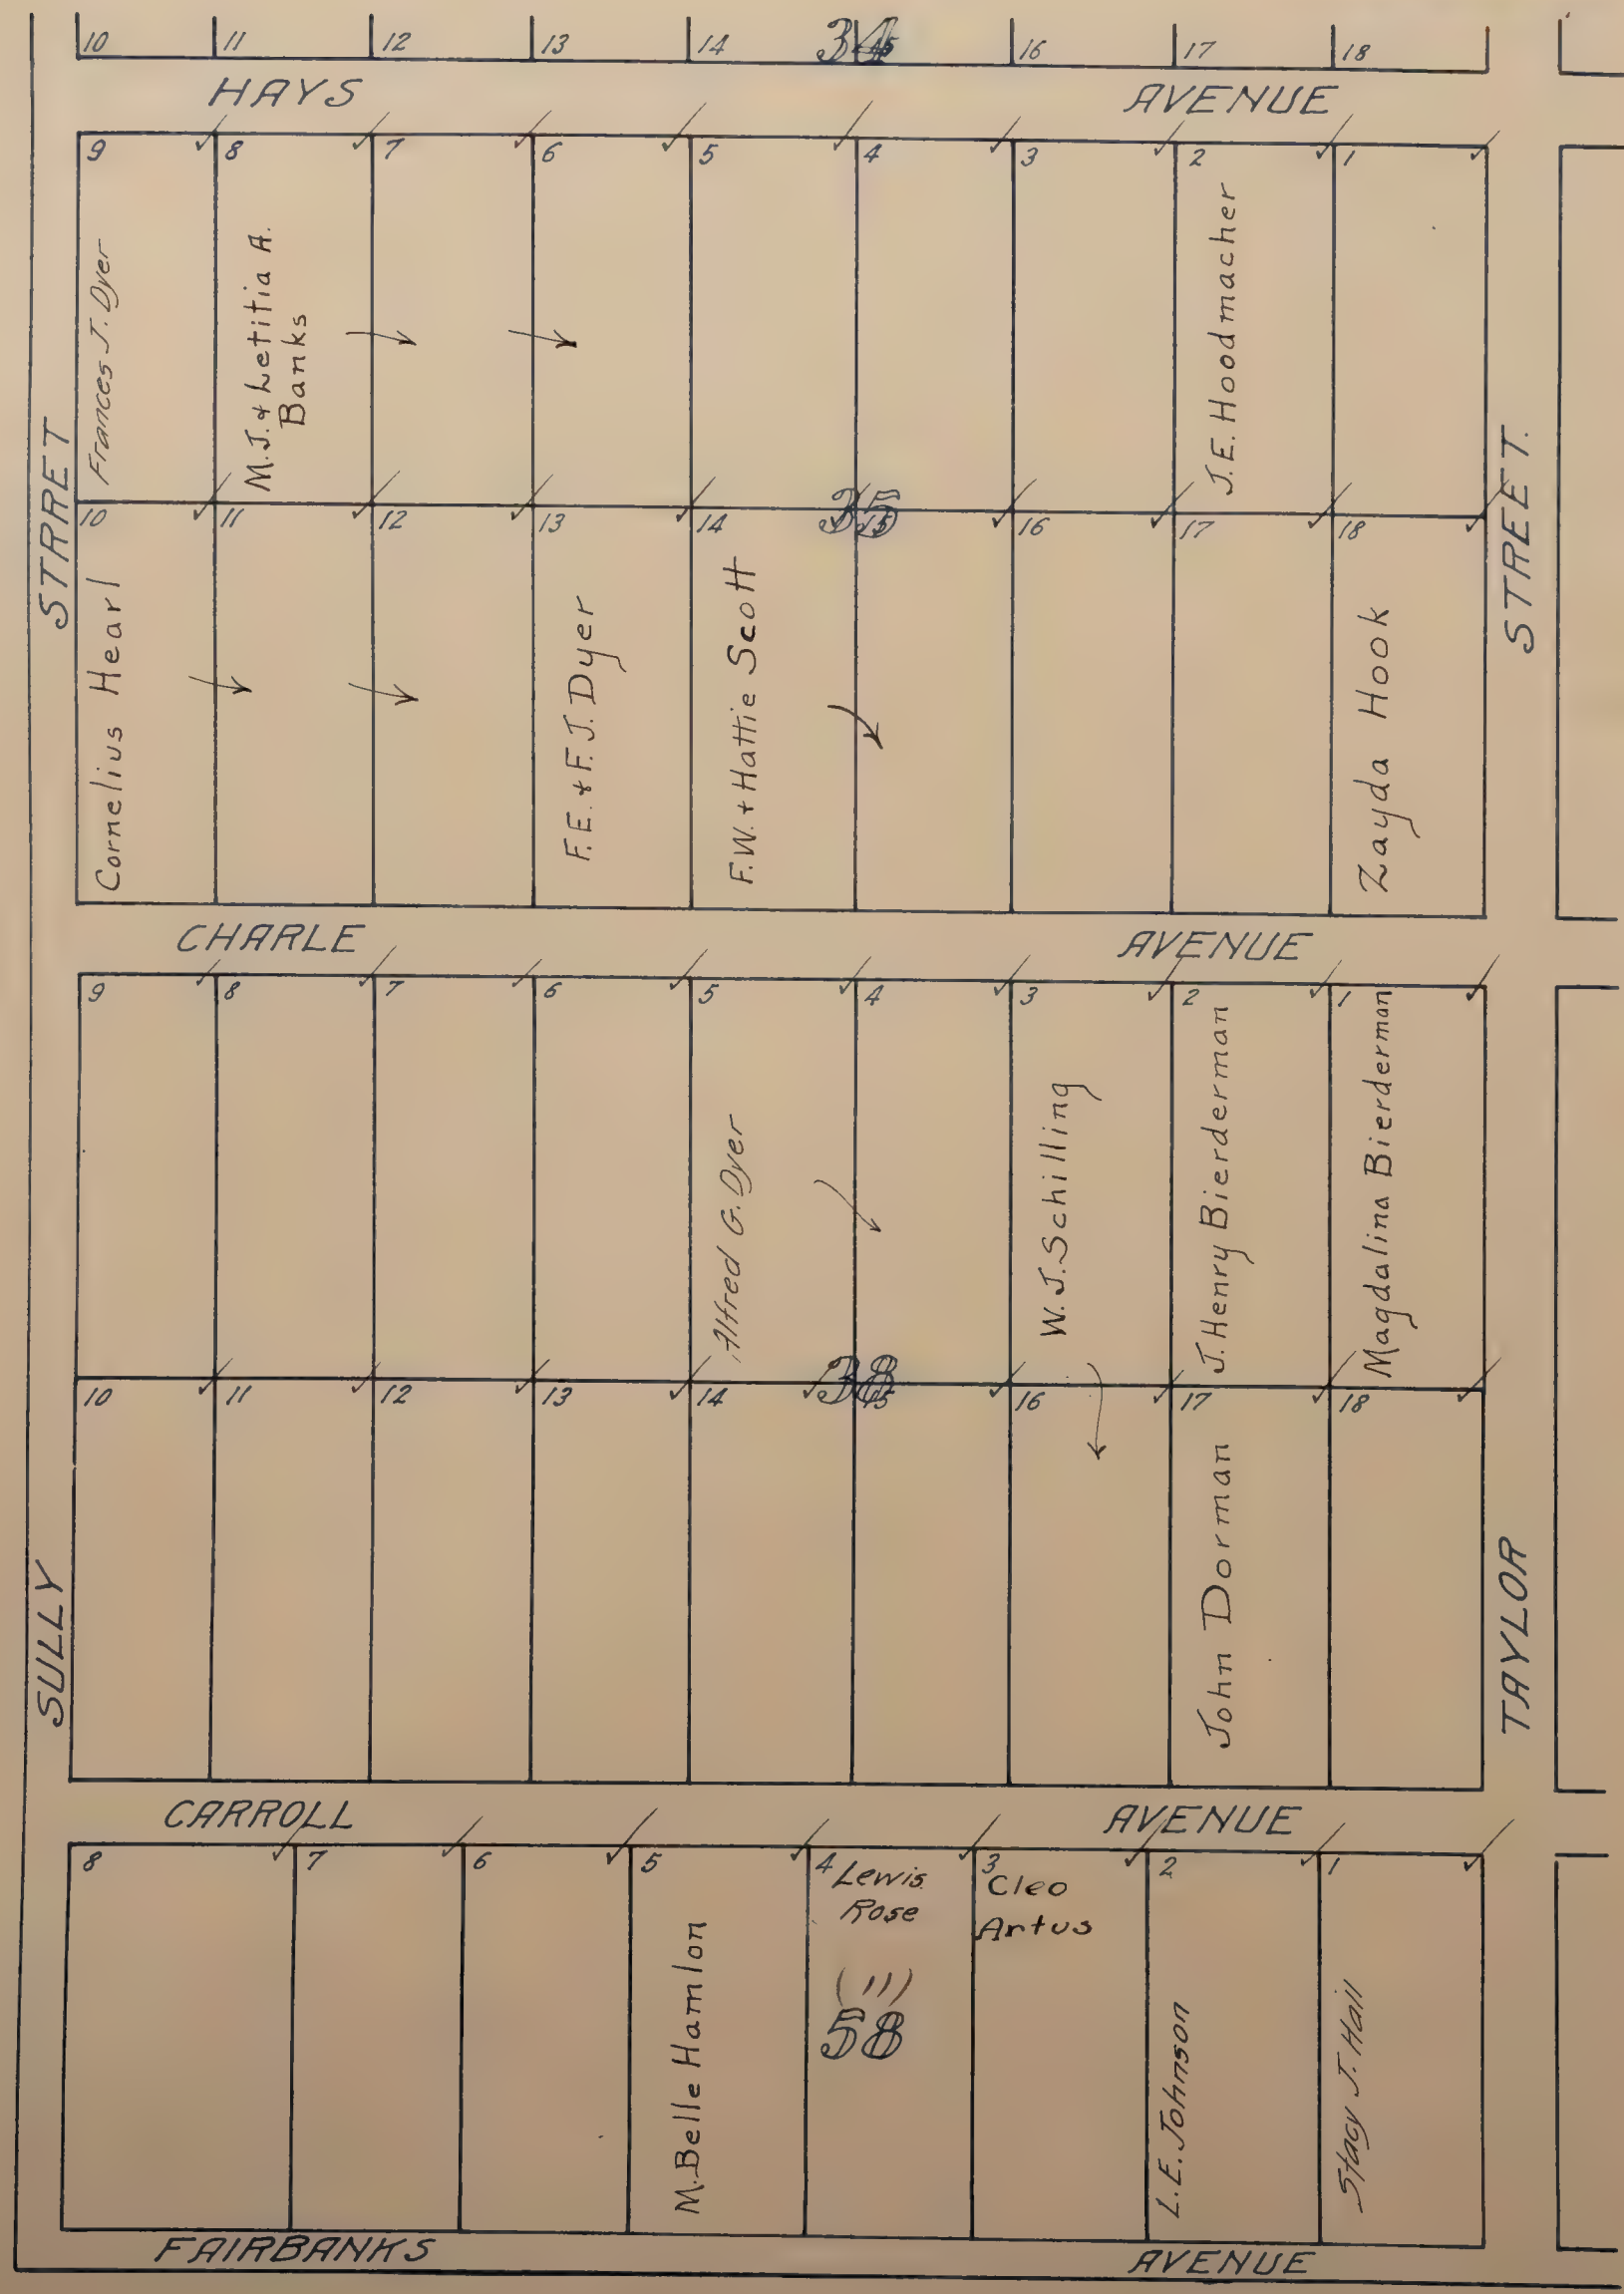


AMENDED
Plan of
WEST DEL PASO HEIGHTS ✓
LOCATED 4

W 1/2 Sec. 12 Rancho Del Paso
Scale: 1 inch = 150 feet

DEL PASO HTS. S.D.

Blanks to Kesner Land Co.

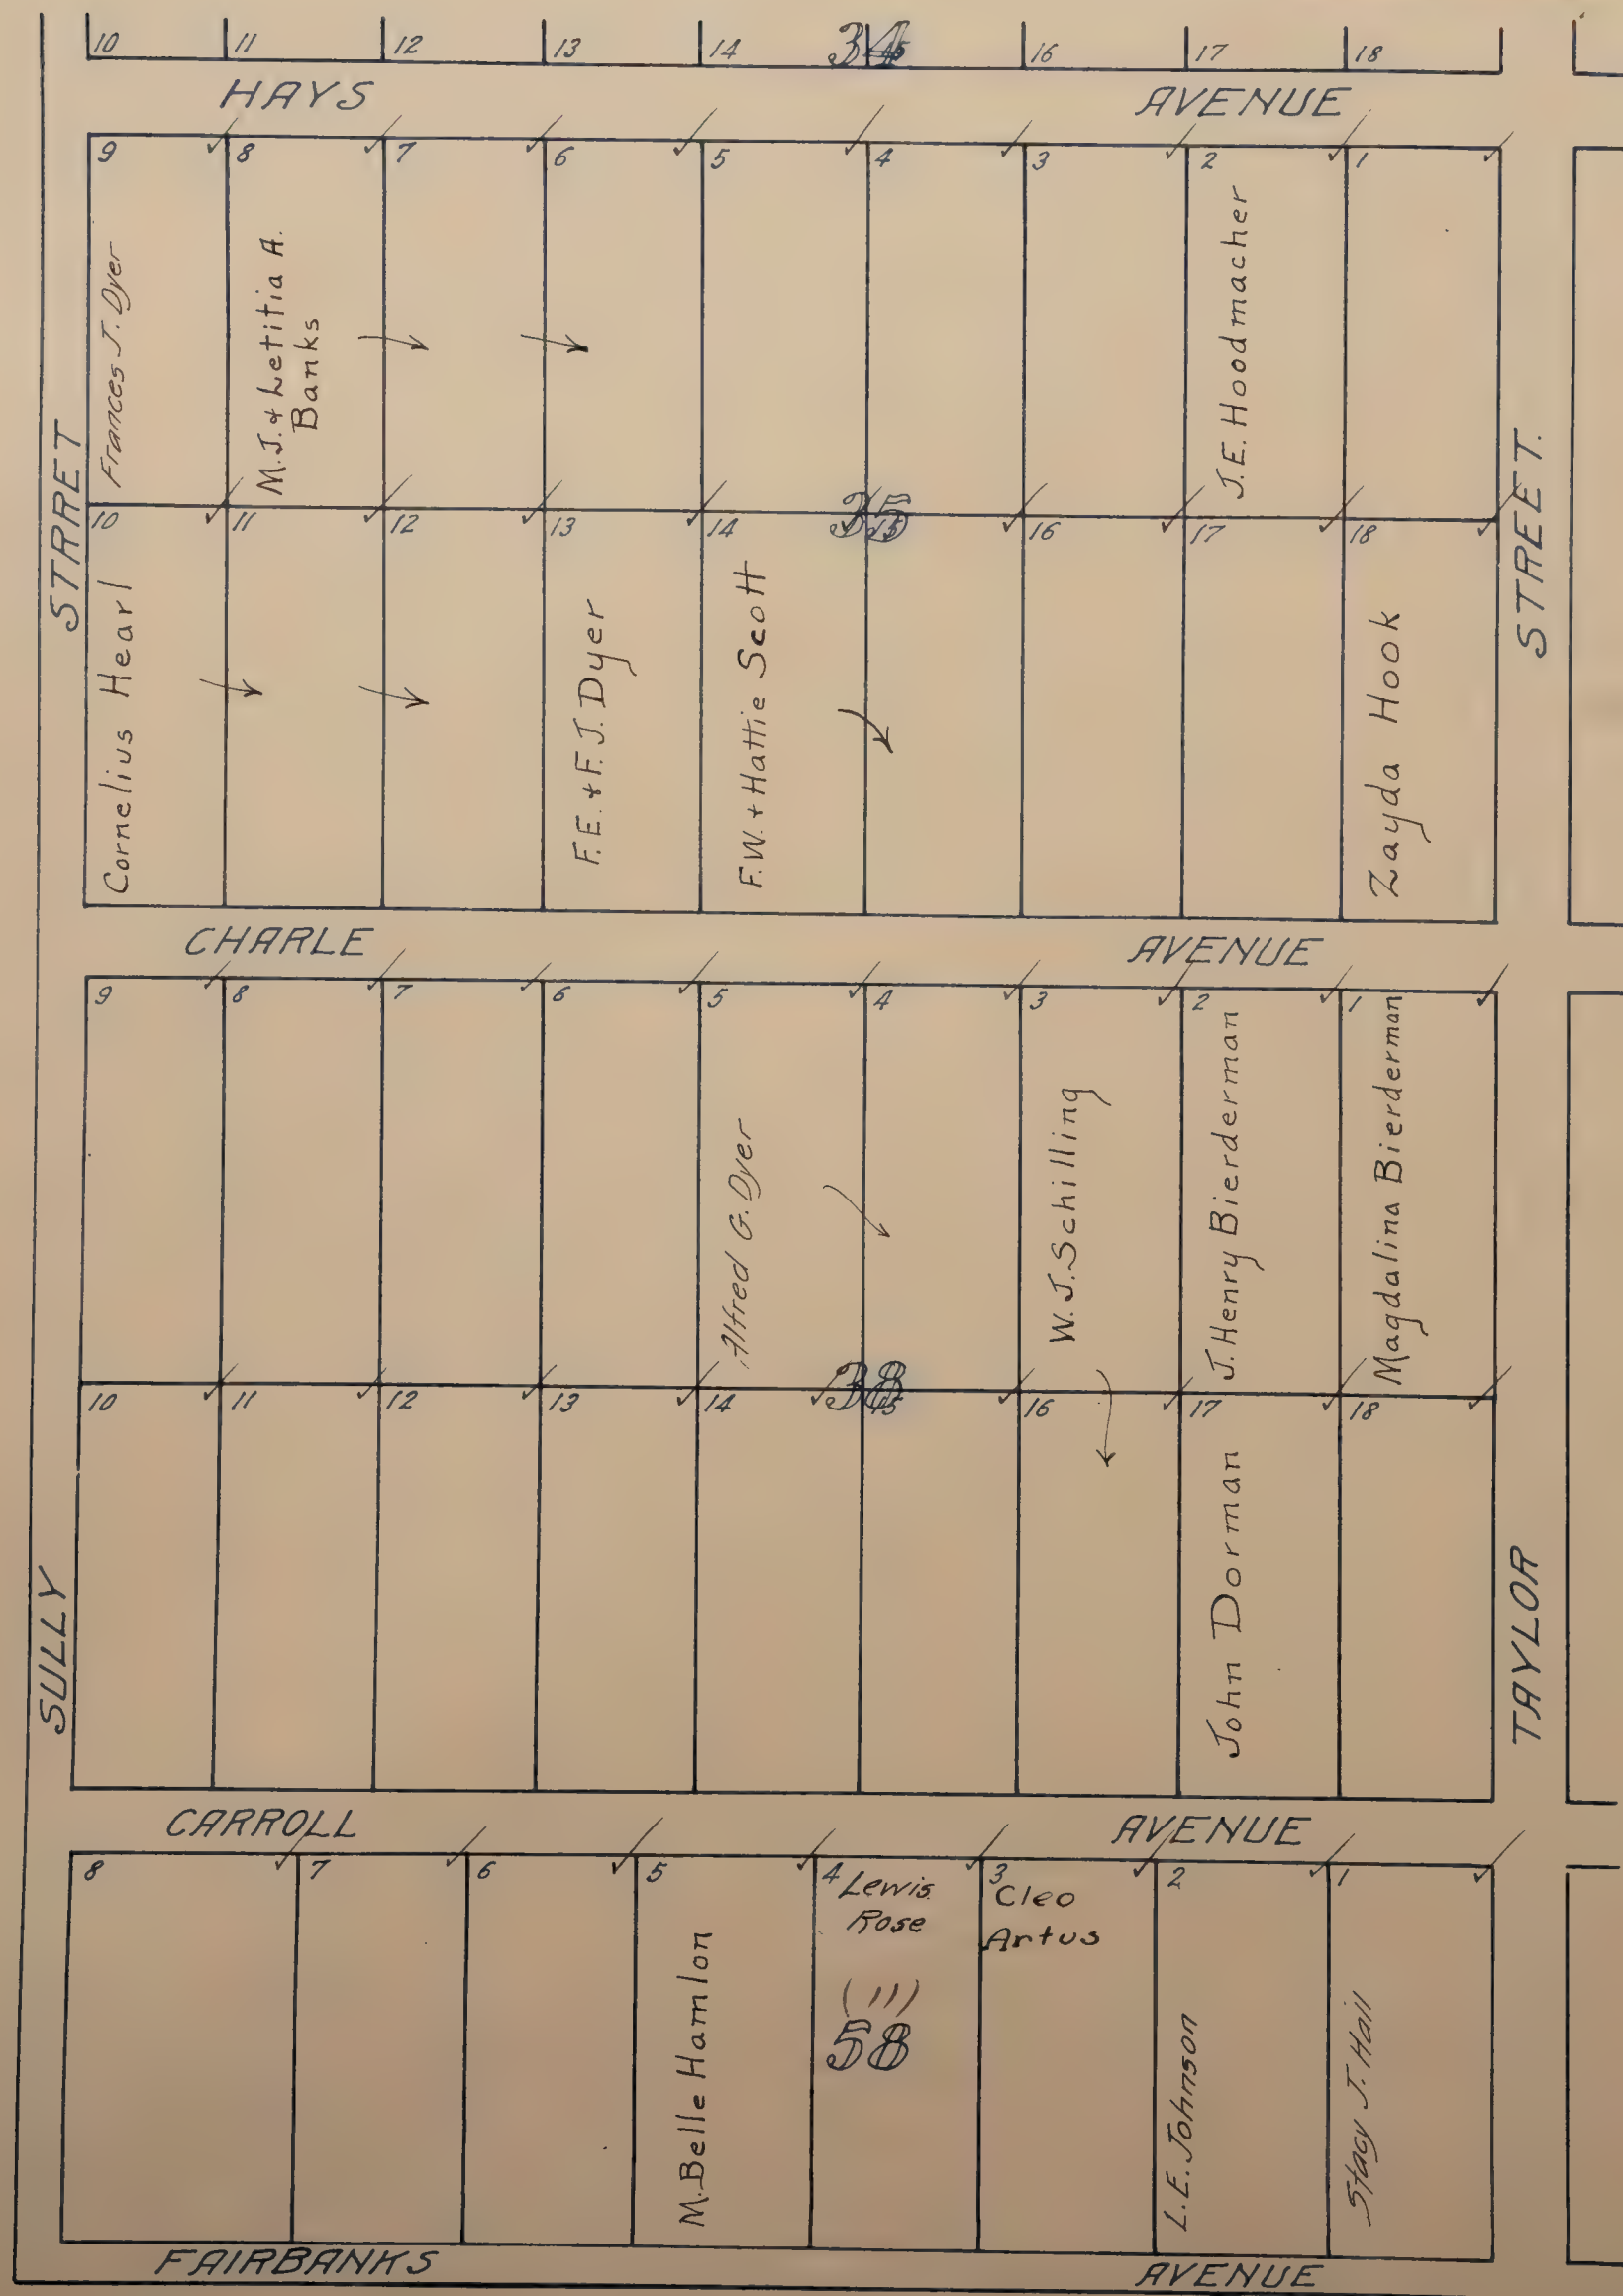


AMENDED
Plat of
WEST DEL PASO HEIGHTS

LOCATED IN
W 1/2 Sec. 12 Rancho Del Paso
Scale 1 inch = 150 feet
Blanks to Kesner Land Co

DEL PASO HTS. S.D.

AMERICAN

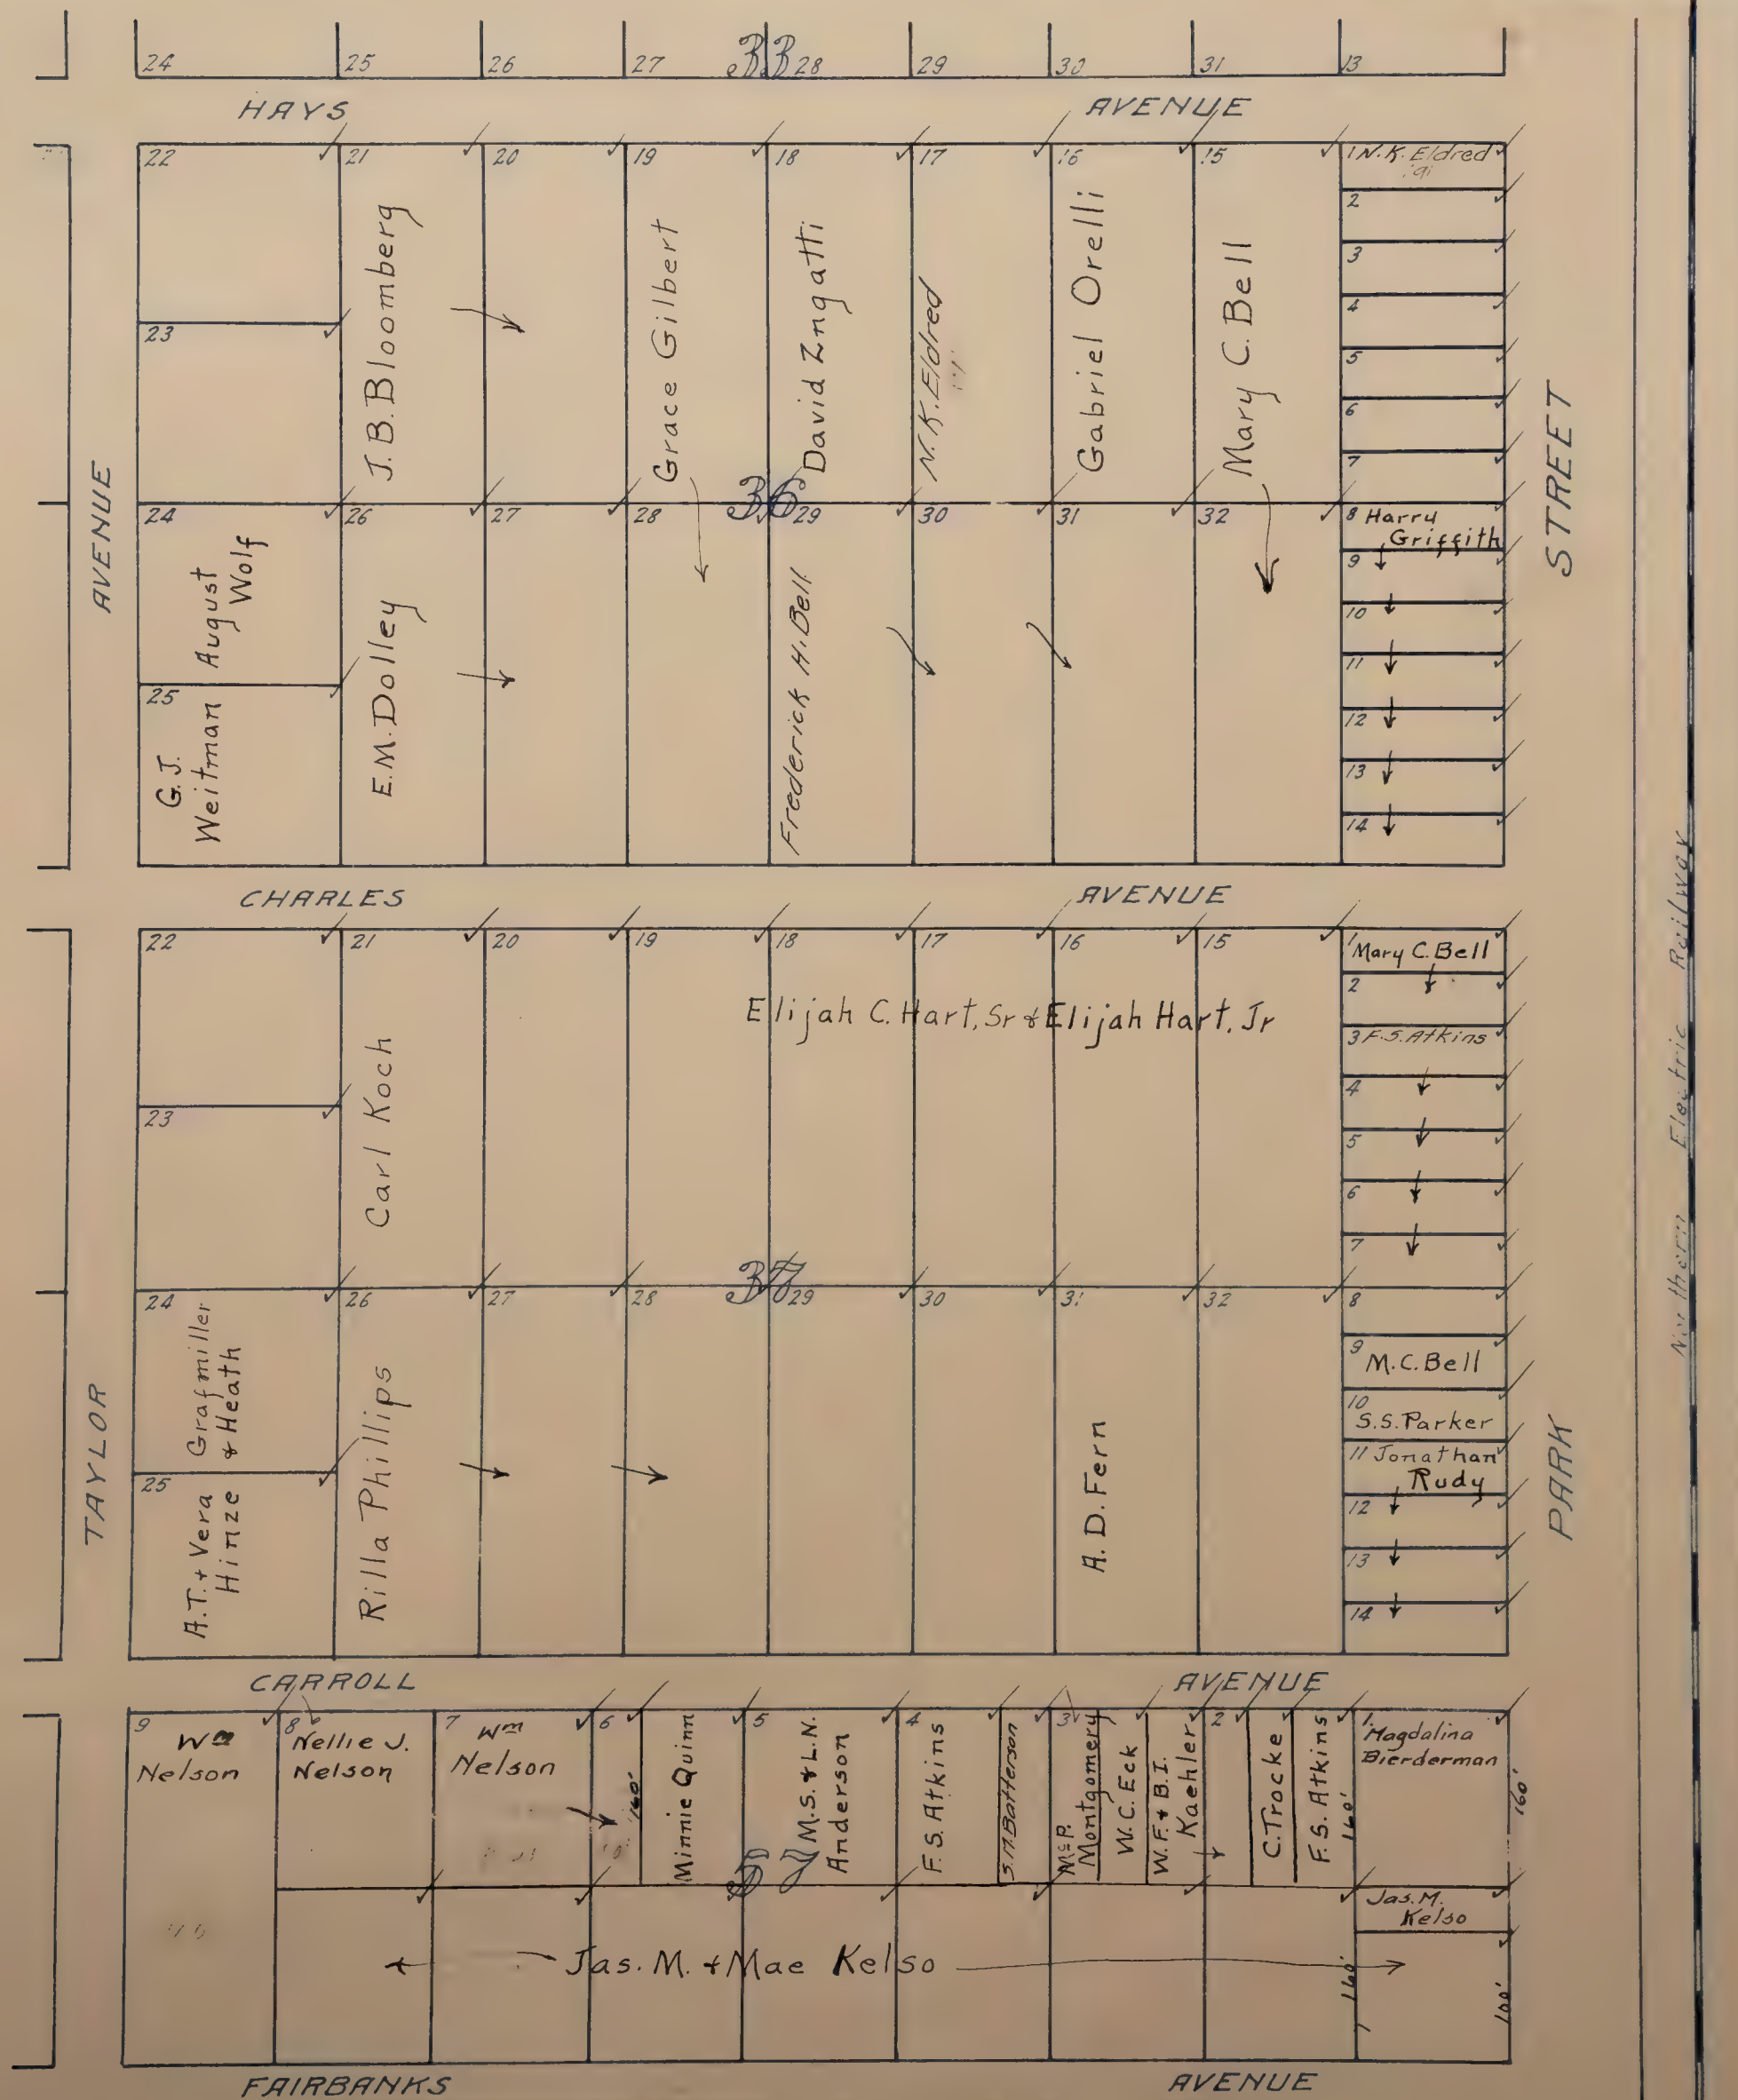


WESTERN PACIFIC ADDITION

LOCATED IN
SECS 18 & 19 - T.8N.R.5E.
Scale: 80' = 1"

1897

Blanks to A.A. Merkley

PALMETTO HTS. S.D.

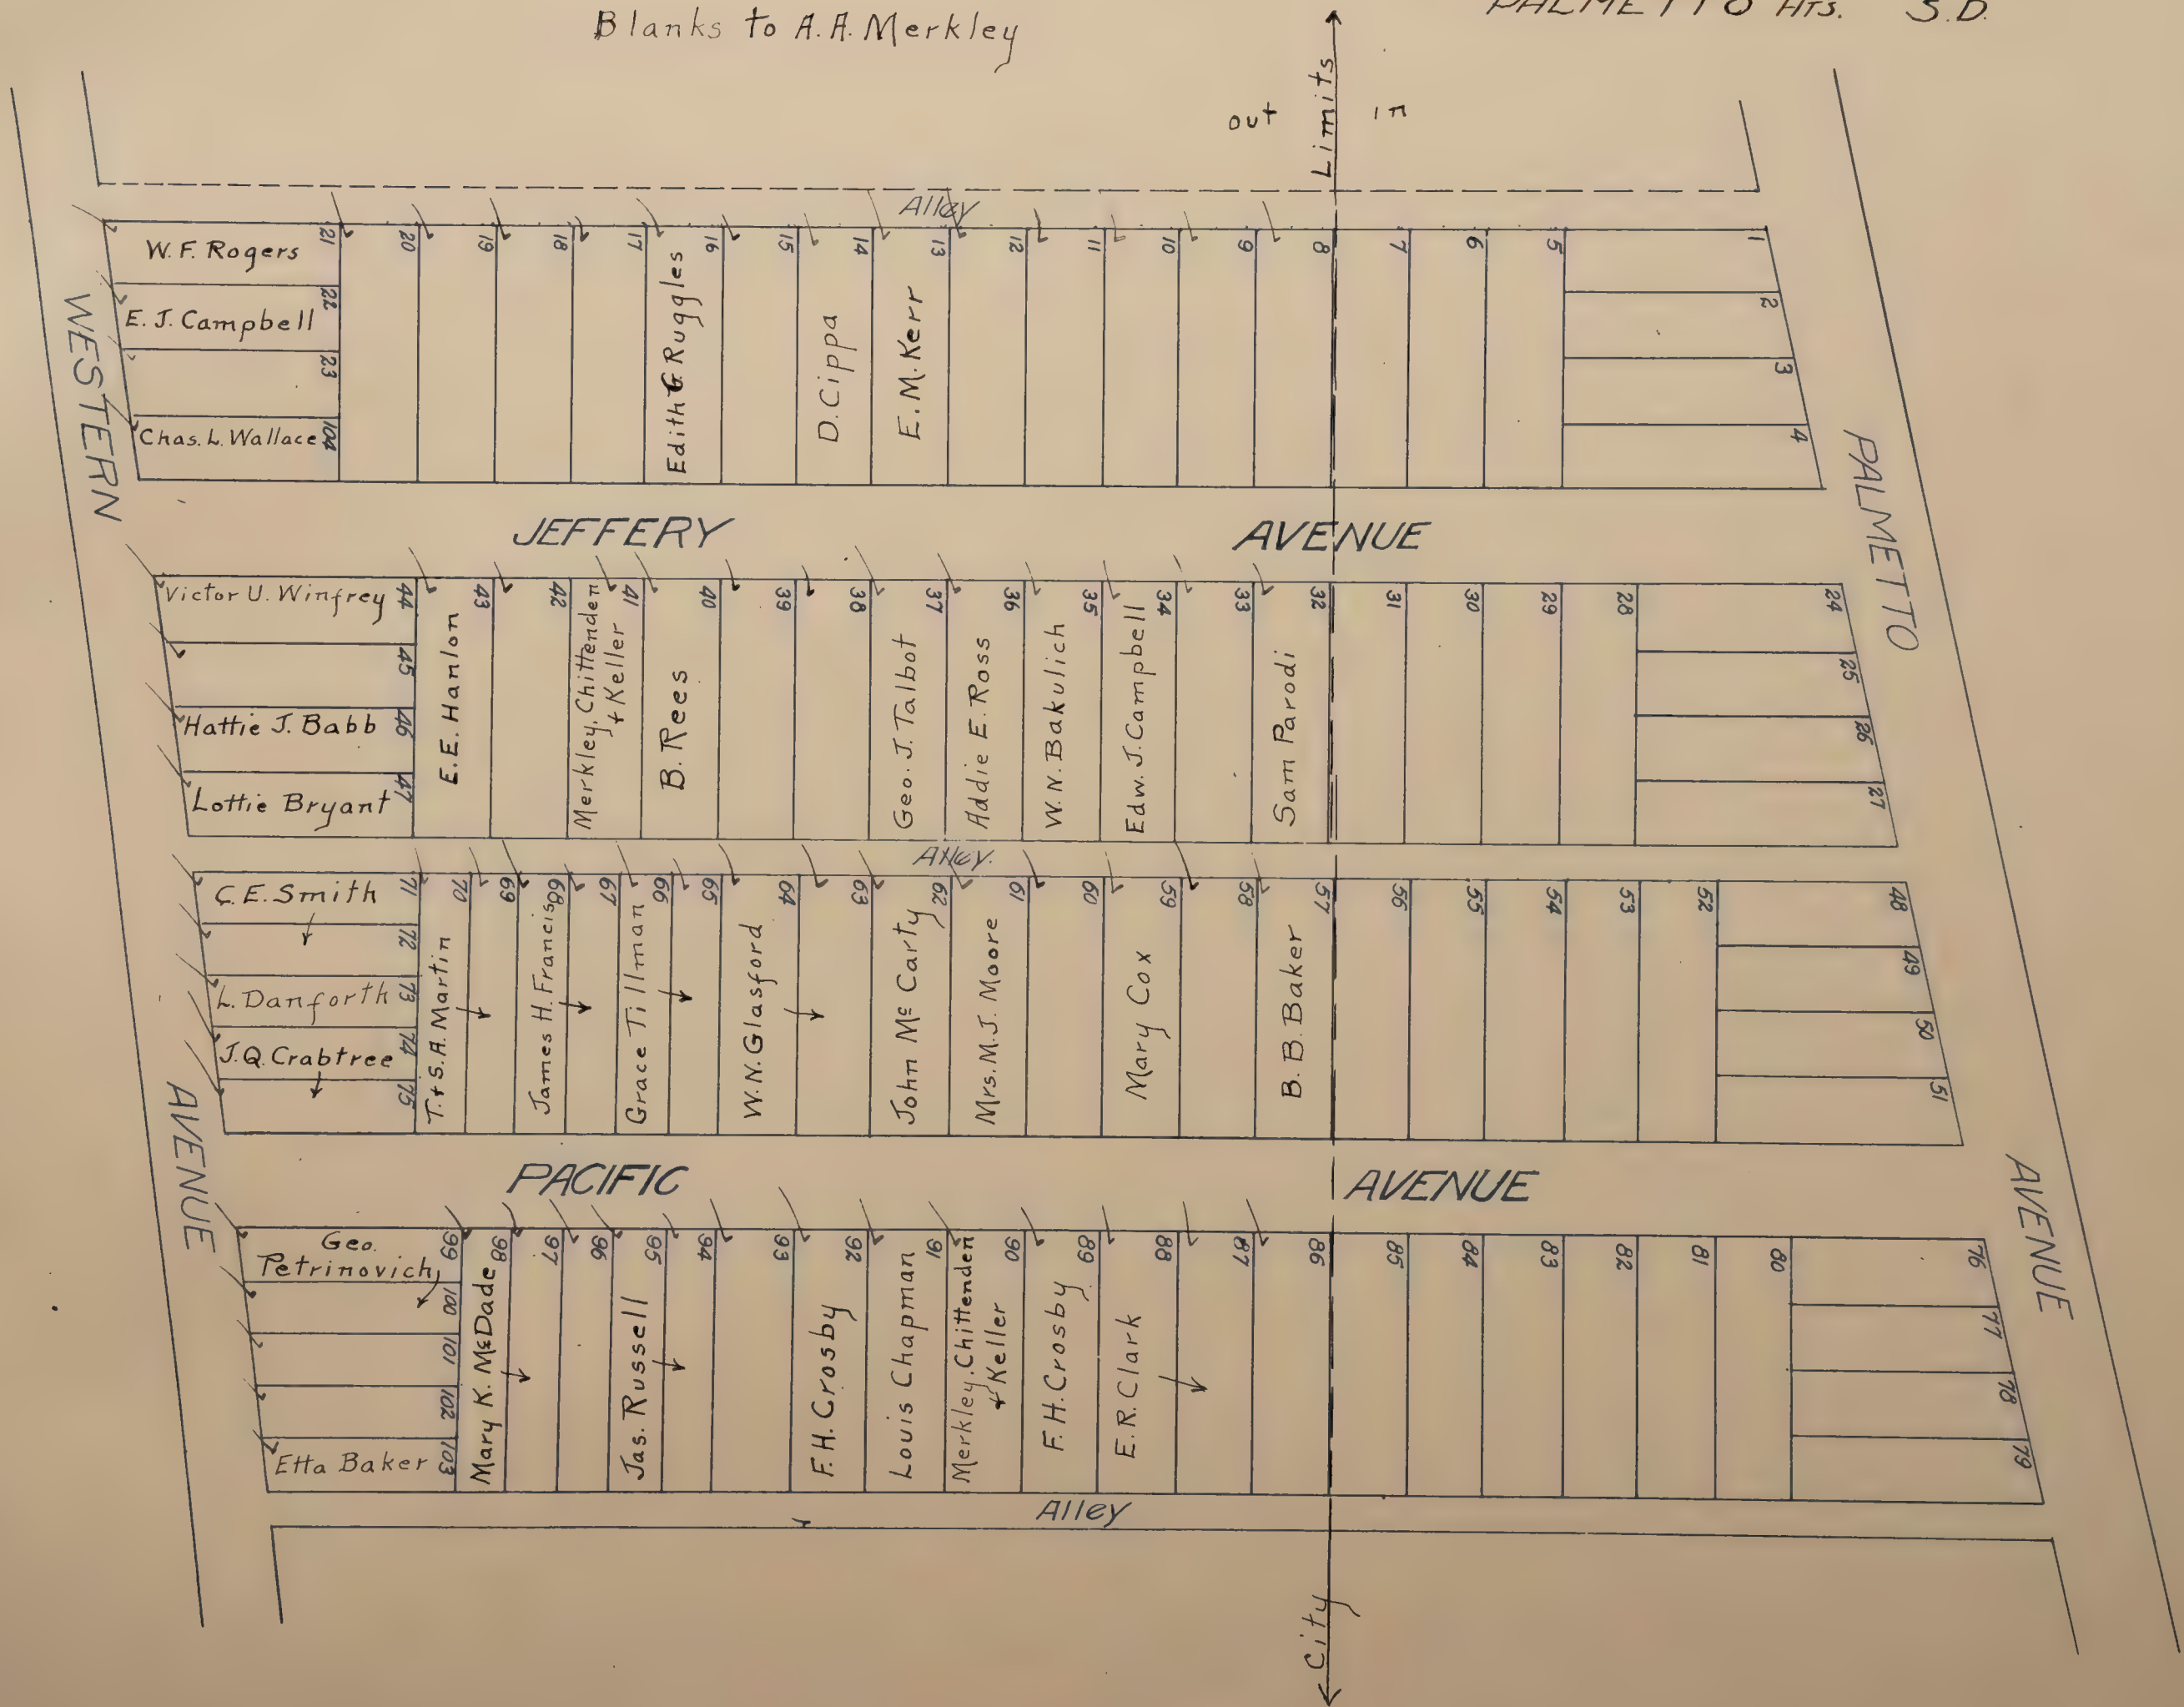


WHITAKERS ADD'N. ✓

TO GALT

located in
Sec 26 T.5 N. R. 6 E.
Scale: 1" = 100'

Galt S.D.

Blanks to Ray Gower

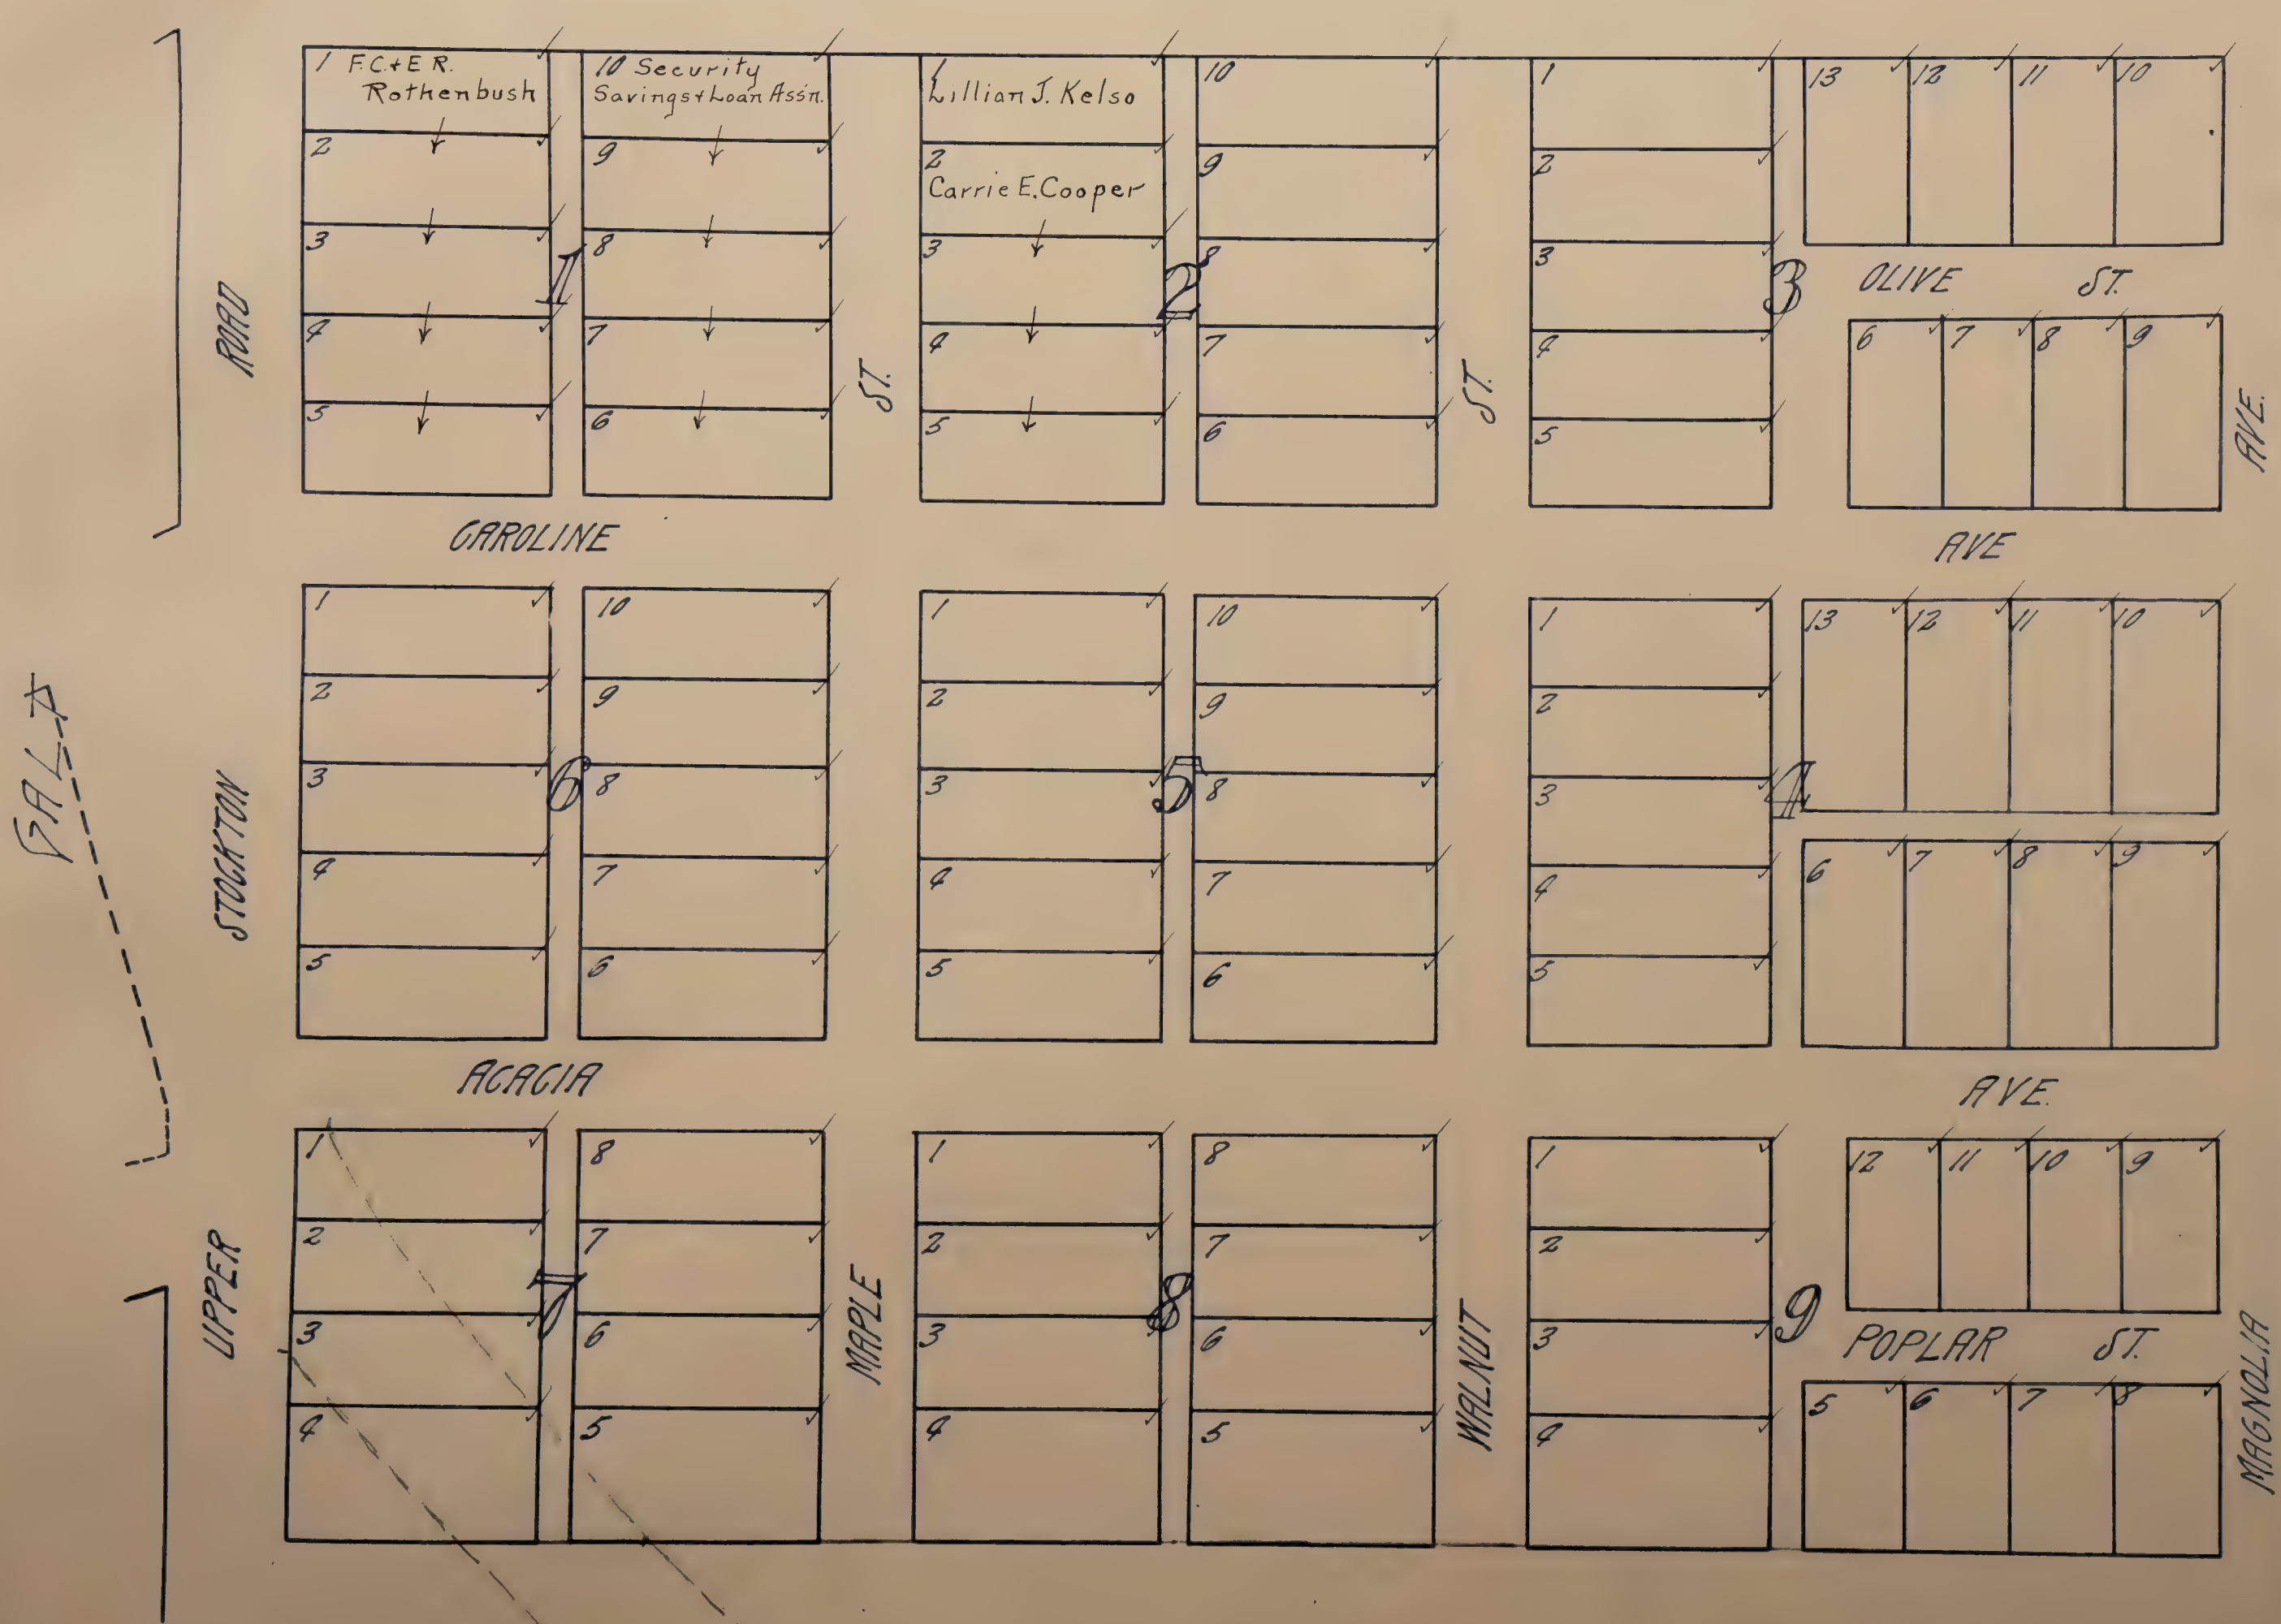

WHITAKER SUBD. N91 ✓

LOCATED IN


Secs. 14, 15, 22 & 23, T5N, R6E, MDB & M.

Scale: 10 Chs. = 1"

Blanks to H. McLaughry

All Lots 20 Acres unless otherwise noted


Garit S.D.

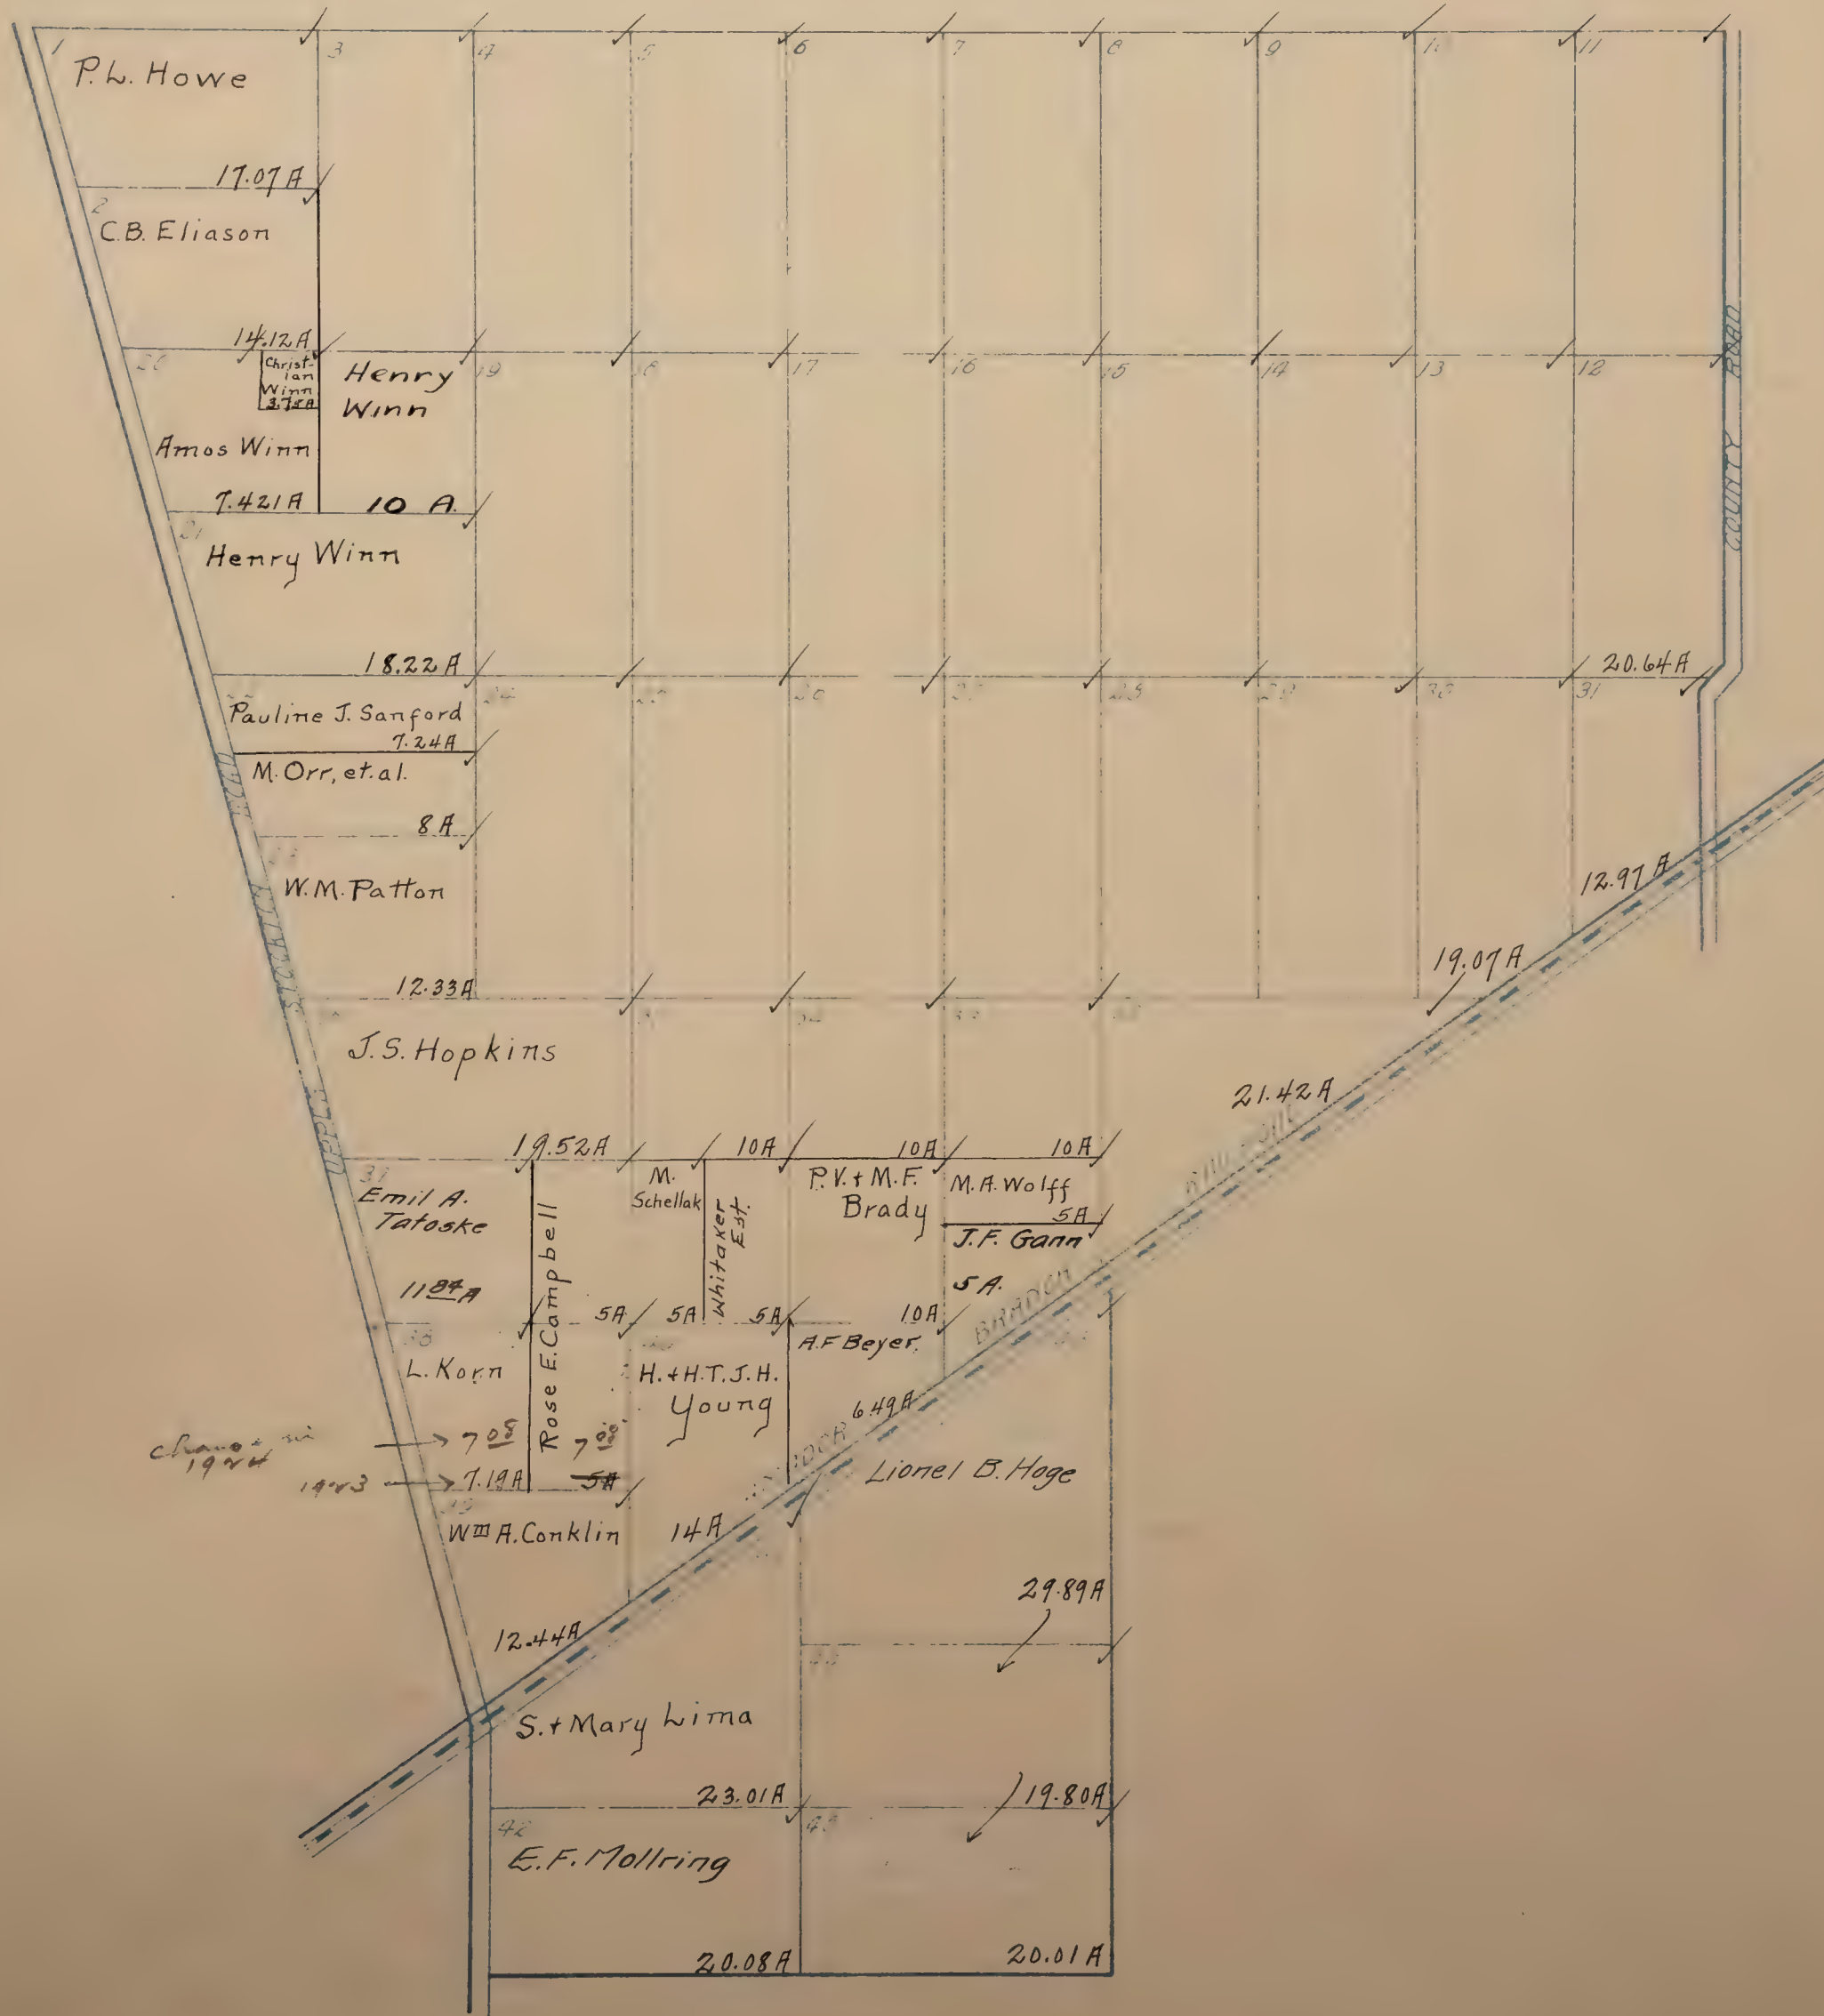

WILTON ✓
located in
Sec. 1 T. 6 N. R. 6 E. & Sec. 36 T. 7 N. R. 6 E
Scale 1" = 75 ft.

Blanks to The Cosumnes Co.


DILLARD S.D.

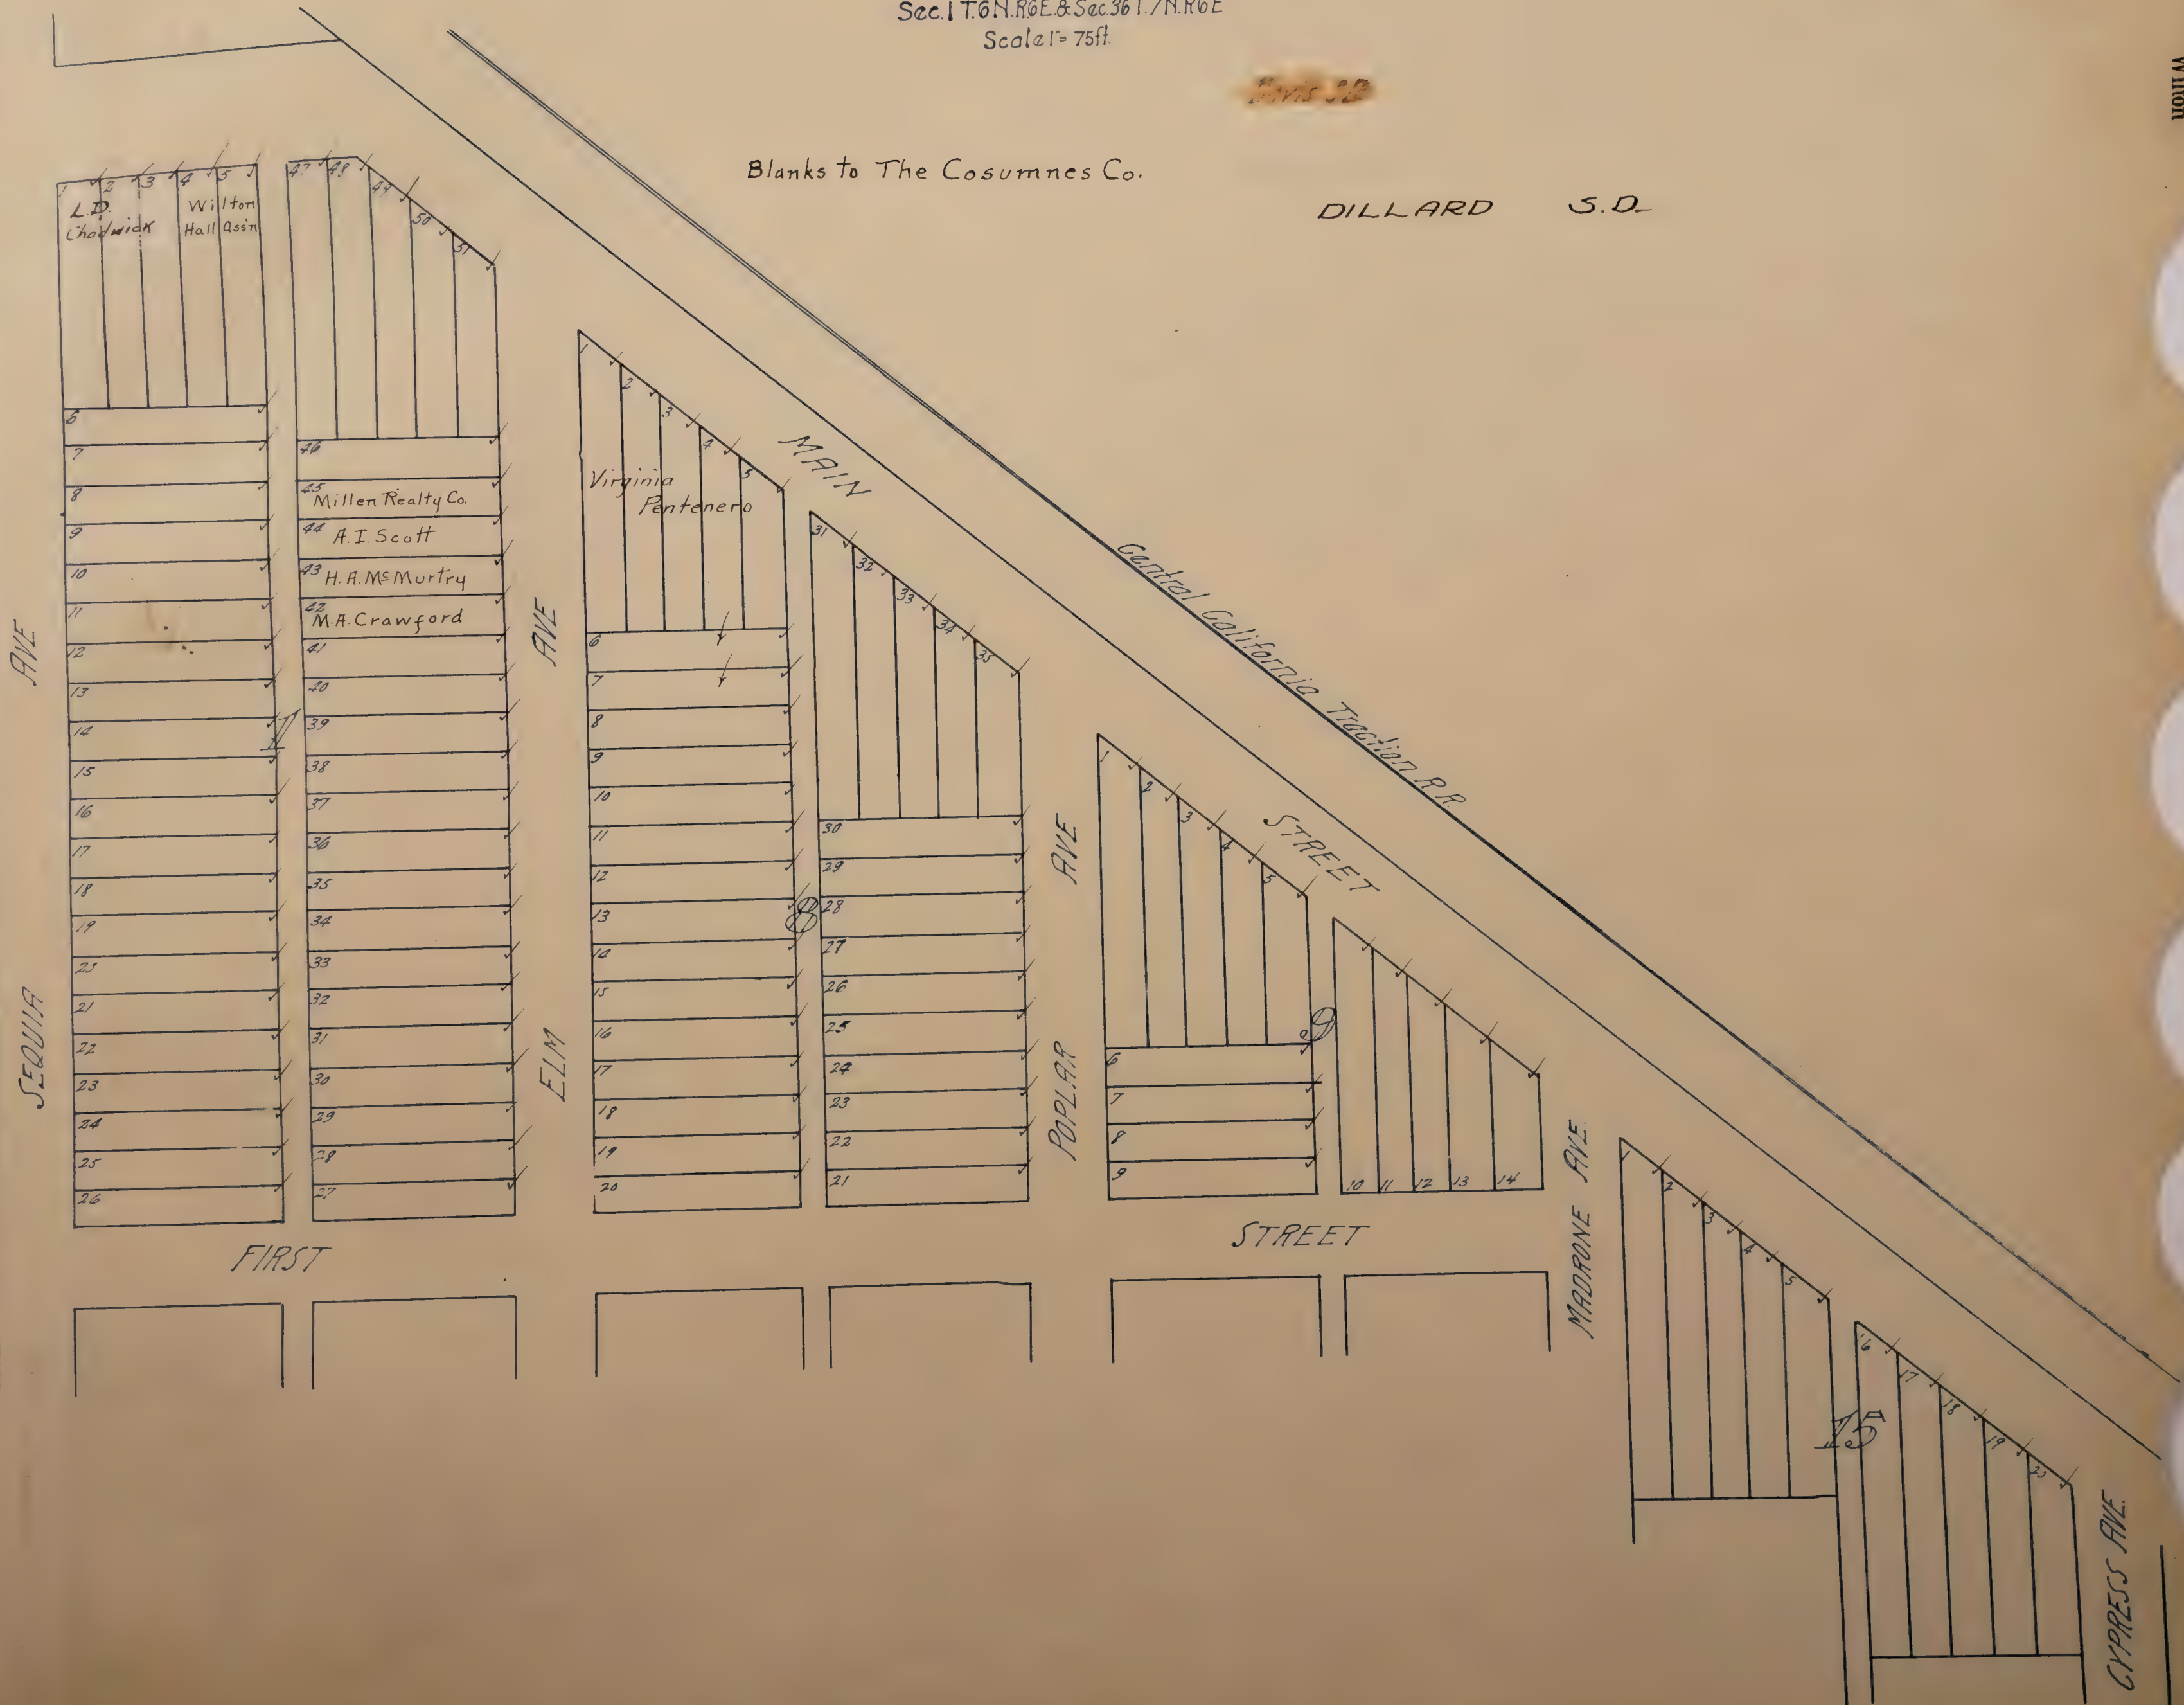

WILTON ✓
located in
Sec 1 T6N R6E & Sec 36 T7N R6E
Scale 1" = 150 ft

Blanks to the Cosumnes Co.

DILLARD S.D.

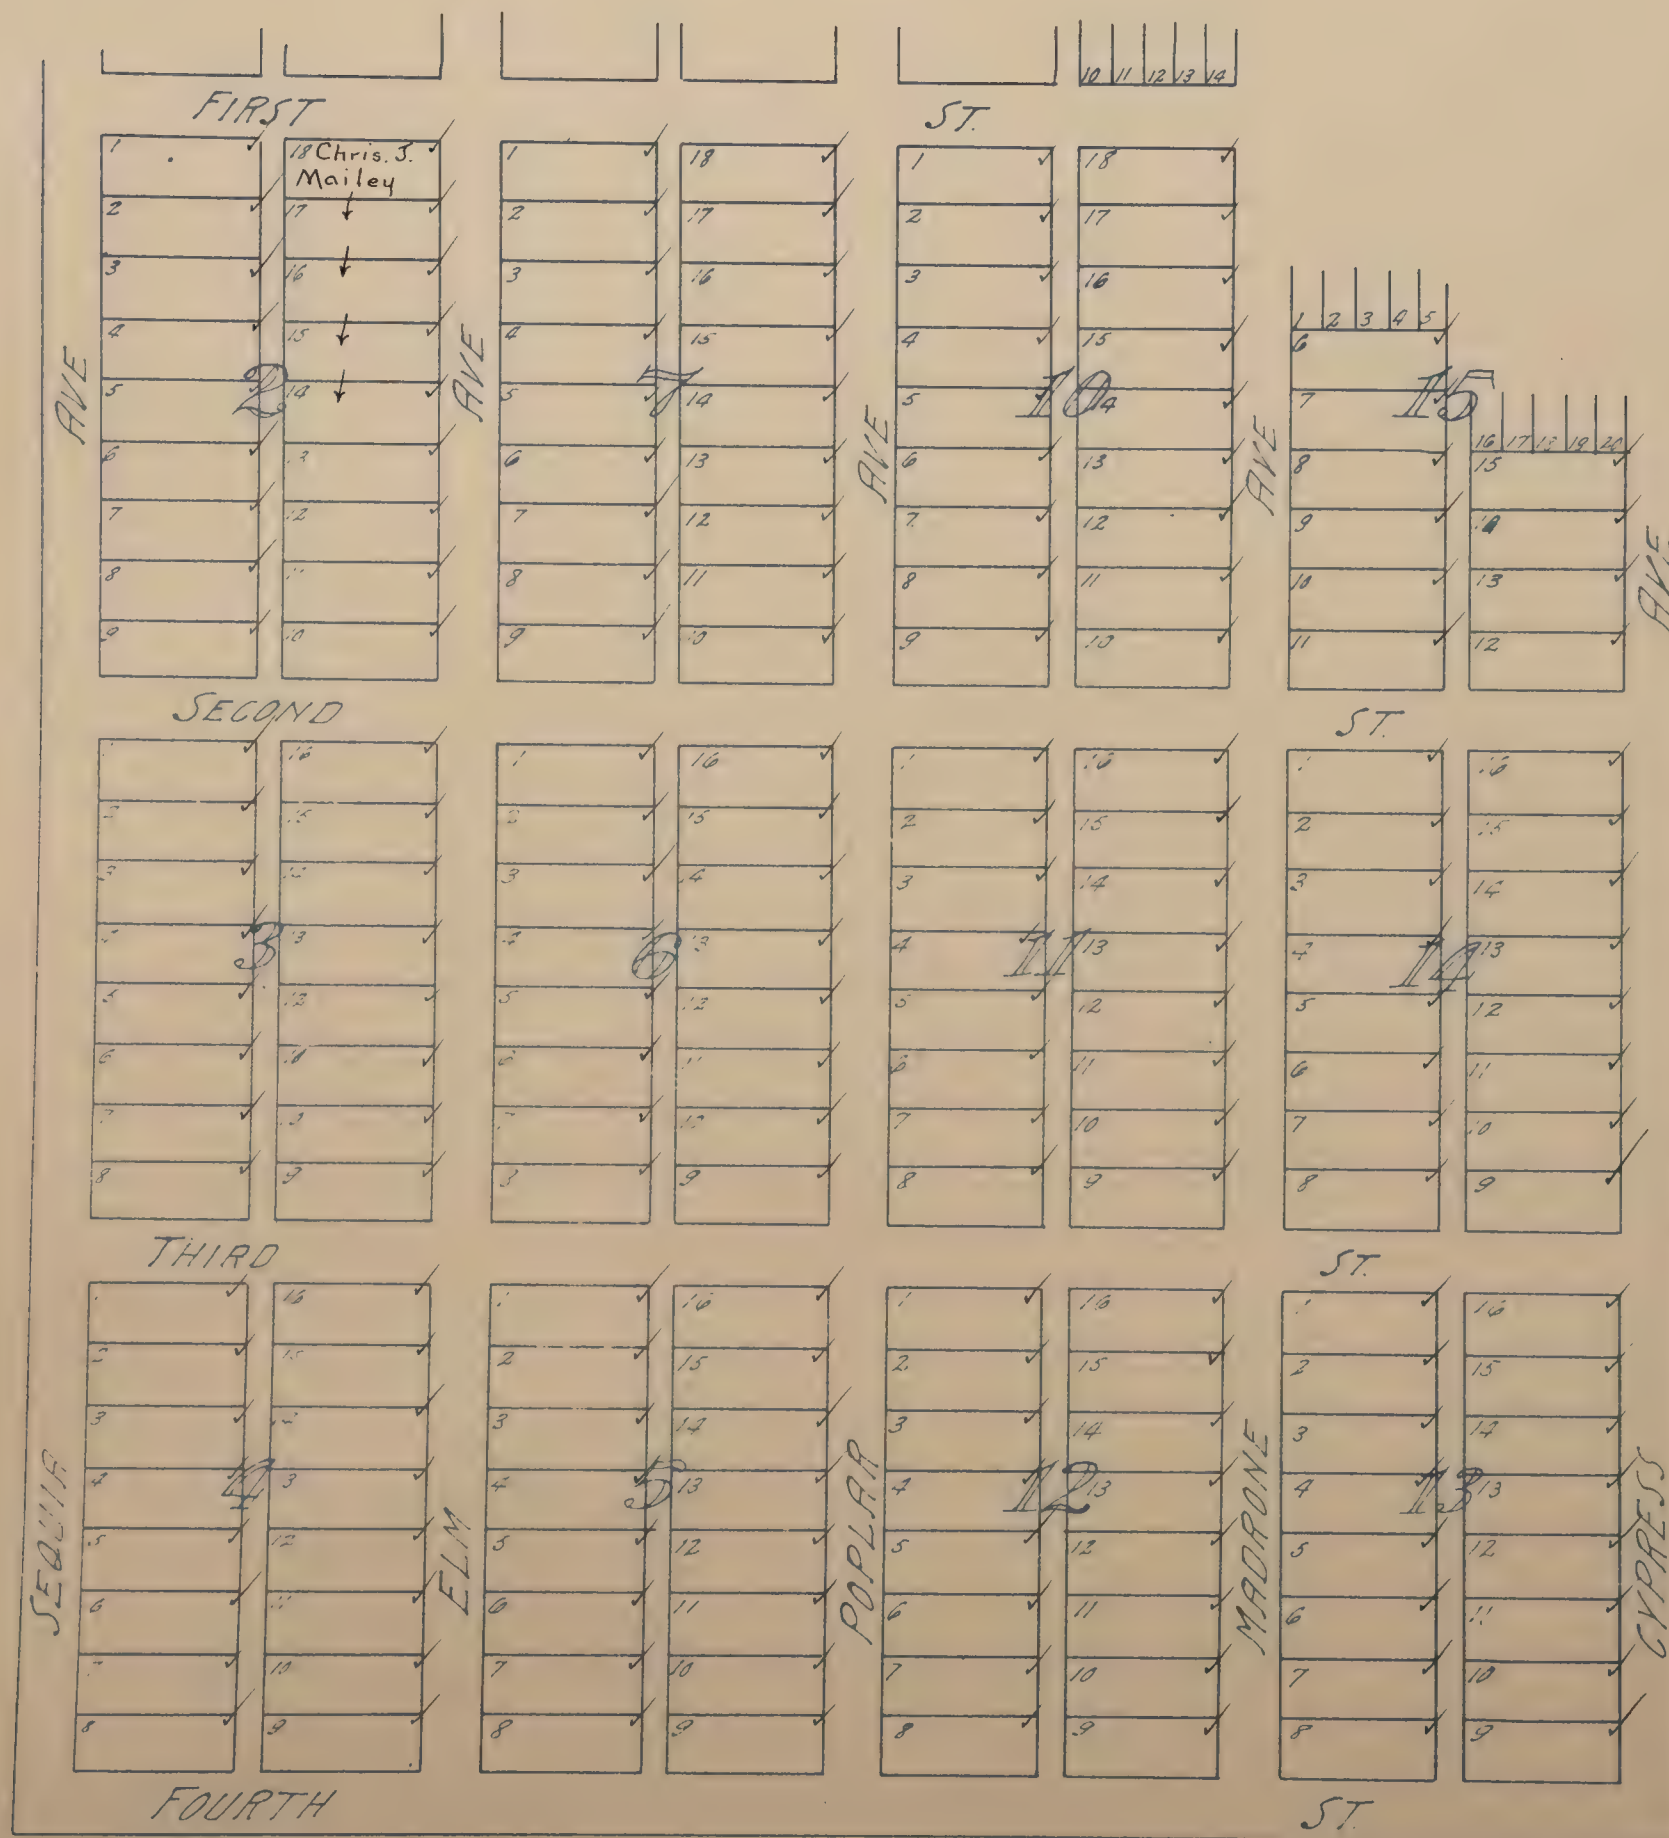

WOLF HEIGHTS ✓

located in

Sec's - 7-8 T. 7 N. R. 6 E.


Scale: 1" = 500 ft

Blanks to Commercial Center Realty Co.

All Lots 20 Acres unless otherwise noted

Enterprise, S. D.


Reese, S.D.

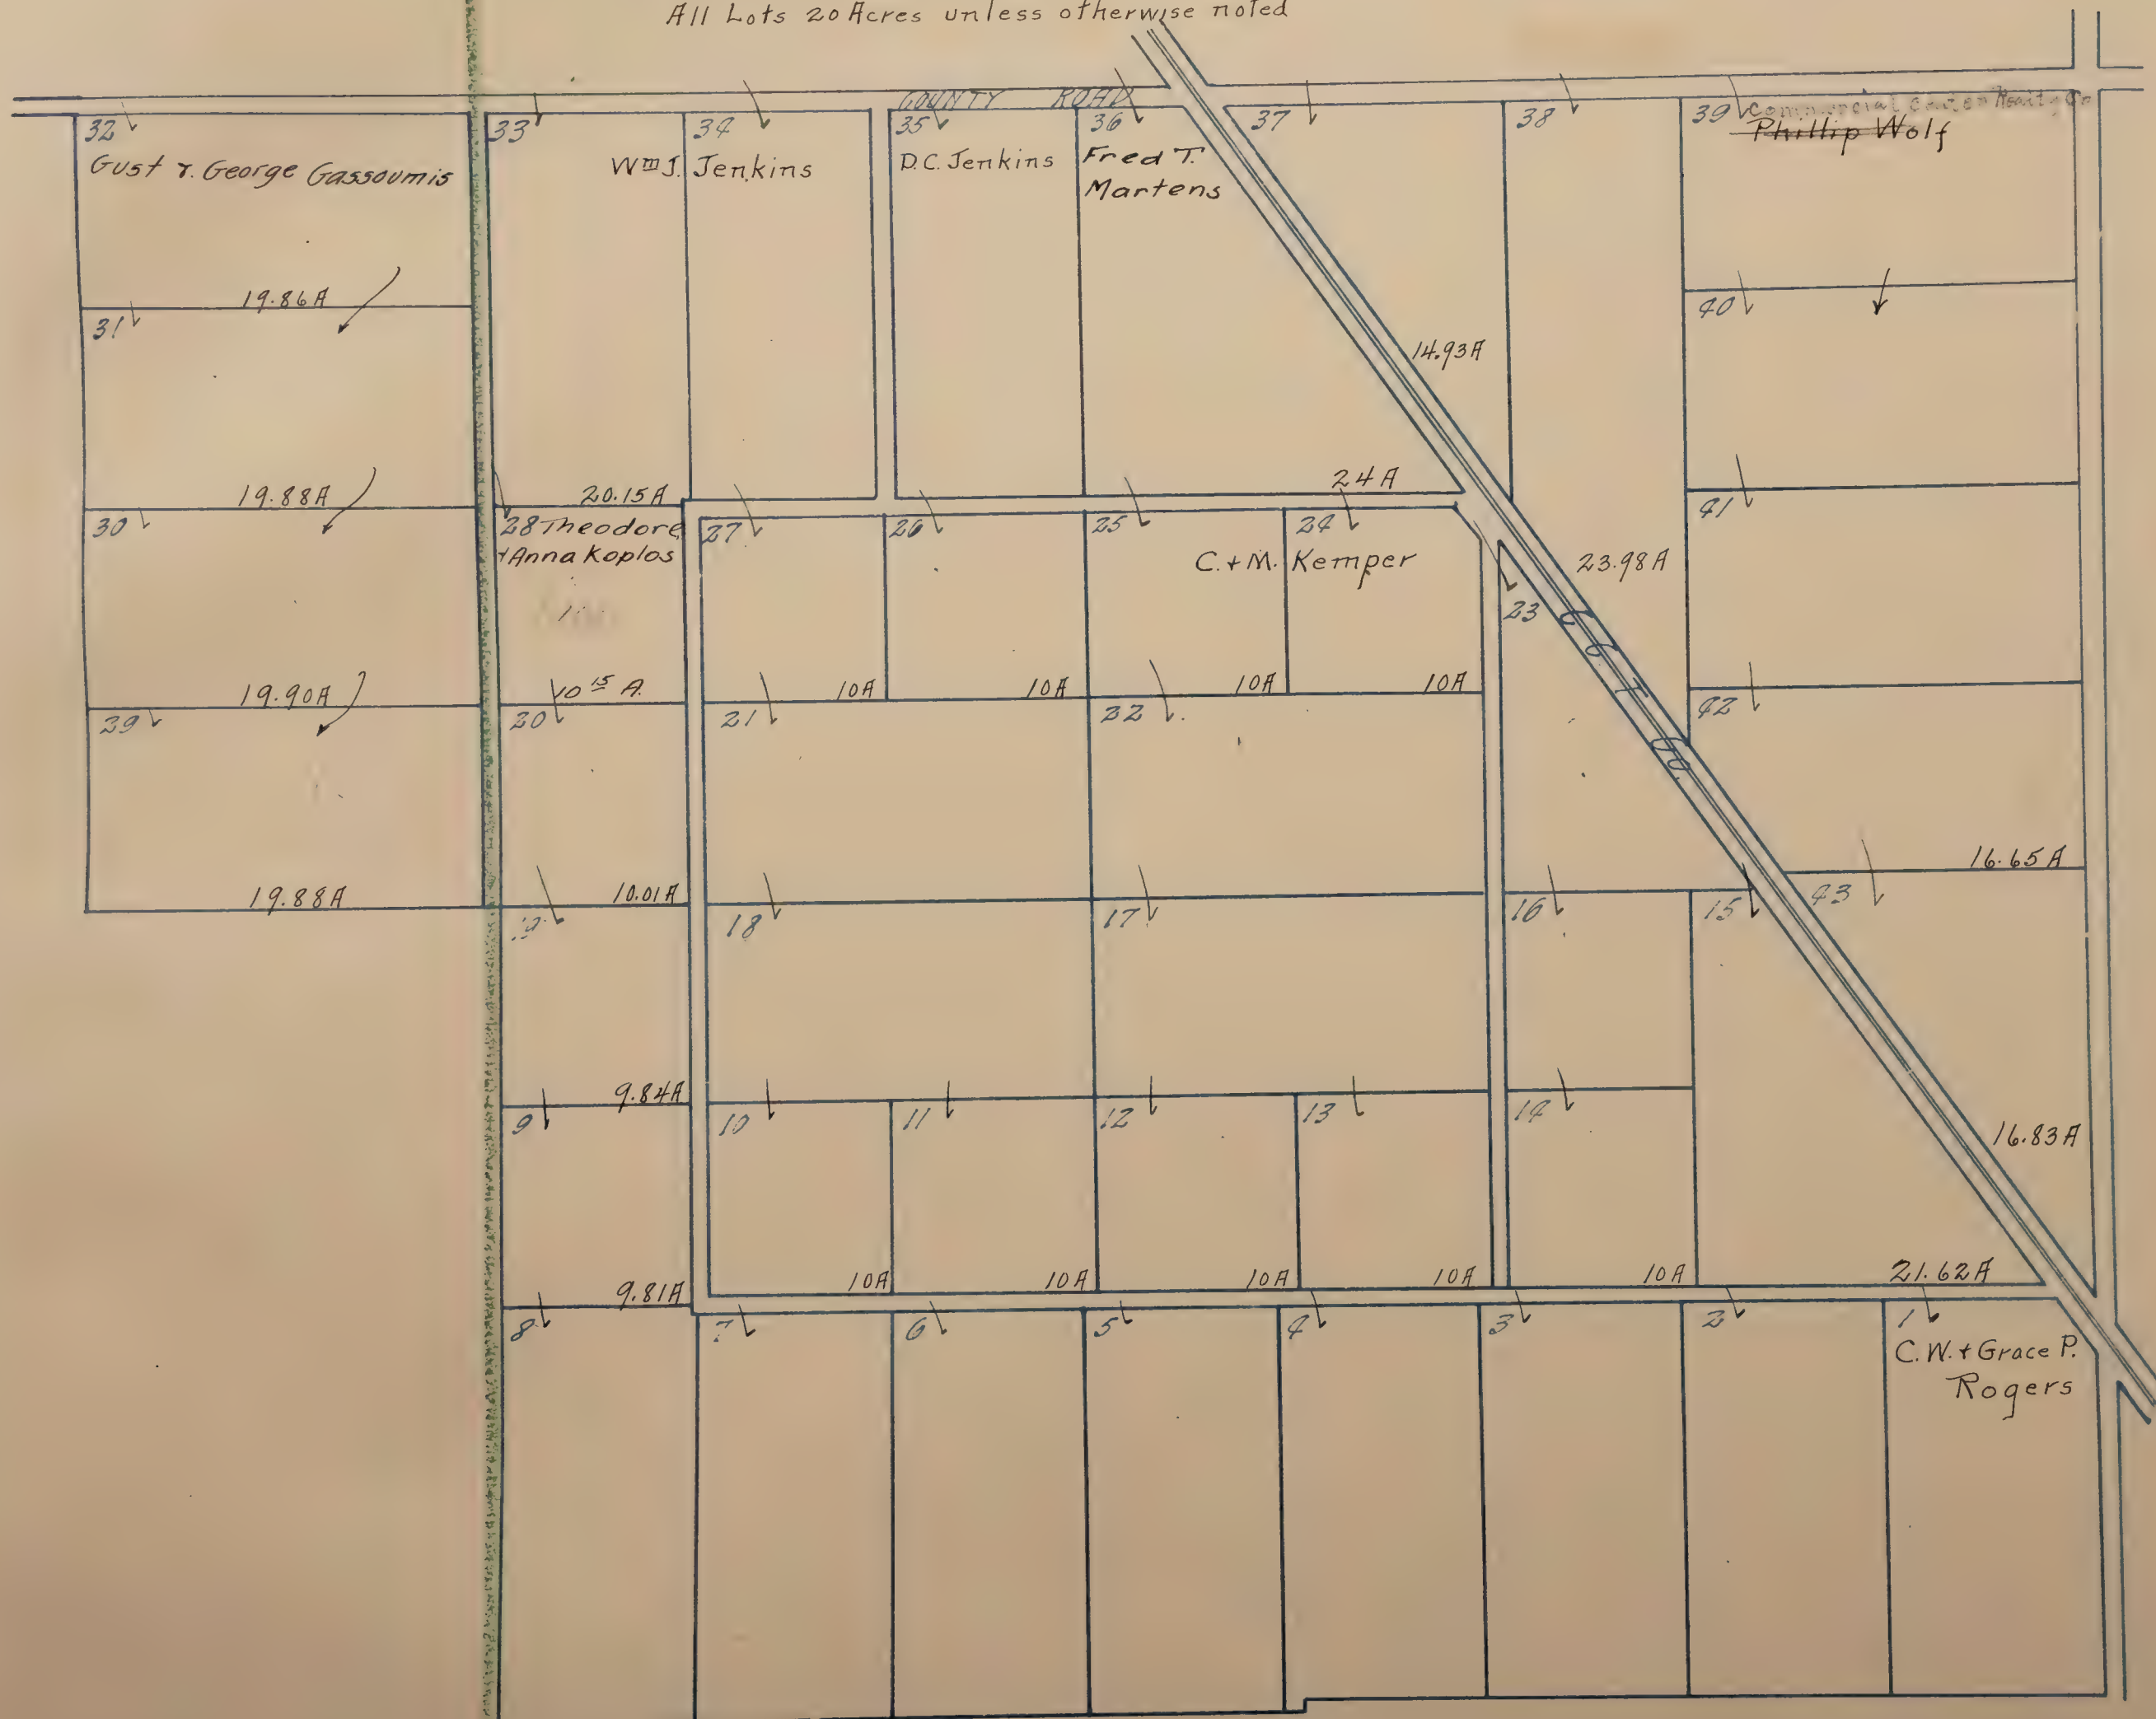

Wolf Hgts.


Woodlake.
Sections 1&14 Rancho Del Paso
Scale: 1" 100'
SHEET No 1

All Blanks Reserved To Ac Soc. Ranch Co.

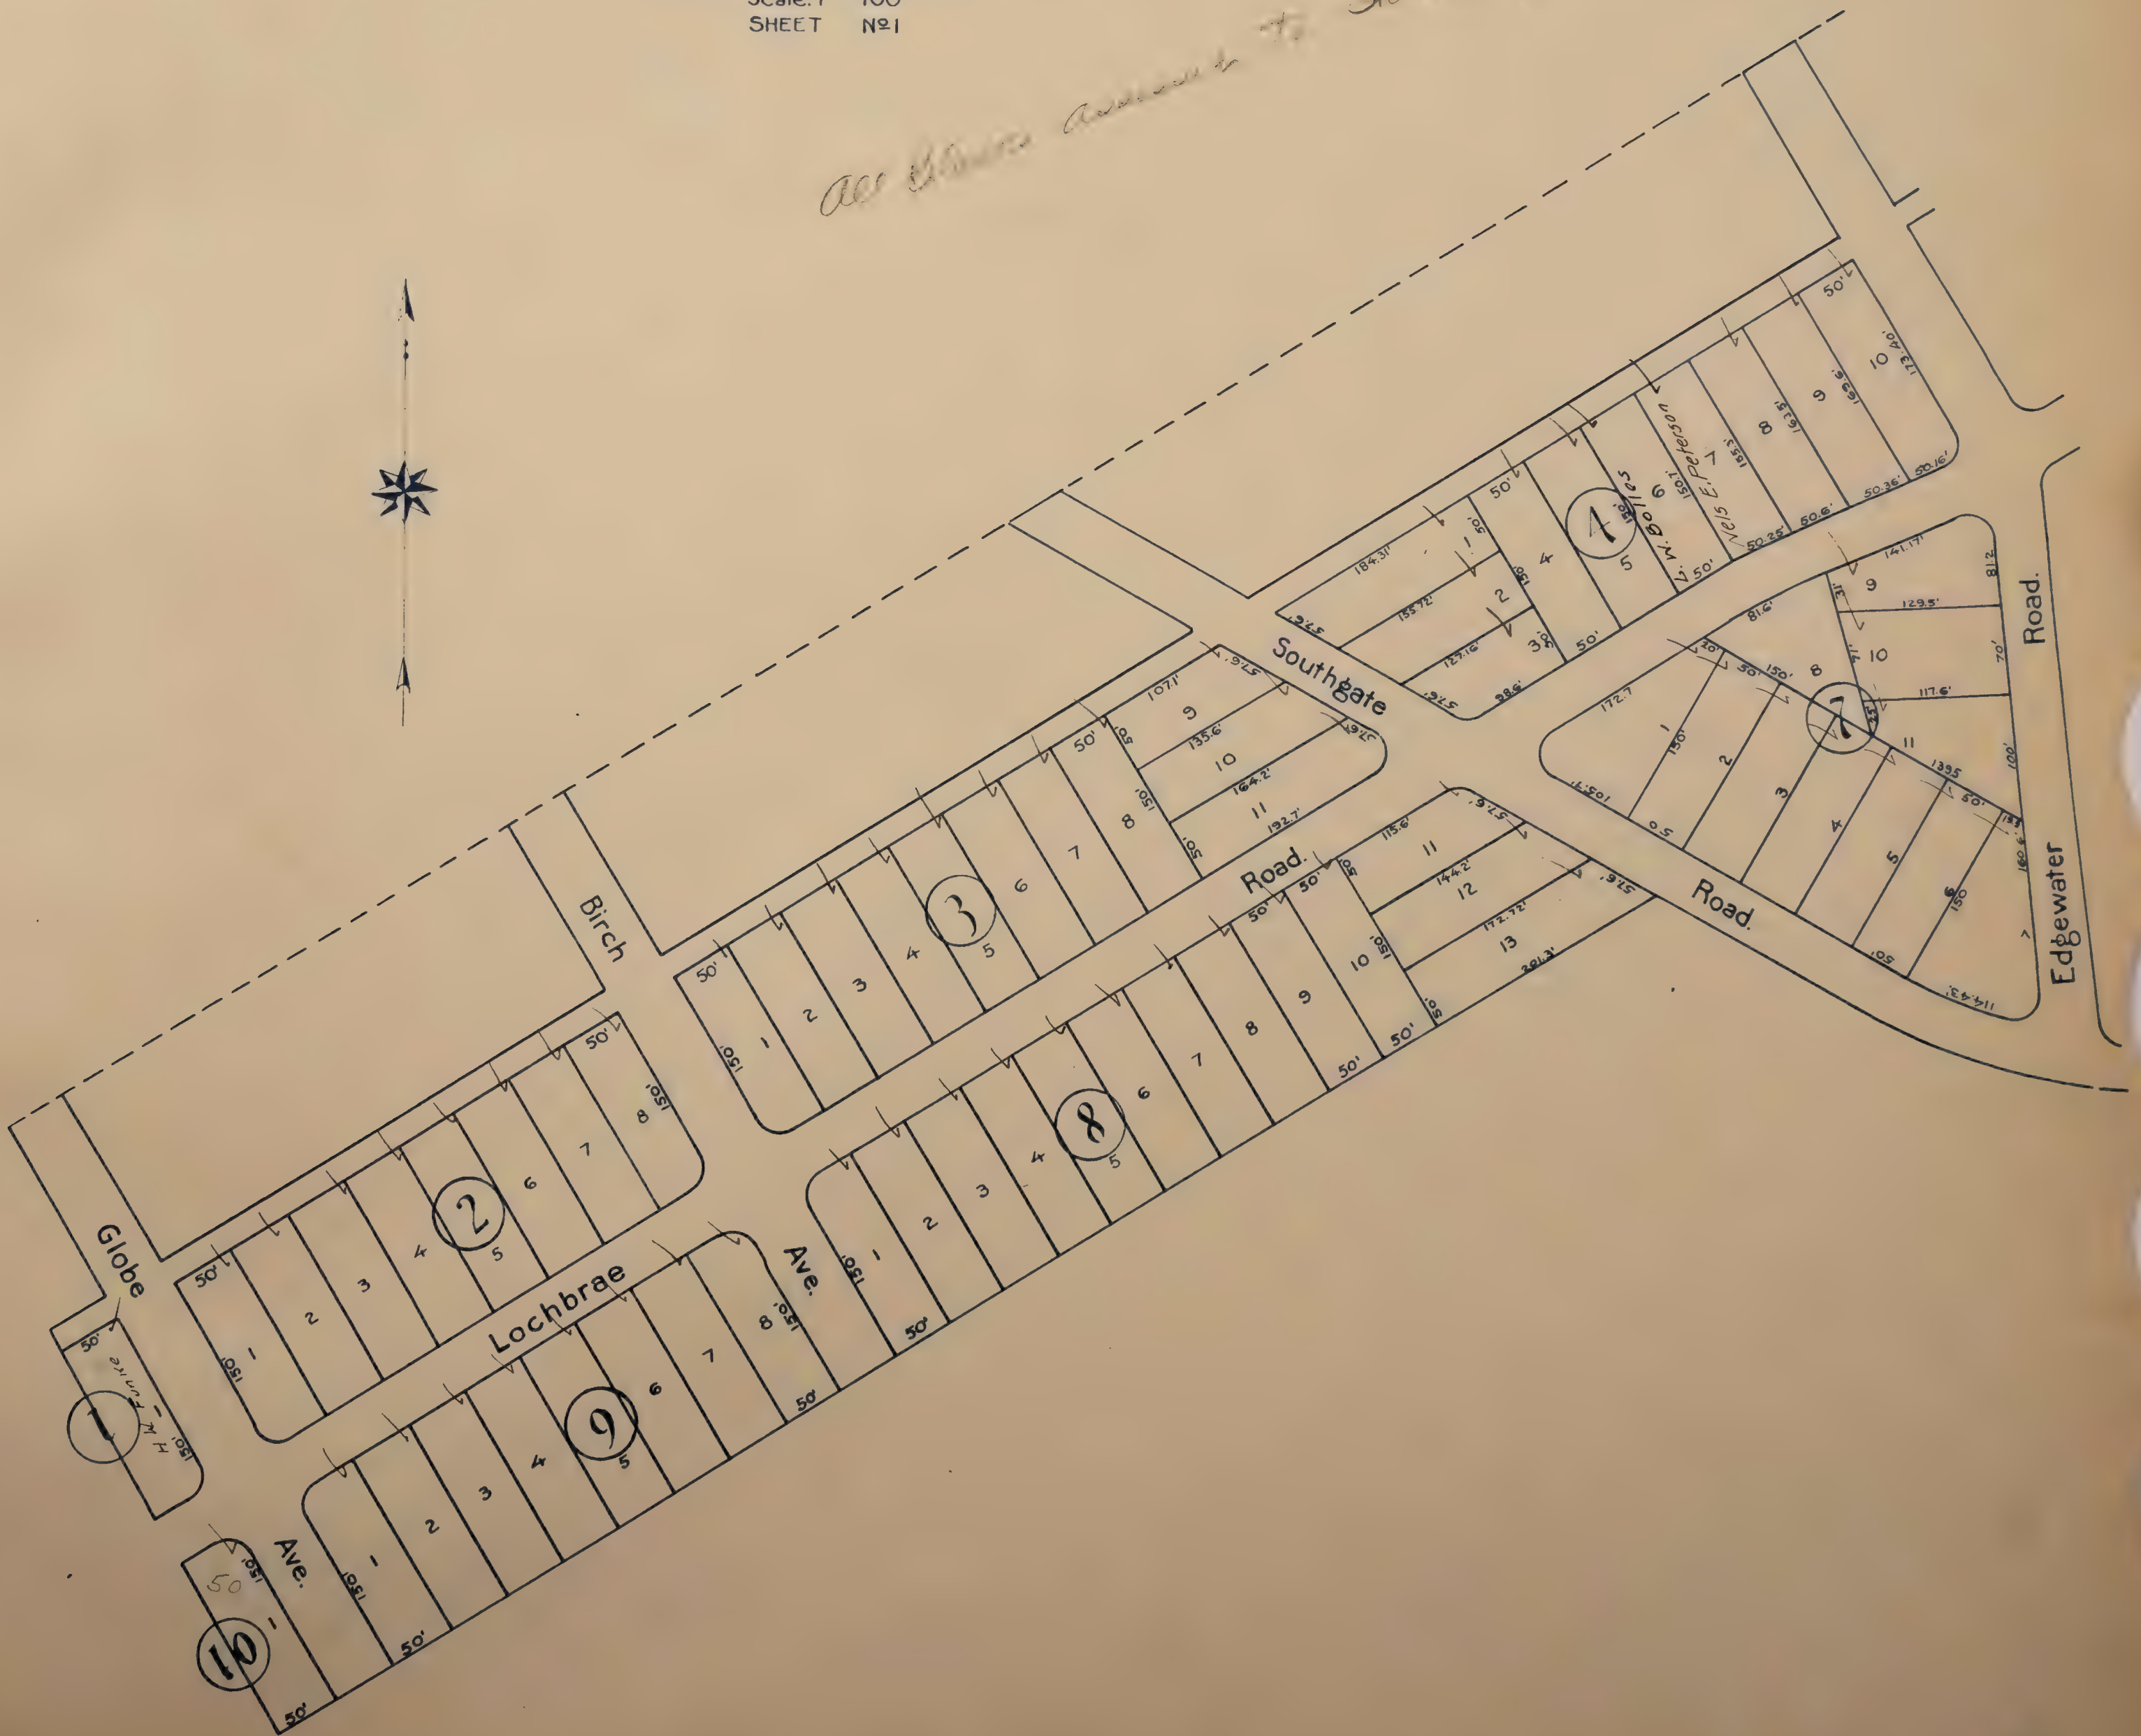


Woodlake
Sections 1 & 14 Rancho Del Paso
Scale: 1" = 100'
SHEET No 2

*Blair addition
to No. 10 Santa Fe*

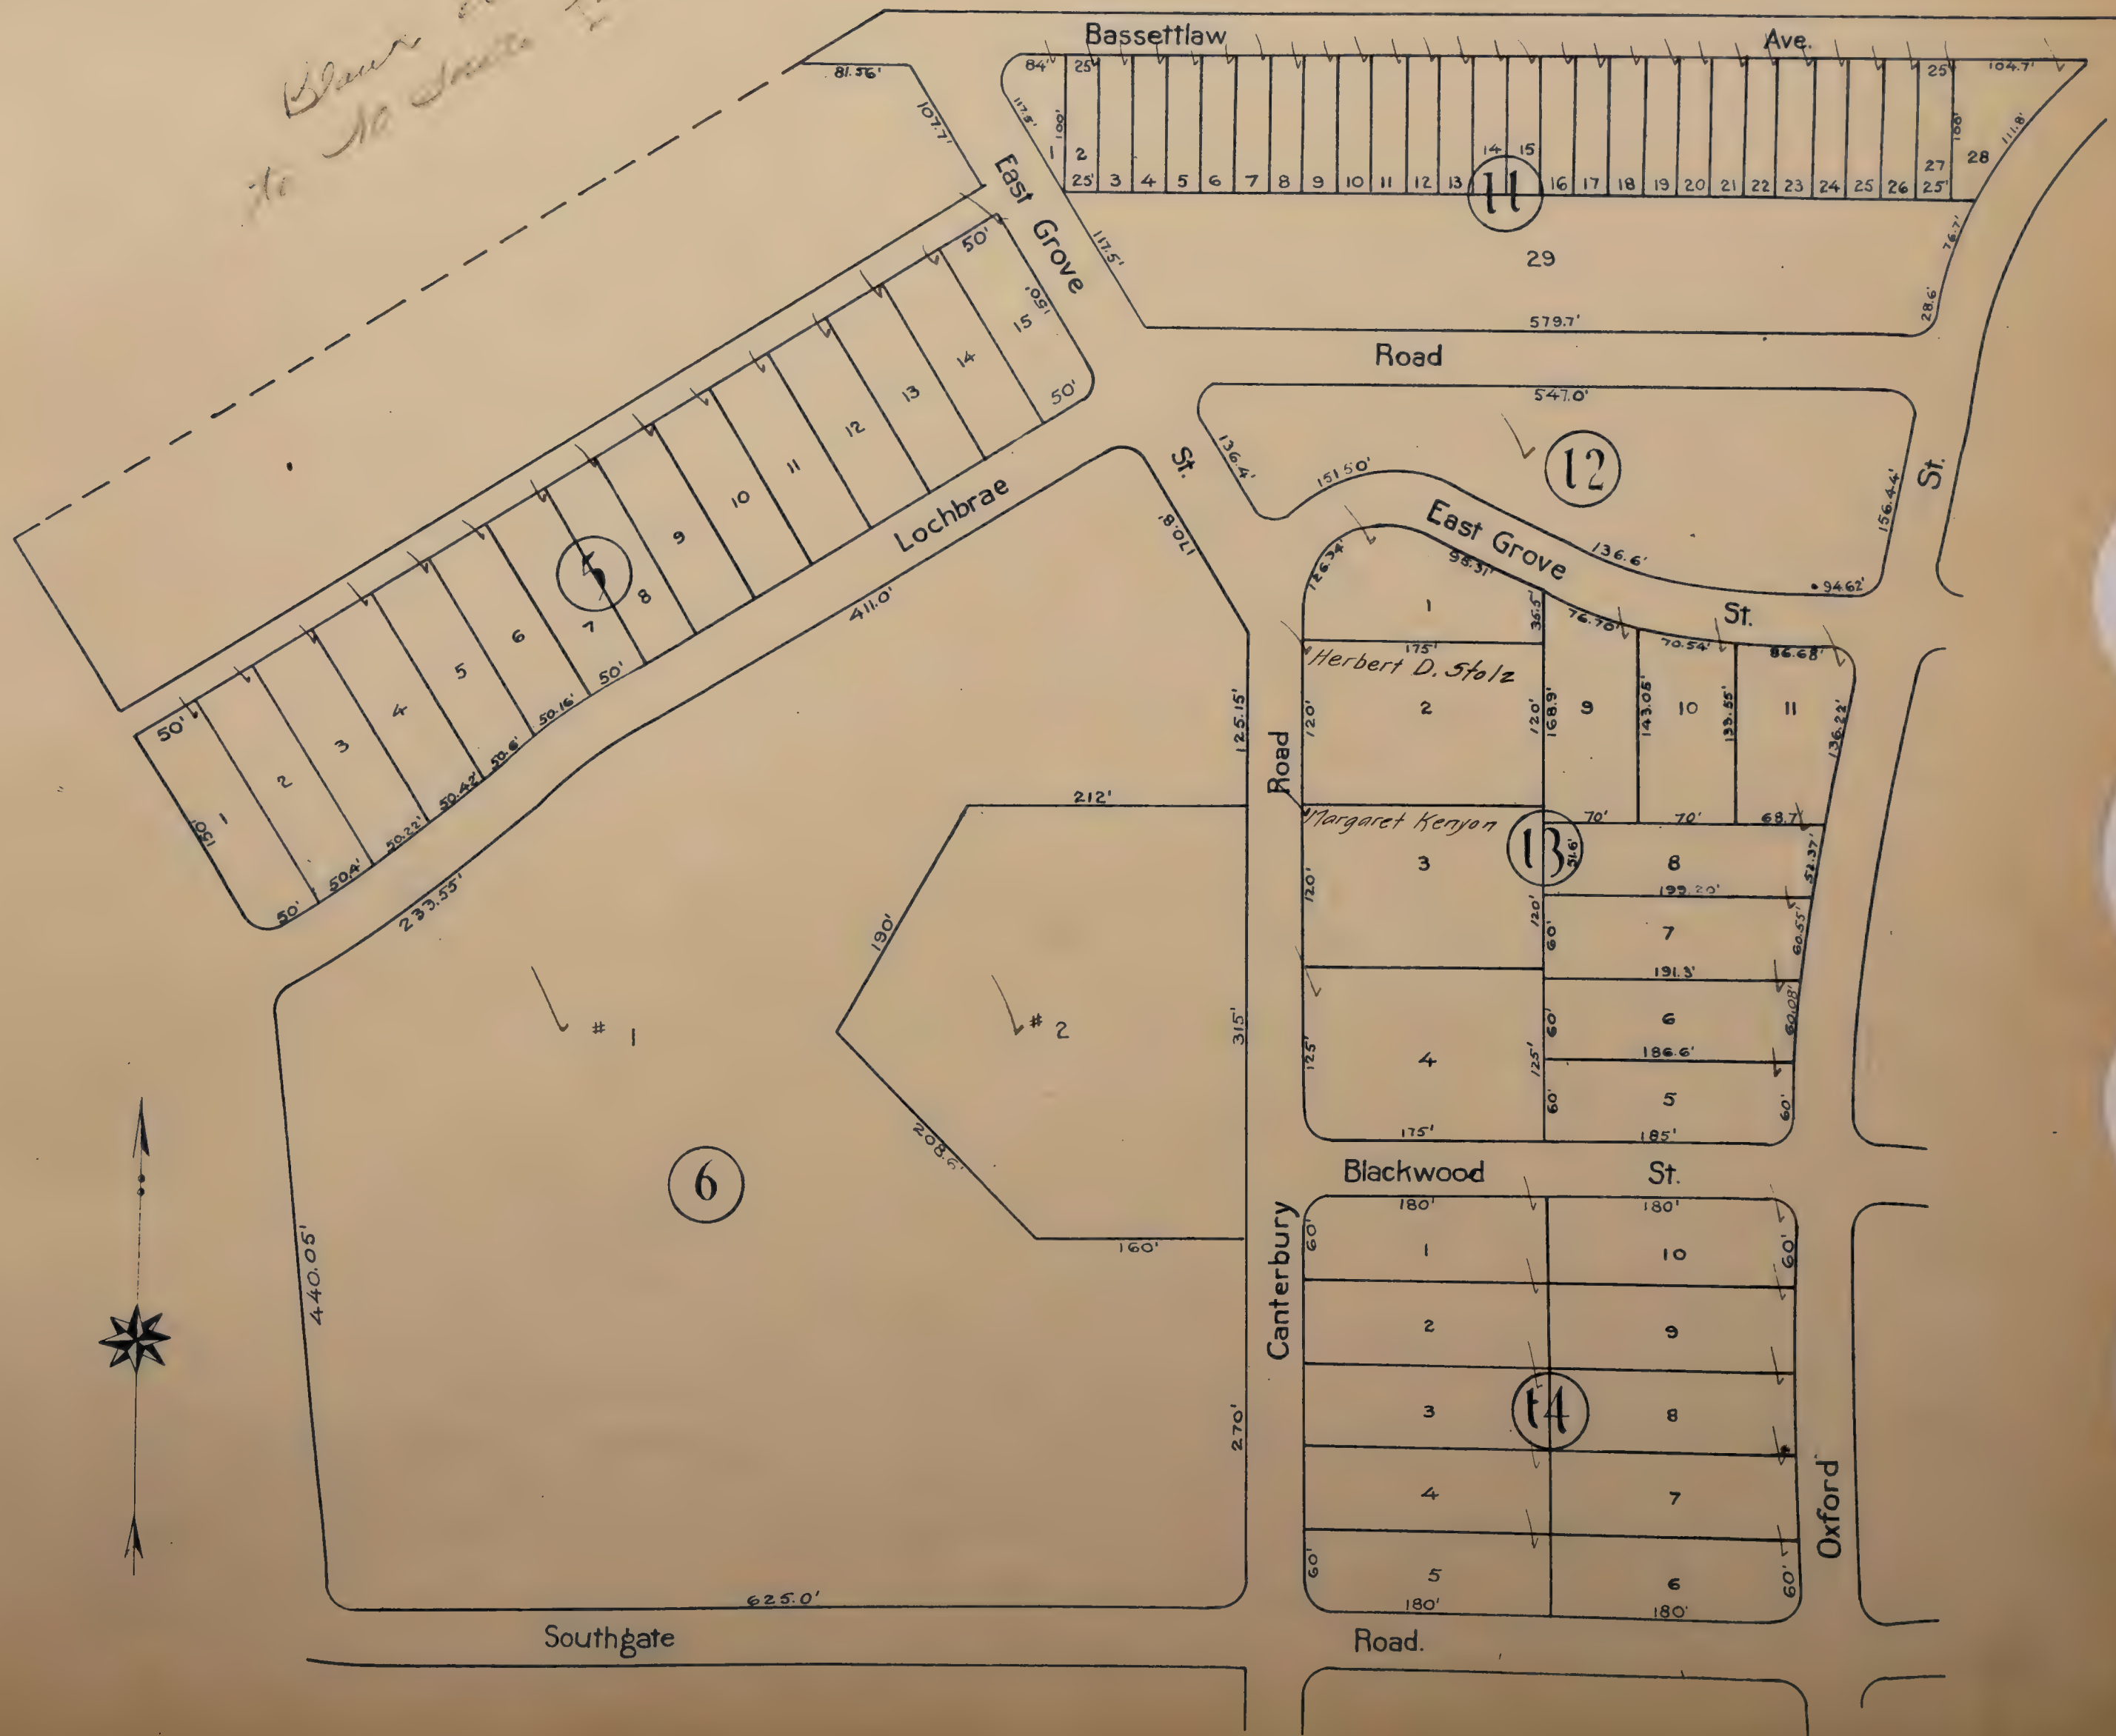


Woodlake
Sections 1 & 14 Rancho Del Paso
Scale: 1" = 100'
SHEET No 3

Blaine Assessed to the San Jacinto Co

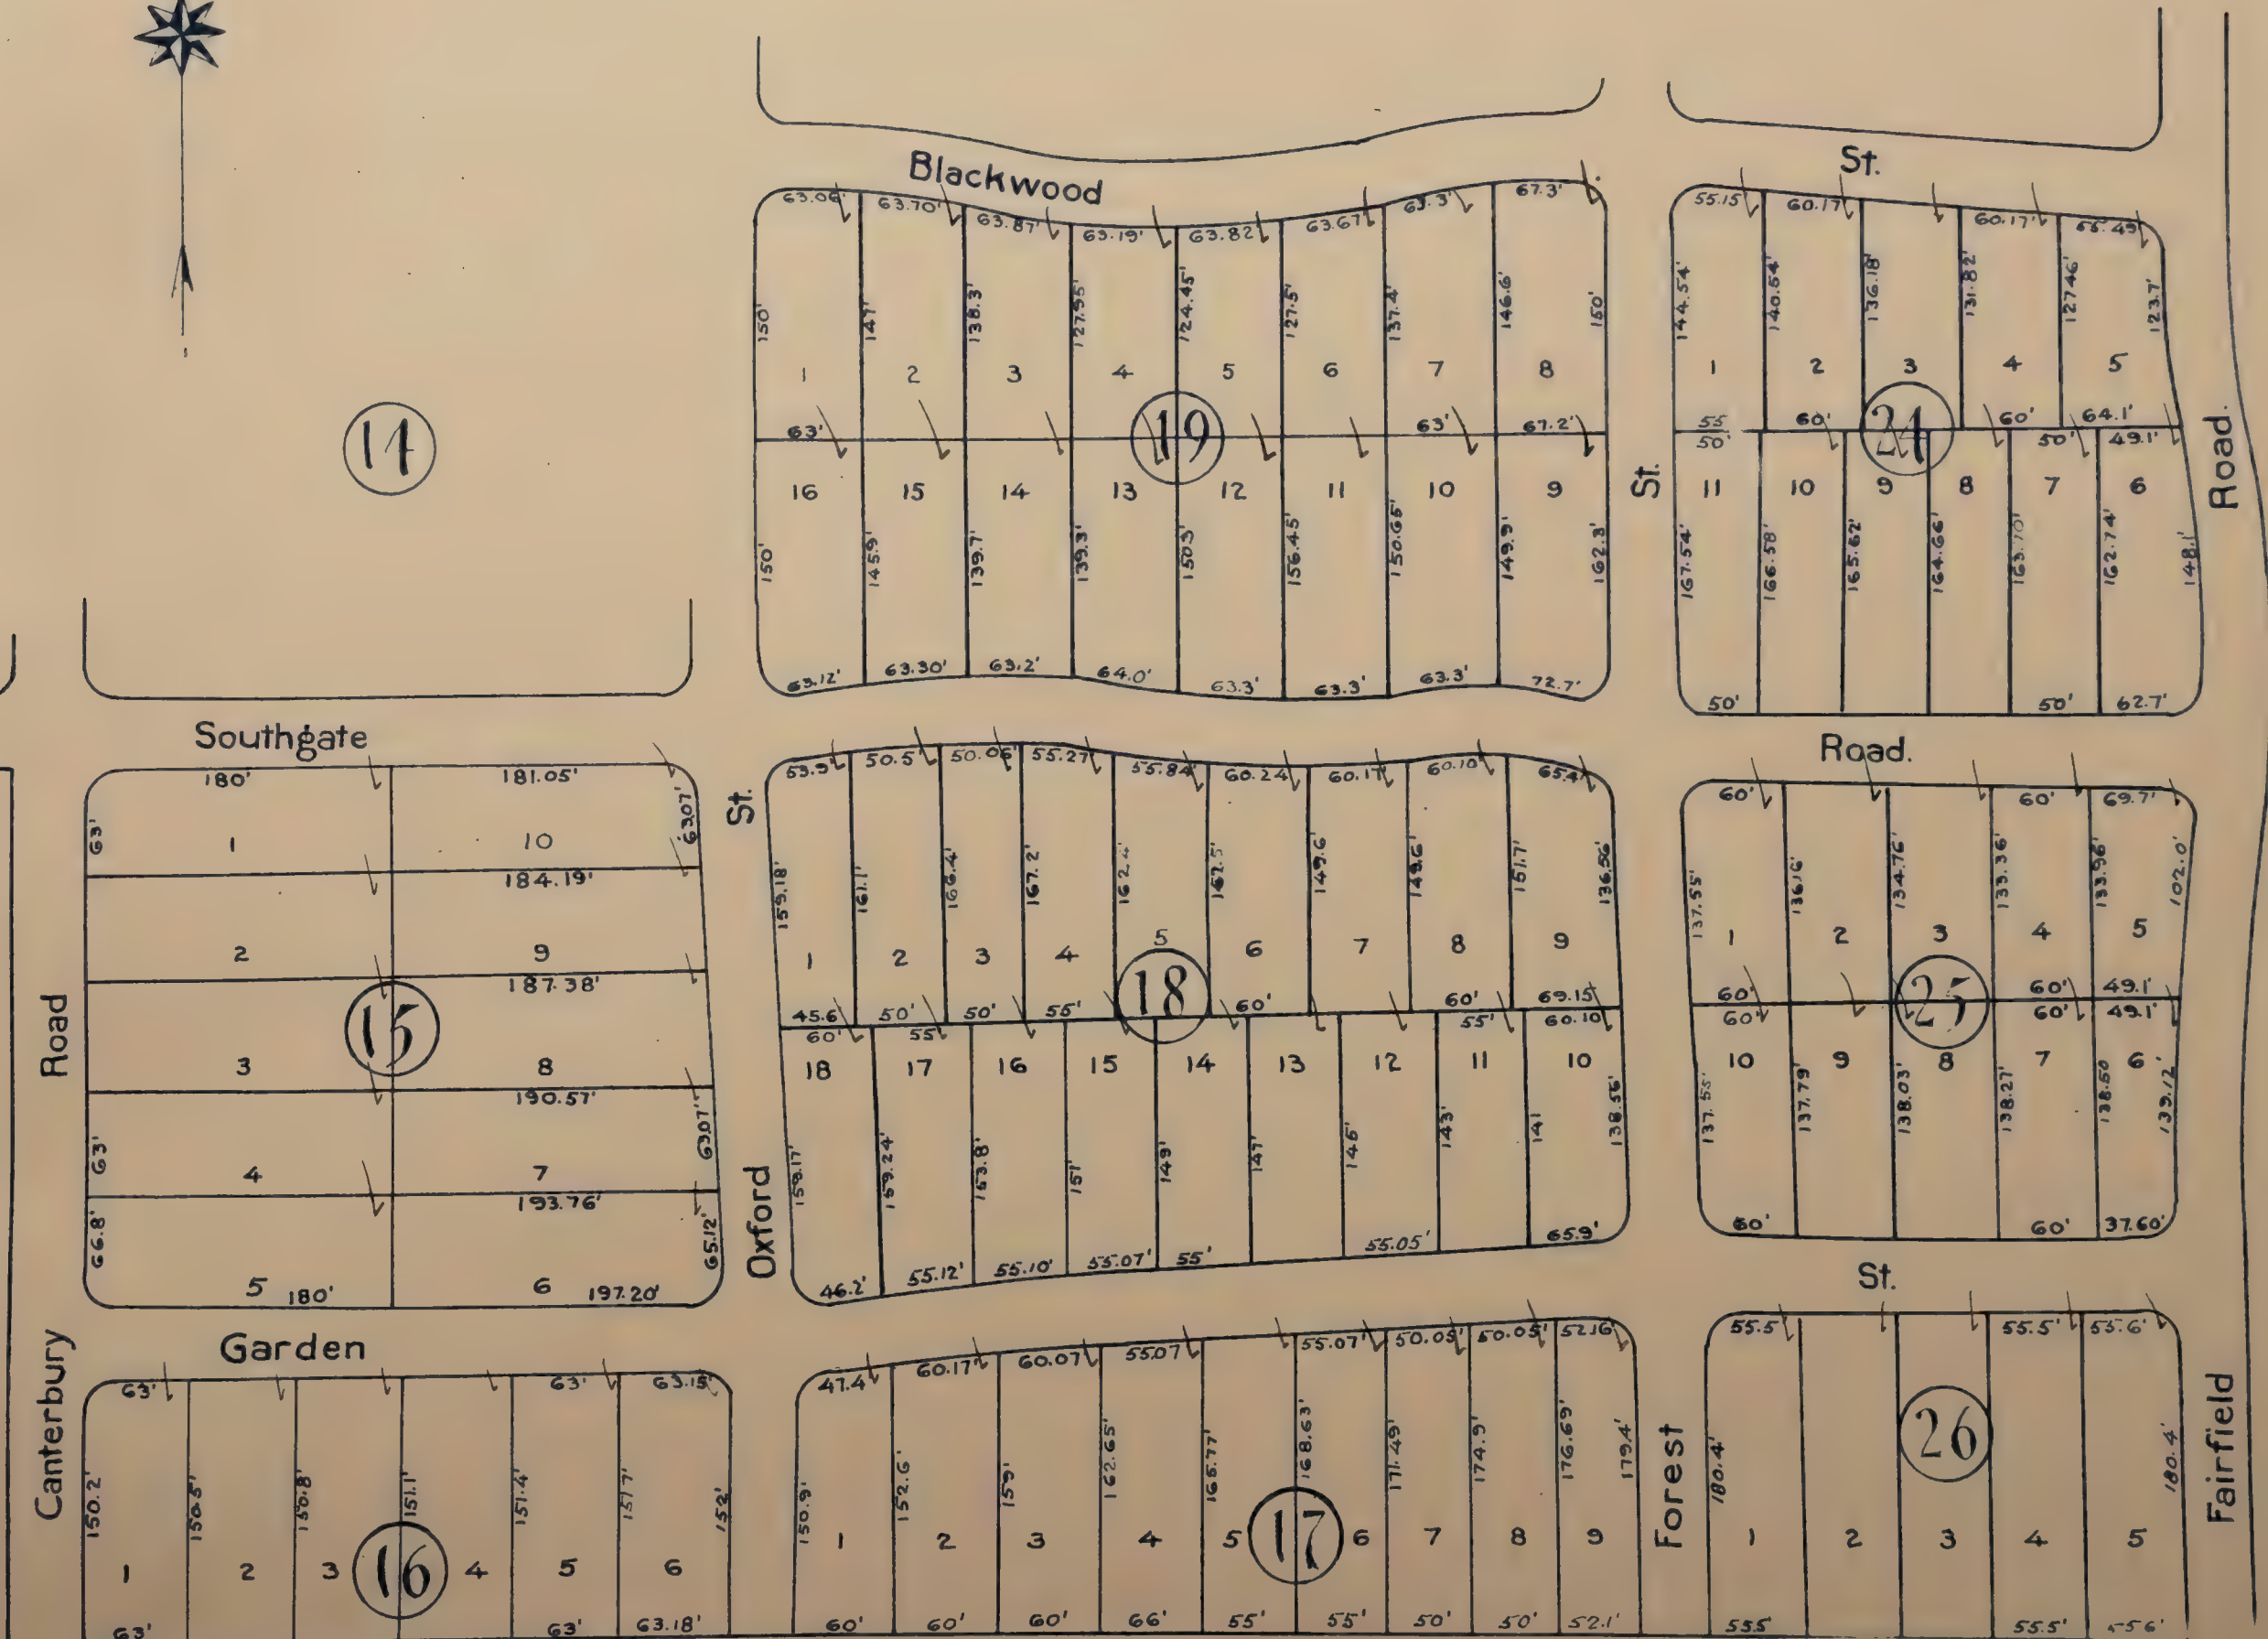

Woodlake
 Sections 1 & 14 Rancho Del Paso
 Scale: 1" = 100'
 SHEET No 4

See Blaine Avenue to No. 100 East of

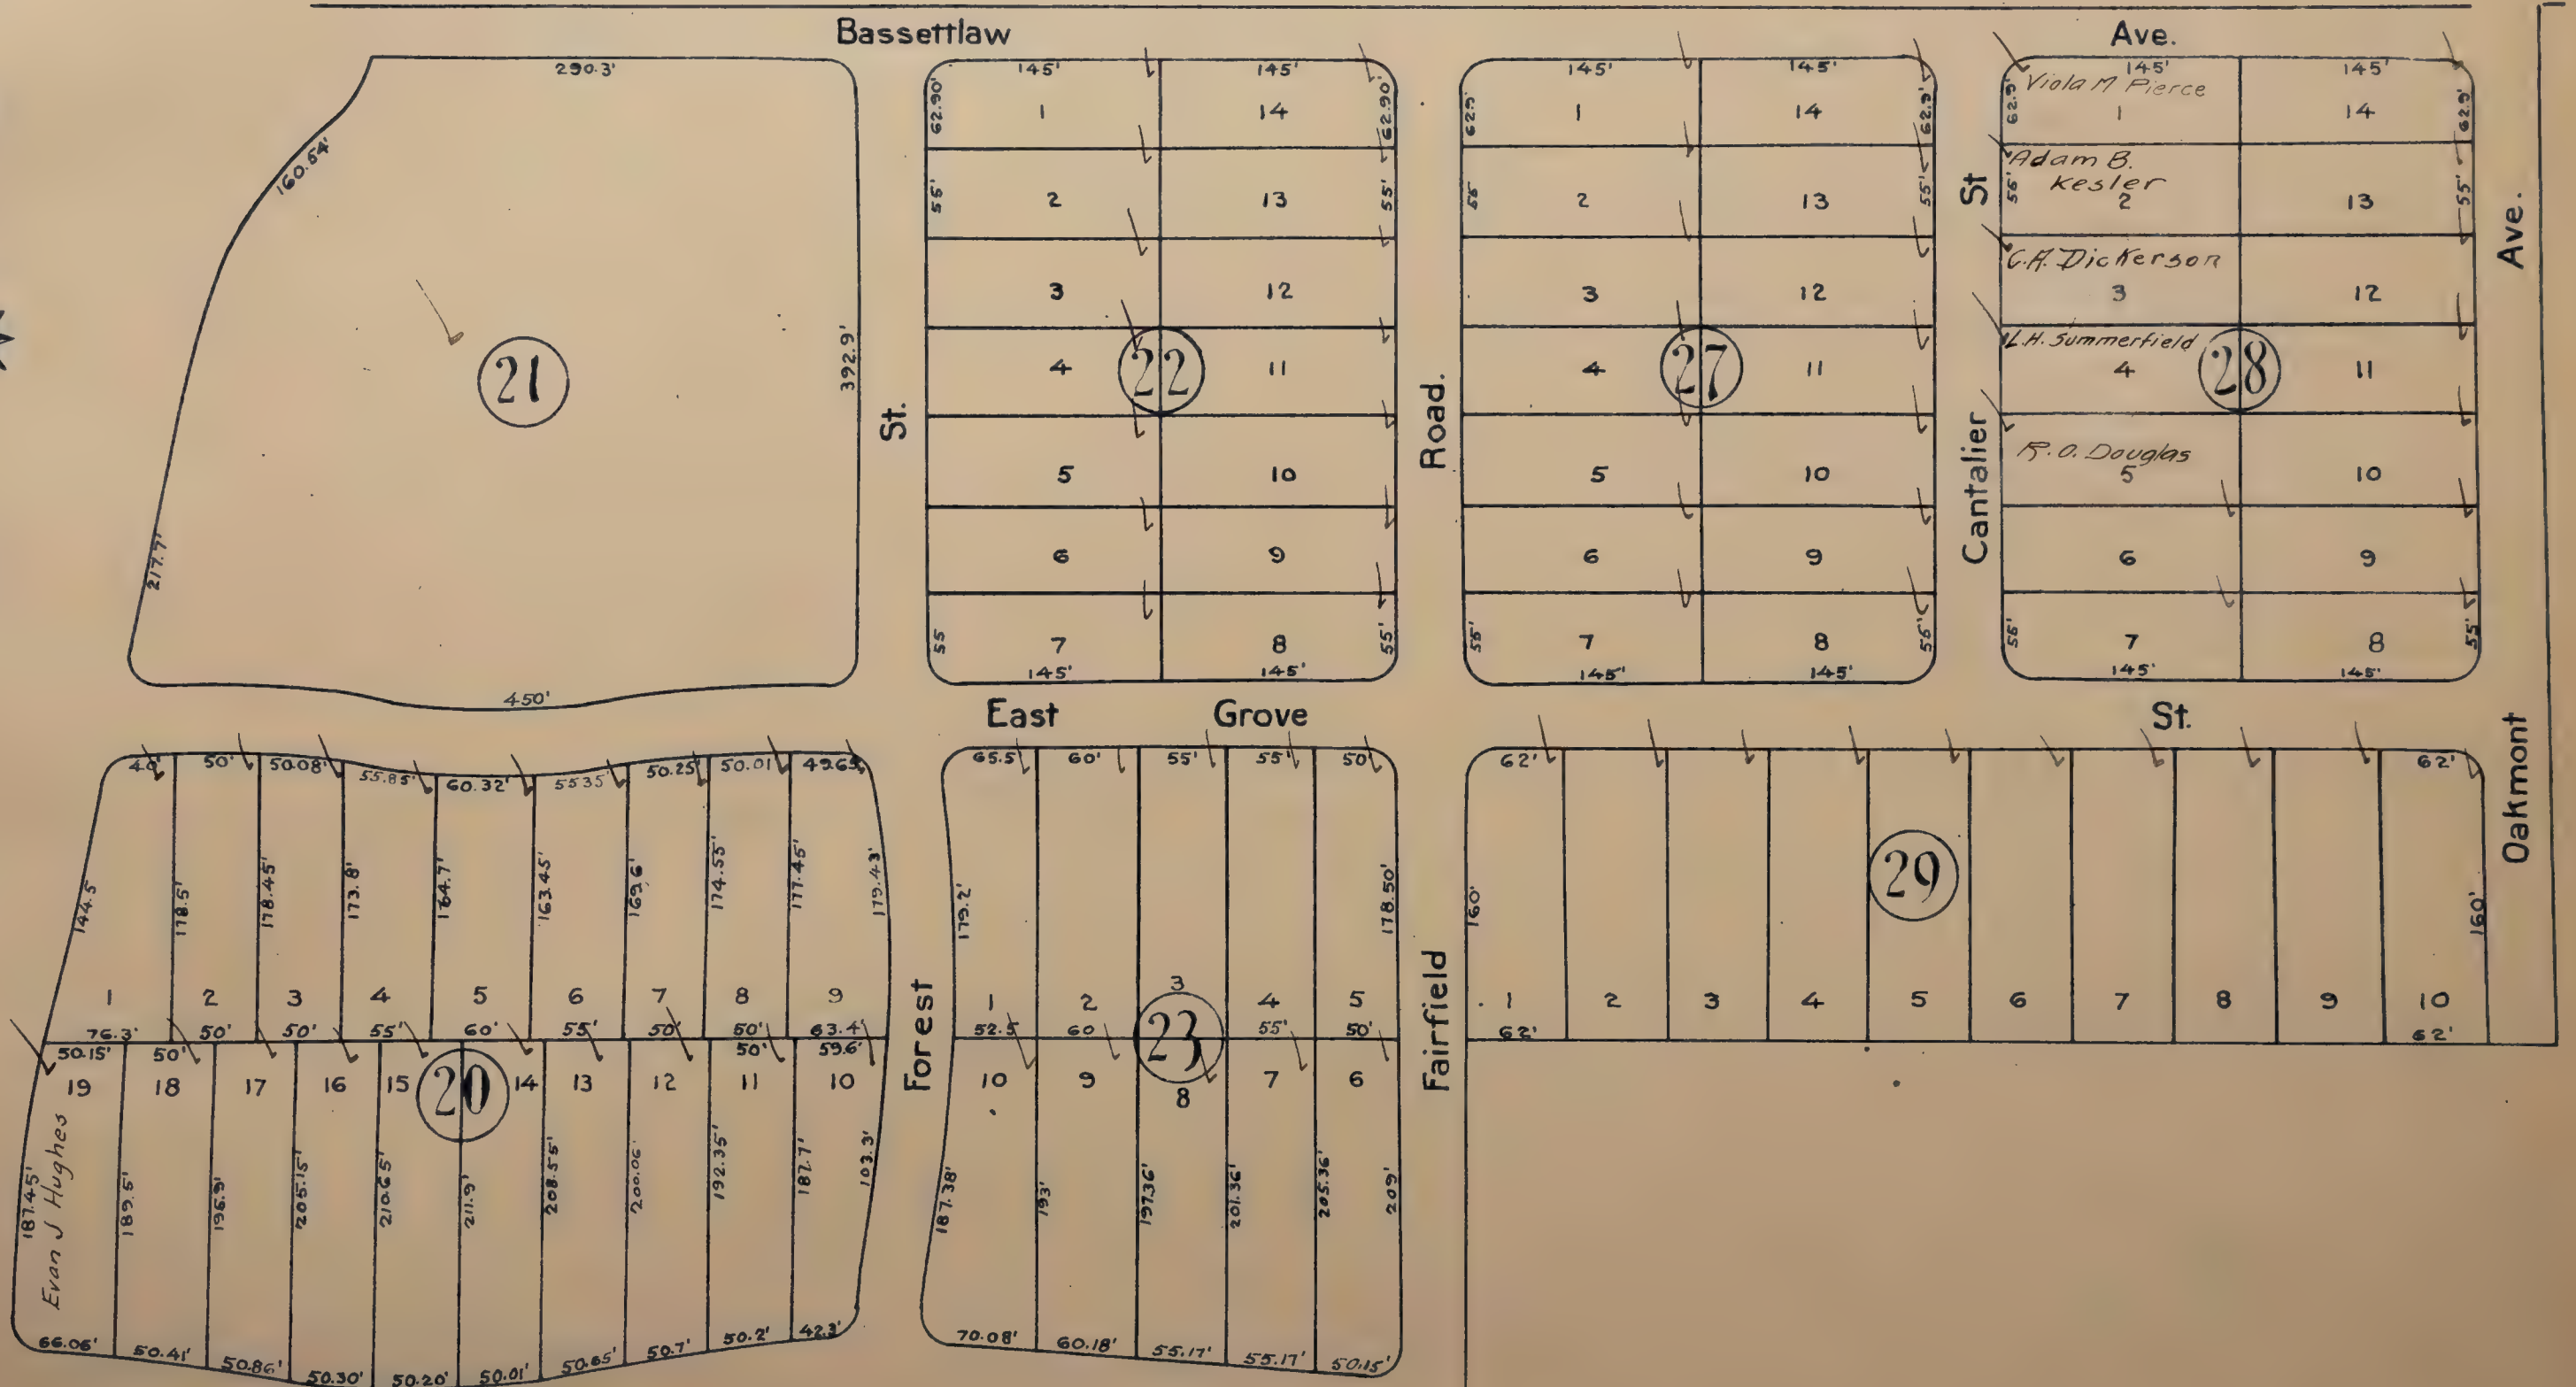


WRIGHT & KIMBROUGH No 2

LOCATED IN
SECTION 31 T. 8 N. R. 6 E.

Scale 6 chains = 1 inch.

Enterprise S.D.

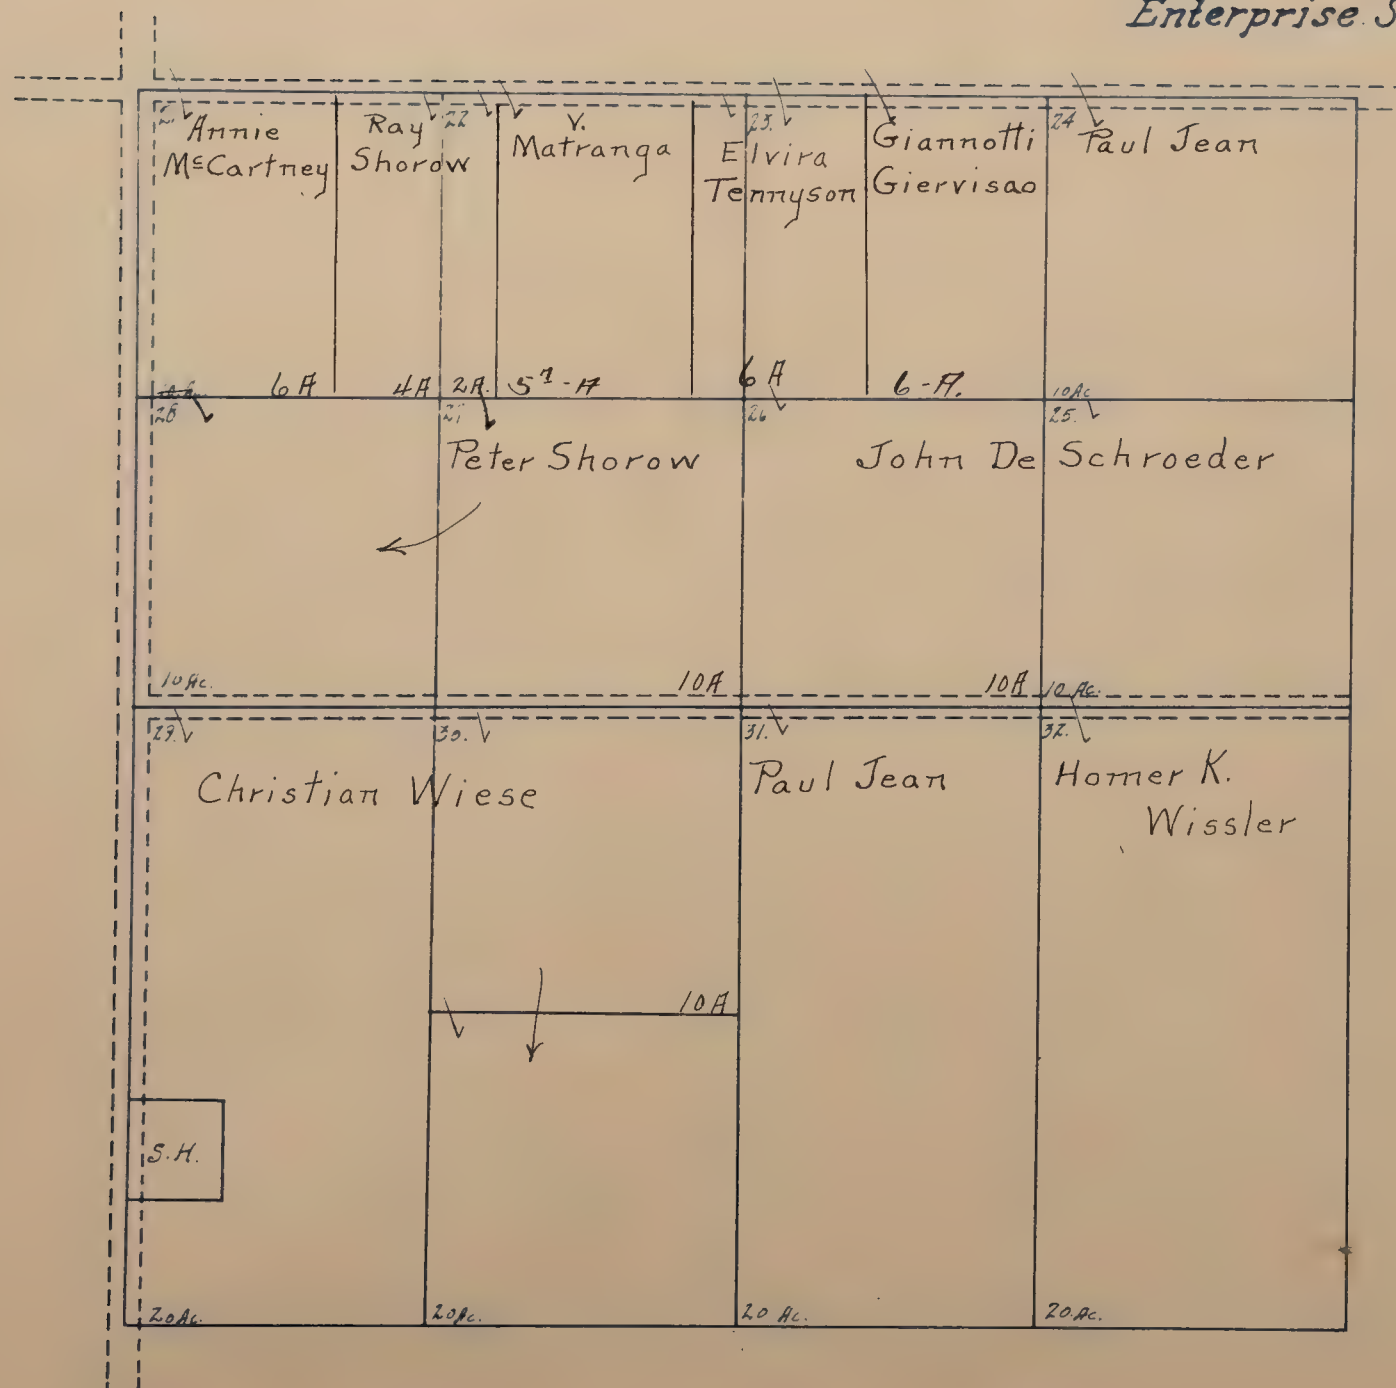


WRIGHT AND KIMBROUGH COLONIES

S.W. 1/4 SEC. 6 T. 7 N. R. 6 E.
Scale, 8 chains = 1 inch

No 5


ENTERPRISE S.D.

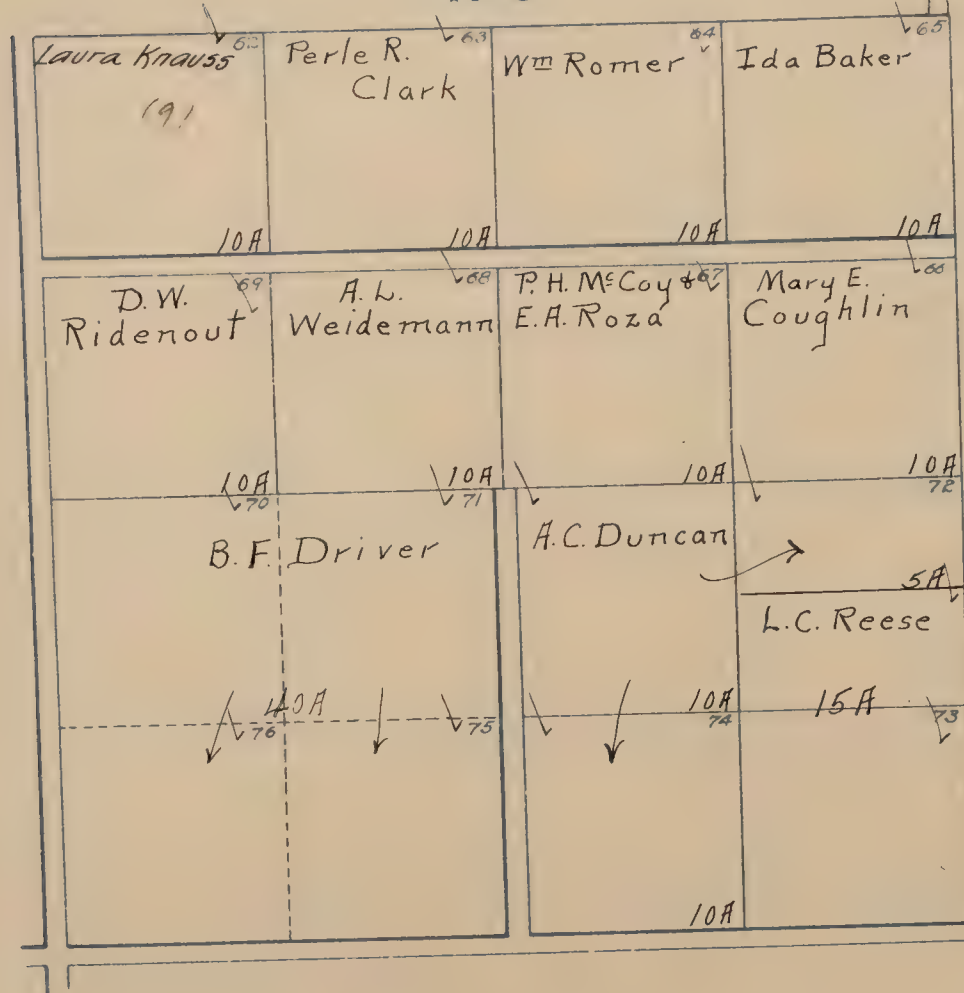

SEC. 12 T. 7 N. R. 5 E.
Scale, 6 chains = 1 inch

JACKSON S.D.


No 6

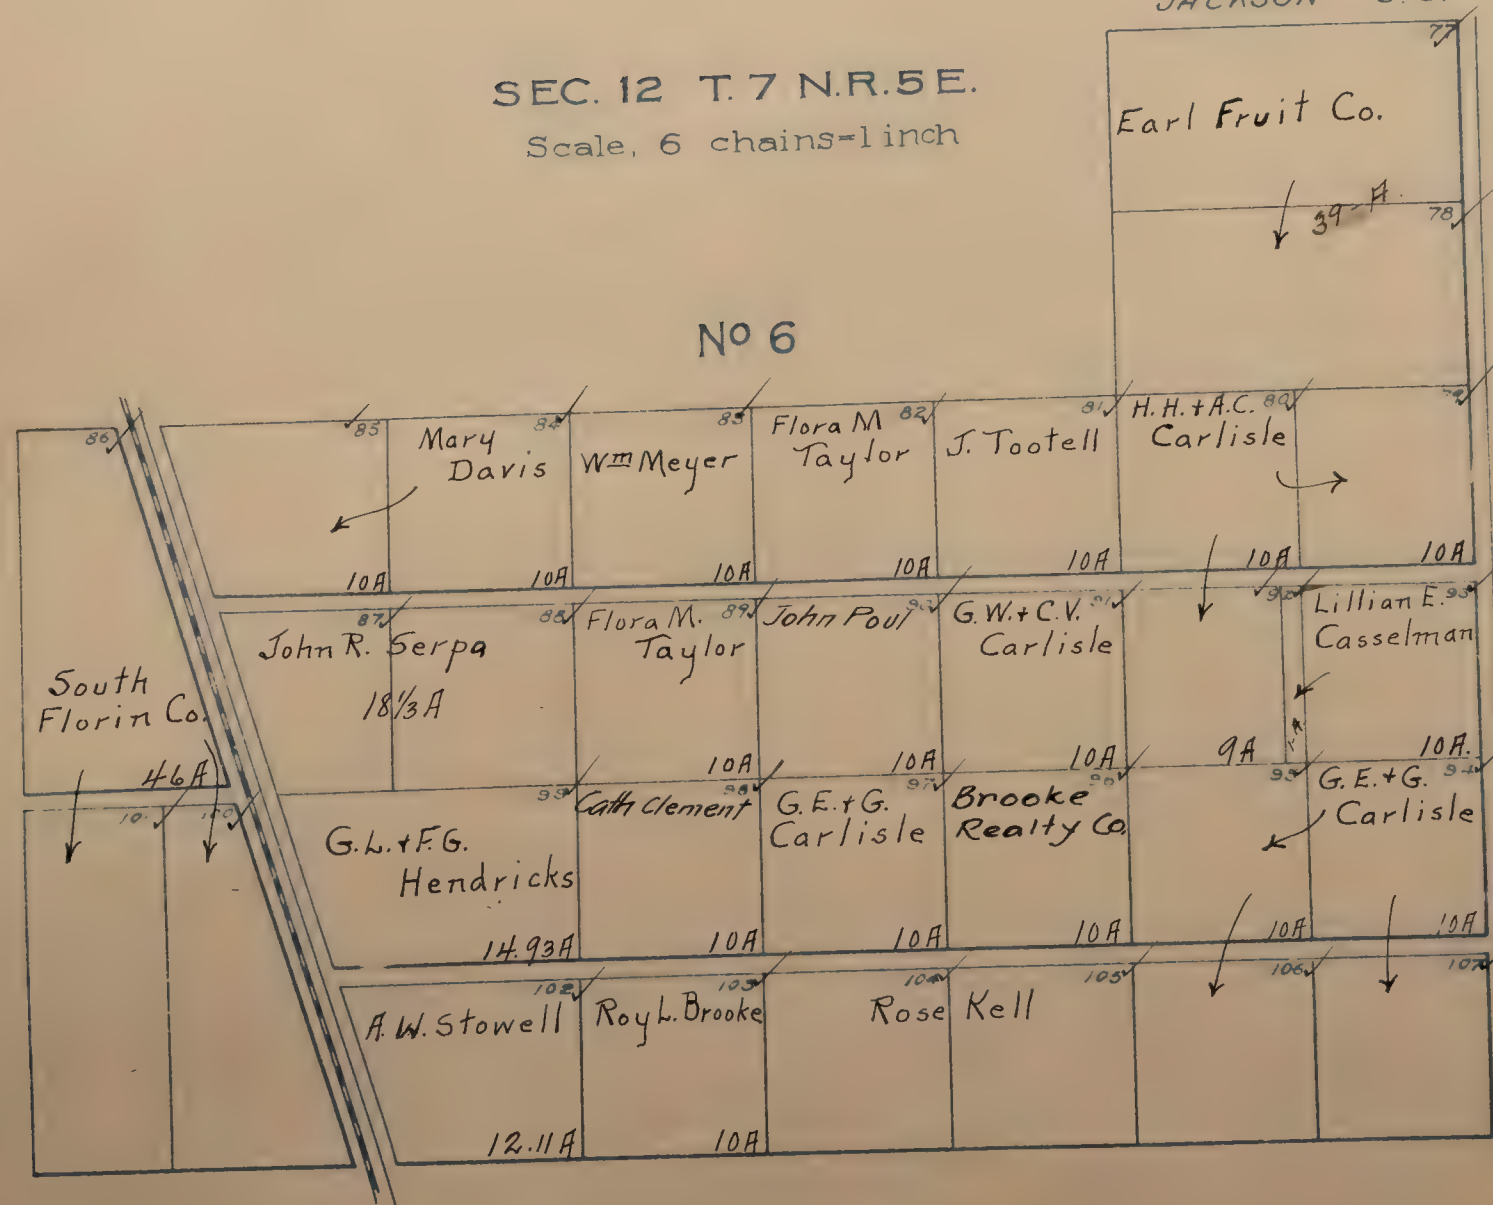

✓

Scale, 8 chains = 1 inch.



JACKSON S. D.

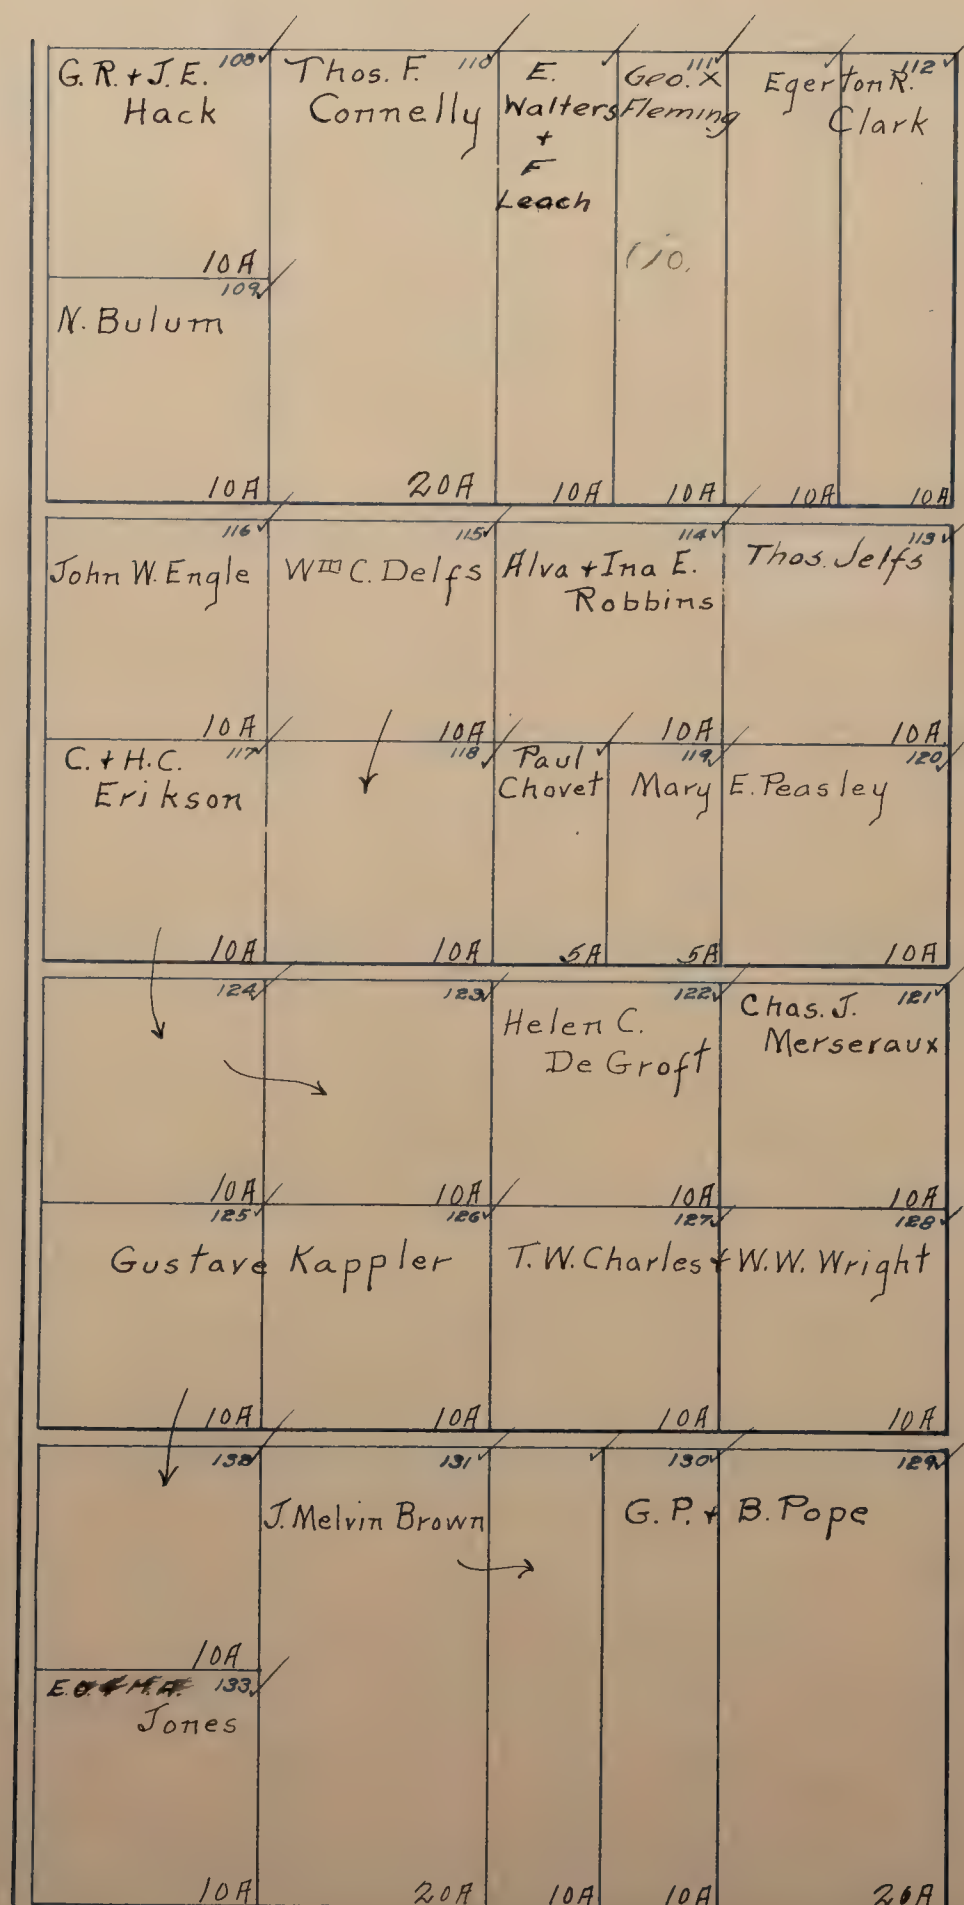

YOUNGS ADDITION
TO
LAKE HOUSE ACRES ✓

LOCATED IN
SEC. 33. T. 8. N., R. 5 E., M. D. B. & M.
SACRAMENTO COUNTY CALIFORNIA .

Blanks to John, Jacob, Frank, Julius, Louis & Albert Young & Bertha Schraft.
Elder Creek, S. D.

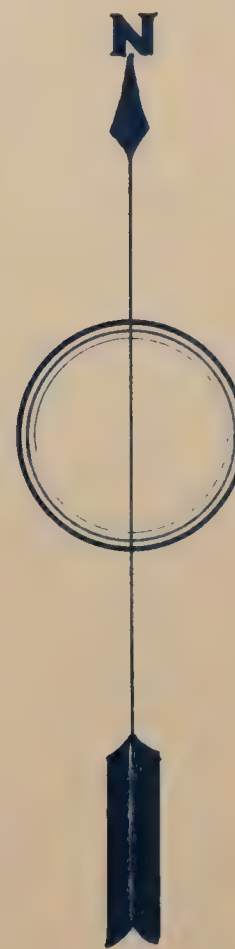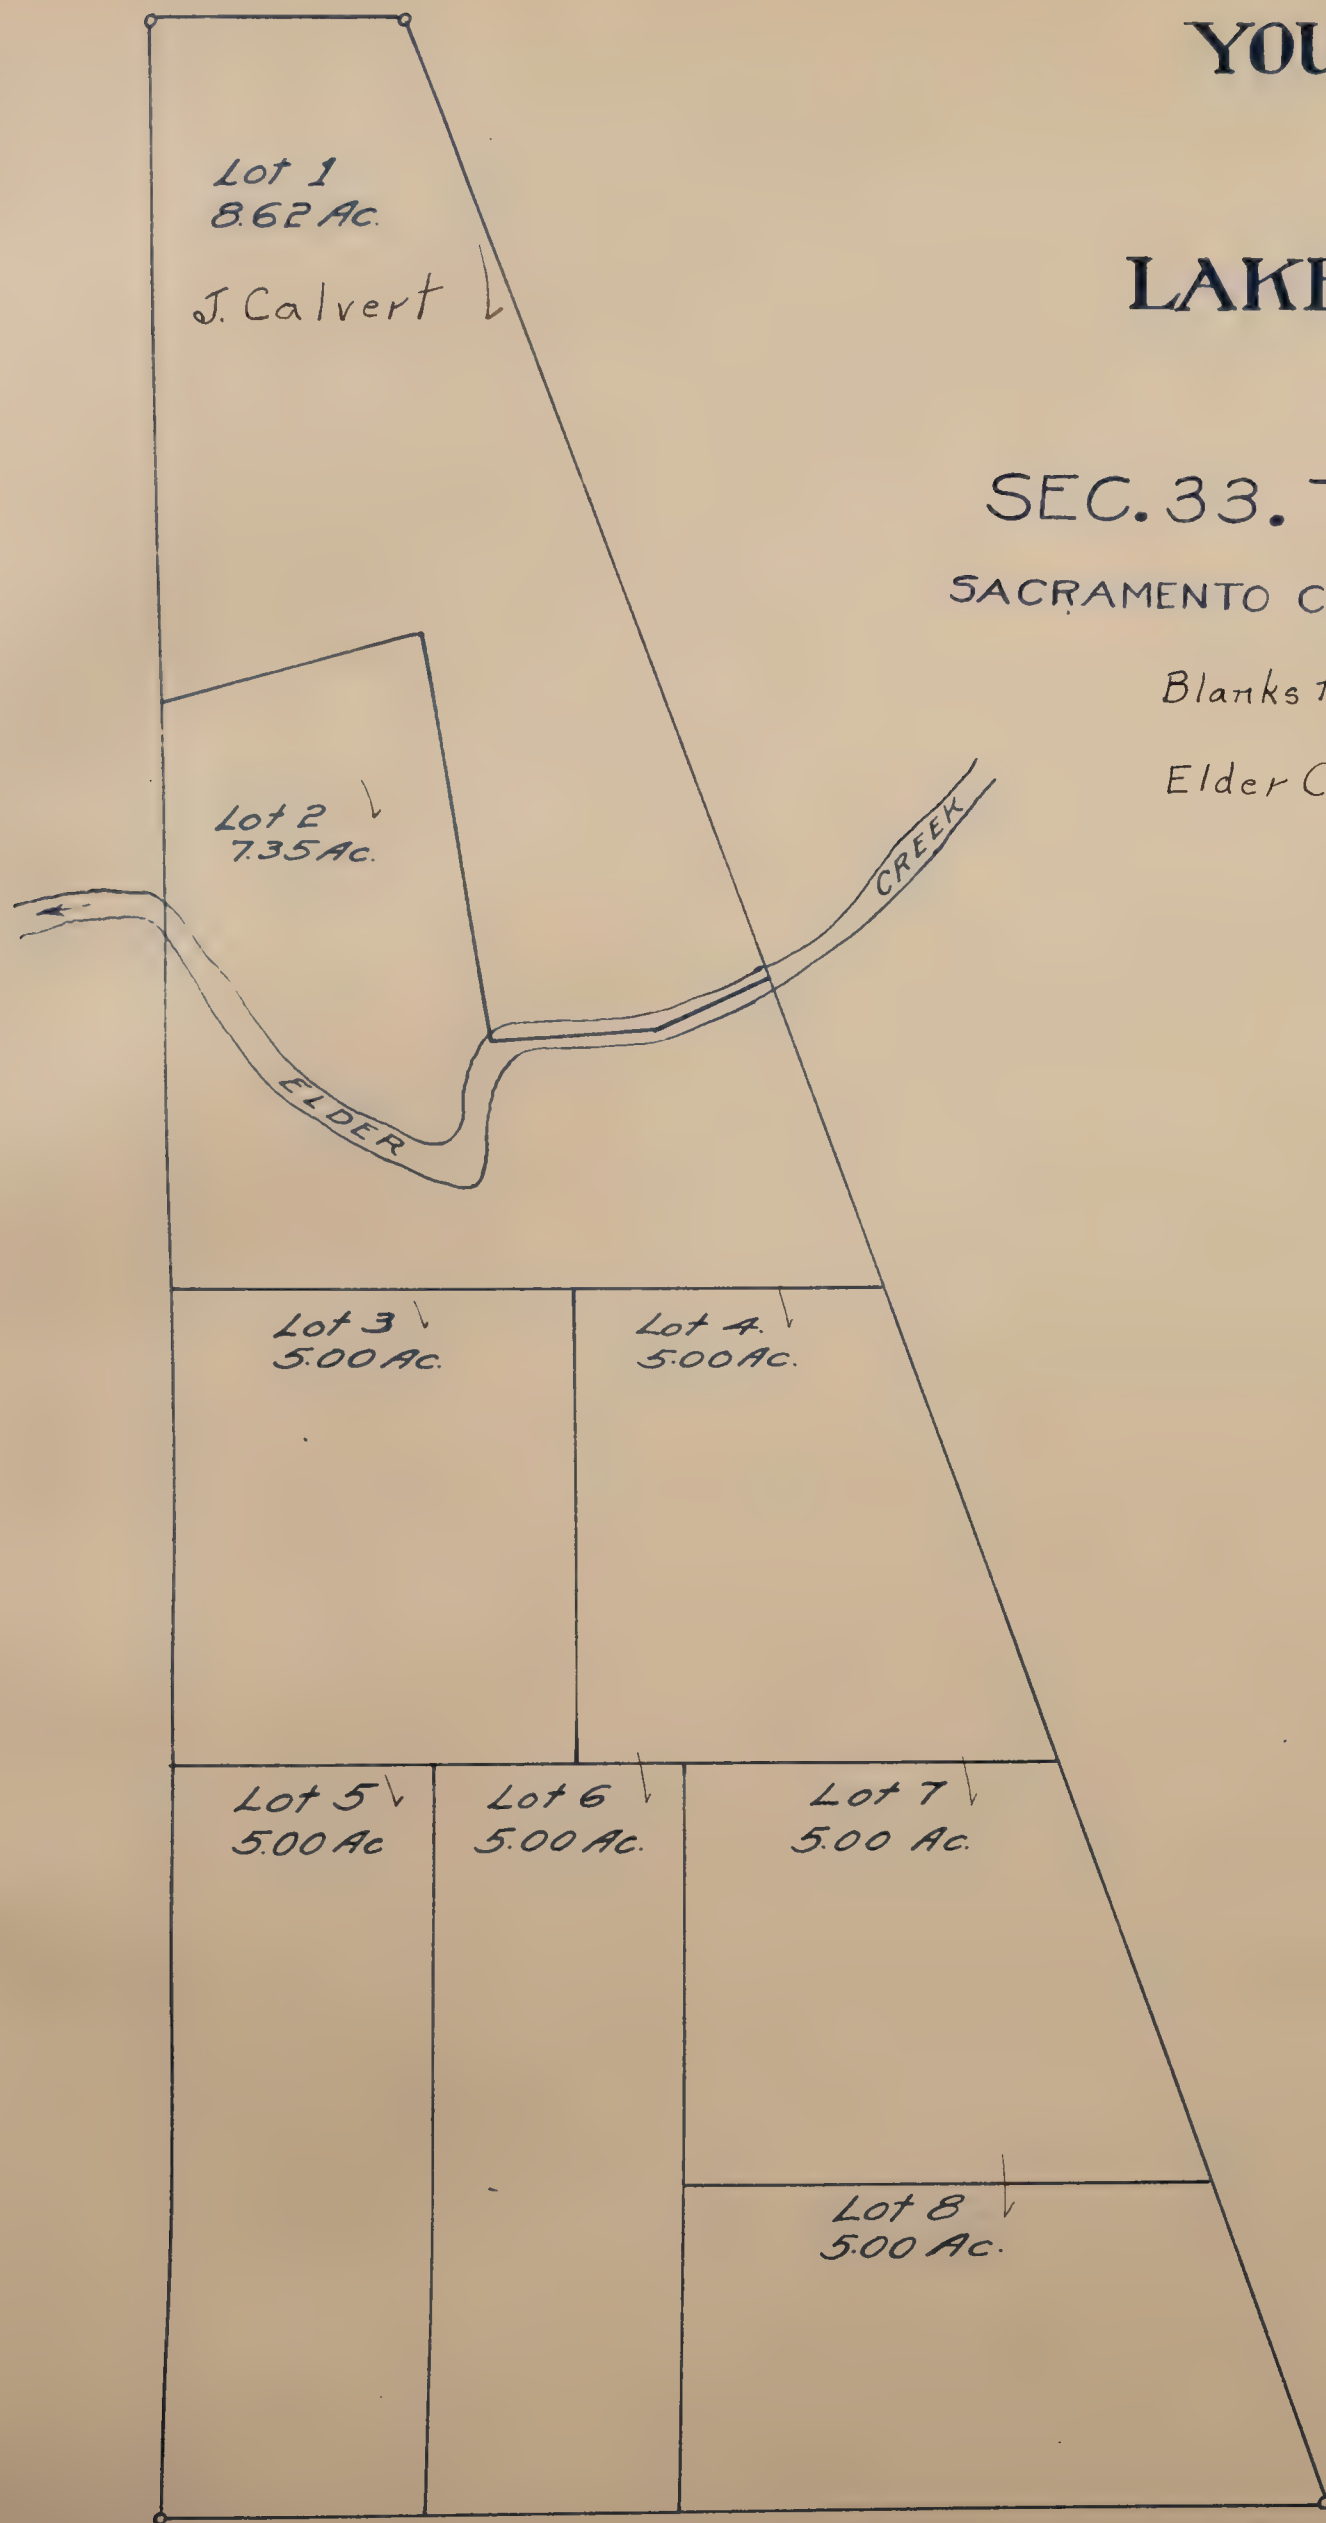


YOUNGS HEIGHTS ✓

located in
NE 1/4 of the SW 1/4 Section 13
Rancho Del Paso
Scale 1"=100ft

Blanks to T. Wah Hing

ROBLA S.D.

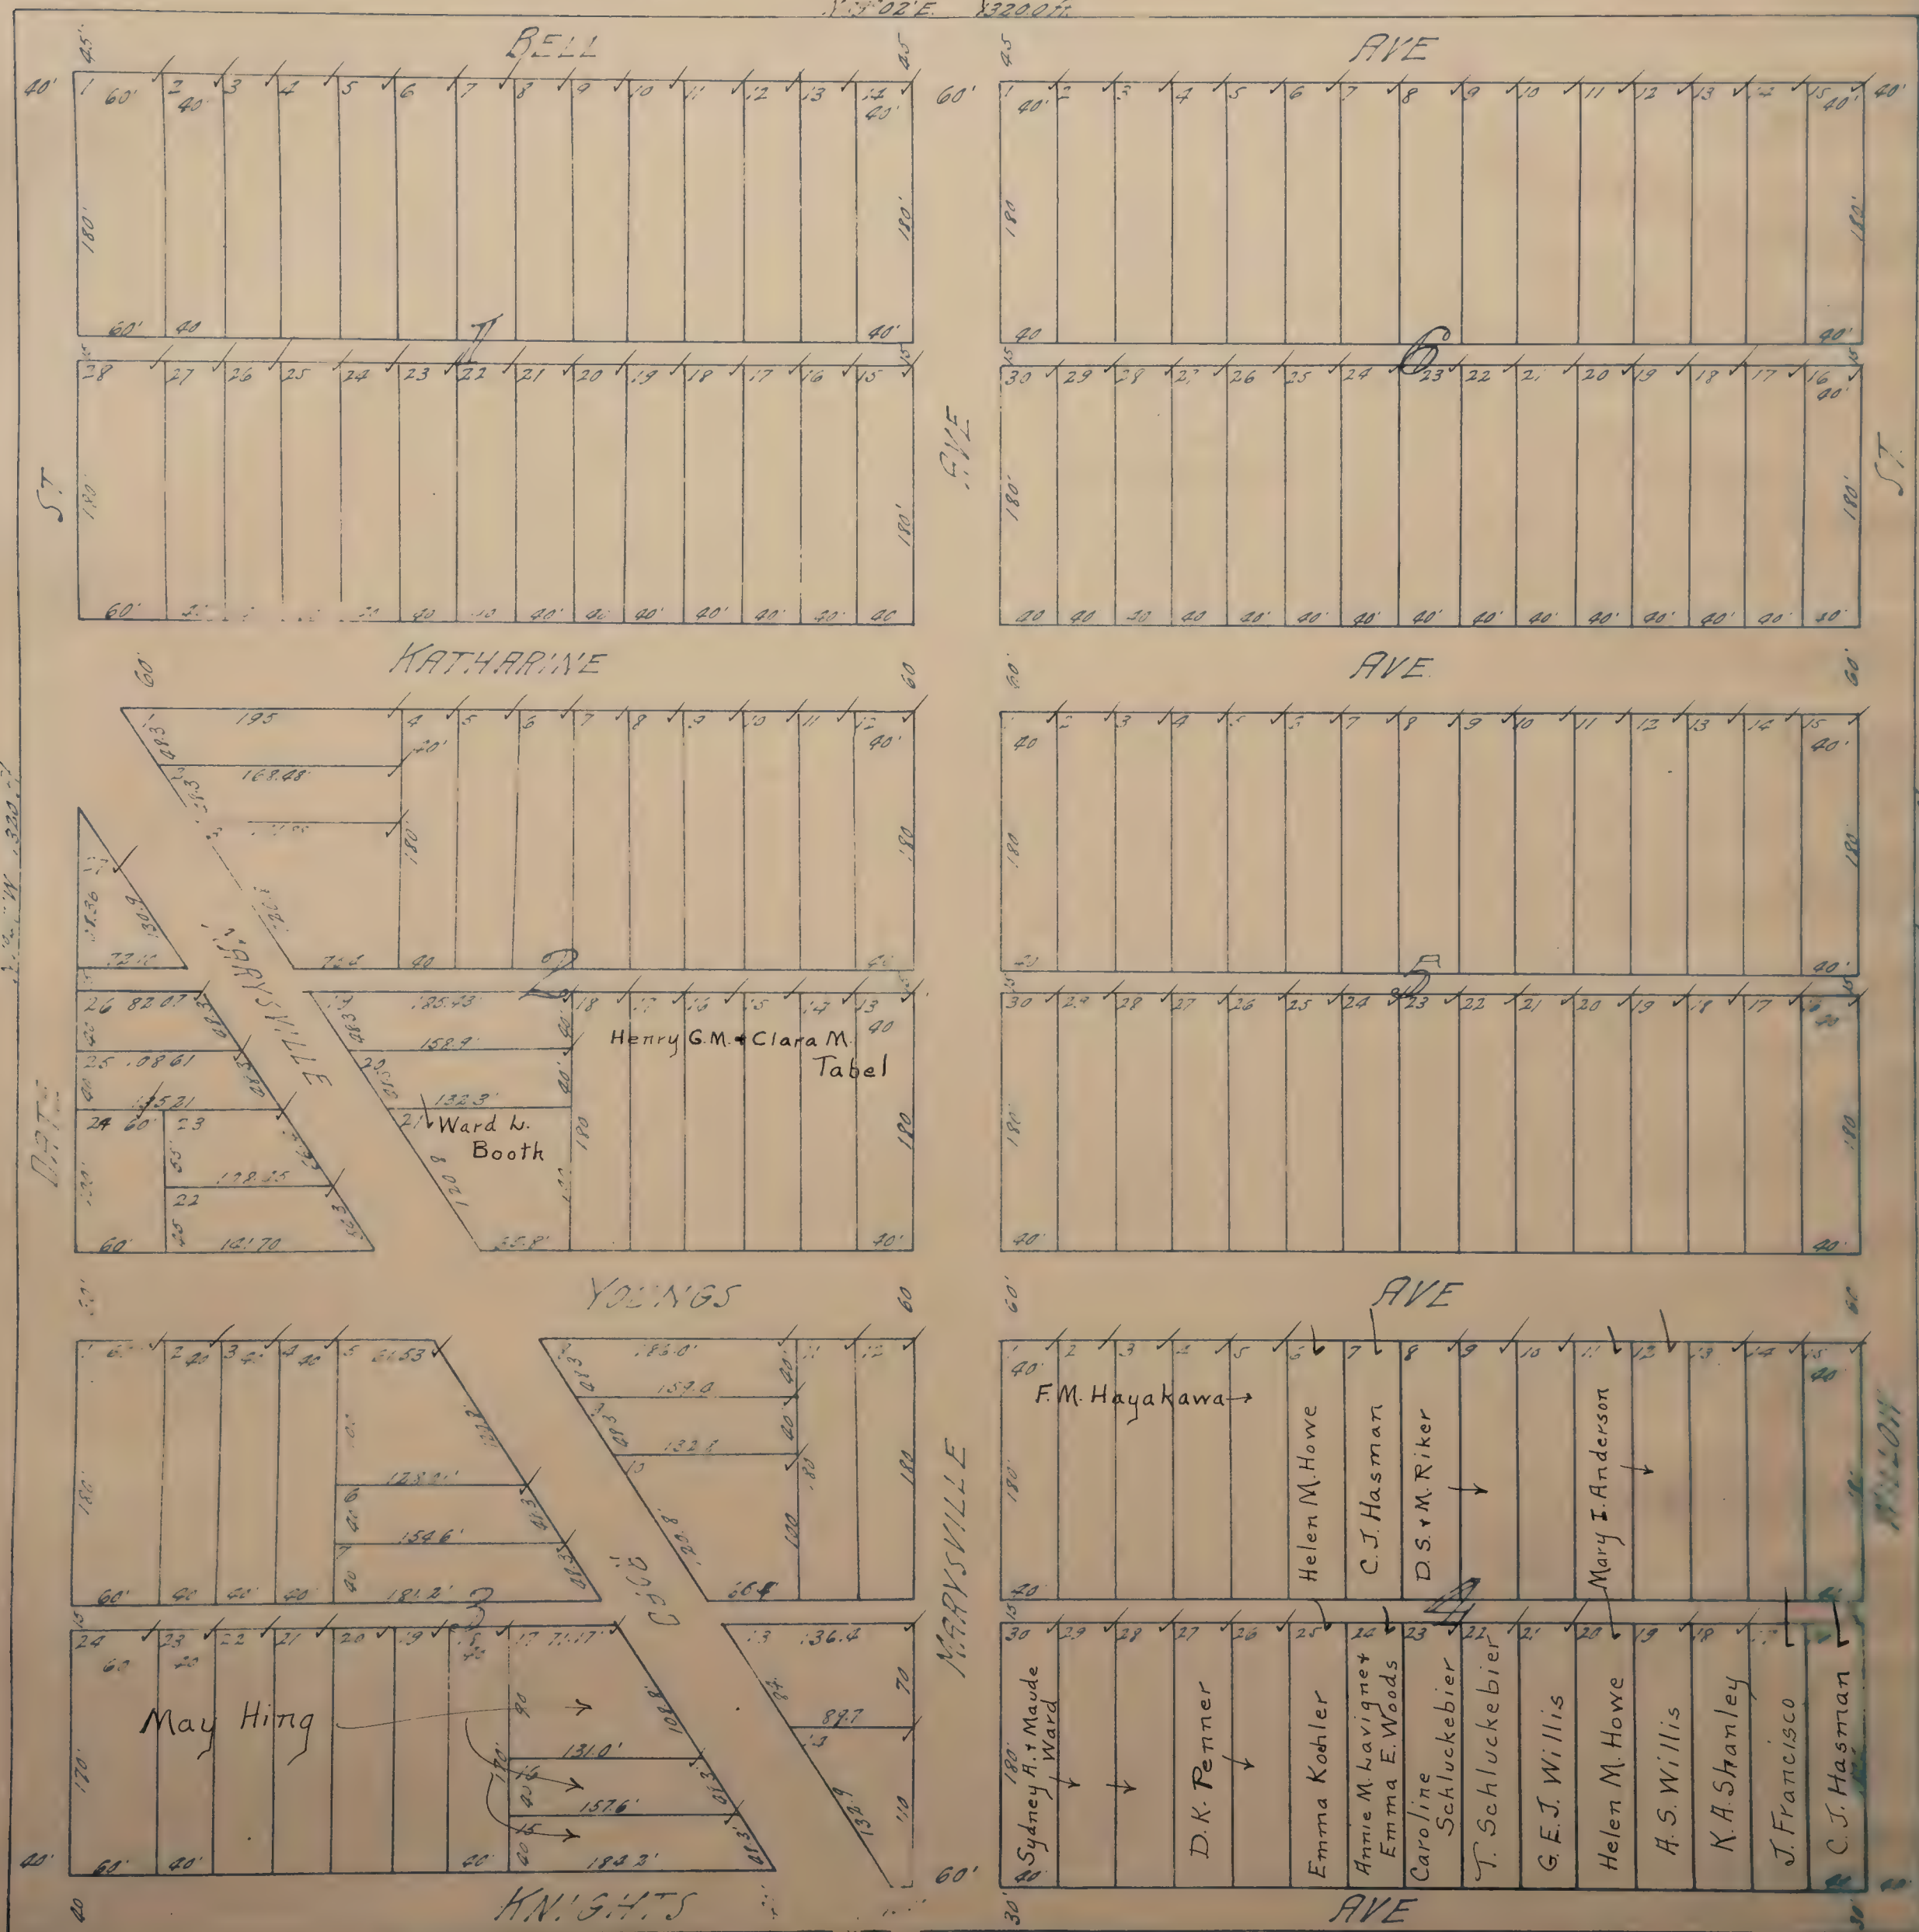

ZETZ SUBDIVISION


FRAC'L. PART OF LOT 20, LOUISIANA TRACT

Scale, 1 inch. = 80 feet.

Blanks to J.M. Waters

FRUIT RIDGE S.D.

~~BLANKET 32~~

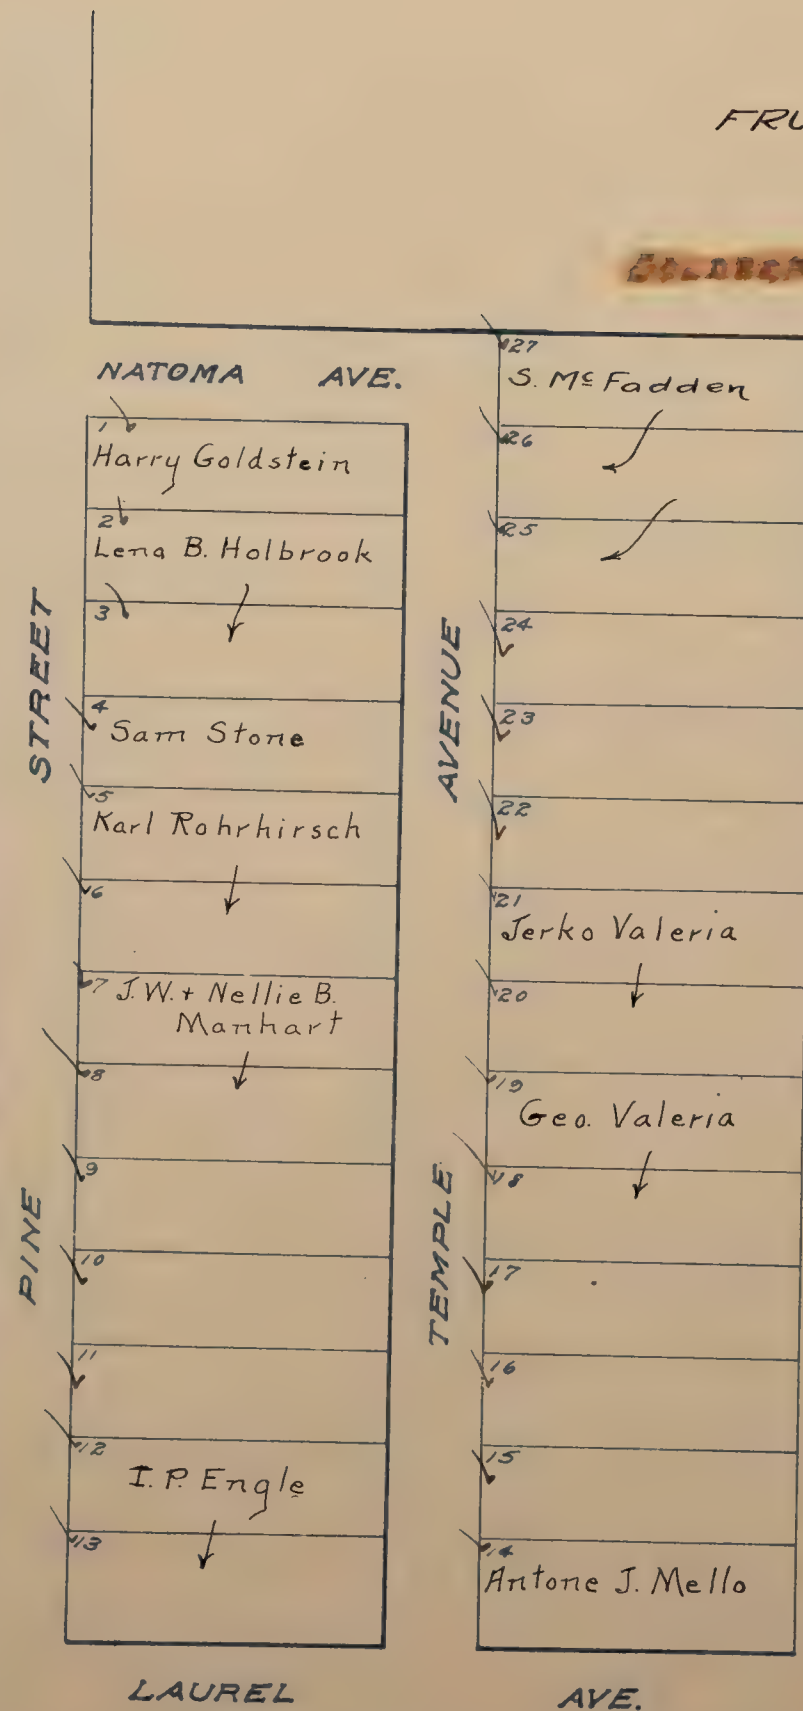

LAUREL

AVE.





